





FRONT ELEVATION as existing




SIDE ELEVATION as existing (to 101)

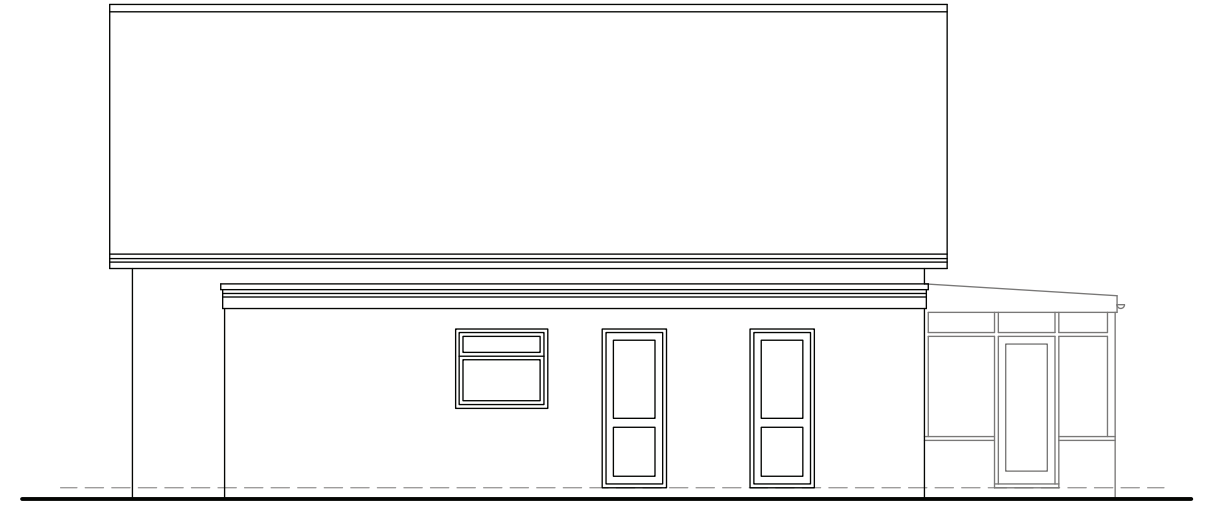

REAR ELEVATION as existing

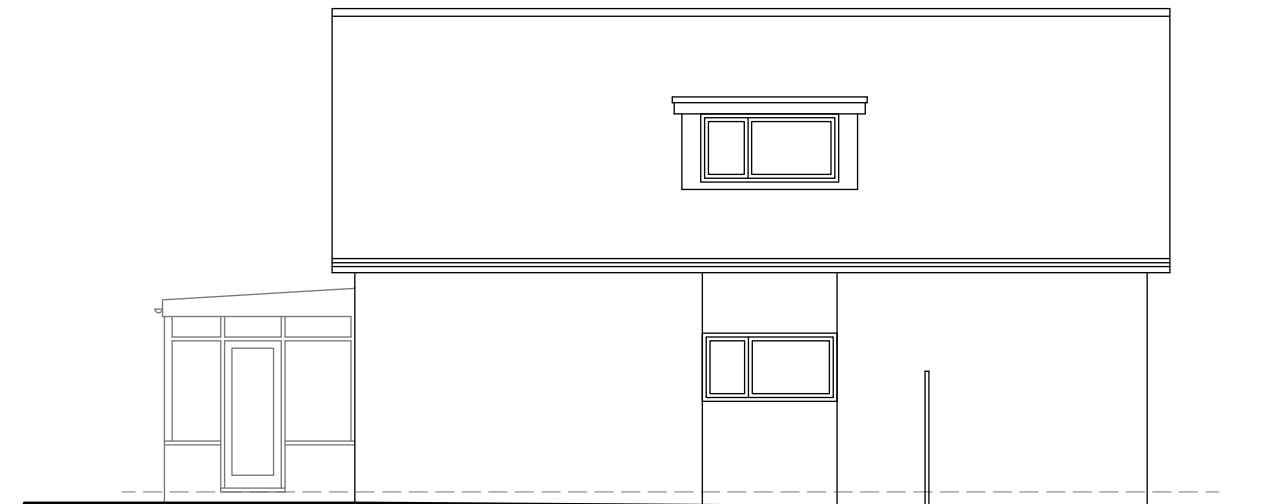

SIDE ELEVATION as existing (to 105)

 

client: Luke Beck	project: 103 Windmill Avenue Wokingham RG41 3XG	scale: 1:100 @ A3 date: April 26 drawn: MW	drawing title: Existing Elevations drawing no: WA - EX 04	
--------------------------	--	---	--	--