



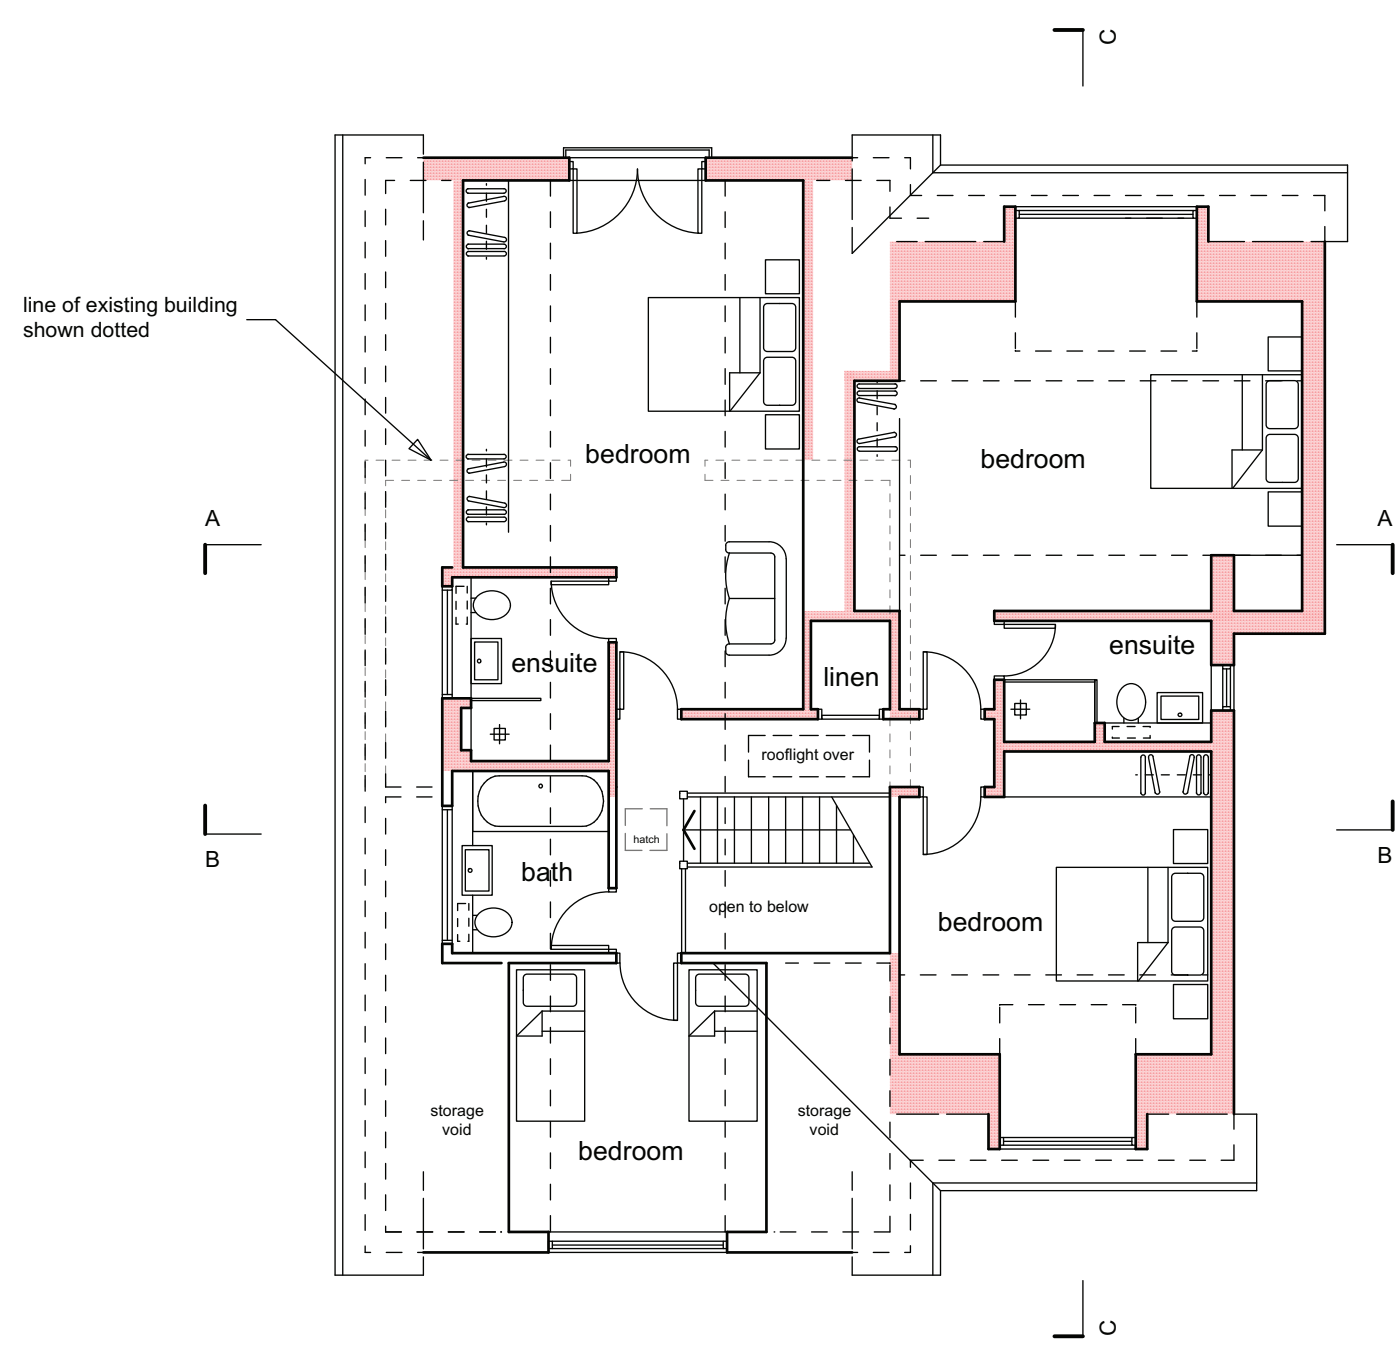

FIRST FLOOR PLAN as proposed

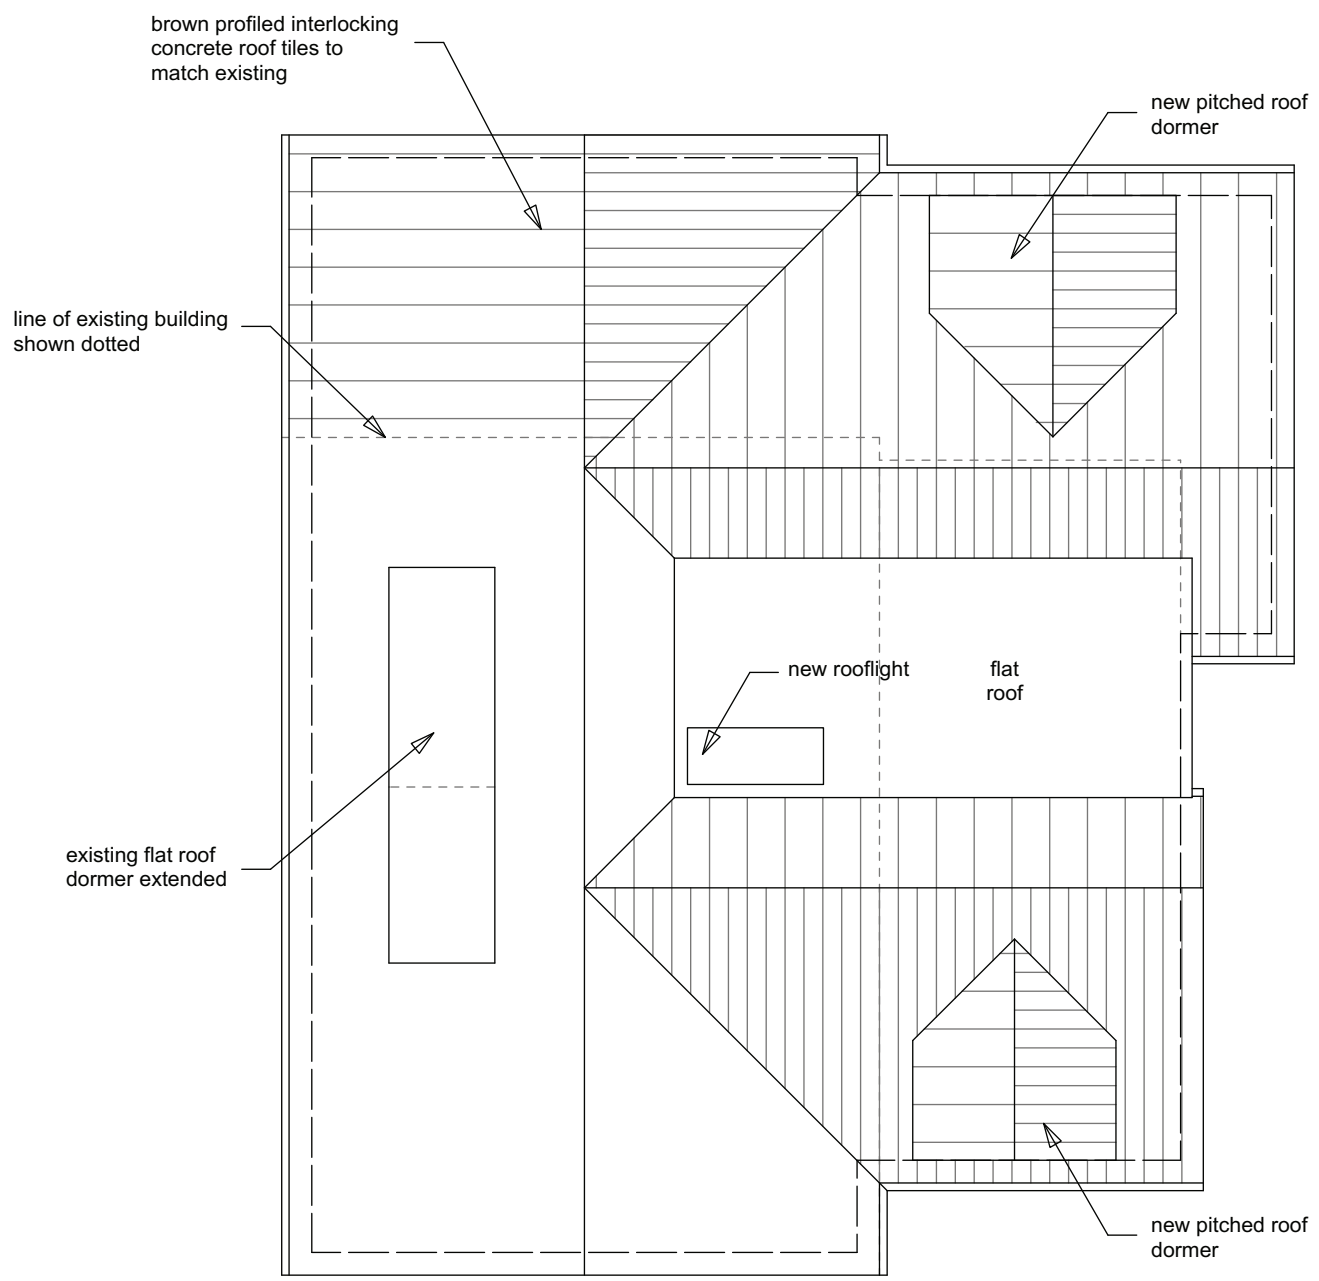

ROOF PLAN as proposed



client: Luke Beck	project: 103 Windmill Avenue Wokingham RG41 3XG	scale: 1:100 @ A3 date: July 26 drawn: MW	drawing title: Proposed First & Roof Plans drawing no: WA - PR 03	
--------------------------	--	--	--	--