




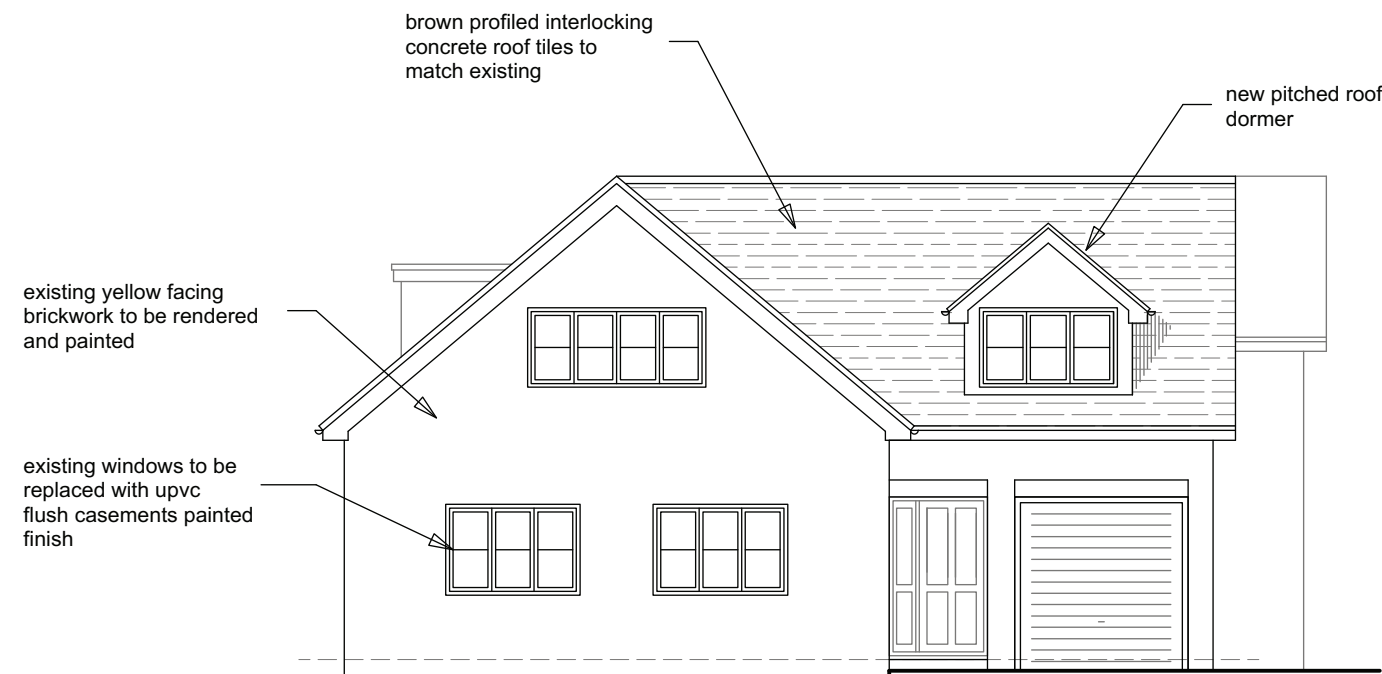


FRONT ELEVATION as proposed

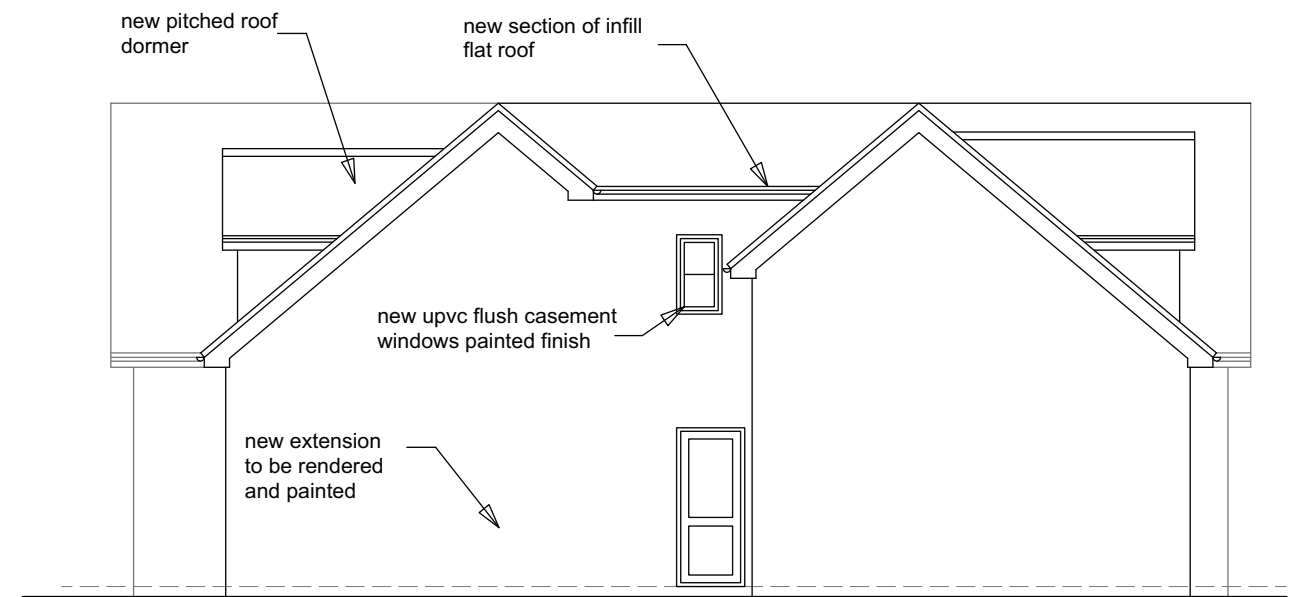


SIDE ELEVATION as proposed (to 101)

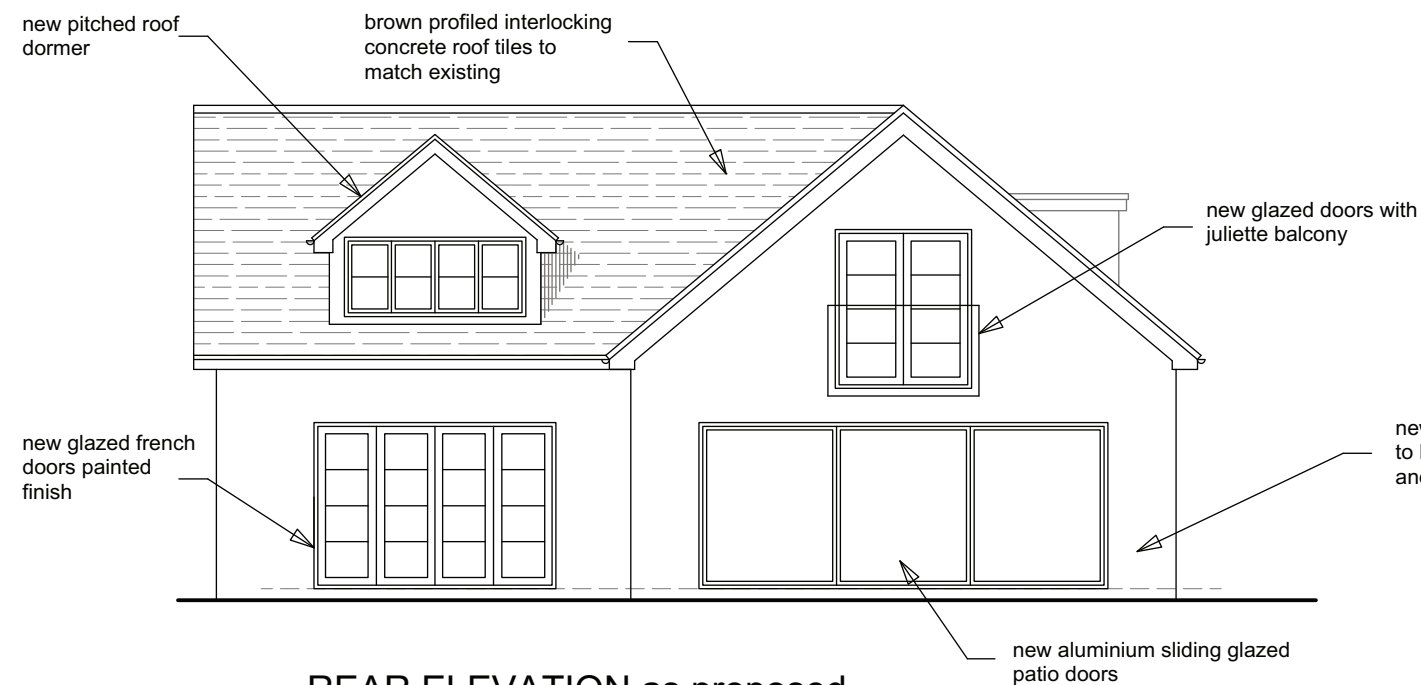

REAR ELEVATION as proposed

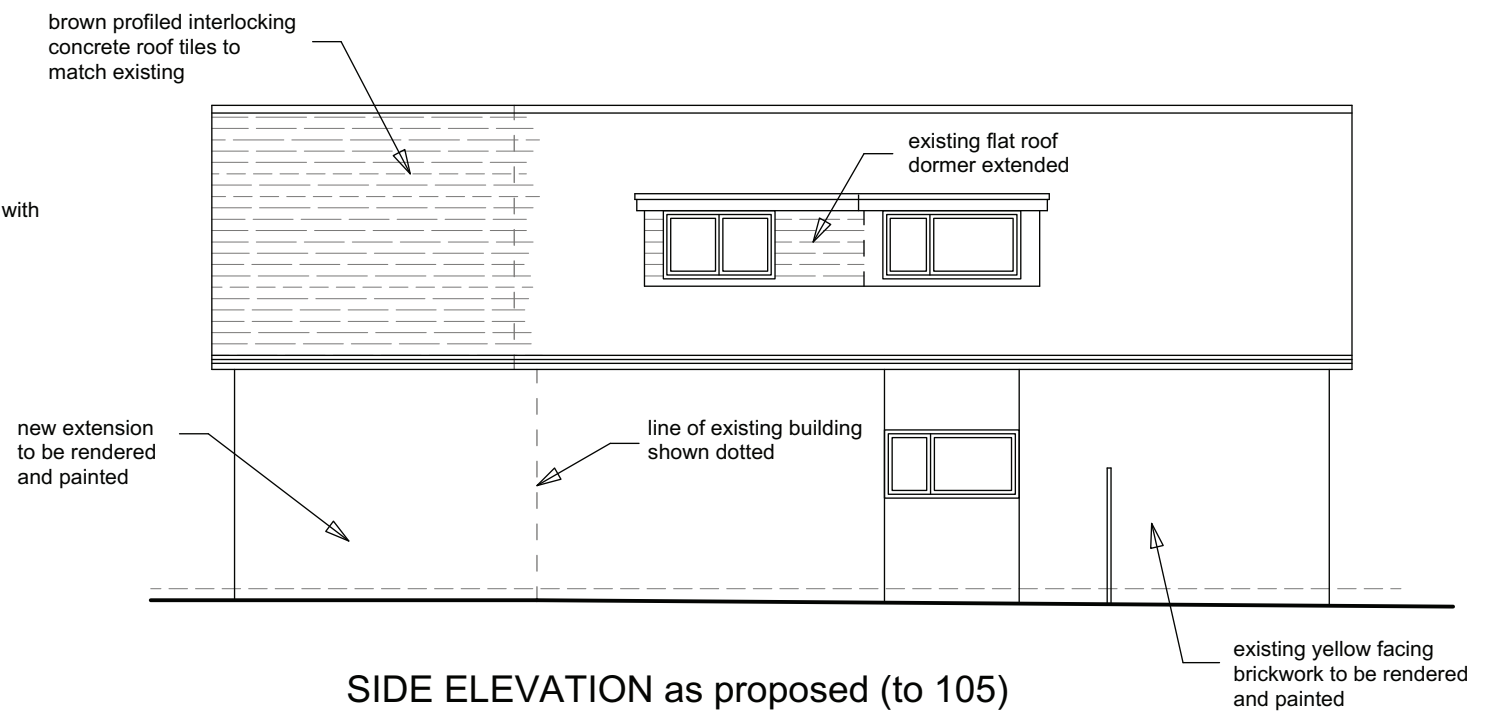

SIDE ELEVATION as proposed (to 105)

 

client: Luke Beck	project: 103 Windmill Avenue Wokingham RG41 3XG	scale: 1:100 @ A3 date: July 26 drawn: MW	drawing title: Proposed Elevations drawing no: WA - PR 04	
--------------------------	--	--	--	--