



Existing Plan and Elevations

1: 50 @ A1

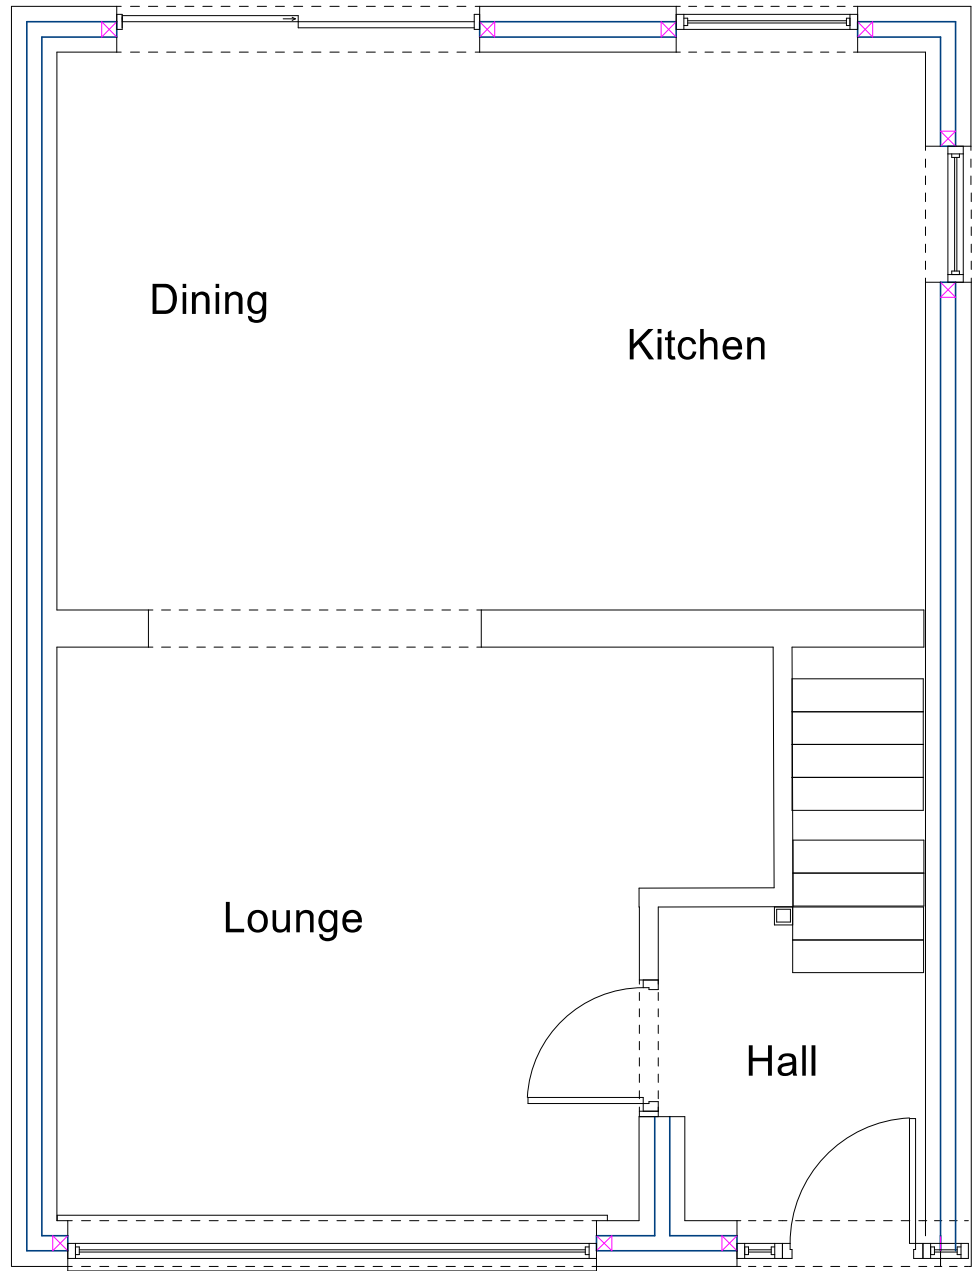

Ground Floor


1: 50 @ A1

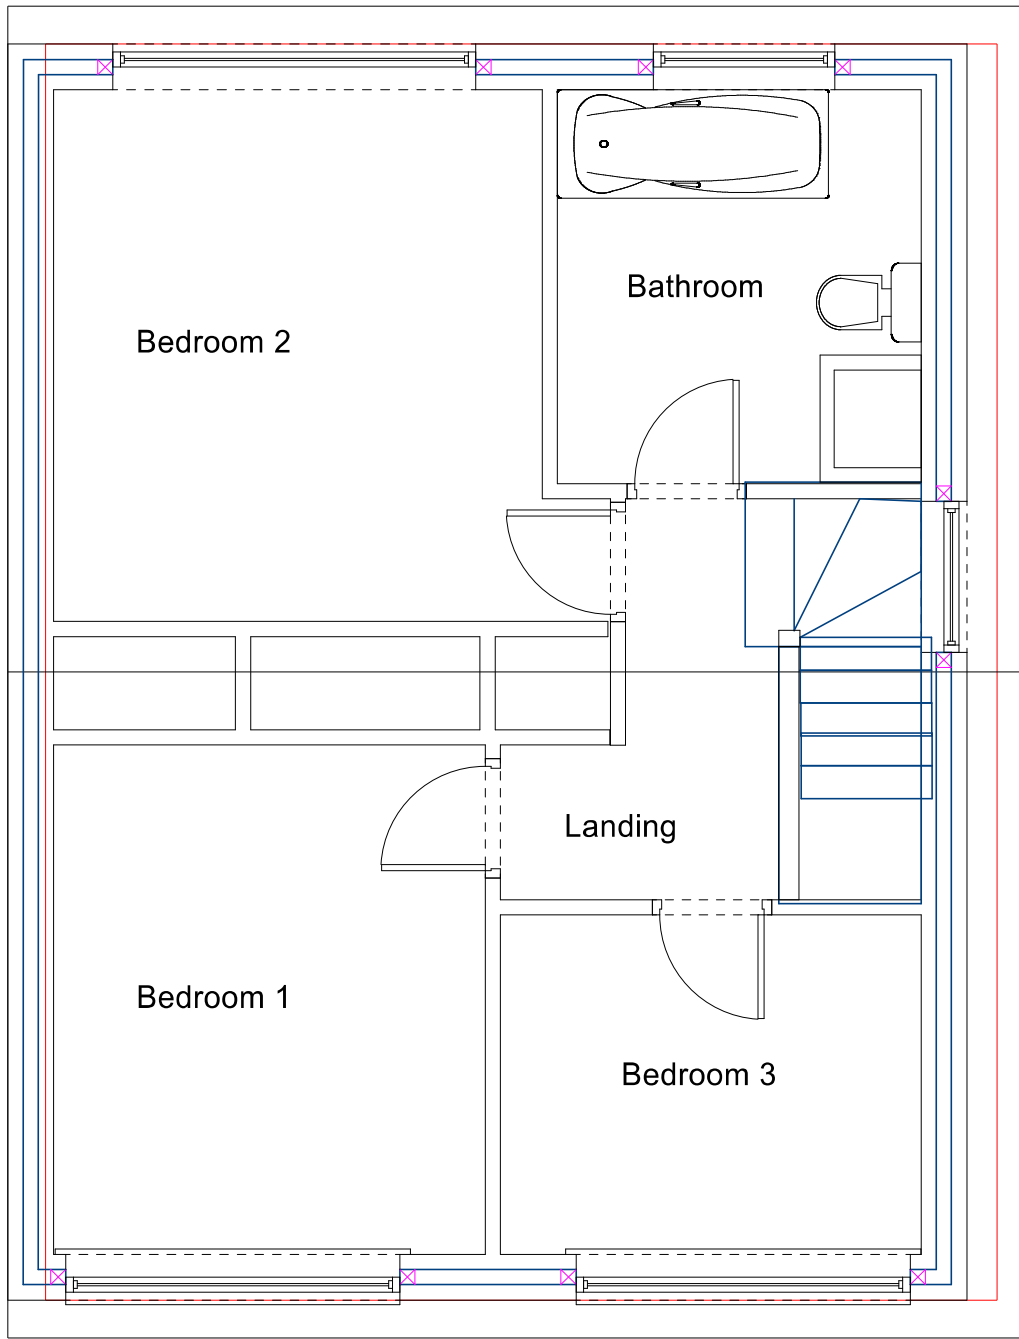


First Floor

1: 50 @ A1

Garage Part Conversion Front Elevation (only Change) Existing

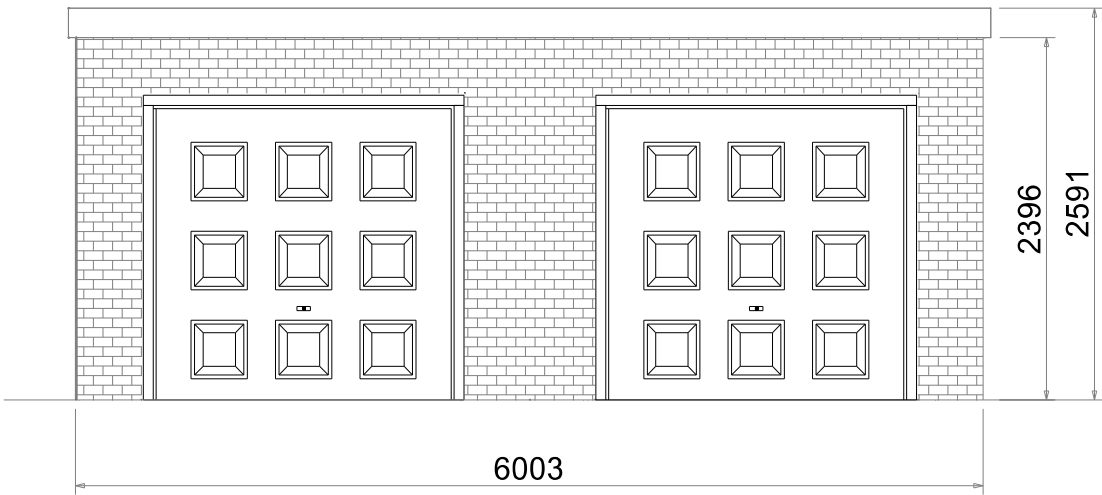

Existing Elevations
1: 100 @ A1

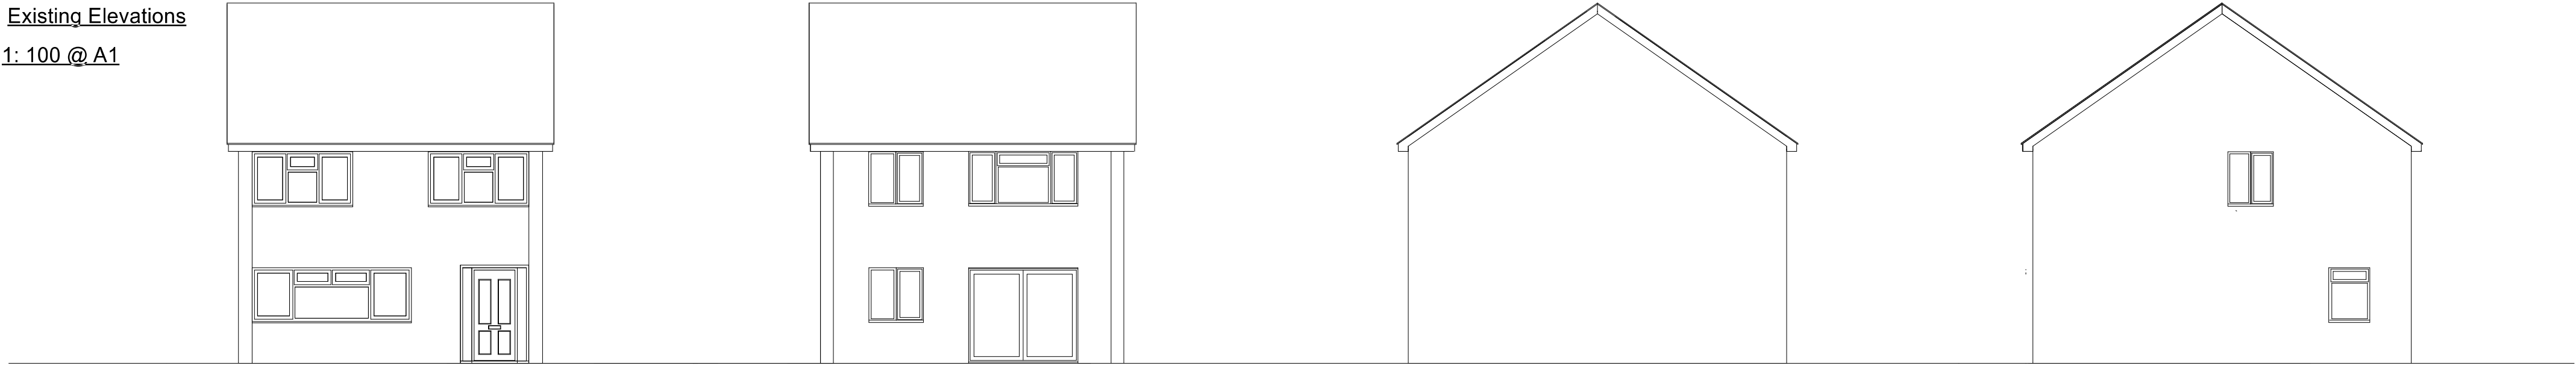

Front Elevation

Rear Elevation

Side Elevation

Side Elevation

Cantley Design

Cantley Design

Project
Home Extension
12 Bean Oak Road
Wokingham
RG40 1RL

Existing Plan and Elevations

Client
Mr and Mrs S. Prosser

Drawing No.
1/9/2025/SP/RDO/nco/EPD1PPc

Date	Scale
September 2025	1:50
Drawn by	Checked by
Bob Owles	NCO

Page Size - A1

Cantley Drawing Services
20 Cantley Crescent
Wokingham
RG41 1NX
0781 803 2212

