






East Elevation

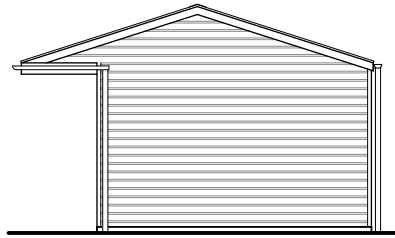


North Elevation

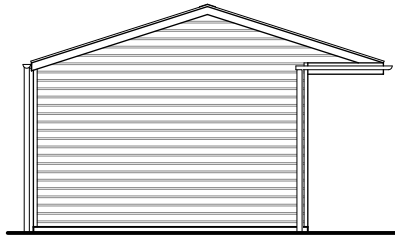


South Elevation

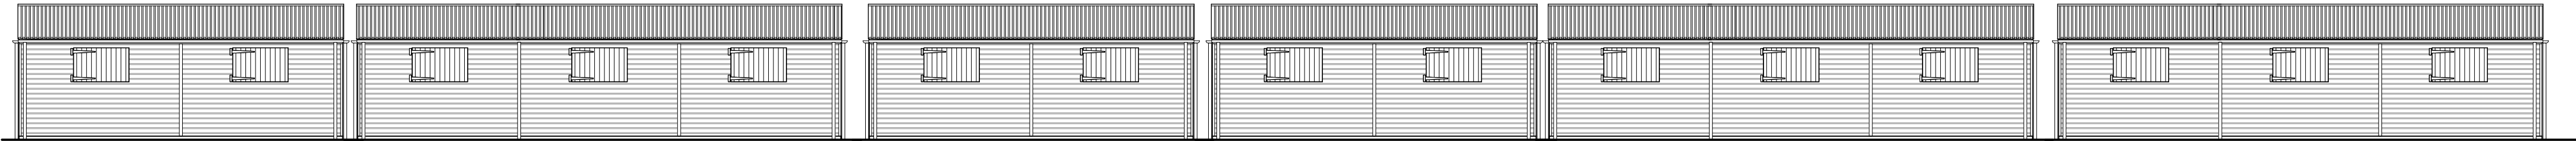

West Elevation

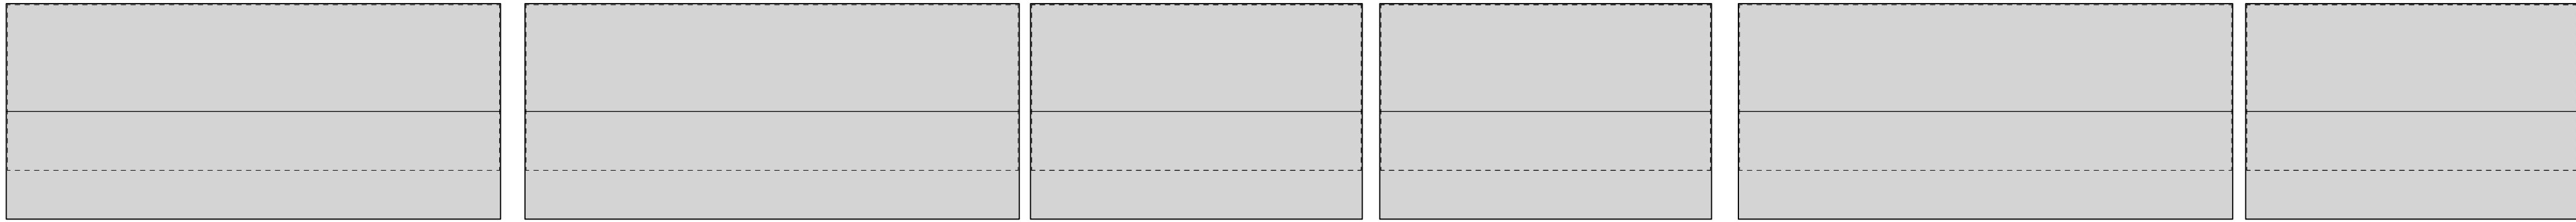

Roof Plan

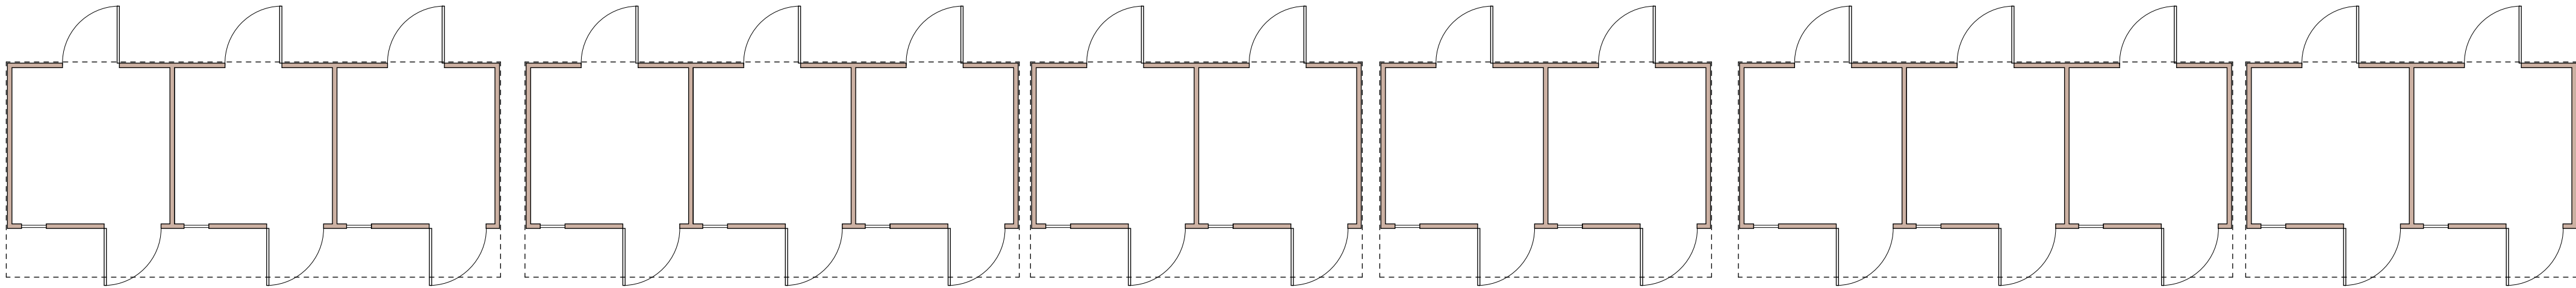

Floor Plan

Stables - Block A. Plans and Elevations

Scale 1:100