






TYPICAL EXAMPLE OF A PUMP TRACK

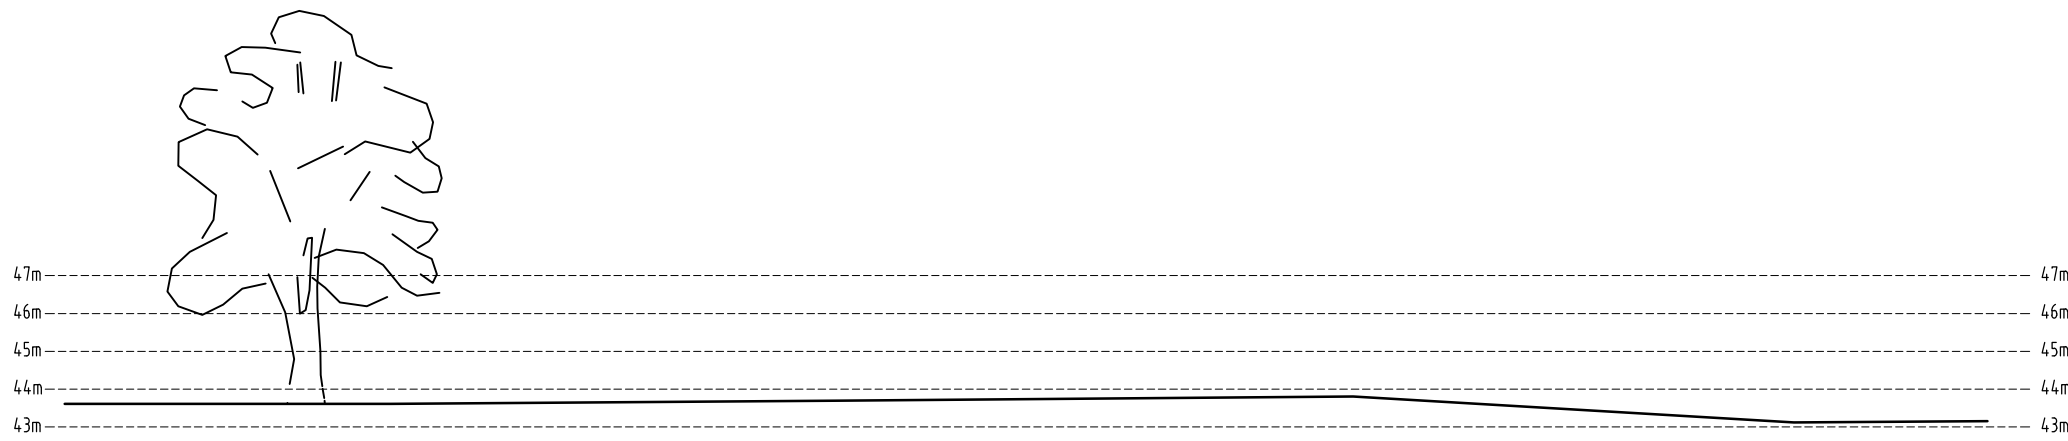

EXISTING SECTION A-A

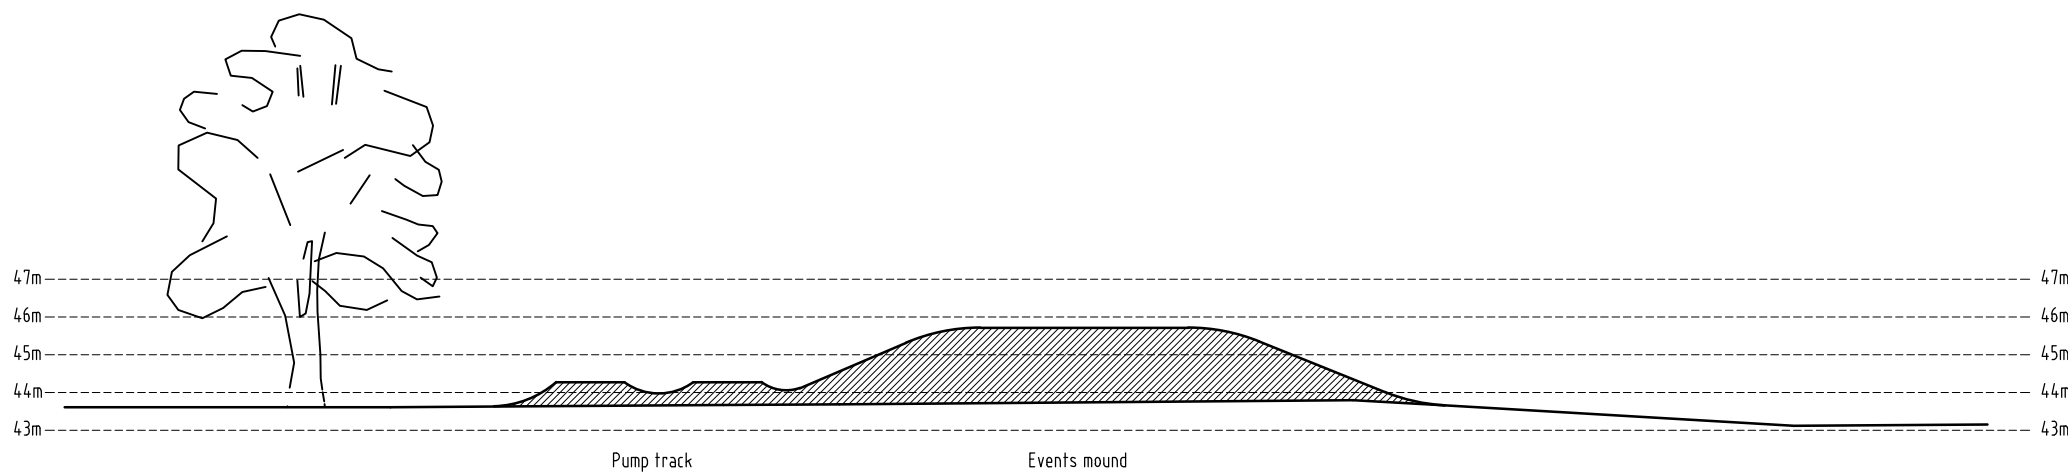

PROPOSED SECTION A-A

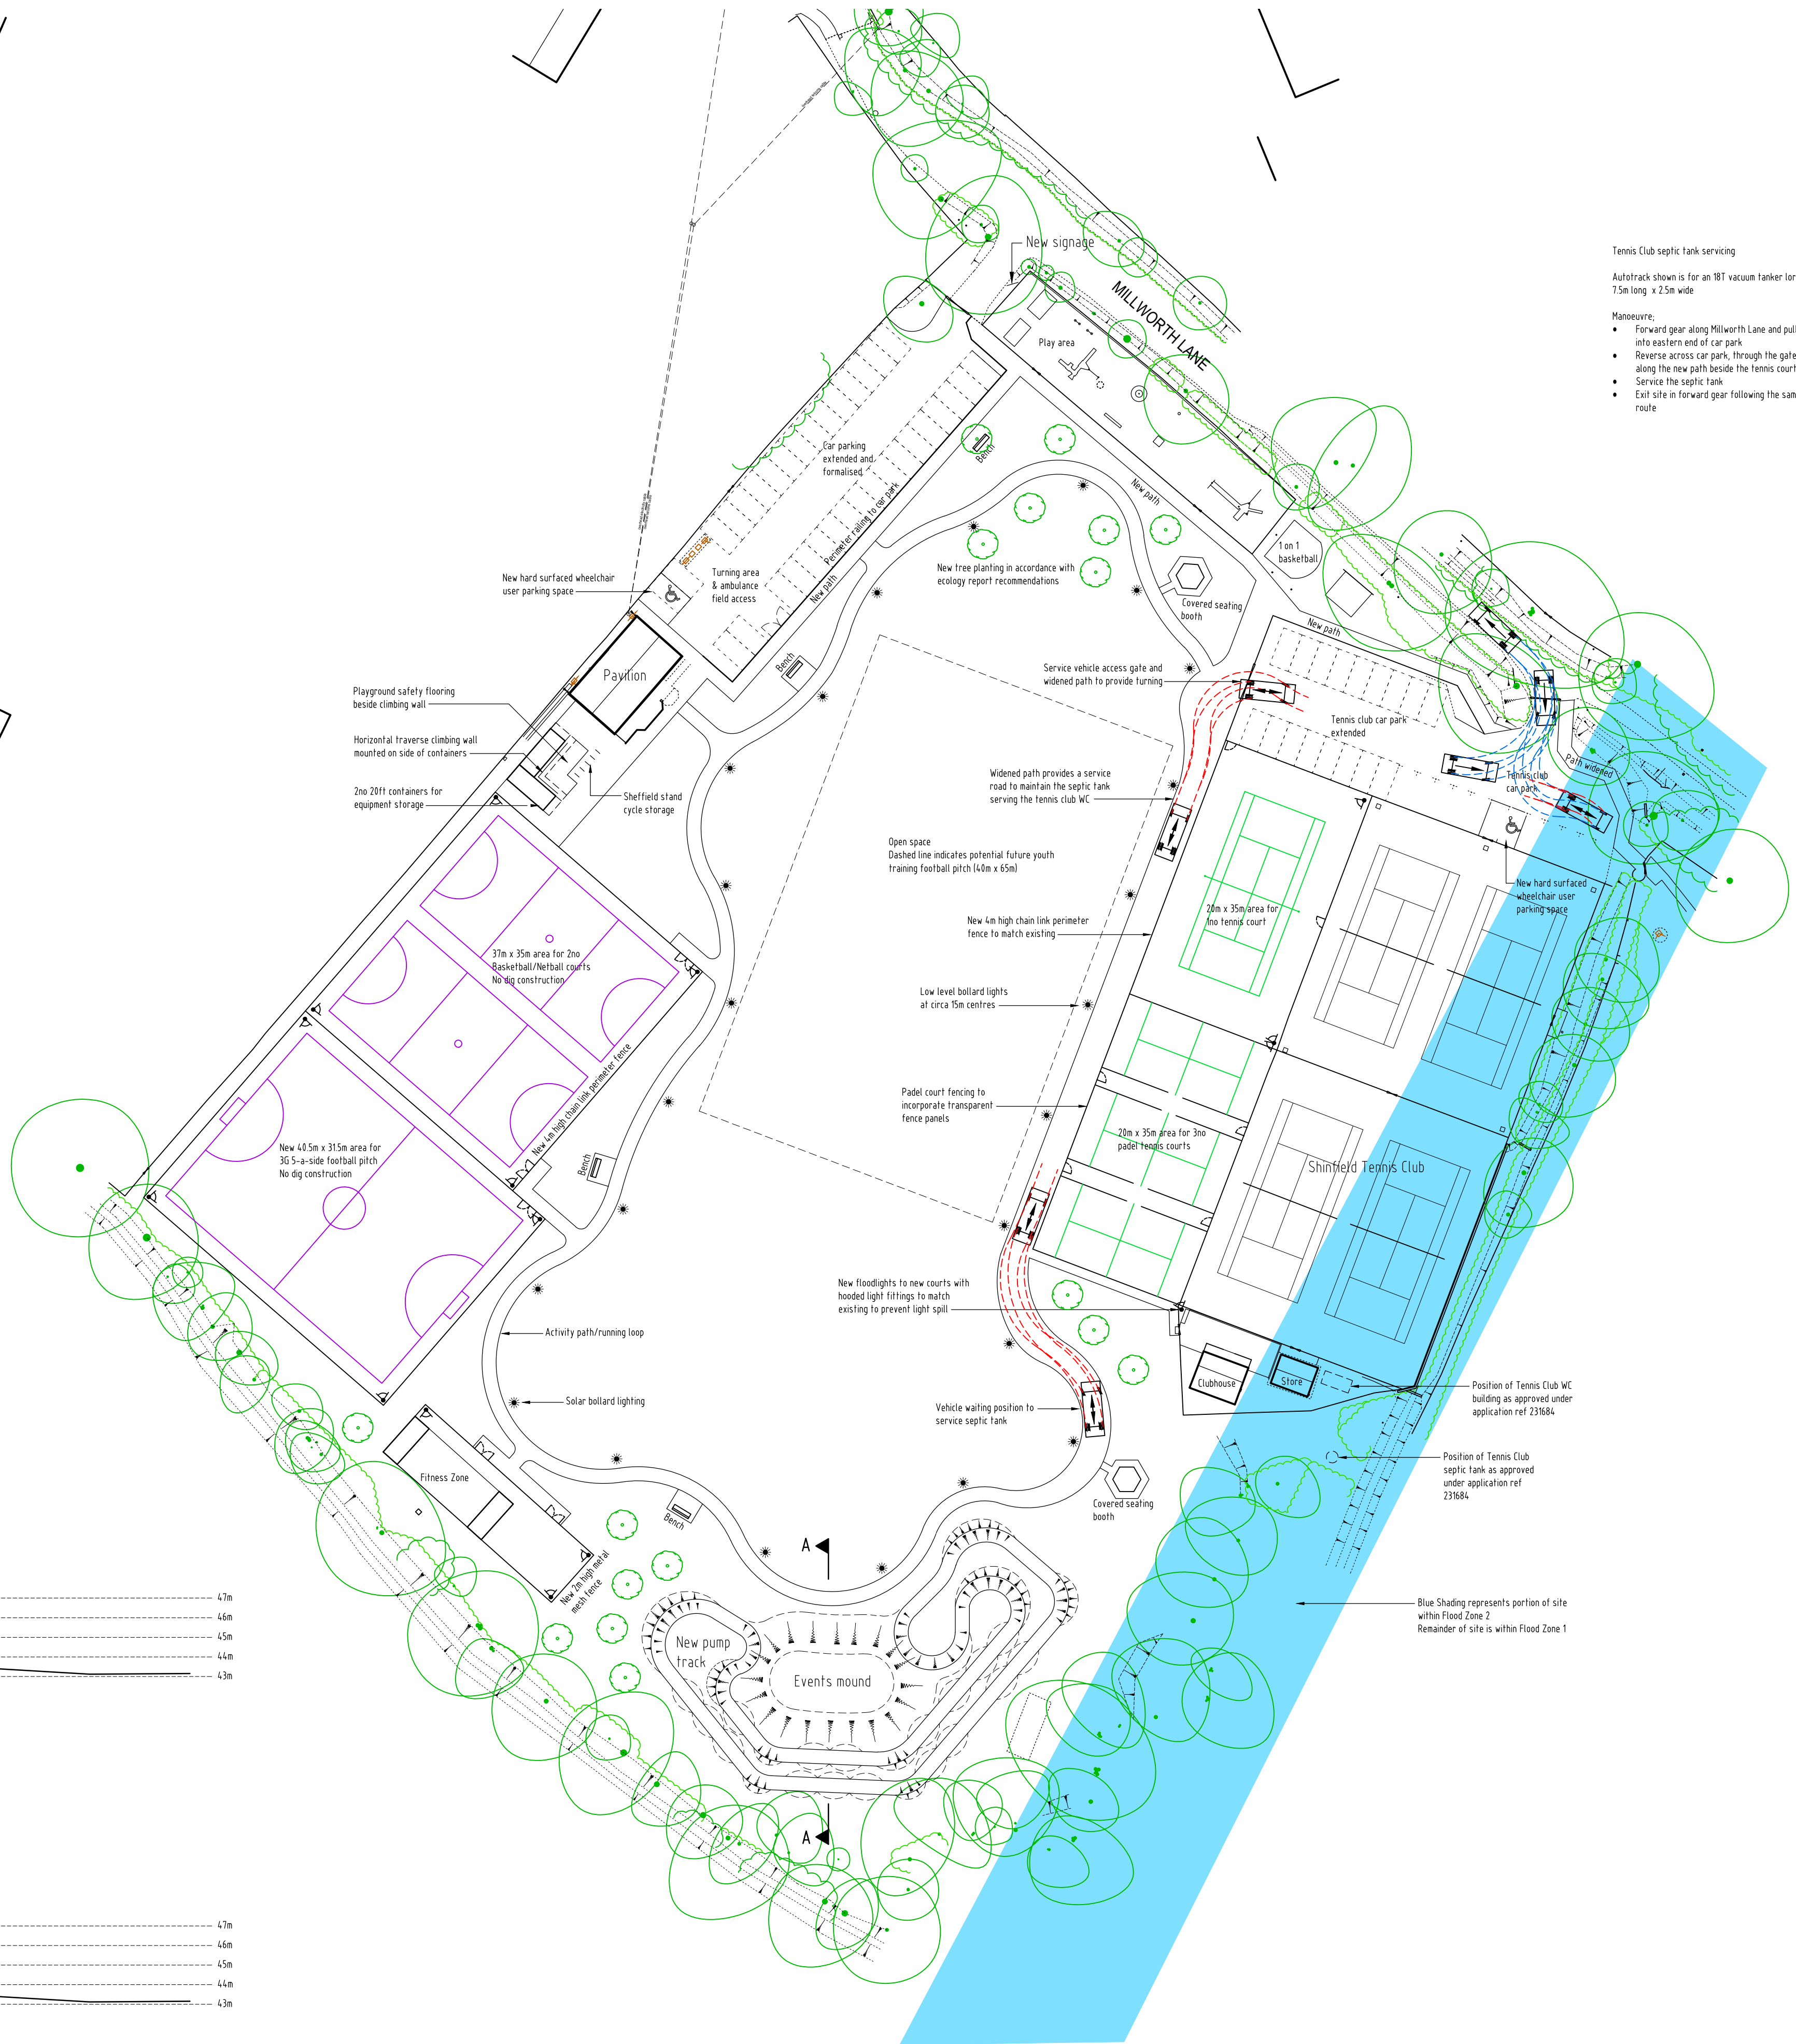

BDS
Surveyors Limited

PO Box 3303
Reading
RG1 9SZ
Phone: 0118 9884477
E-mail: mail@bdssurveyors.co.uk
Web: www.bdssurveyors.co.uk

Project
**MILLWORTH LANE RECREATION GROUND
MILLWORTH LANE
SHINFIELD
READING**

Drawing title
PROPOSED SITE PLAN

Client SHINFIELD PARISH COUNCIL	Scale 1:500
Drawing number & status 6890:22:002 PLANNING	Rev A
Date 28.02.22	Drawn by TCG

Revisions
A 19.10.24 Flood zone 2 area added

Scale bar - each bar measures 10mm
Drawing Copyright© BDS Surveyors Ltd A1 804 x 841mm