



FENCING DETAILS


Scale 1:100

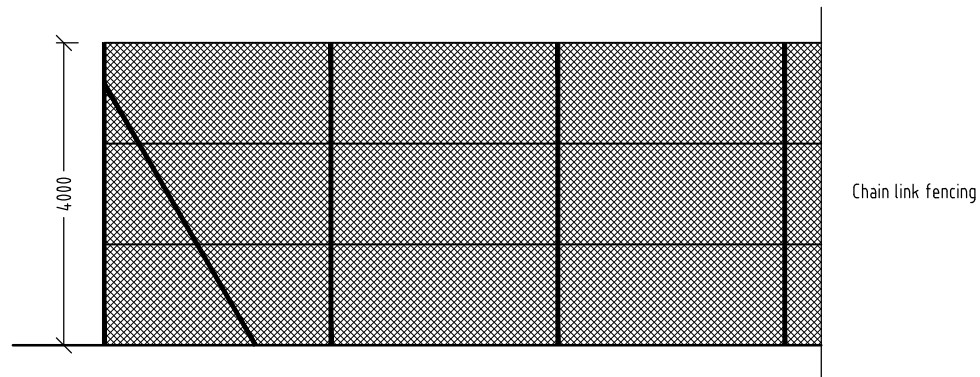

TENNIS COURT/NETBALL/3G PITCH FENCING

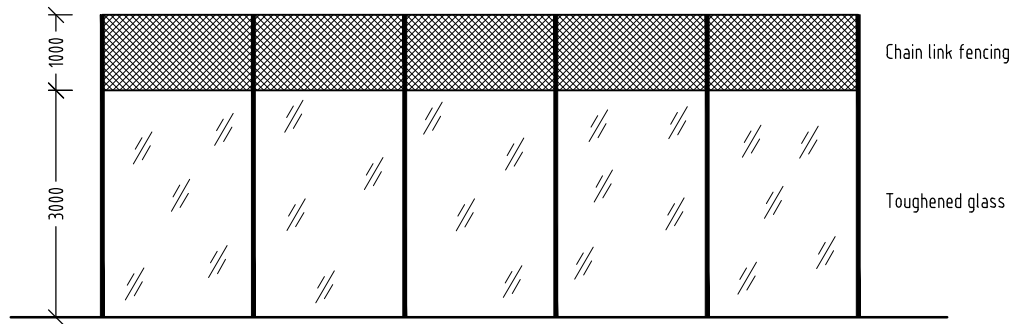


PADEL TENNIS COURT FENCING - END ELEVATION

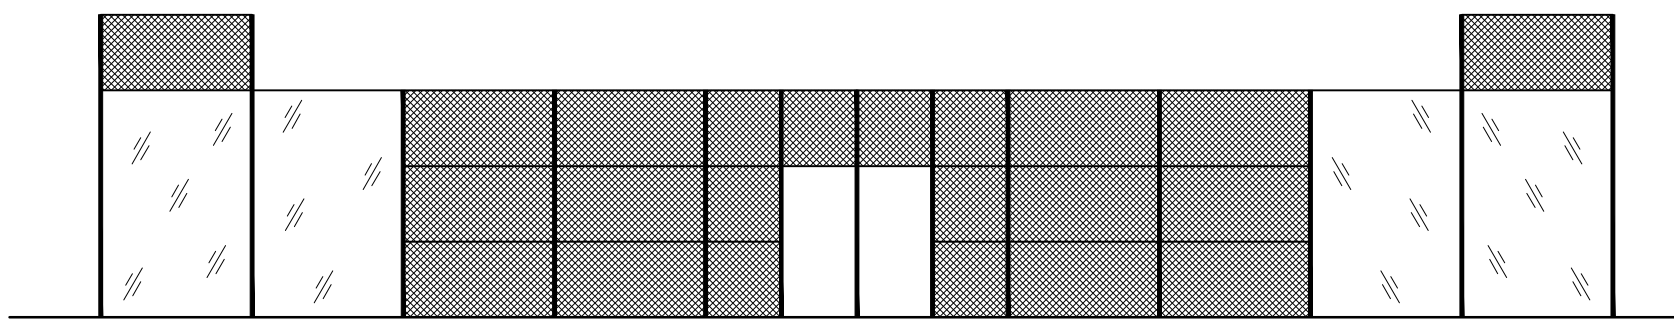


PADEL TENNIS COURT FENCING - SIDE ELEVATION

FITNESS AREA DETAILS

Scale 1:100

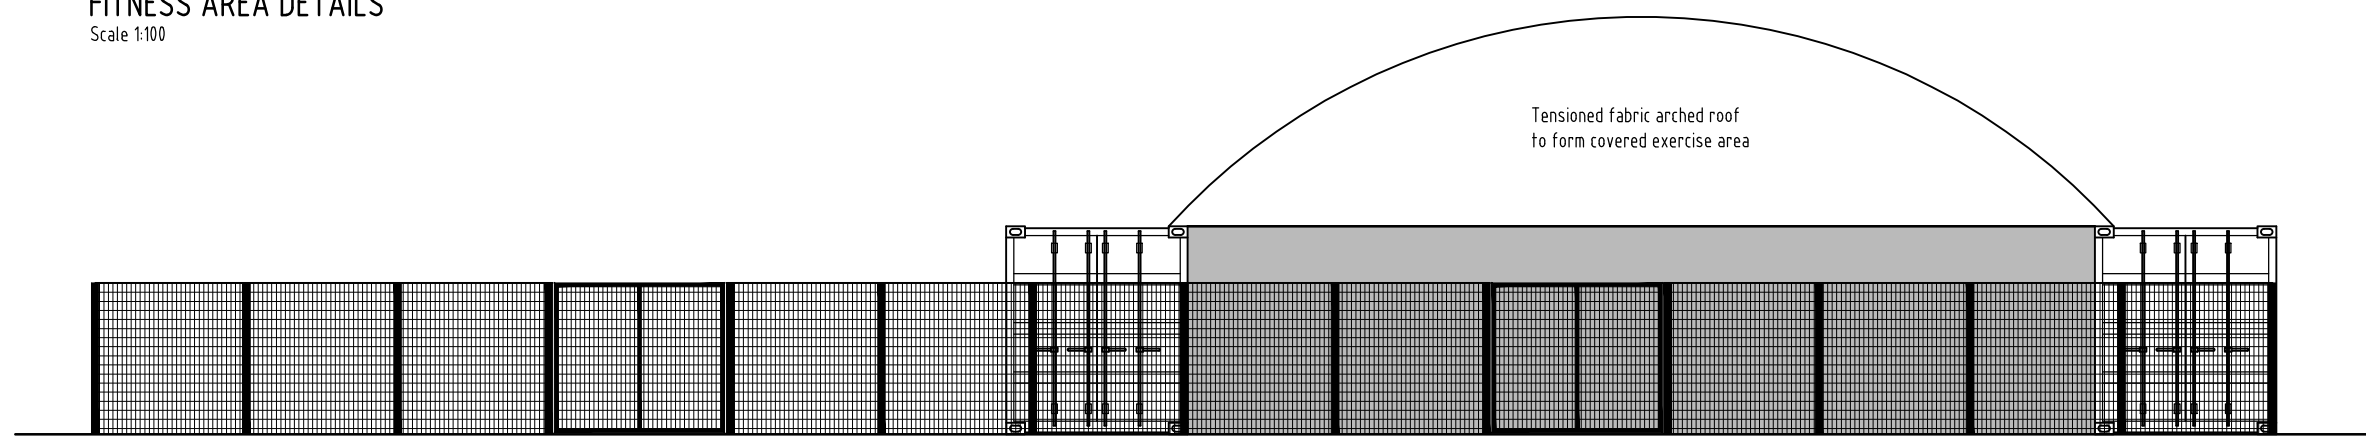


FRONT ELEVATION

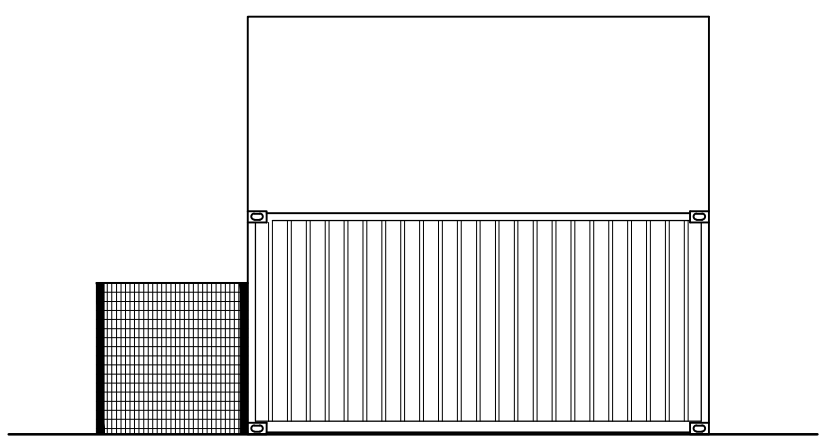


SIDE ELEVATION

CLIMBING WALL DETAILS


Scale 1:100

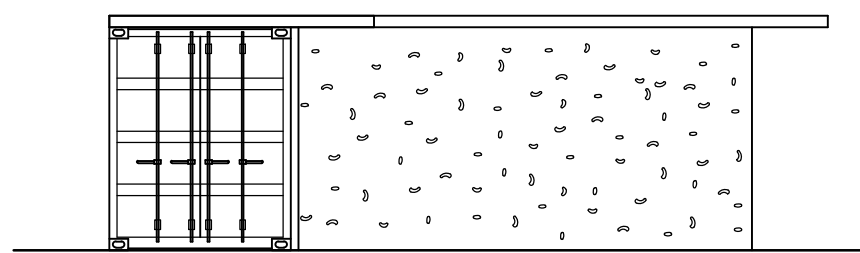


FRONT ELEVATION

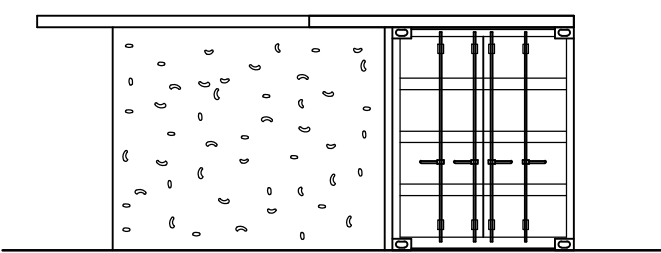


SIDE ELEVATION

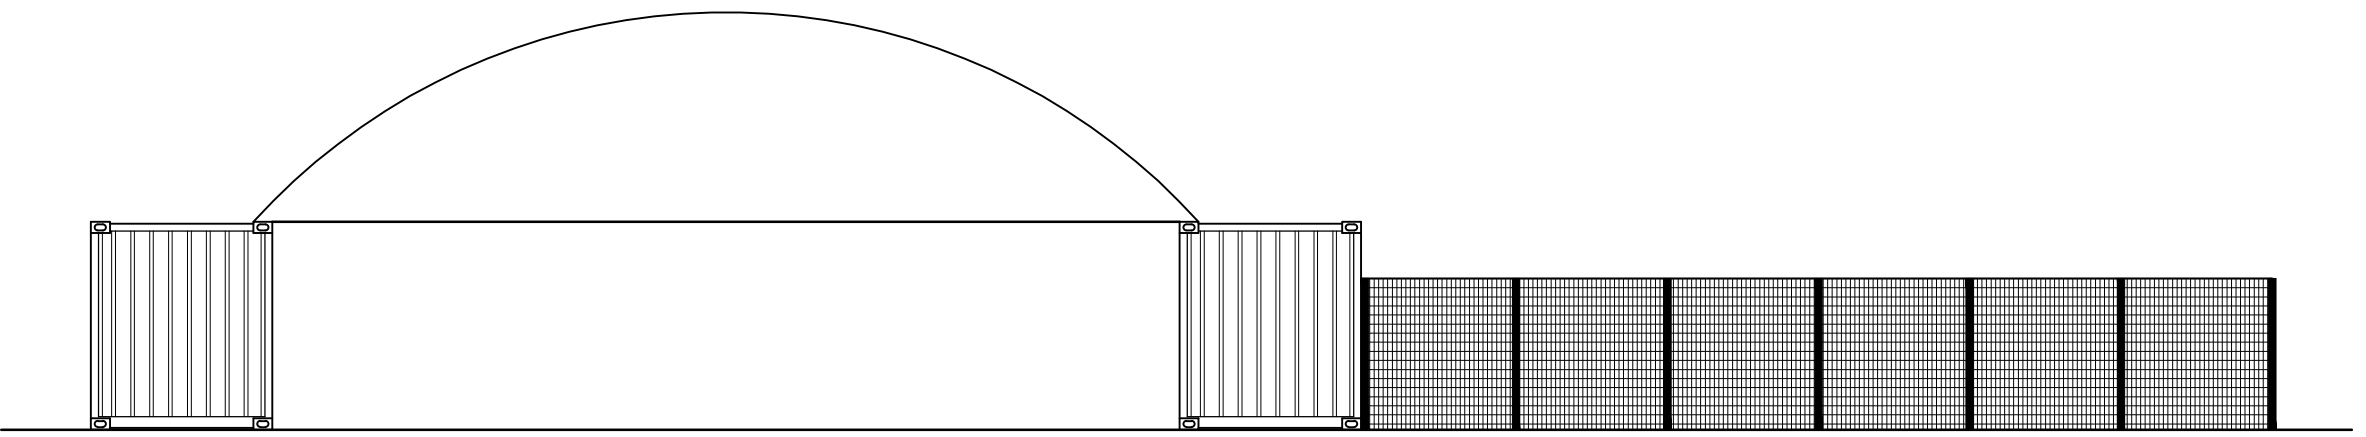


REAR ELEVATION

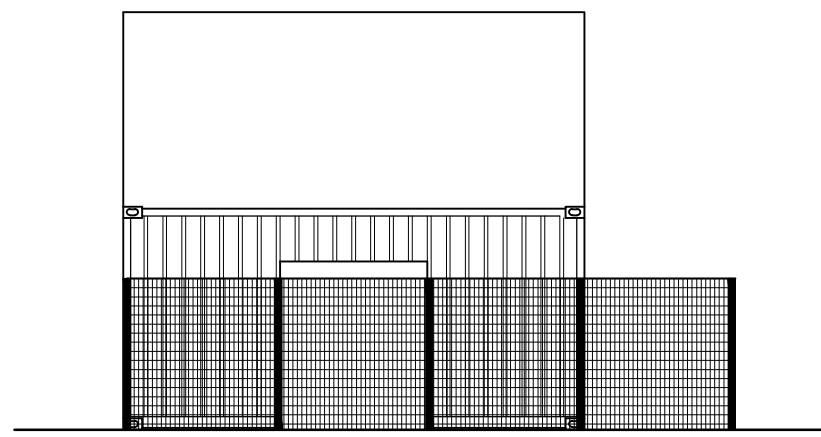


SIDE ELEVATION

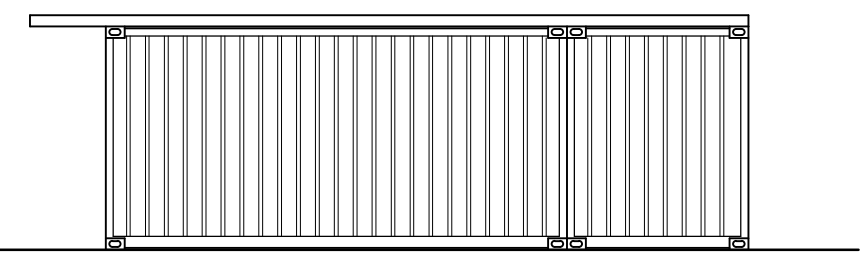

REAR ELEVATION

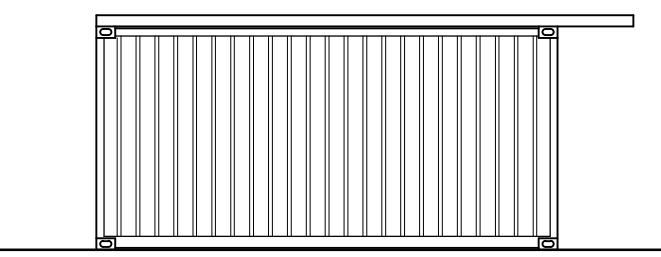

SIDE ELEVATION

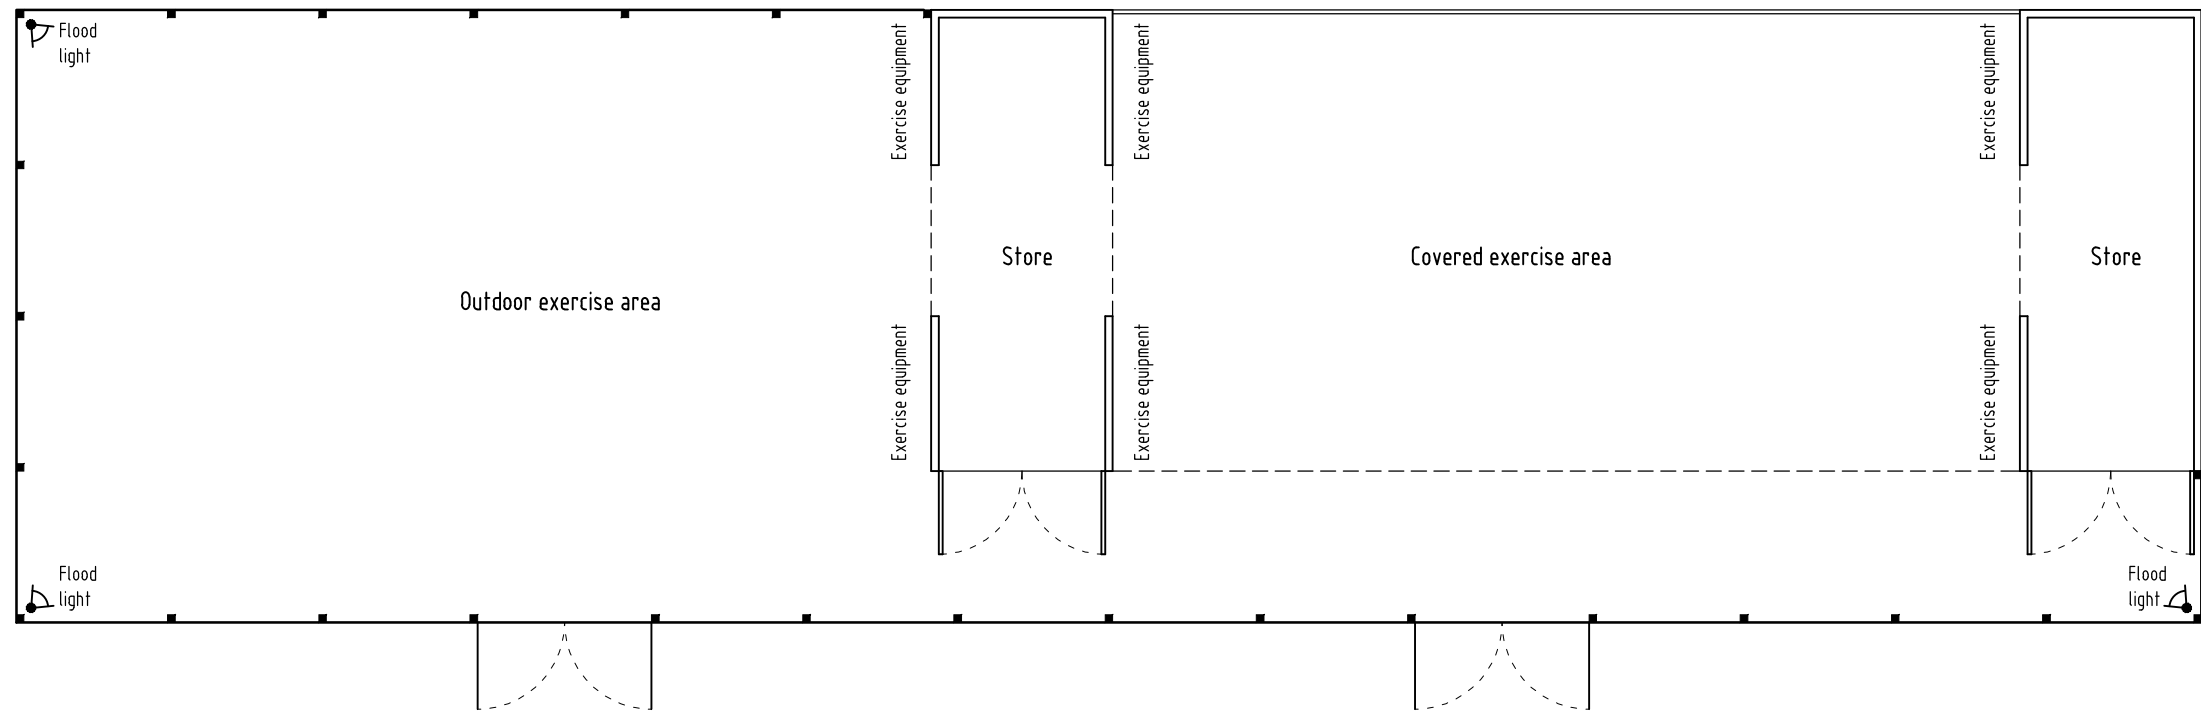


PLAN

WELCOME SIGNAGE DETAILS

Scale 1:50



ELEVATION

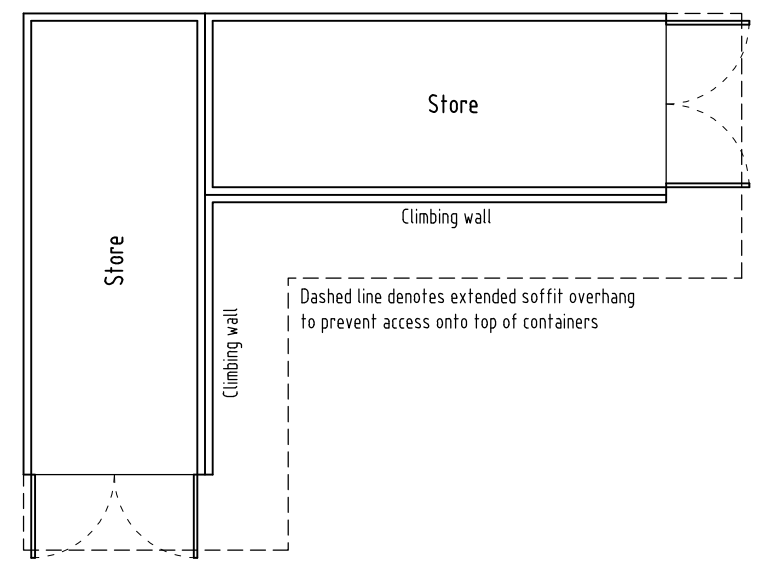

PLAN



PO Box 3303
Reading
RG1 9SZ
Phone:
0115 9884477
E-mail:
mail@bdssurveyors.co.uk
Web:
www.bdssurveyors.co.uk

Project
MILLWORTH LANE RECREATION GROUND
MILLWORTH LANE
SHINFIELD
READING

Drawing title
PLANS & ELEVATIONS

Client SHINFIELD PARISH COUNCIL	Scale 1:100
Drawing number & status 6890:22:201 PLANNING	Rev A
Date 04.12.23	Drawn by TCG

Revisions
A 15.10.24 Fitness area proposals updated

Scale bar - each bar measures 10mm
Drawing Copyright© BDS Surveyors Ltd. A1 594 x 841mm