

Studio Charrette will not be responsible for any principal designer duties under CDM 2015.
No site work is to be carried out until permissions are in place. Site searches to carried out before any works to site.
All structural elemental/associated calculations to be confirmed and provided by structural engineer.

NOTES:

This drawing is not a working drawing, and is only for the purpose of the following:-

A- Planning Submission

The main contractor is responsible for informing the lead designer of any discrepancy on, or between, this drawing and any other relevant document.

All existing walls, foundations and lintels or other structural items are to be confirmed load bearing and adequate for increased loading where relevant prior to work commencing.

Any existing walls to be removed are to be confirmed non - loadbearing prior to removal.


Boundaries, angles, and dimensions are to be checked by the main contractor prior to work commencing.

Written dimesions only to be used from this drawing. If in doubt consult the lead designer for clarification.




Front Elevation:

1:50 at A3

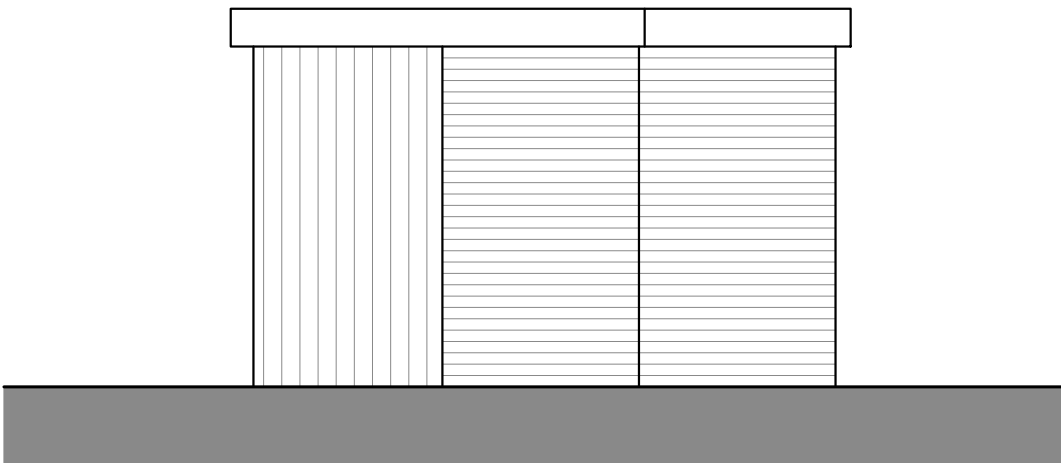


Side Elevation: RHS

1:50 at A3

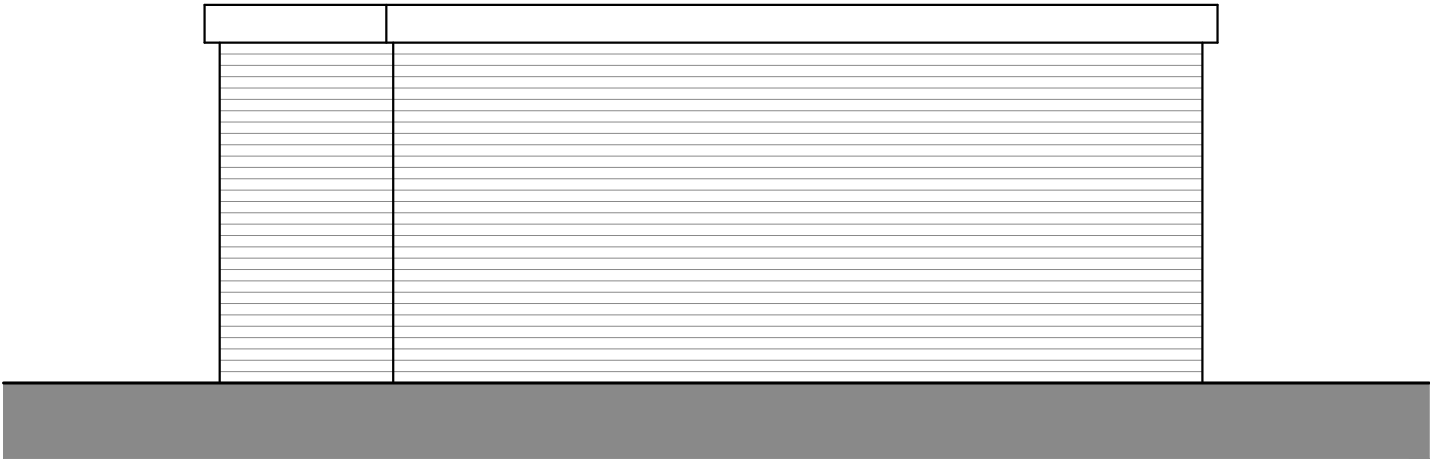

Rear Elevation:

1:50 at A3

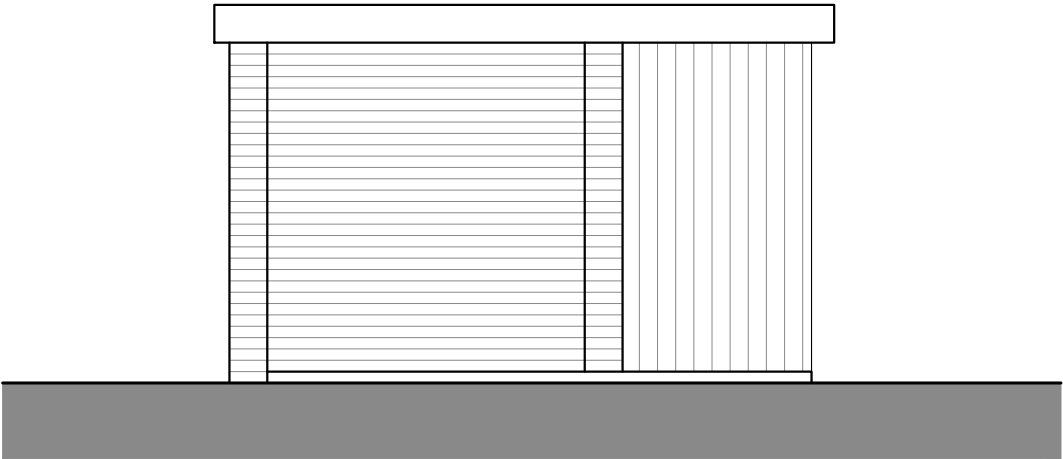

Side Elevation: LHS

1:50 at A3

SCSTUDIO CHARRETTE At: The Clubhouse, 50 Grosvenor Hill, London, W1K 3GT Tel: +44 (0)20 7493 8888 www.studiocharrette.co.uk	
Client Adrian Long	
Project Title 30 Simonds Grove, Spencers Wood, Reading, RG7 1BH	
Drawing Title Outbuilding - Proposed Elevations.	
Drawing No. SC173_P6	Rev A
Scale @ A3 1 : 50	Date 07.2024
Created By DK	Building Control
Check By SC	Client
	Search
	Information
This drawing and the associated design rights and all other intellectual property rights in it belong to Studio Charrette Ltd. No license or assignment of any such rights is granted hereunder. This drawing is not to be copied or distributed in any form without written permission.	