



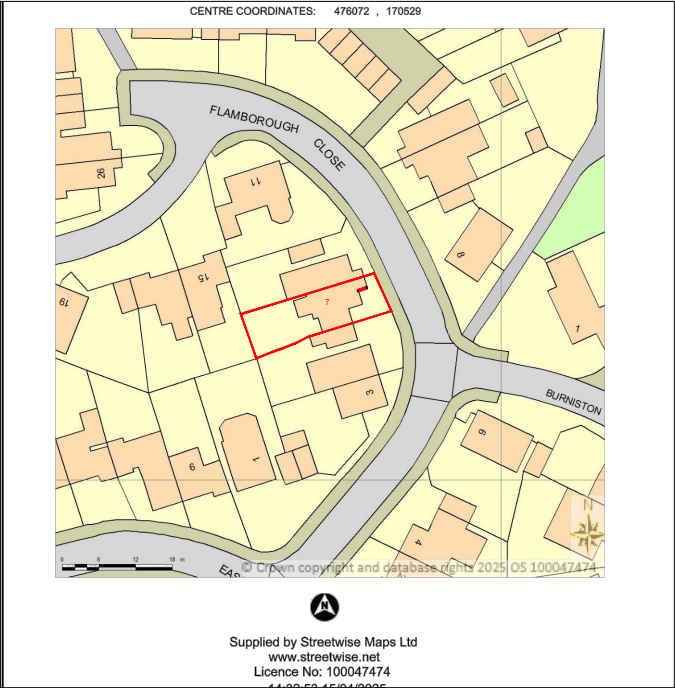

LOCATION PLAN
SCALE 1:1250@A3

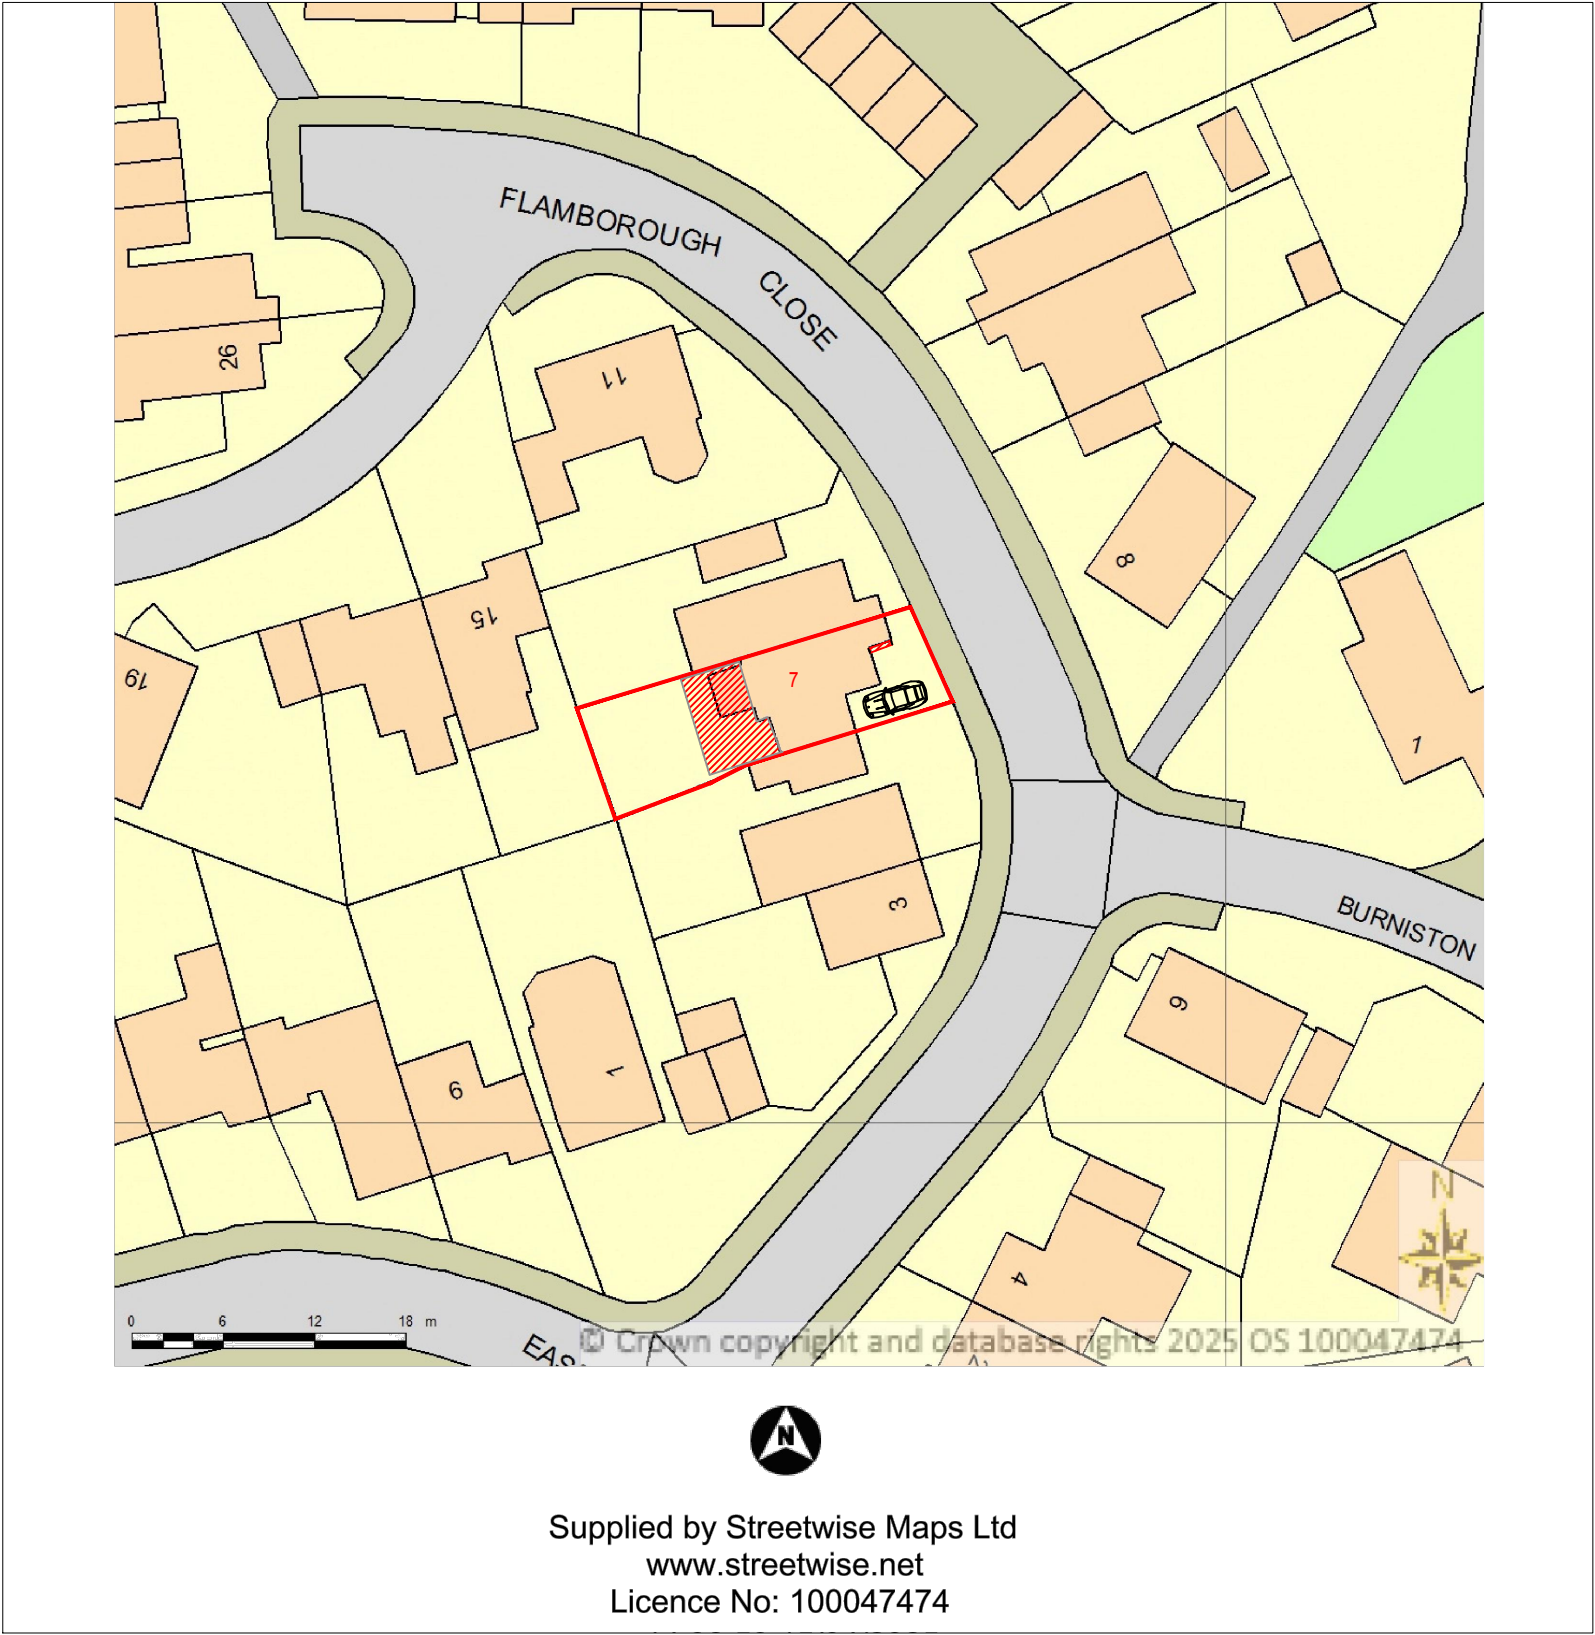


BLOCK PLAN
SCALE 1:500@A3

	PROJECT:	7 Flamborough Close Earley	DRAWN BY:	P.S.	DRAWING TITLE:		 ArchDezine Limited archdeziner7@gmail.com
	PROPOSED SINGLE STOREY REAR EXTENSION		DATE:	15/04/2025	LOCATION AND BLOCK PLAN		
			SCALE:	AS SHOWN@A3	DRAWING NUMBER: FC-01		
			FILENAME:	25013			




EXISTING FRONT ELEVATION

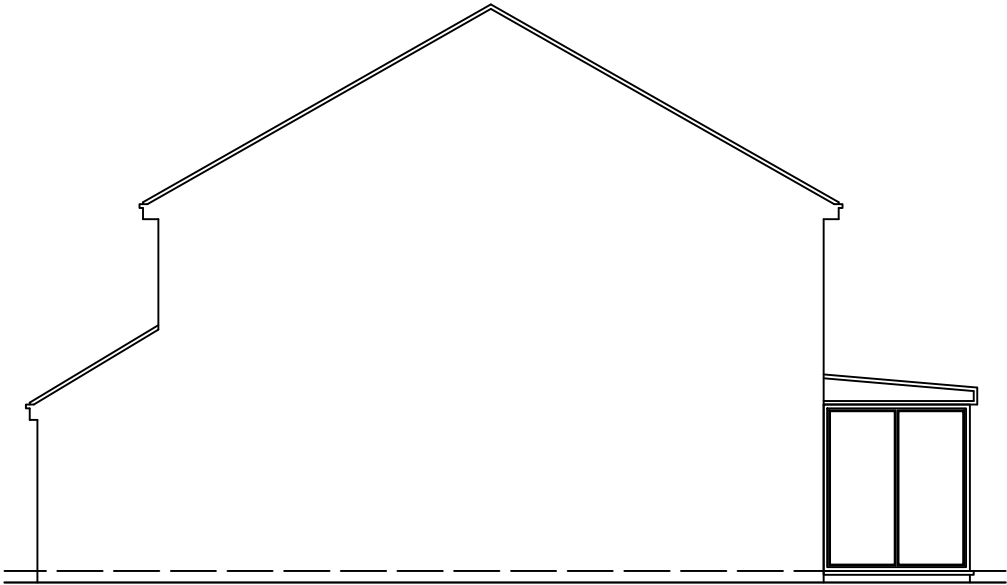


EXISTING SIDE-1 ELEVATION




EXISTING REAR ELEVATION

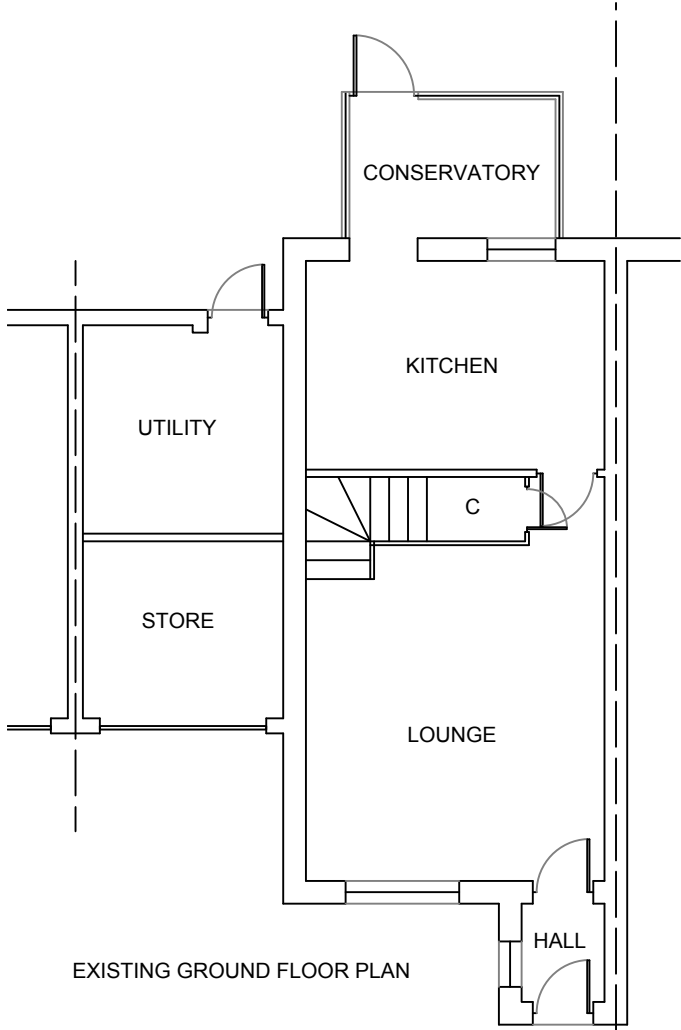


EXISTING GROUND FLOOR PLAN

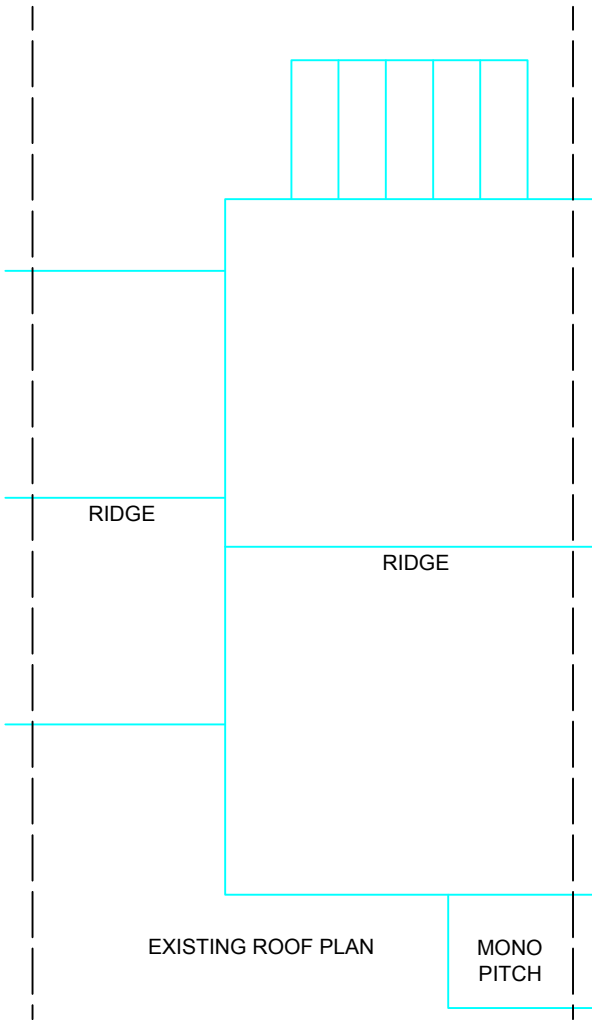





EXISTING ROOF PLAN

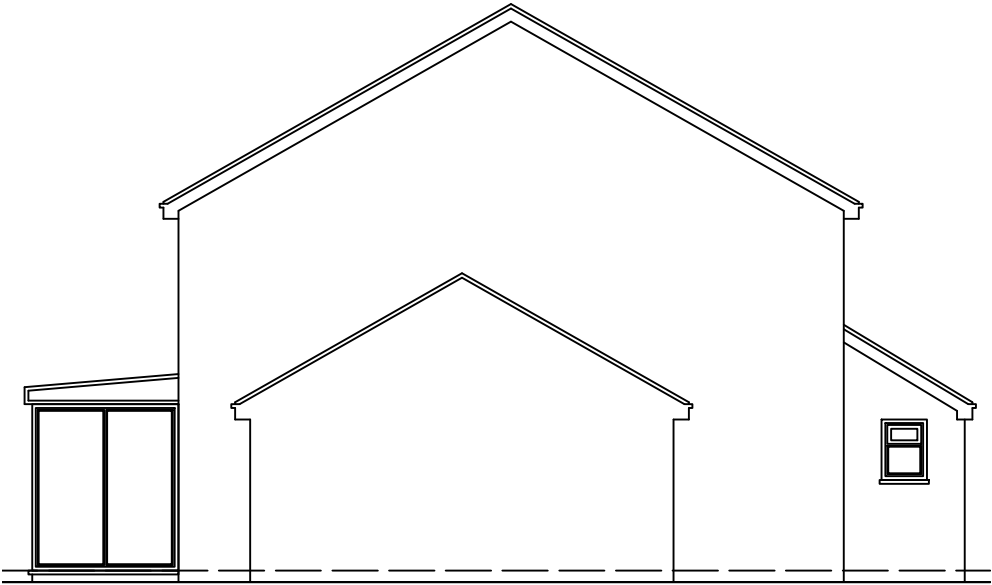


EXISTING SIDE-2 ELEVATION

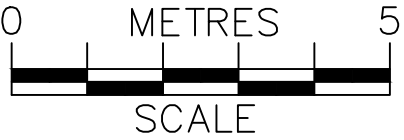

	PROJECT:	7 Flamborough Close Earley	DRAWN BY:	P.S.	DRAWING TITLE:		 ArchDezine Limited archdeziner7@gmail.com
	PROPOSED SINGLE STOREY REAR EXTENSION		DATE:	15/04/2025	EXISTING FLOOR PLAN & ELEVATIONS		
			SCALE:	1:100@A3	DRAWING NUMBER: FC-02		
			FILENAME:	25013			

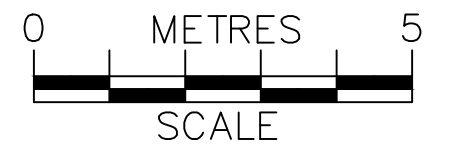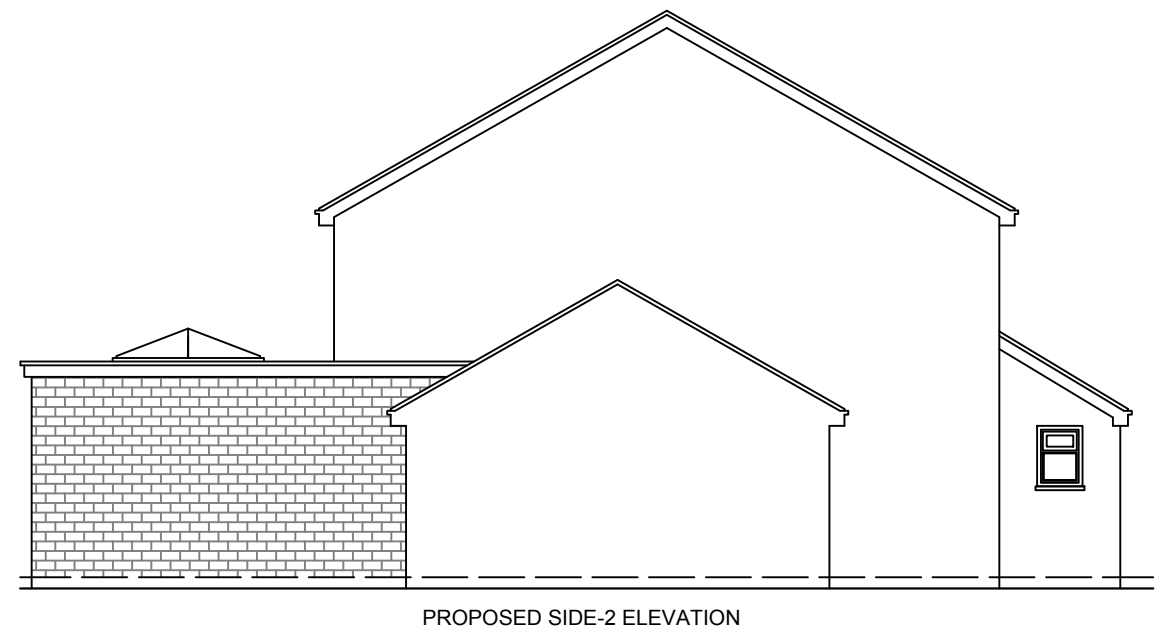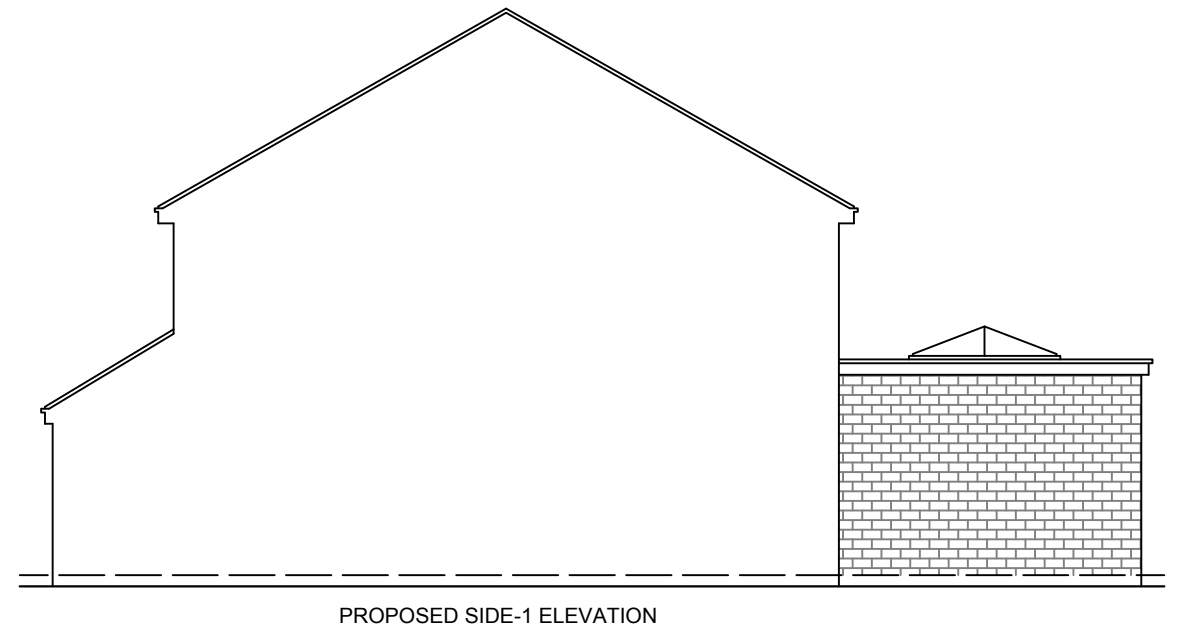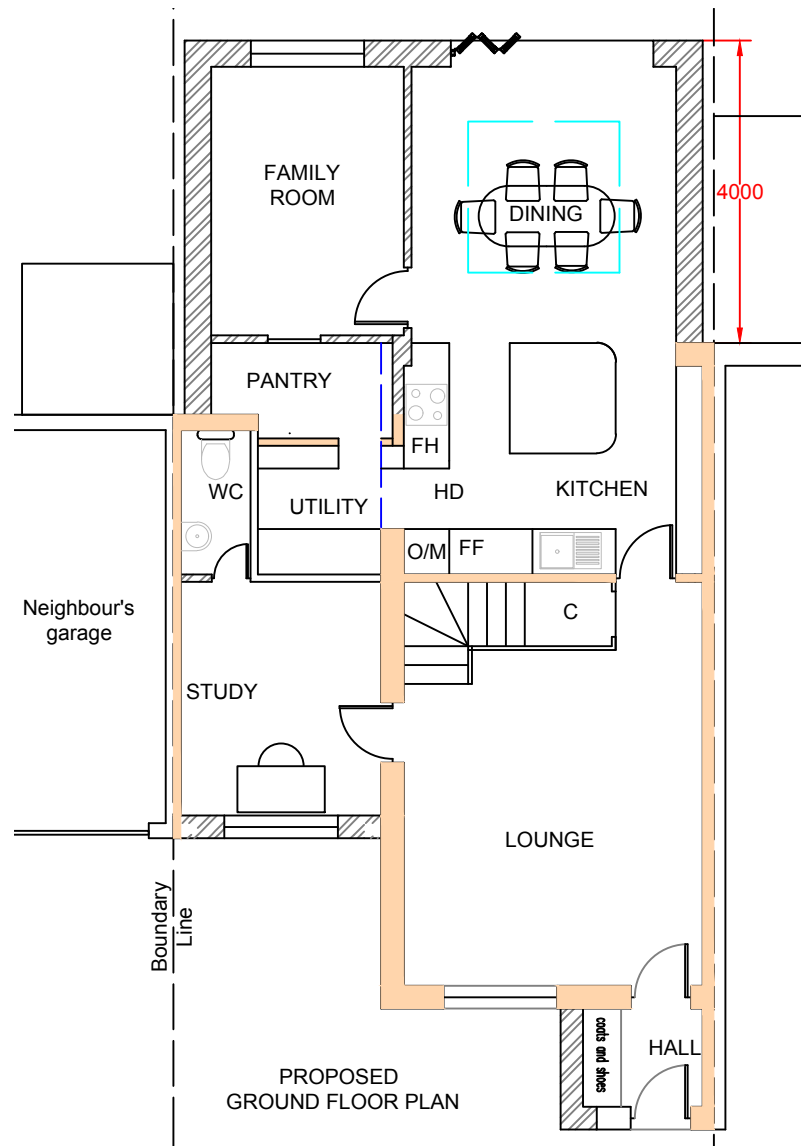

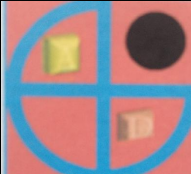	PROJECT:	7 Flamborough Close Earley	DRAWN BY:	P.S.	DRAWING TITLE:		 archdeziner7@gmail.com
	PROPOSED SINGLE STOREY REAR EXTENSION		DATE:	15/04/2025	PROPOSED PLANS & ELEVATIONS		
			SCALE:	1:100@A3	DRAWING NUMBER:	FC-03	
			FILENAME:	25013			