




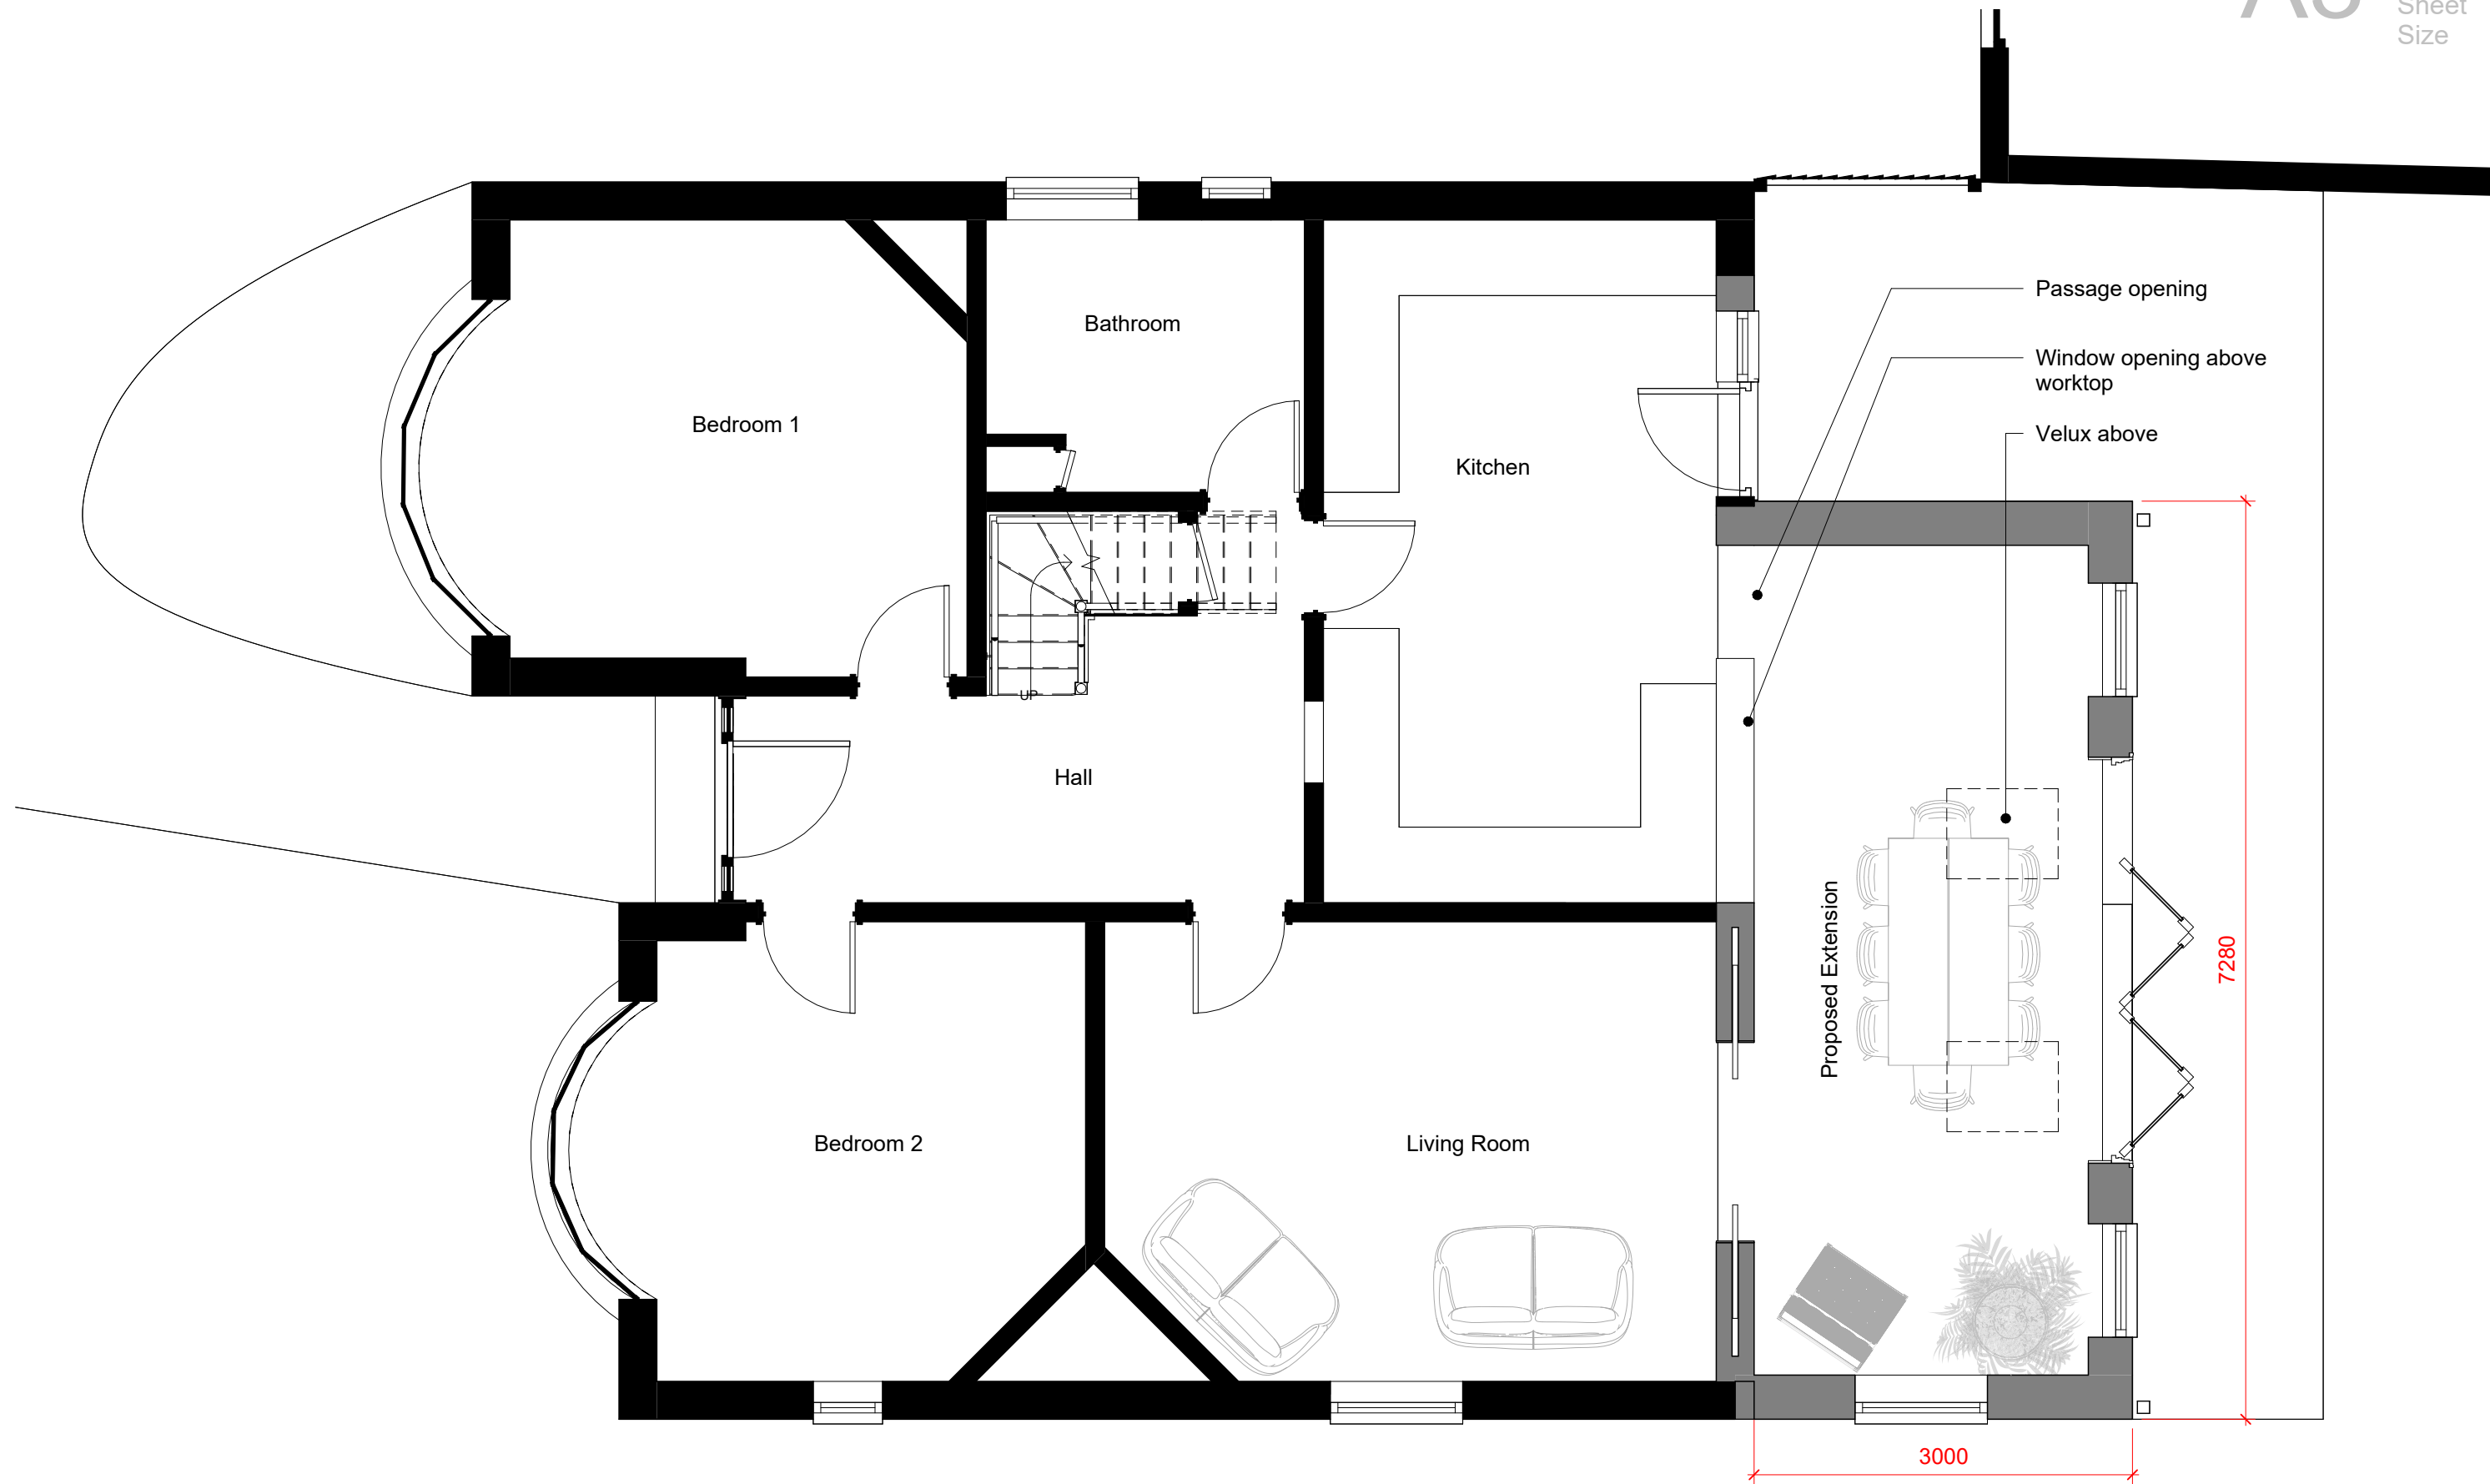

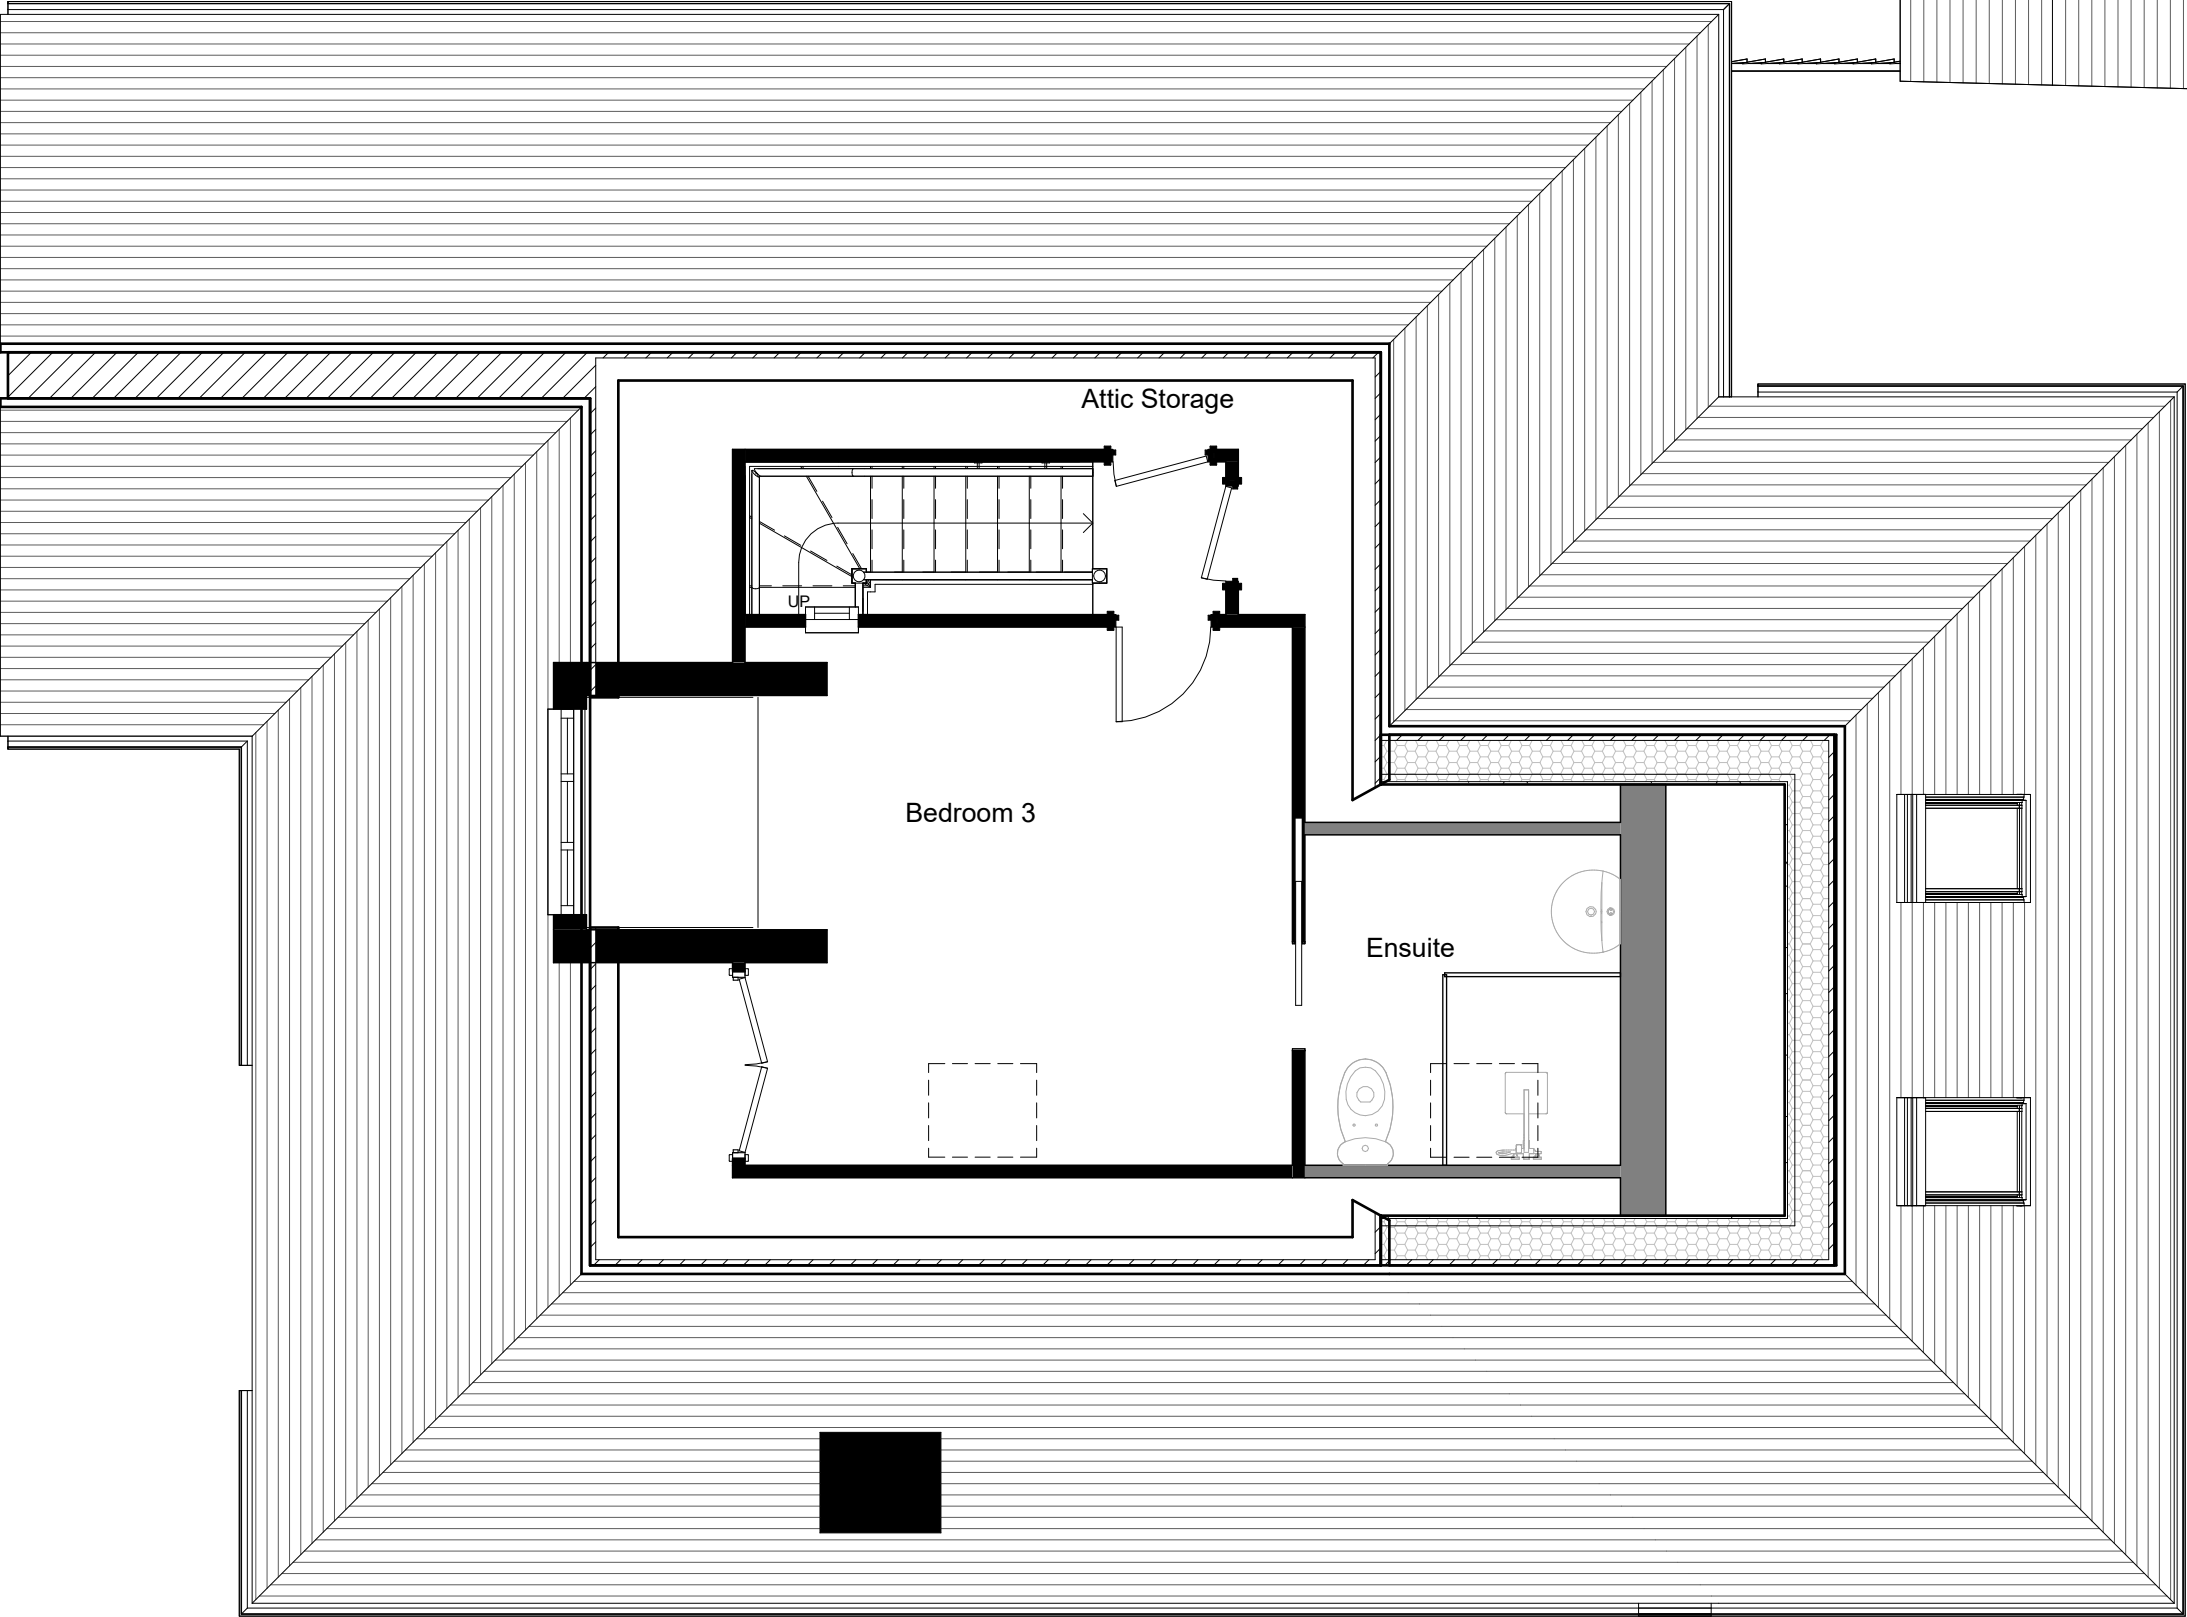

PROJECT	SCALE	DATE	CHECKED BY
1 Hilltop Road Earley - Planning	1 : 50	April 2025	mAdt
DRAWING TITLE	DRAWING NUMBER	DRAWN BY	REVISION NO.
Proposed First Floor	2413 PL23	LM	A

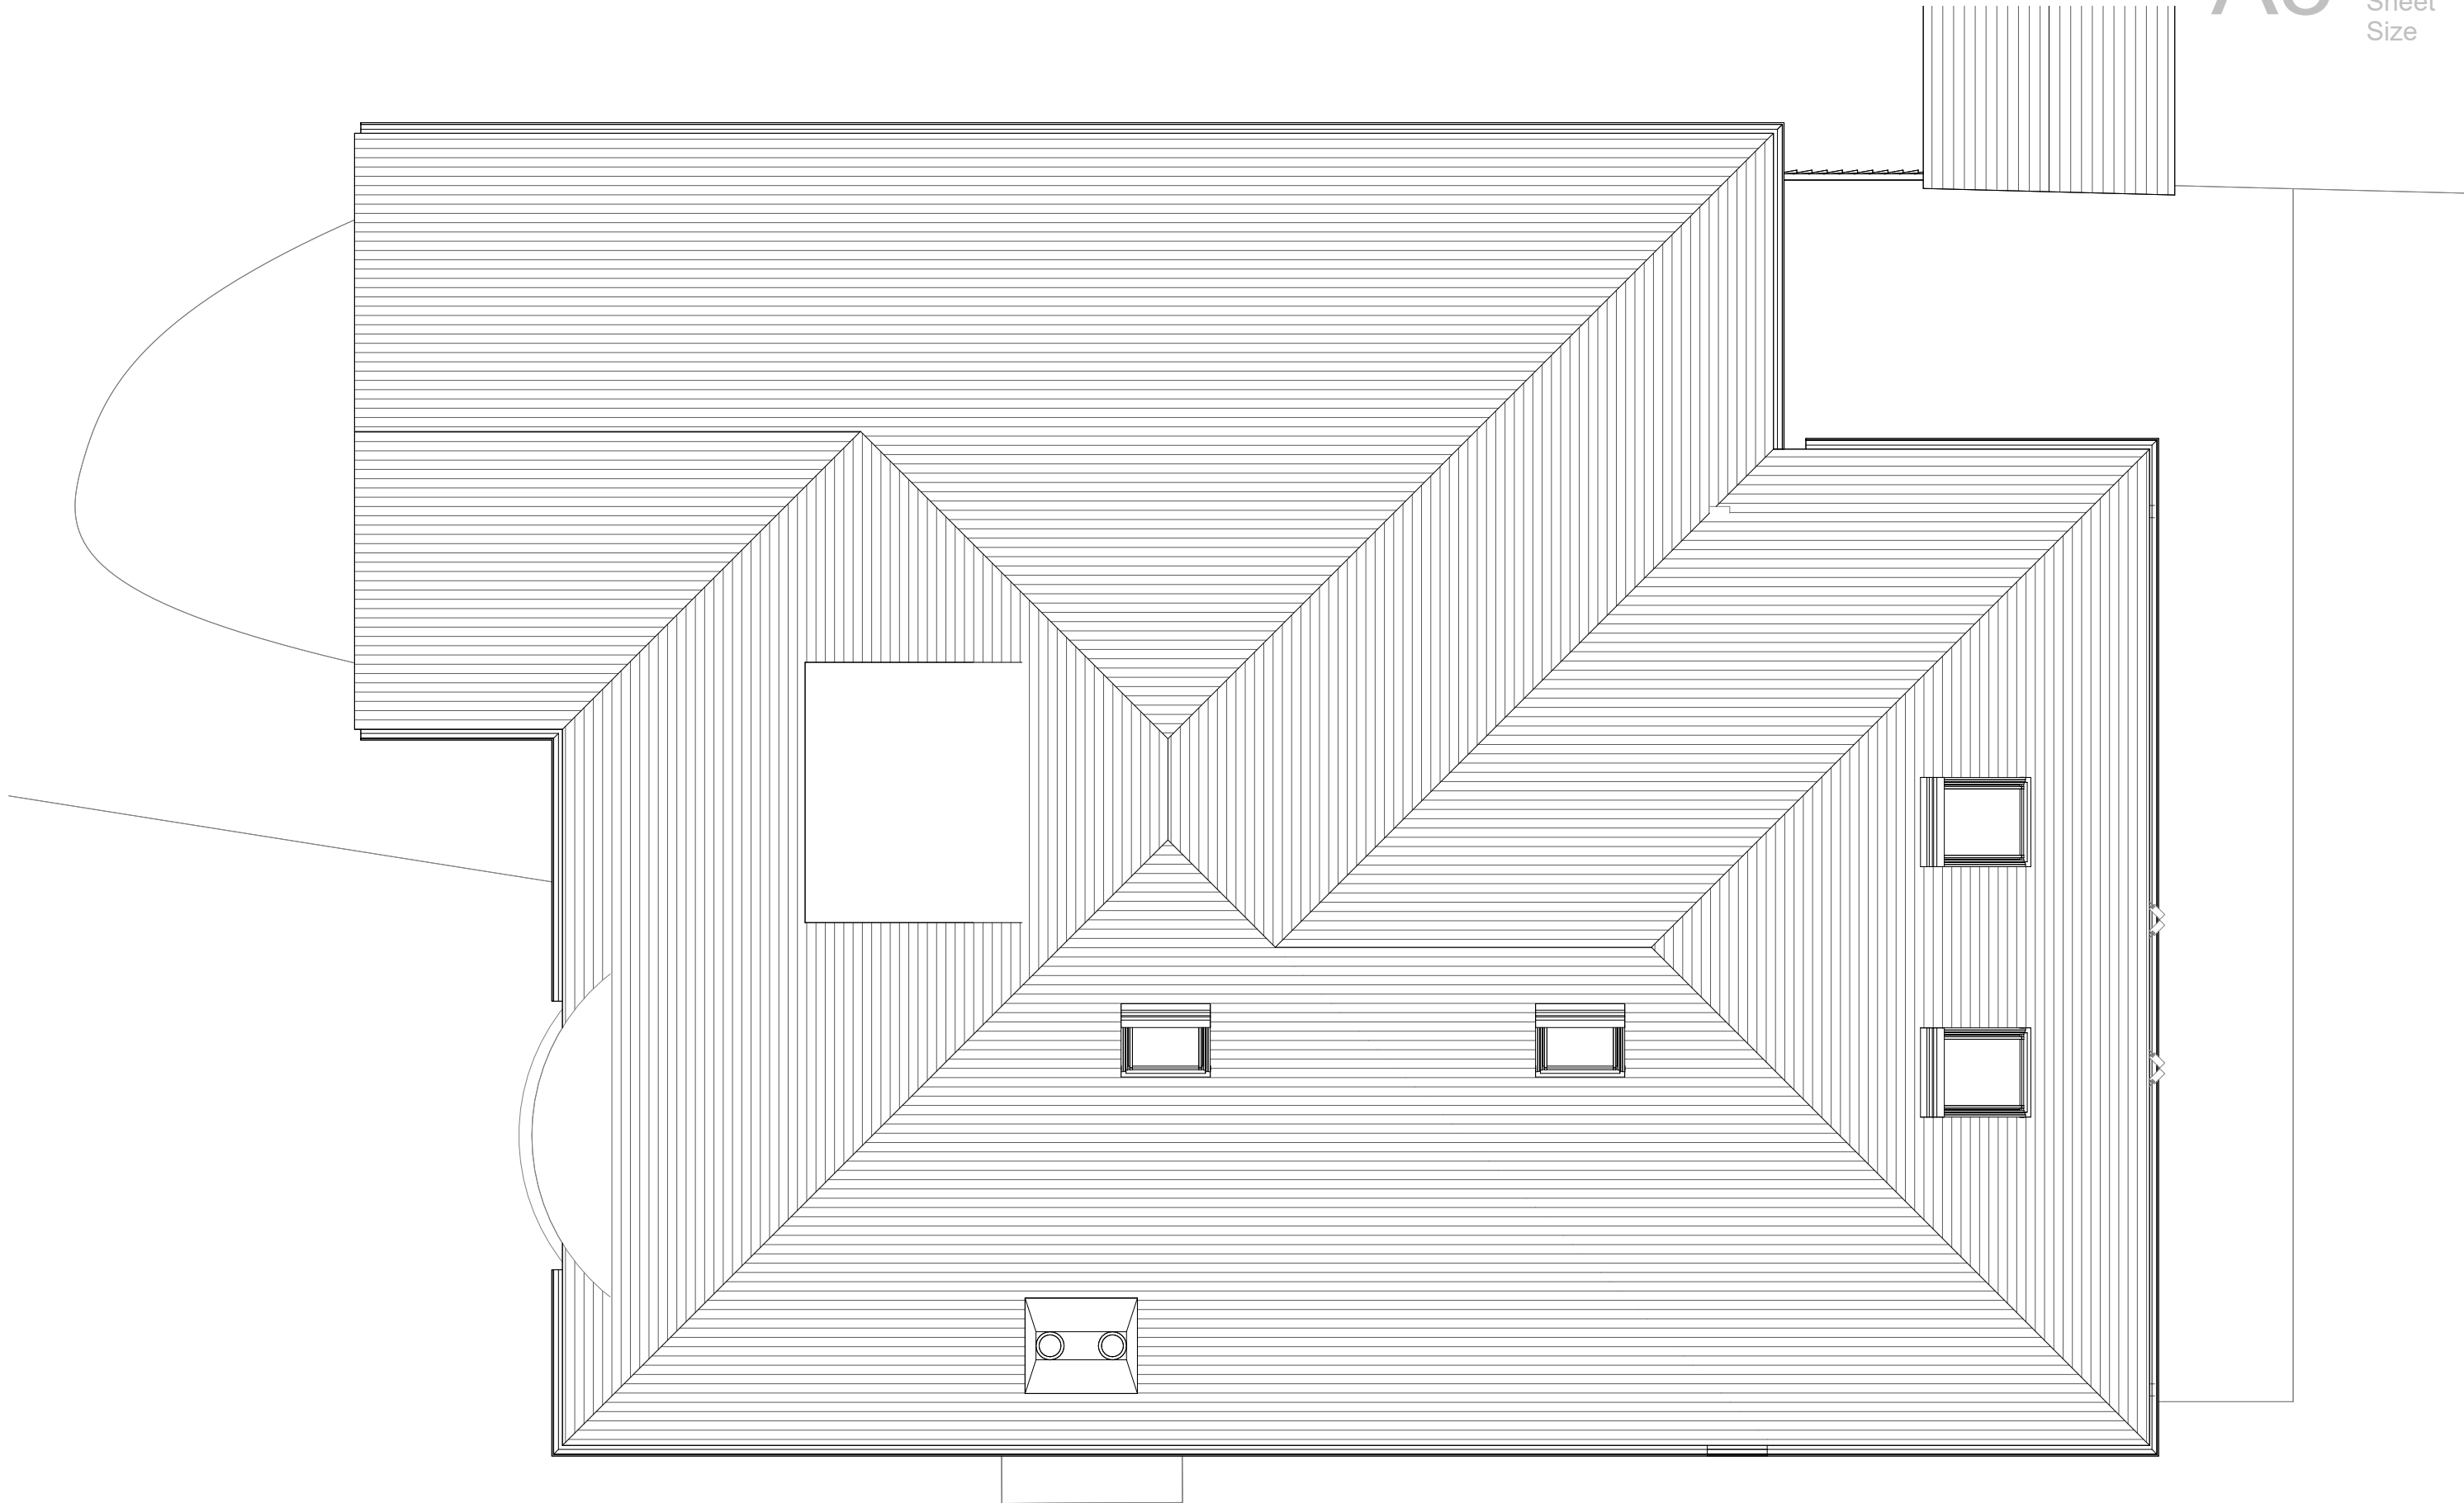


PROJECT	SCALE	DATE	CHECKED BY
1 Hilltop Road Earley - Planning	1 : 50	April 2025	mAdt
DRAWING TITLE	DRAWING NUMBER	DRAWN BY	REVISION NO.
Proposed Roof Plan	2413 PL24	LM	A






PROJECT	SCALE	DATE	CHECKED BY
1 Hilltop Road Earley - Planning	1 : 50	April 2025	mAdt
DRAWING TITLE	DRAWING NUMBER	DRAWN BY	REVISION NO.
Proposed East Elevation - Side 1	2413 PL26	LM	A

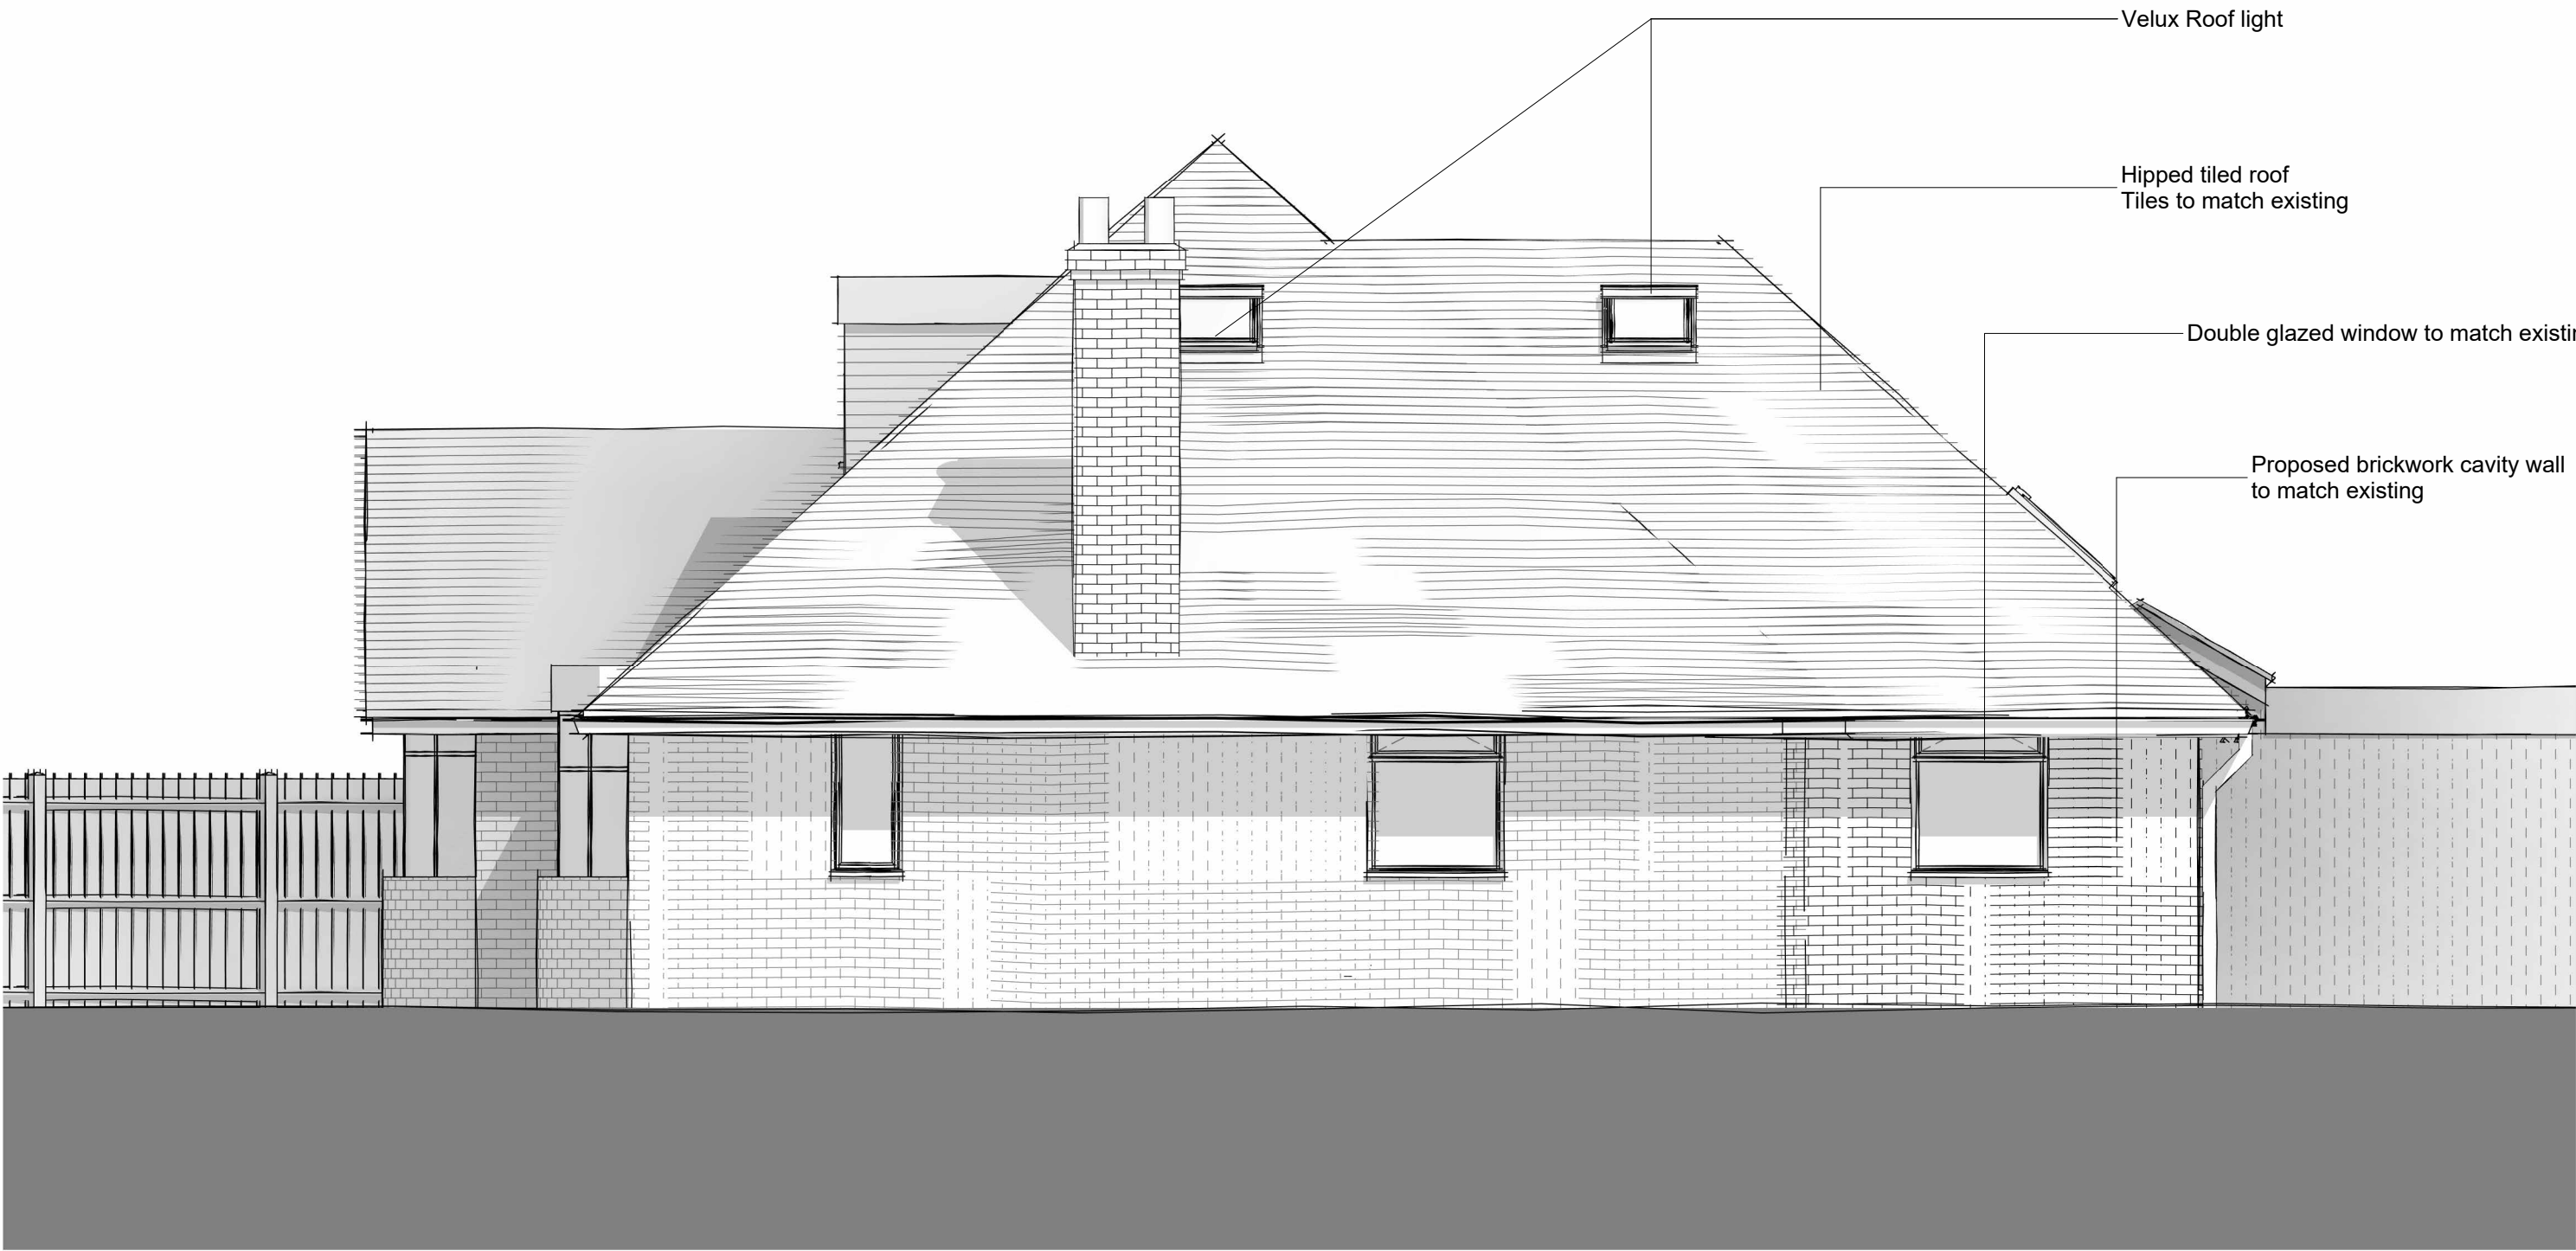


PROJECT	SCALE	DATE	CHECKED BY
1 Hilltop Road Earley - Planning	1 : 50	April 2025	mAdt
DRAWING TITLE	DRAWING NUMBER	DRAWN BY	REVISION NO.
Proposed West Elevation - Side 2	2413 PL27	LM	A



PROJECT	SCALE	DATE	CHECKED BY
1 Hilltop Road Earley - Planning	1 : 50	April 2025	mAdt
DRAWING TITLE	DRAWING NUMBER	DRAWN BY	REVISION NO.
Proposed West Elevation - Front (no change)	2413 PL28	LM	A

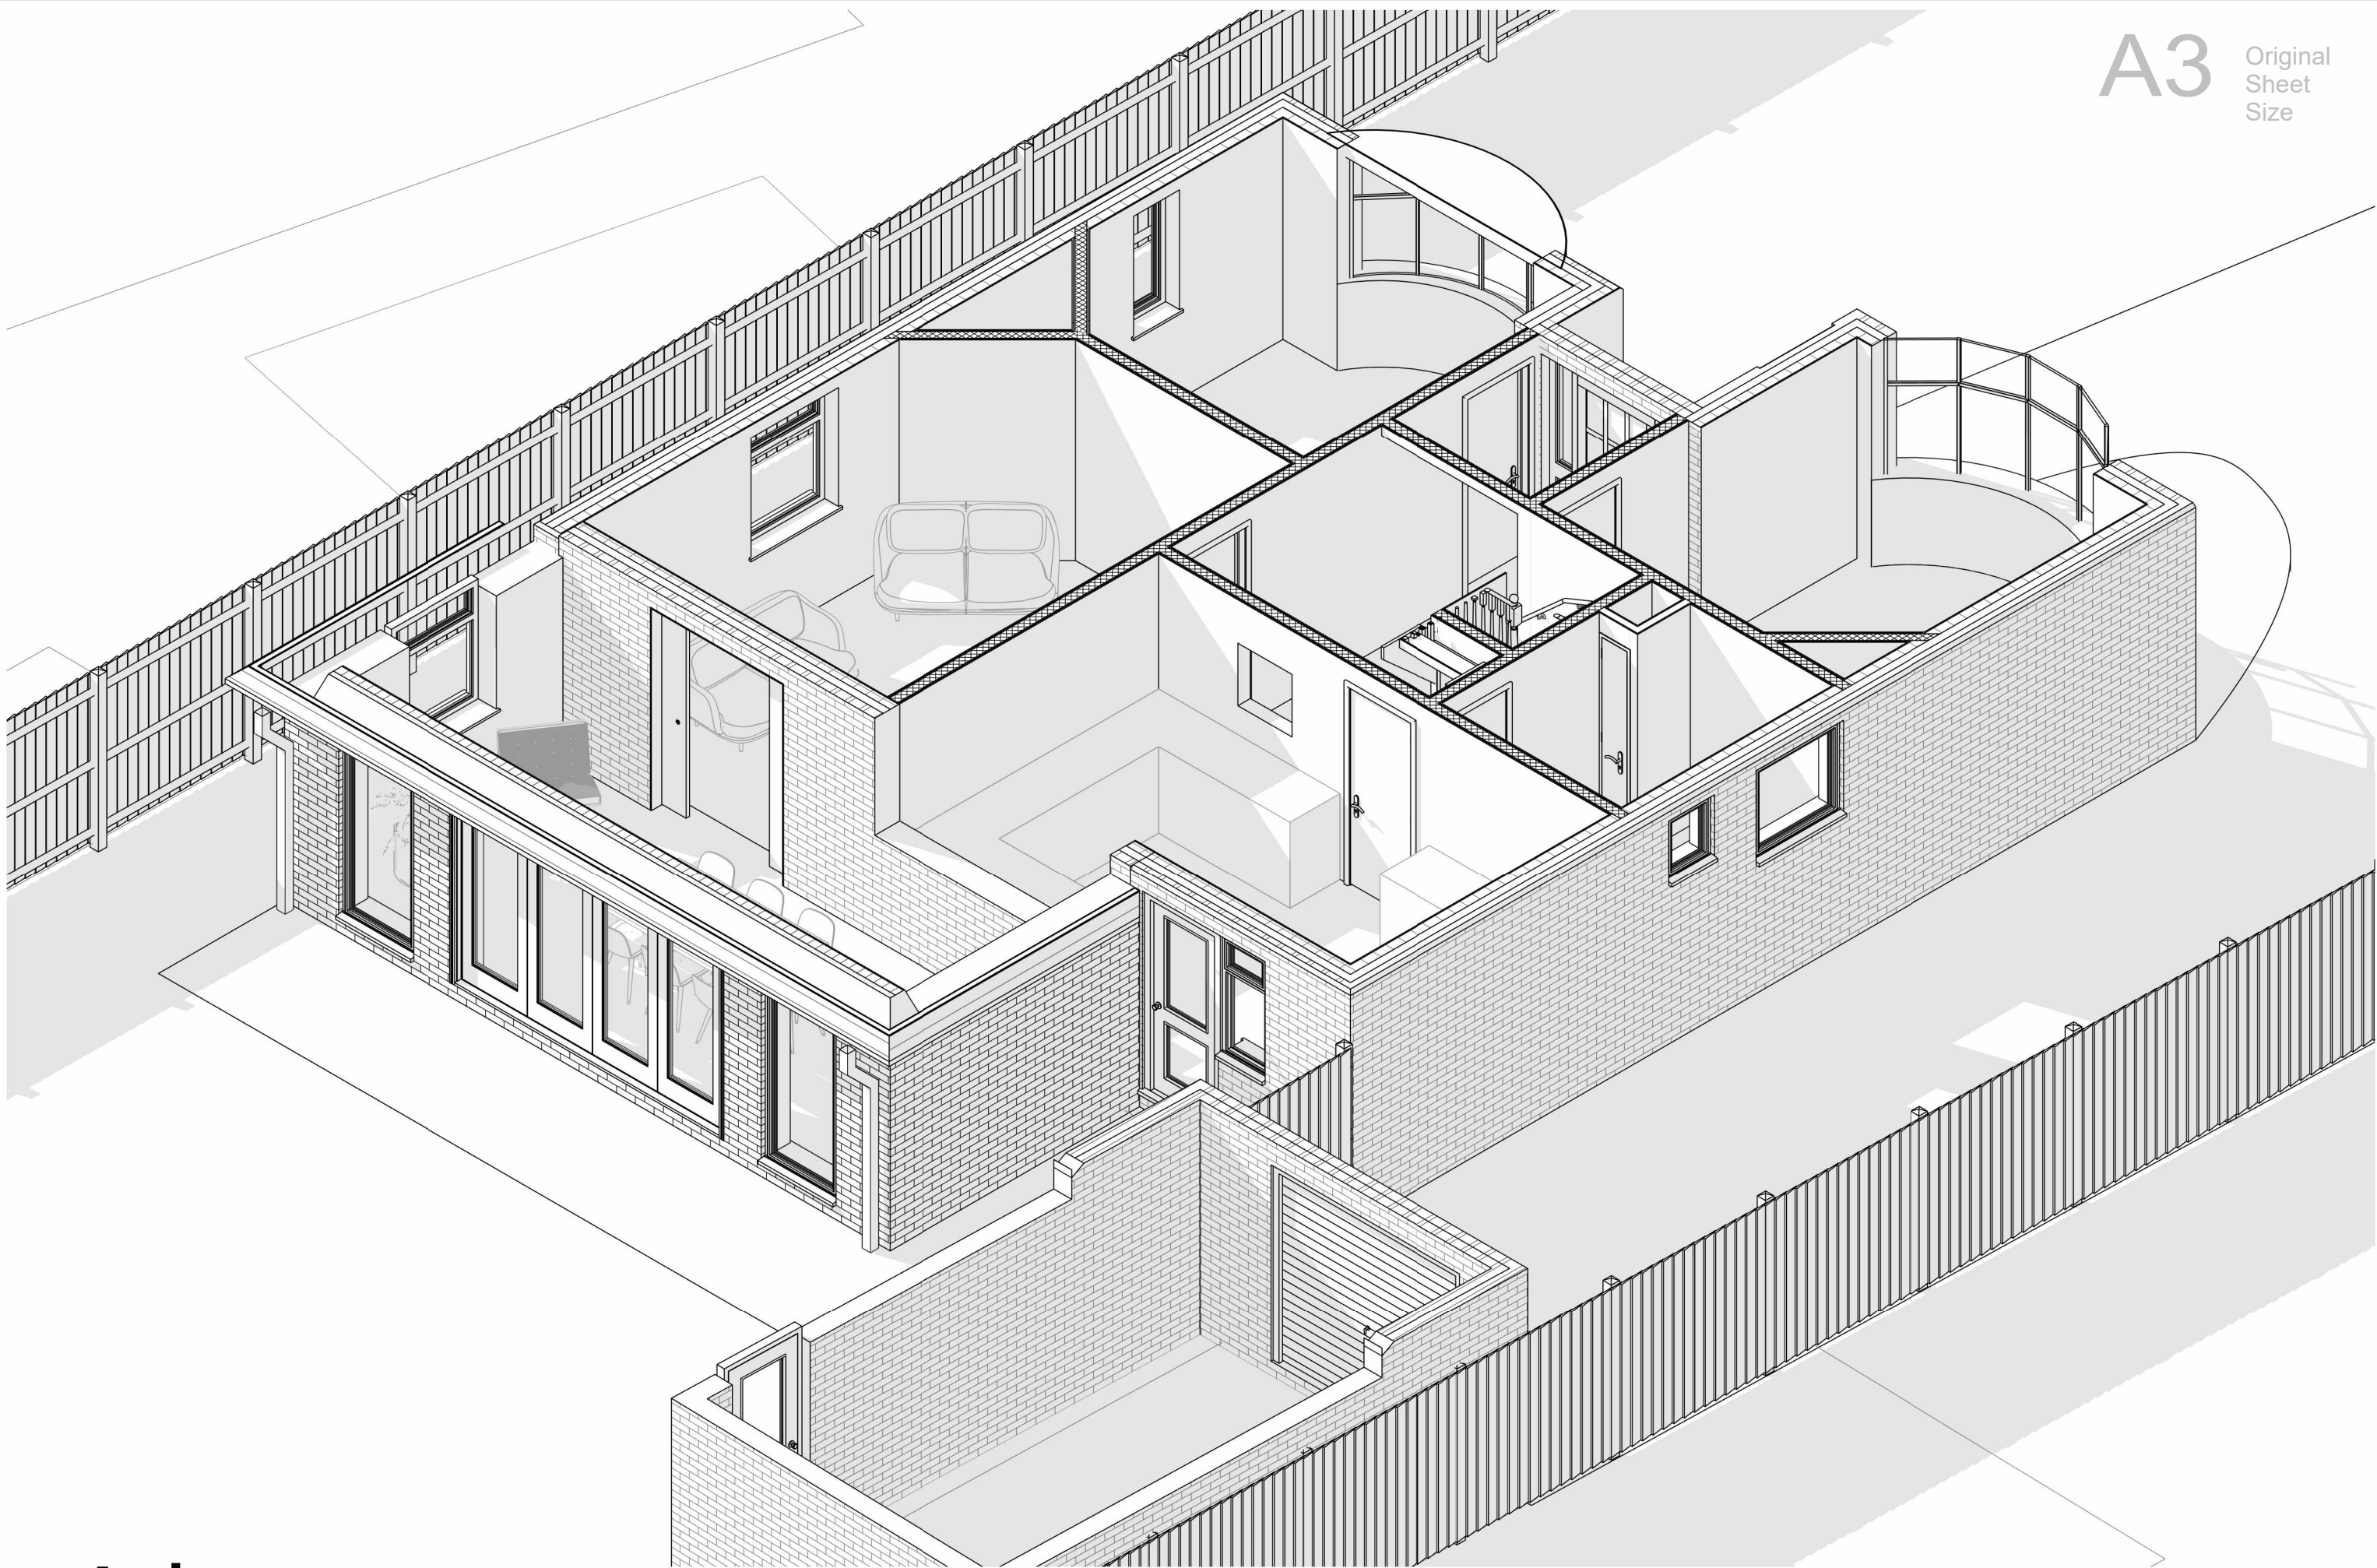

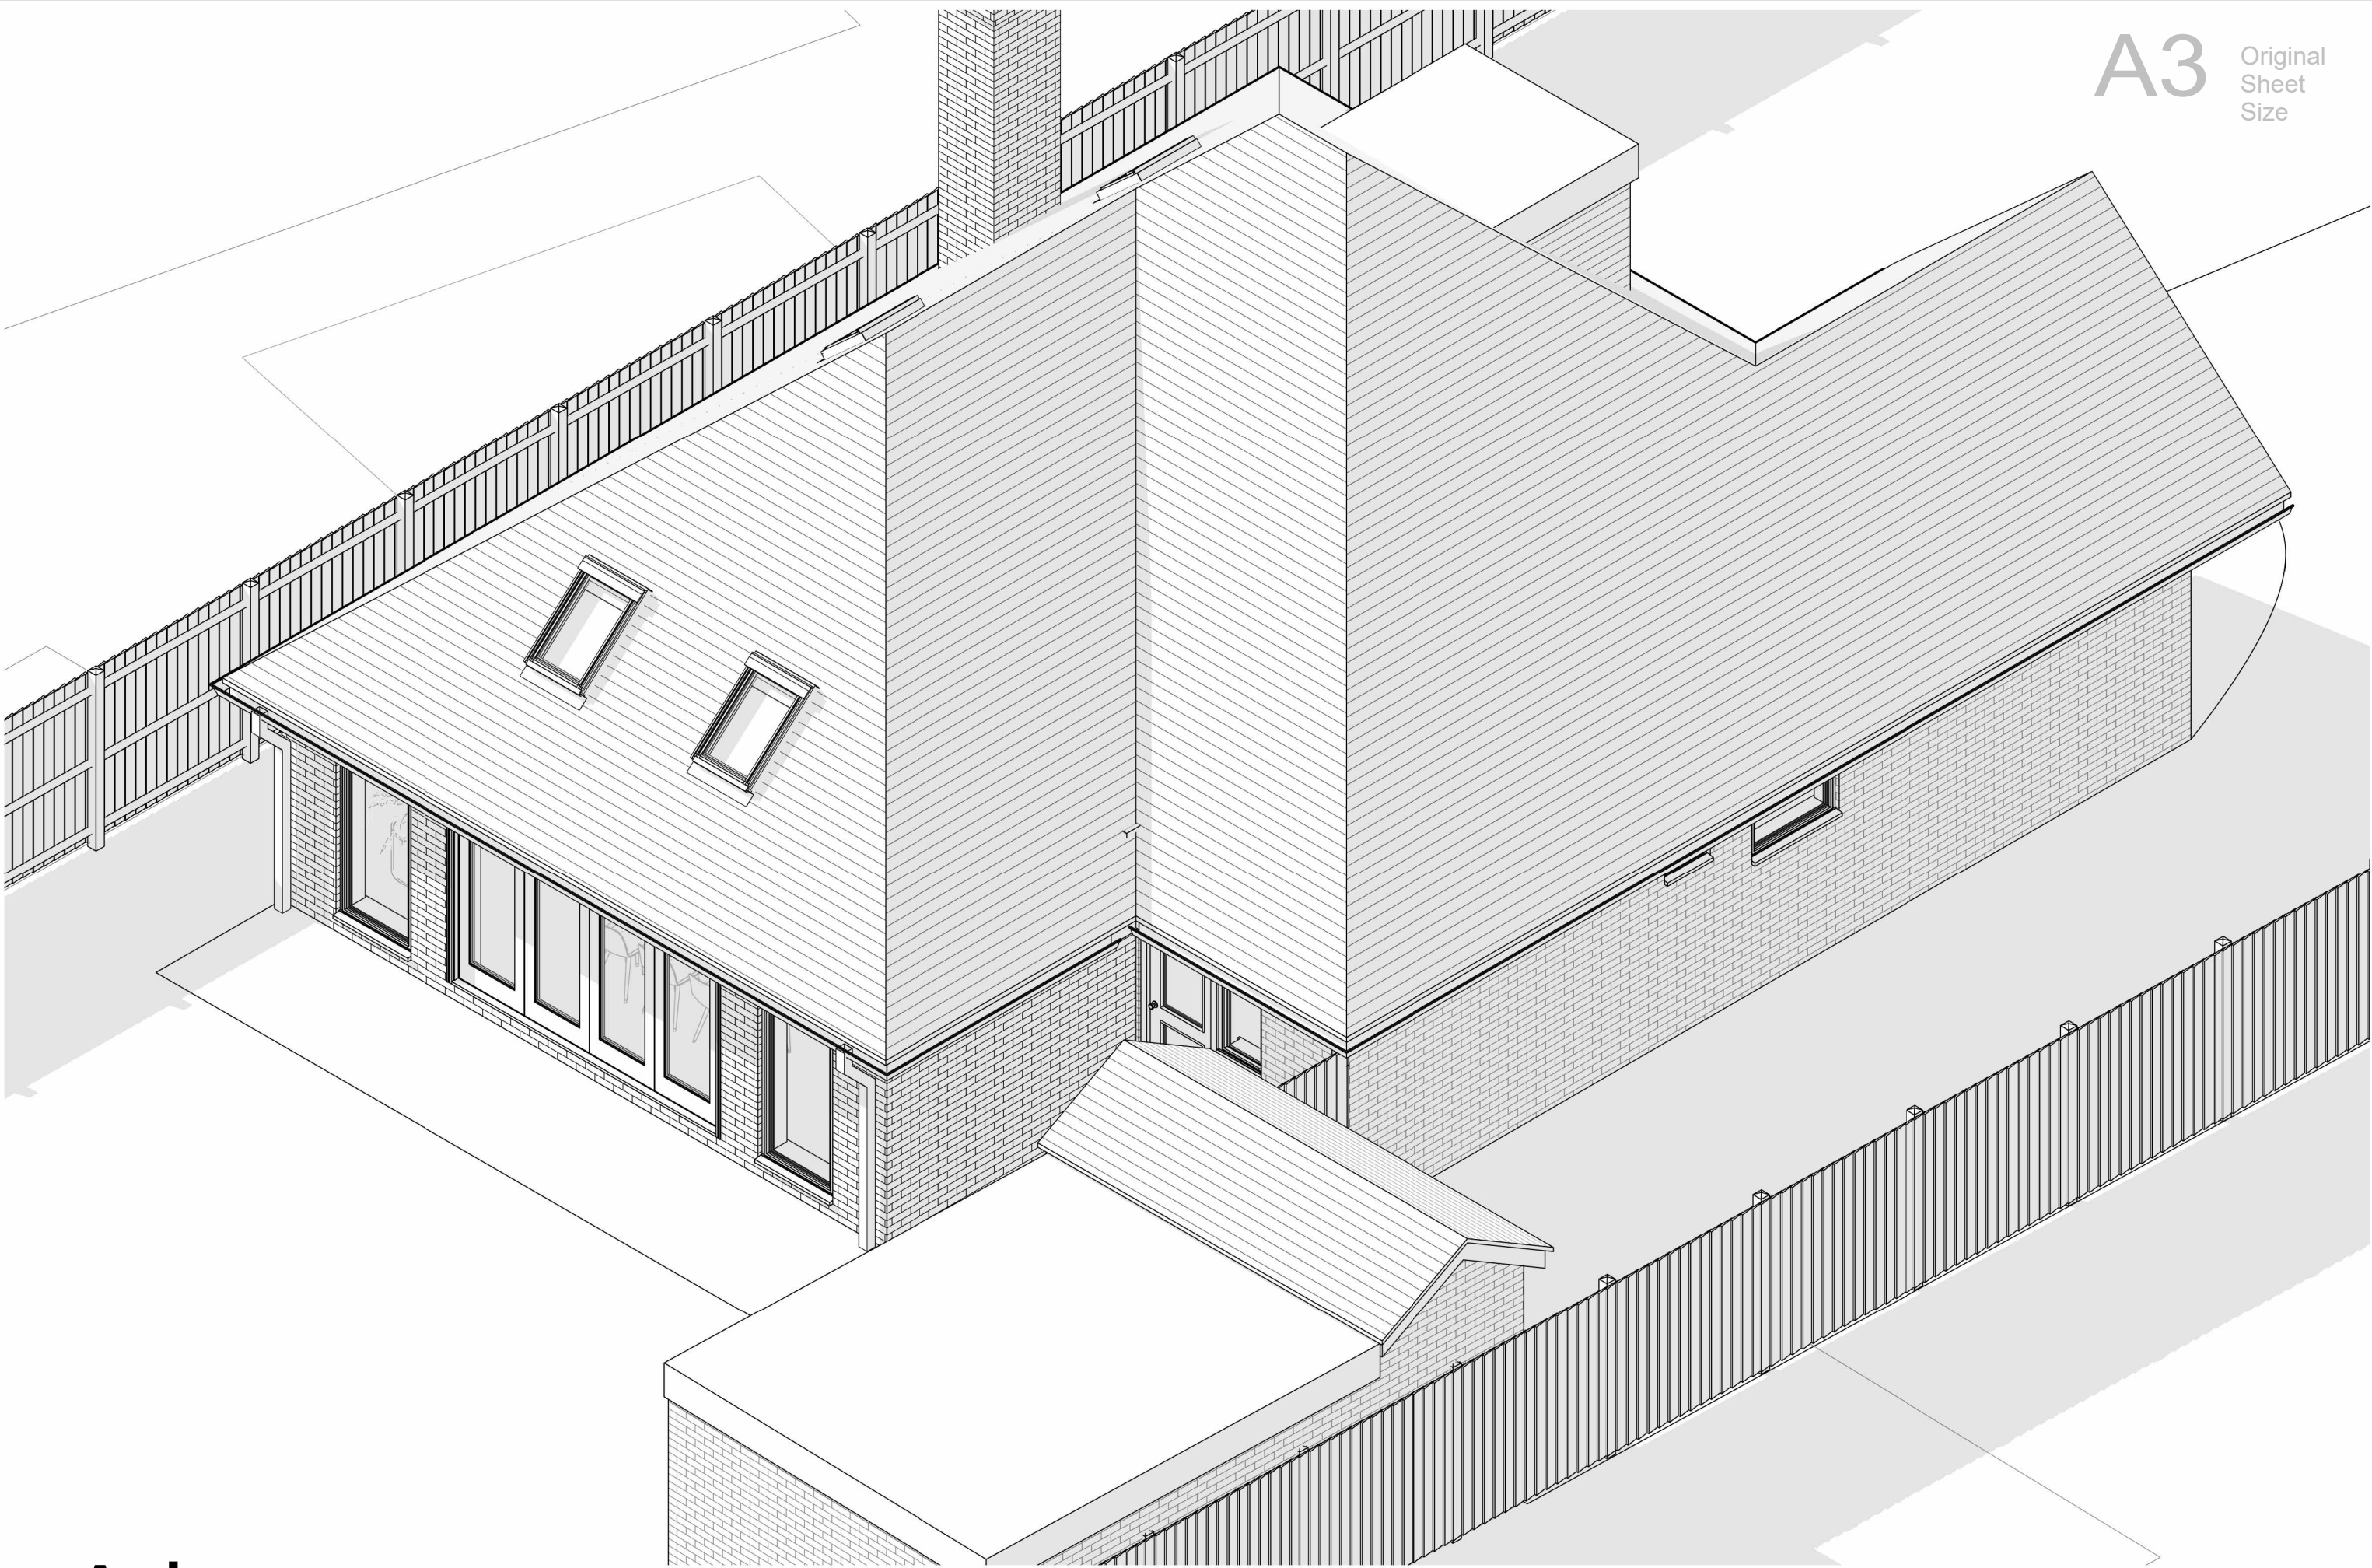

PROJECT	SCALE	DATE	CHECKED BY
1 Hilltop Road Earley - Planning		April 2025	mAdt
DRAWING TITLE	DRAWING NUMBER	DRAWN BY	REVISION NO.
Proposed 3d Isometric Sketch	2413 PL31	LM	A



PROJECT	SCALE	DATE	CHECKED BY
1 Hilltop Road Earley - Planning		April 2025	mAdt
DRAWING TITLE	DRAWING NUMBER	DRAWN BY	REVISION NO.
Proposed 3d Perspective Sketch	2413 PL32	LM	A



PROJECT	SCALE	DATE	CHECKED BY
1 Hilltop Road Earley - Planning	1 : 50	April 2025	mAdt
DRAWING TITLE	DRAWING NUMBER	DRAWN BY	REVISION NO.
3d Proposed Sketch Section	2413 PL33	LM	A