



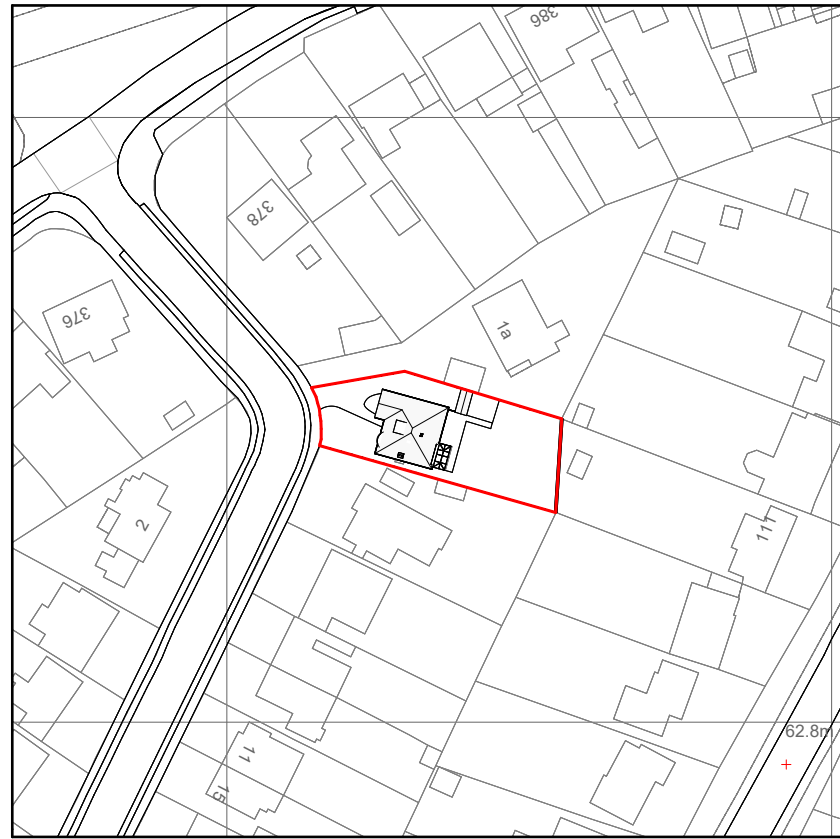


1 Location Plan
1 : 1250
© Crown Copyright and database rights 2025 OS 100047474
1:1250
0m 12.5 25 62.5 125

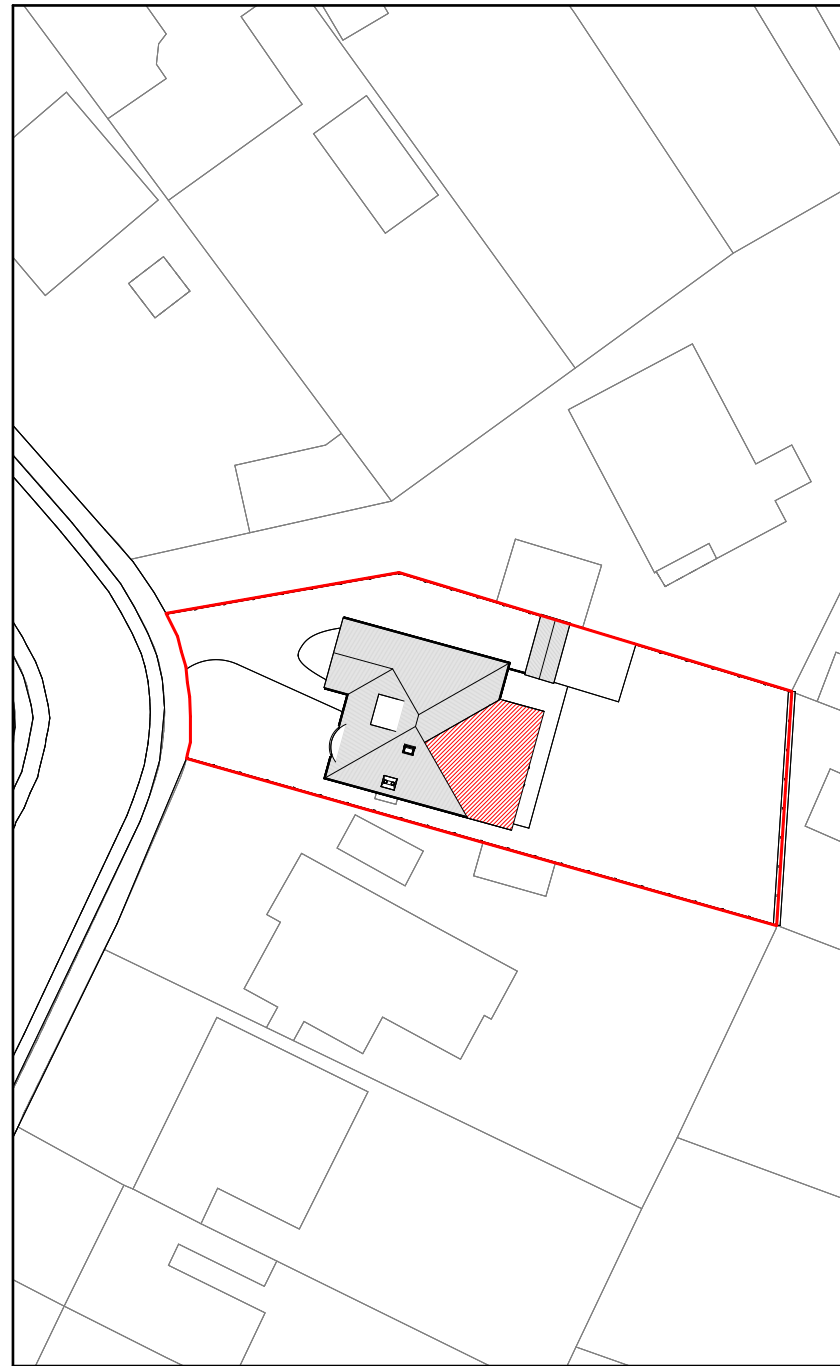


1:500
0m 5 10 25 50


2 Block Plan
1 : 500

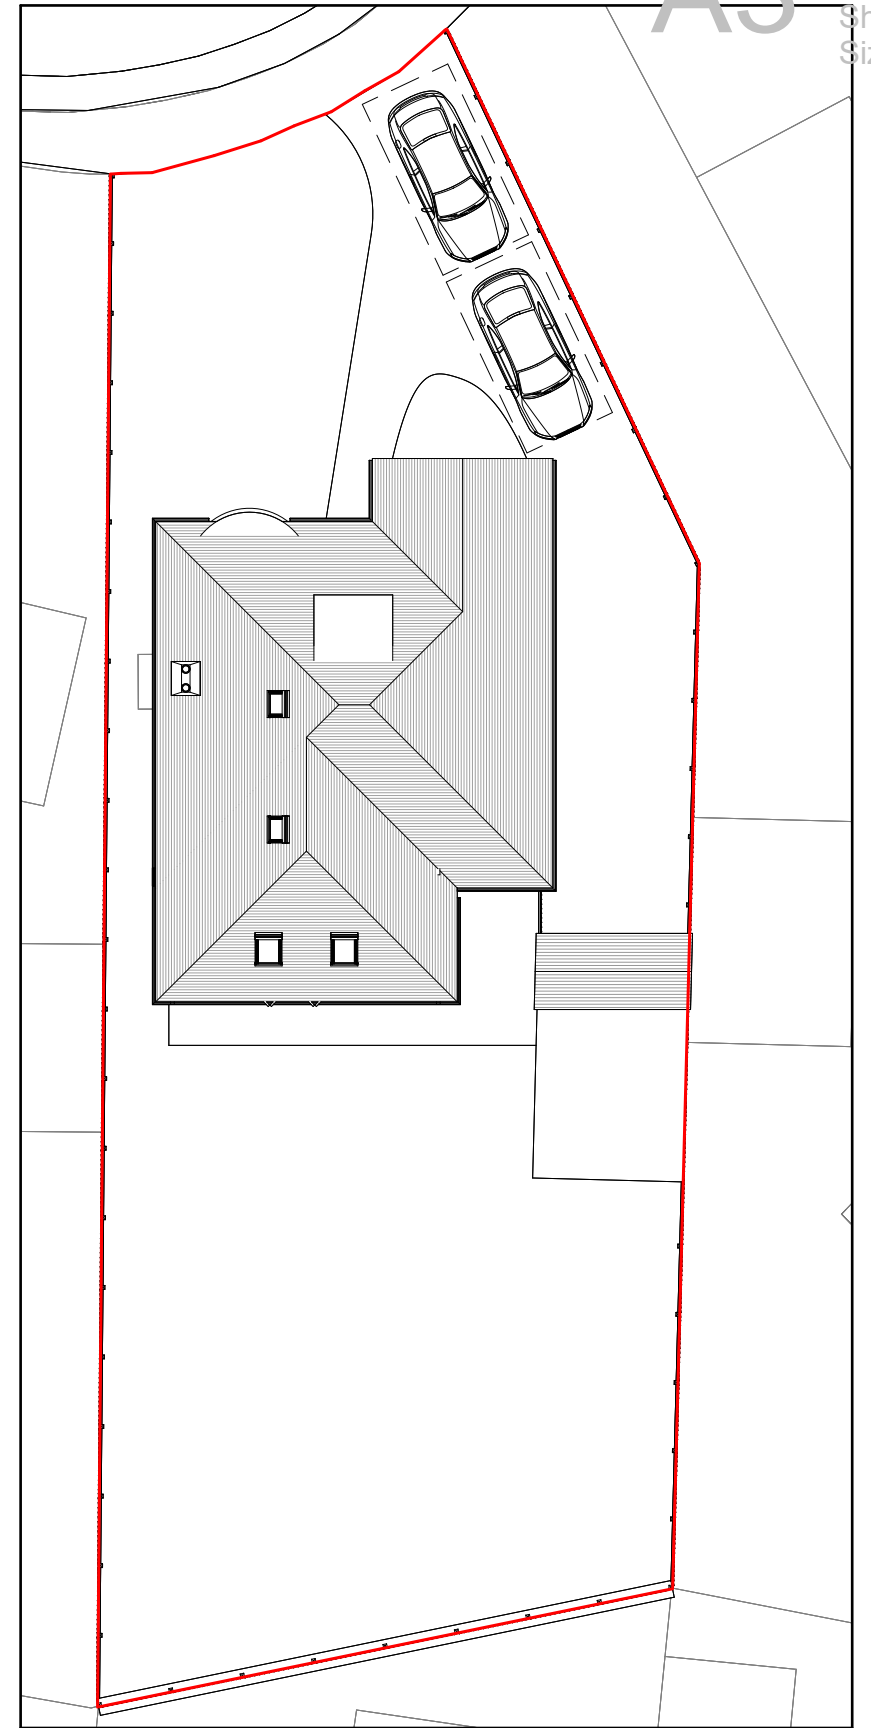


3 Site Plan
1 : 200
1:200
0m 2 4 10 20

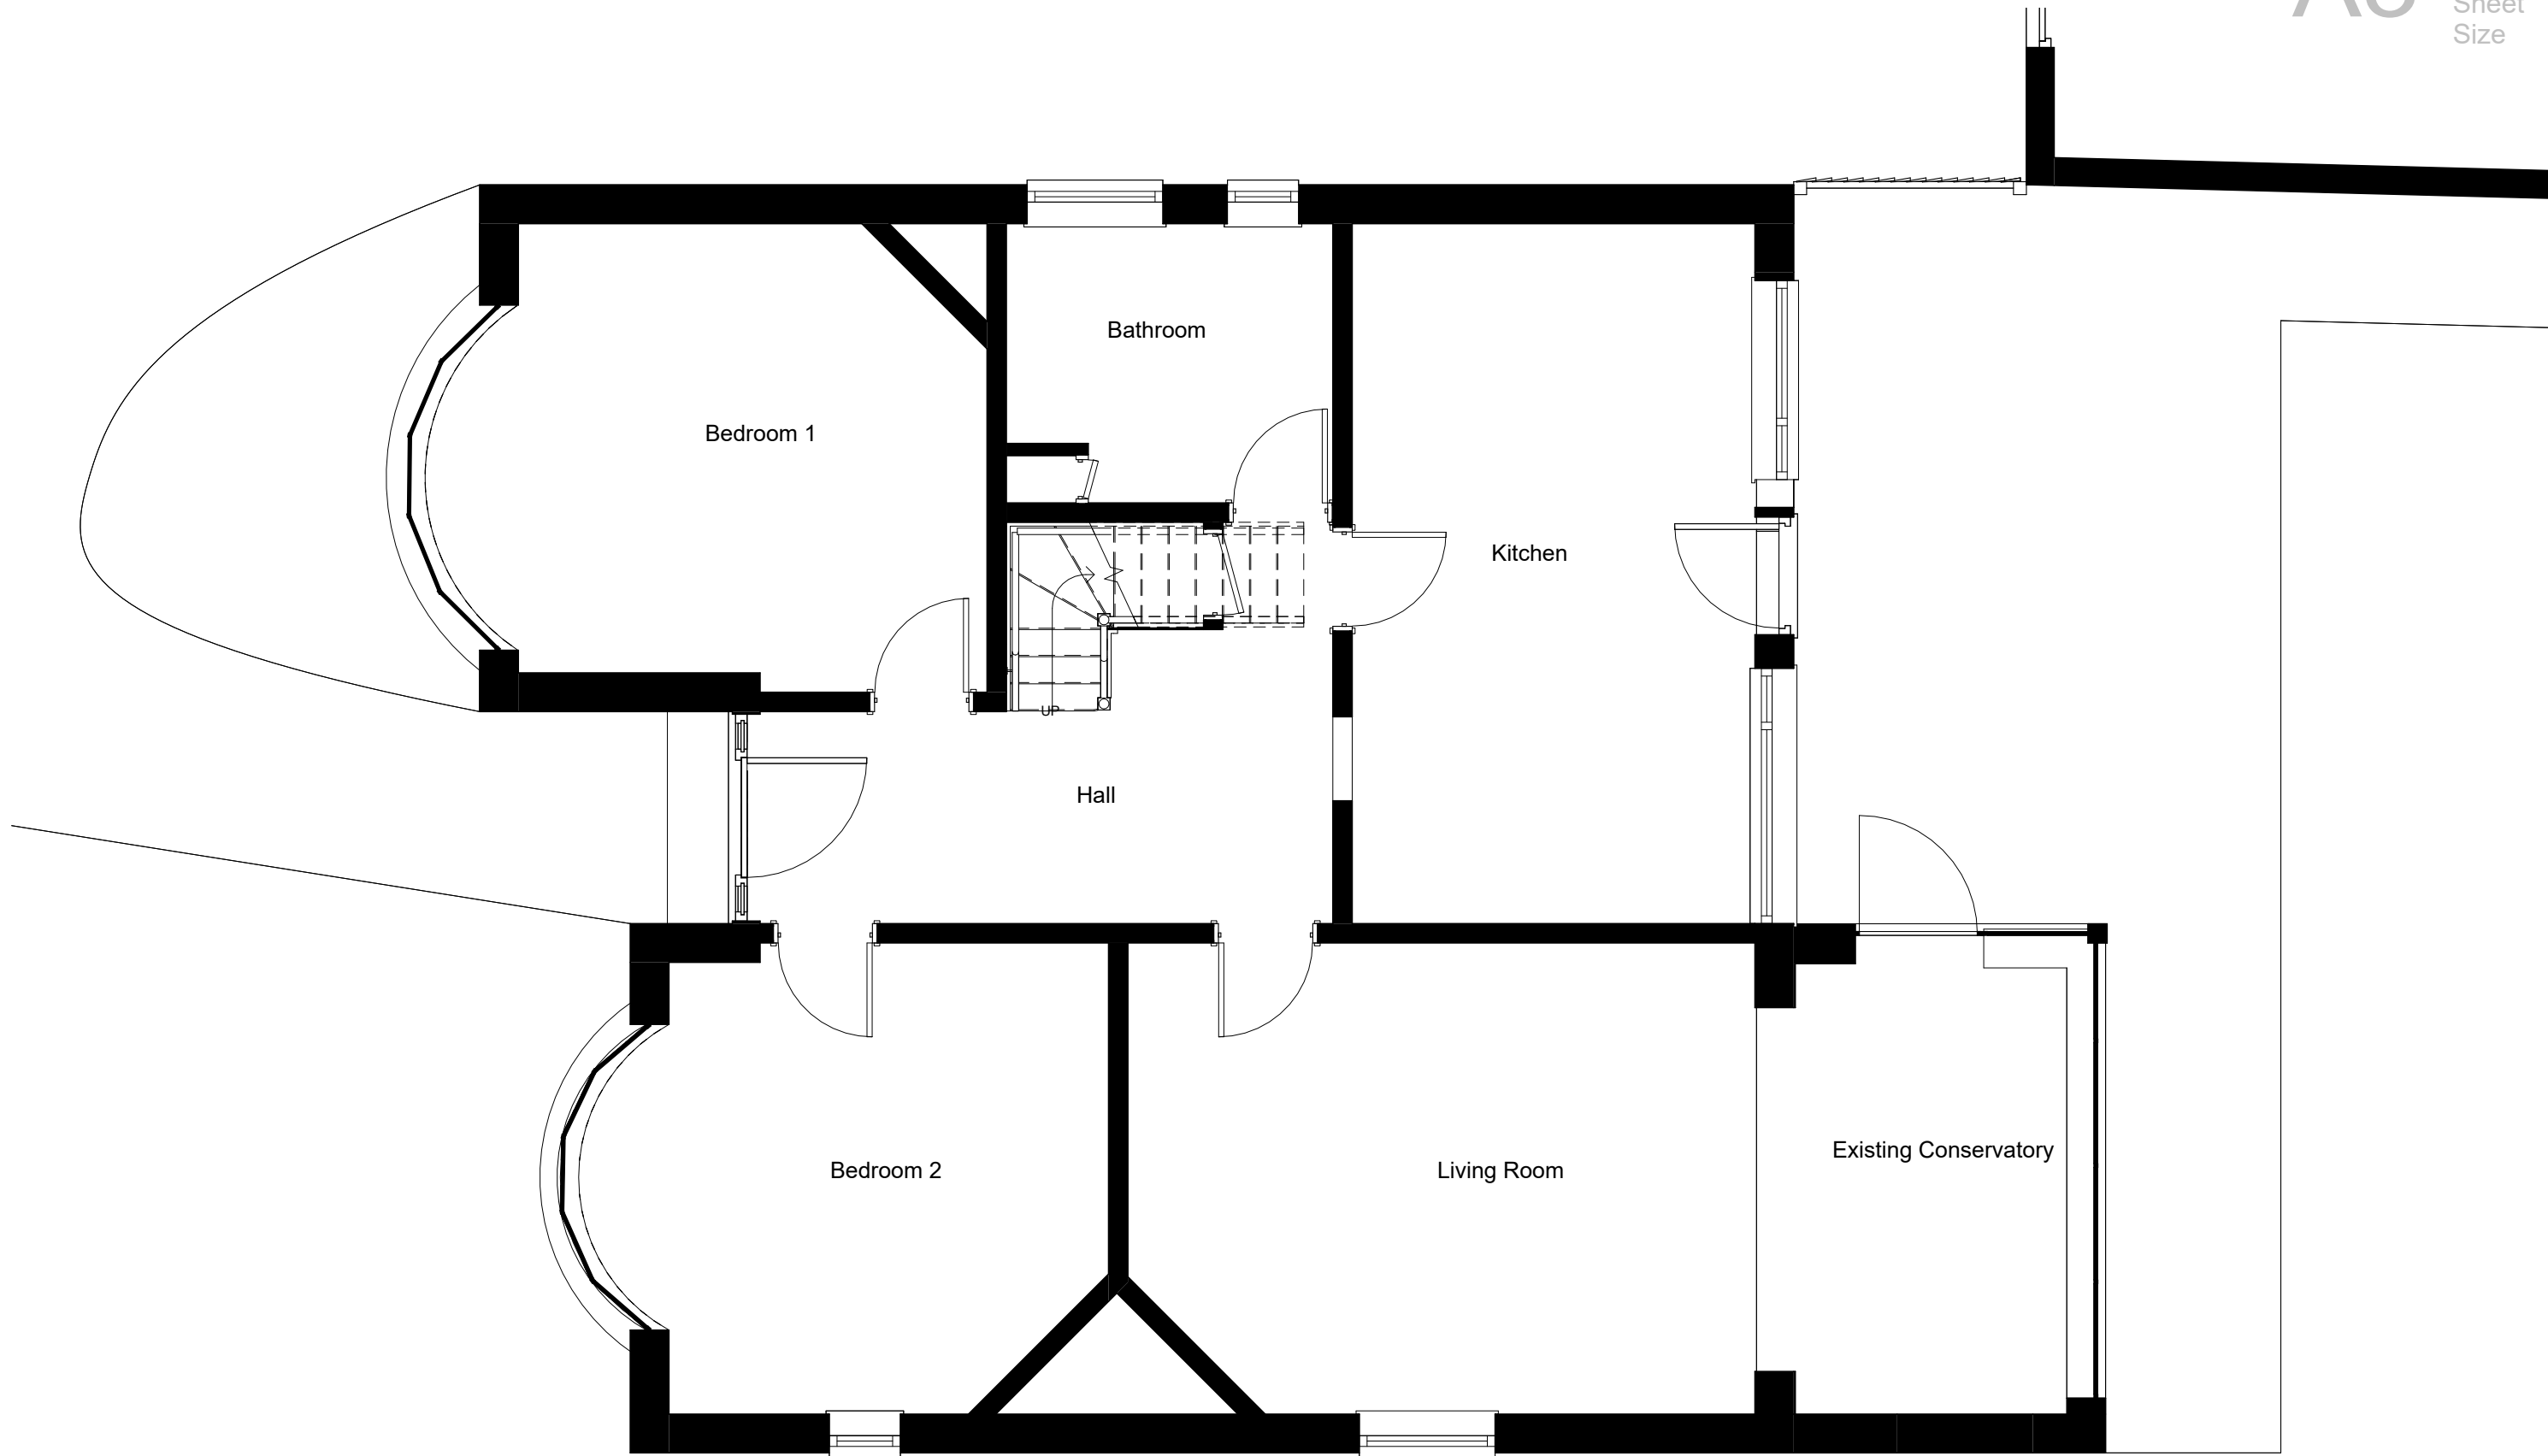

PROJECT	SCALE	DATE	CHECKED BY
1 Hilltop Road Earley - Planning	1 : 50	April 2025	mAdt
DRAWING TITLE	DRAWING NUMBER	DRAWN BY	REVISION NO.
Existing Ground Floor Plan	2413 PL02	LM	A

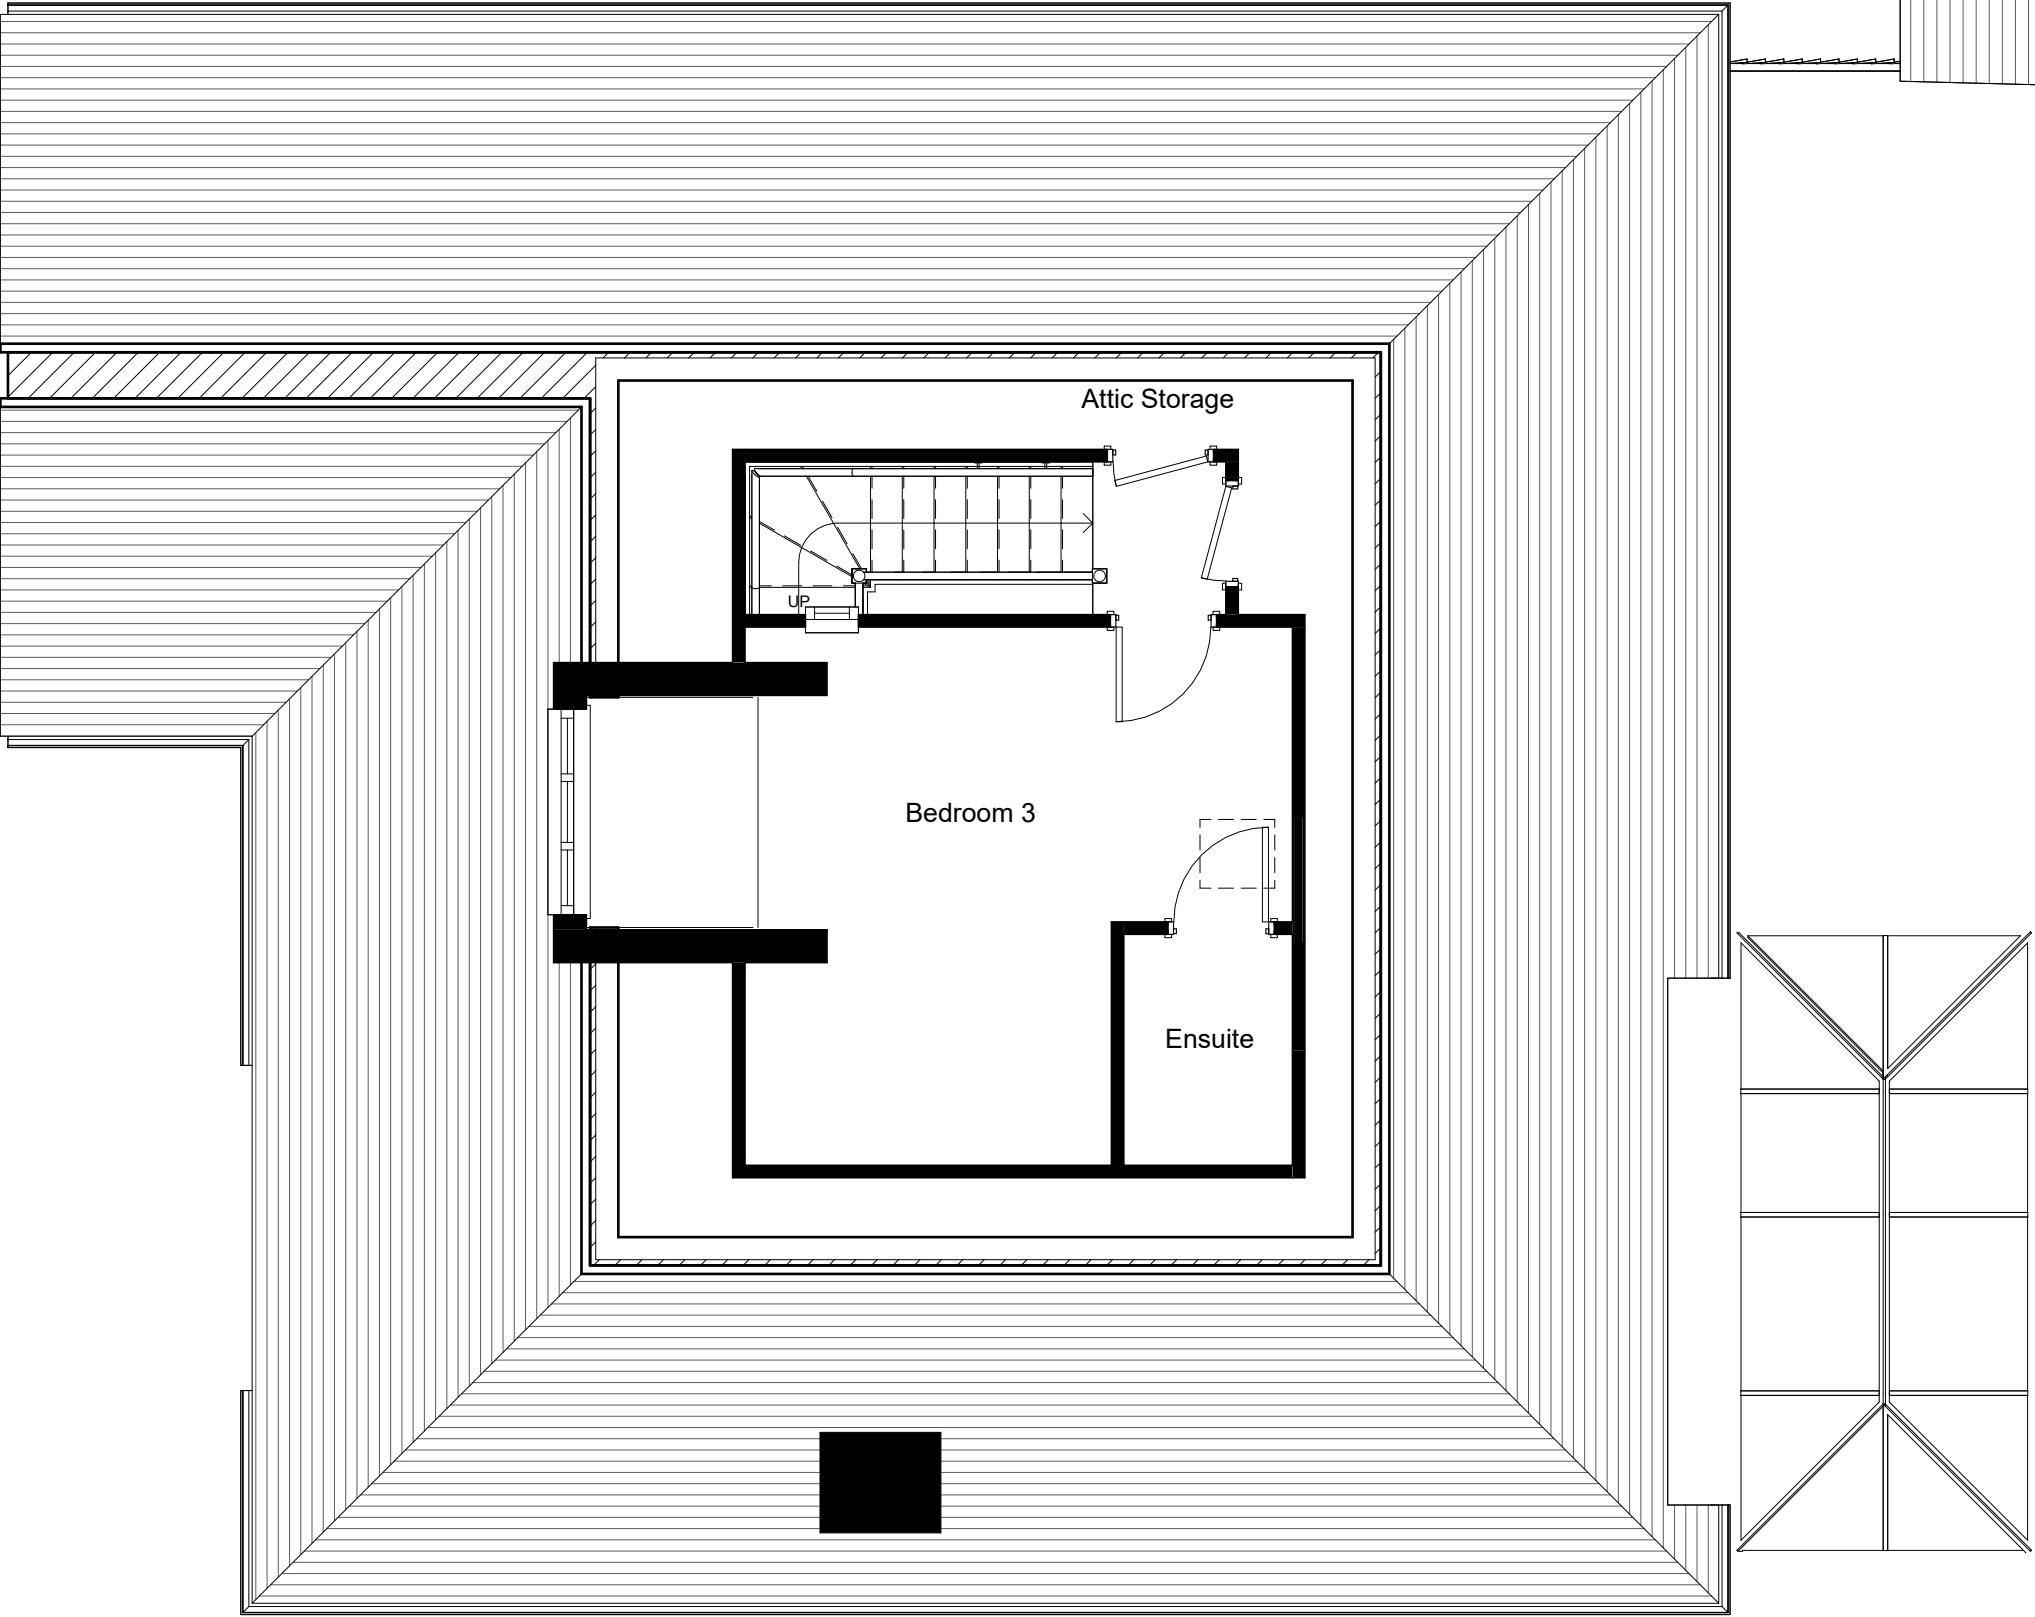


PROJECT	SCALE	DATE	CHECKED BY
1 Hilltop Road Earley - Planning	1 : 50	April 2025	mAdt
DRAWING TITLE	DRAWING NUMBER	DRAWN BY	REVISION NO.
Existing First Floor	2413 PL03	LM	A

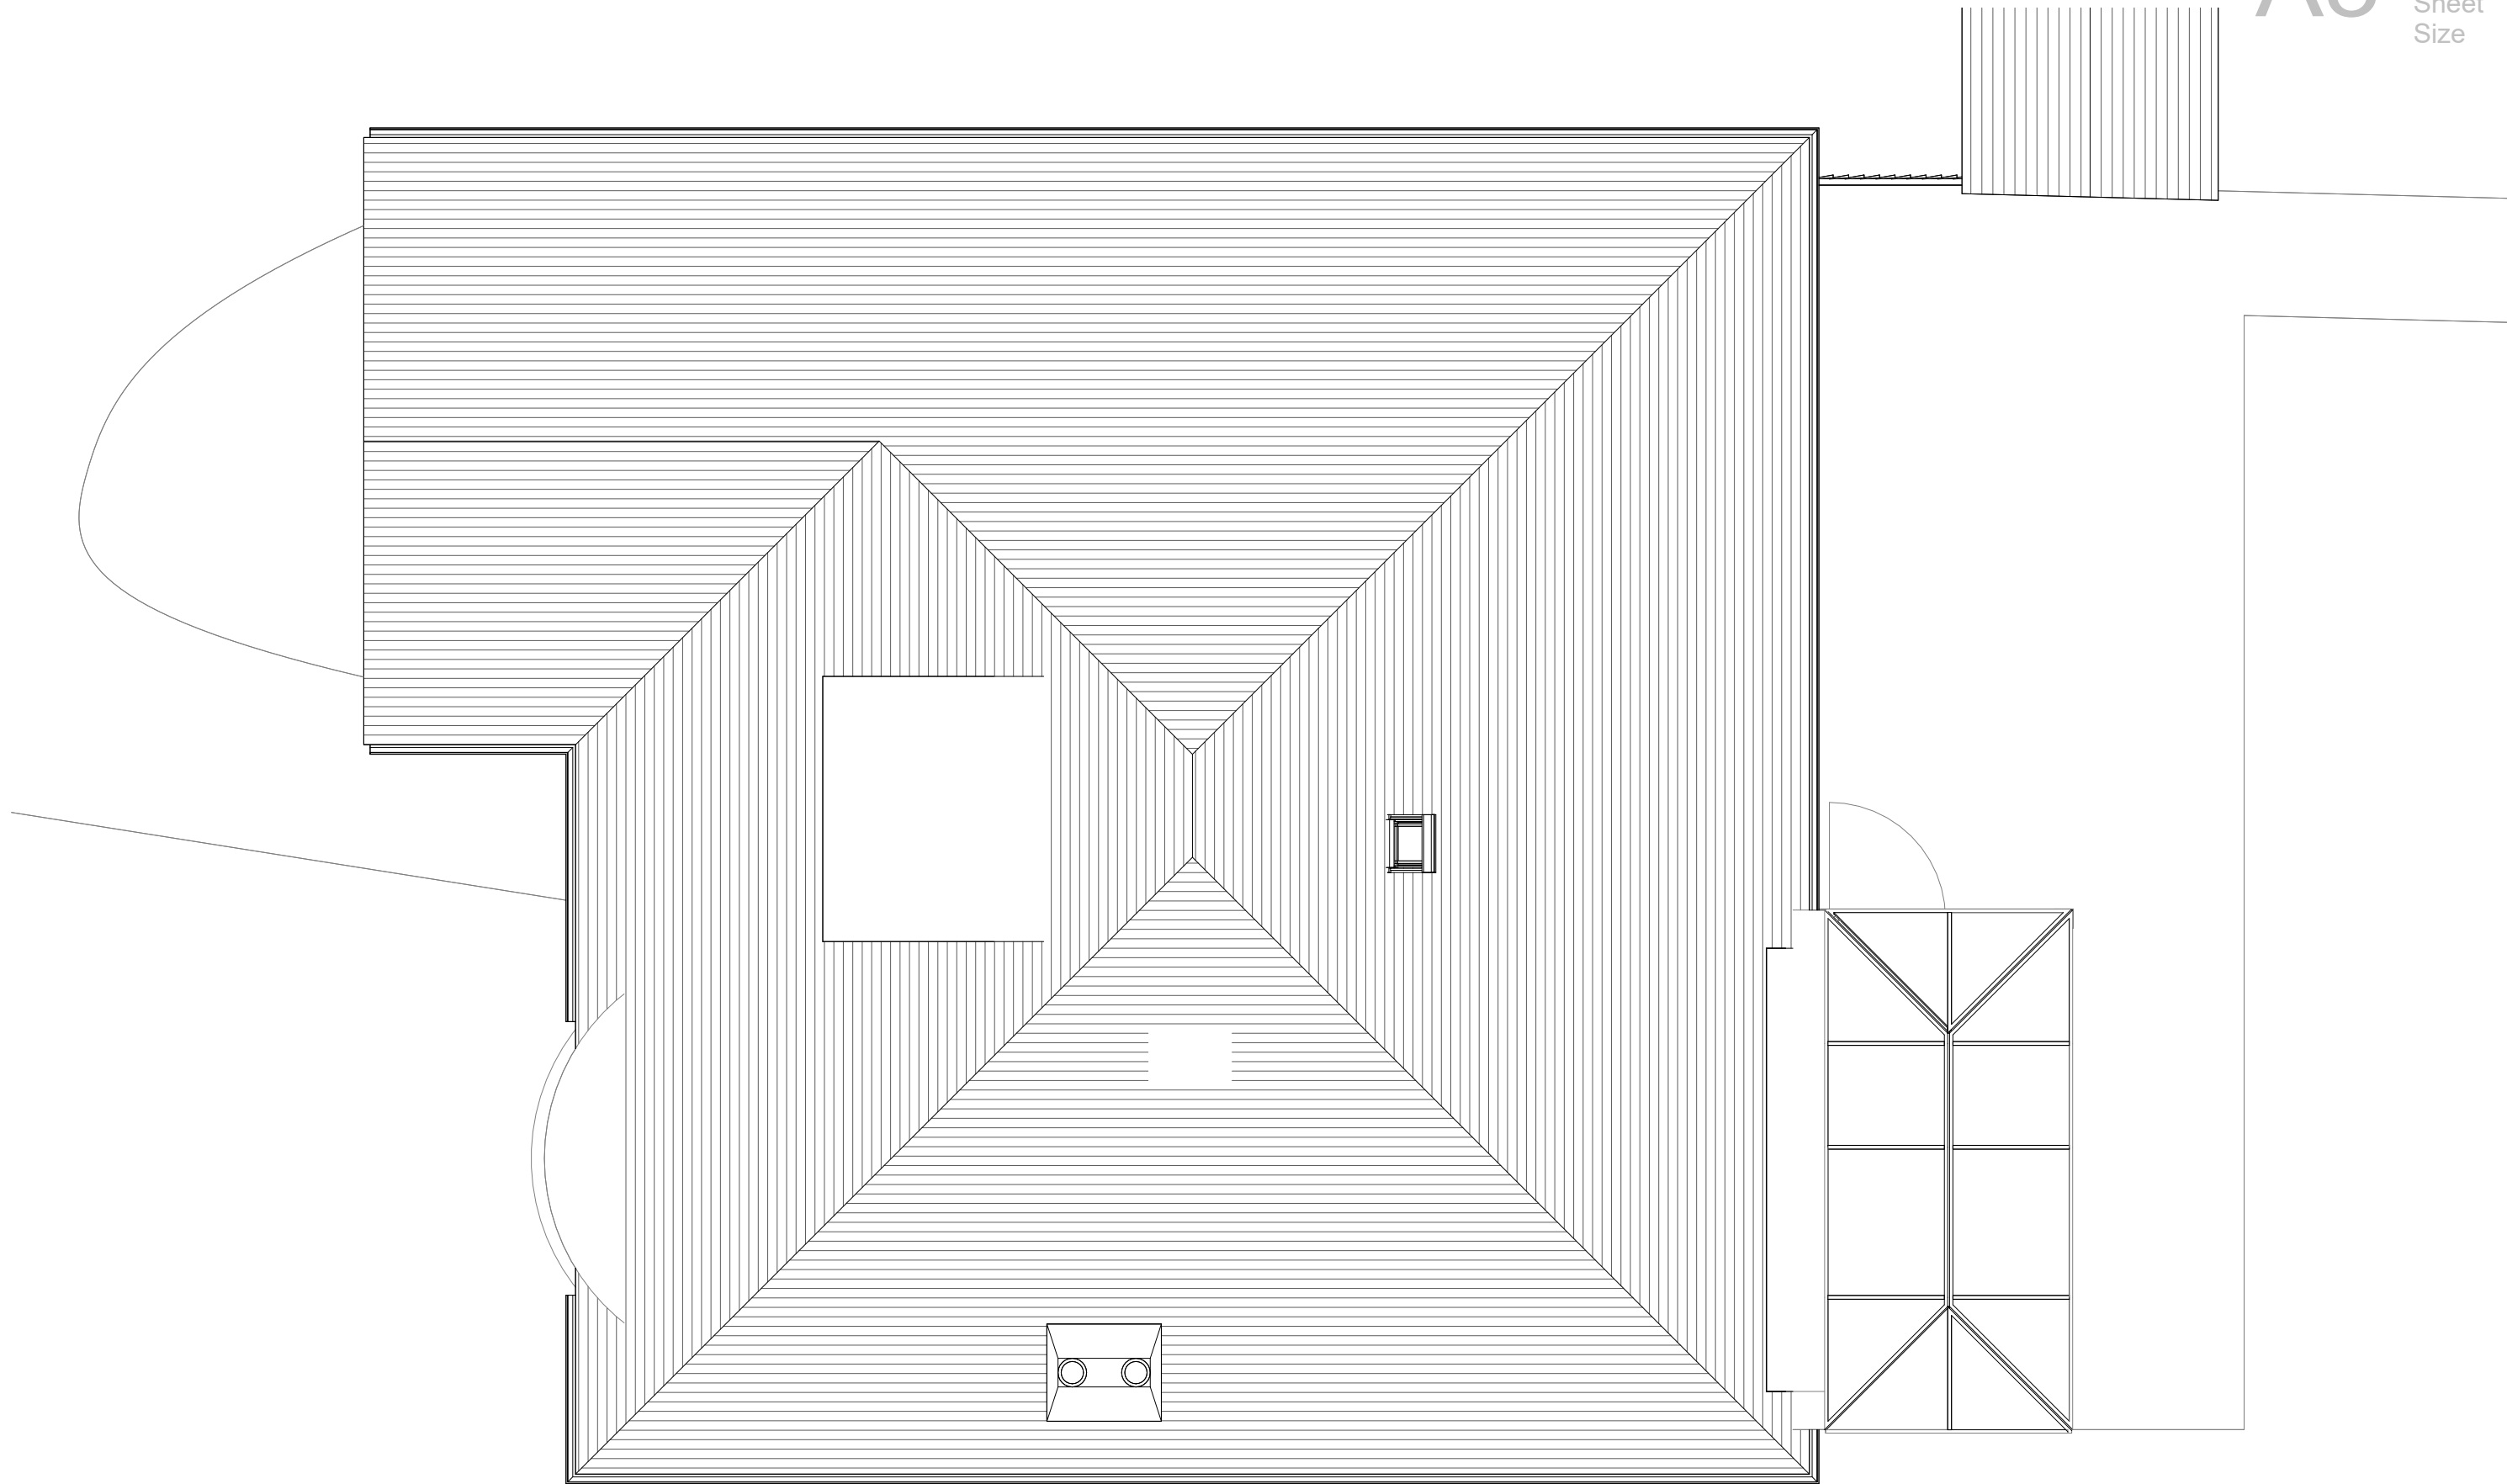

PROJECT	SCALE	DATE	CHECKED BY
1 Hilltop Road Earley - Planning	1 : 50	April 2025	mAdt
DRAWING TITLE	DRAWING NUMBER	DRAWN BY	REVISION NO.
Existing Roof Plan	2413 PL04	LM	A



PROJECT	SCALE	DATE	CHECKED BY
1 Hilltop Road Earley - Planning	1 : 50	April 2025	mAdt
DRAWING TITLE	DRAWING NUMBER	DRAWN BY	REVISION NO.
Existing East Elevation - Rear	2413 PL05	LM	A

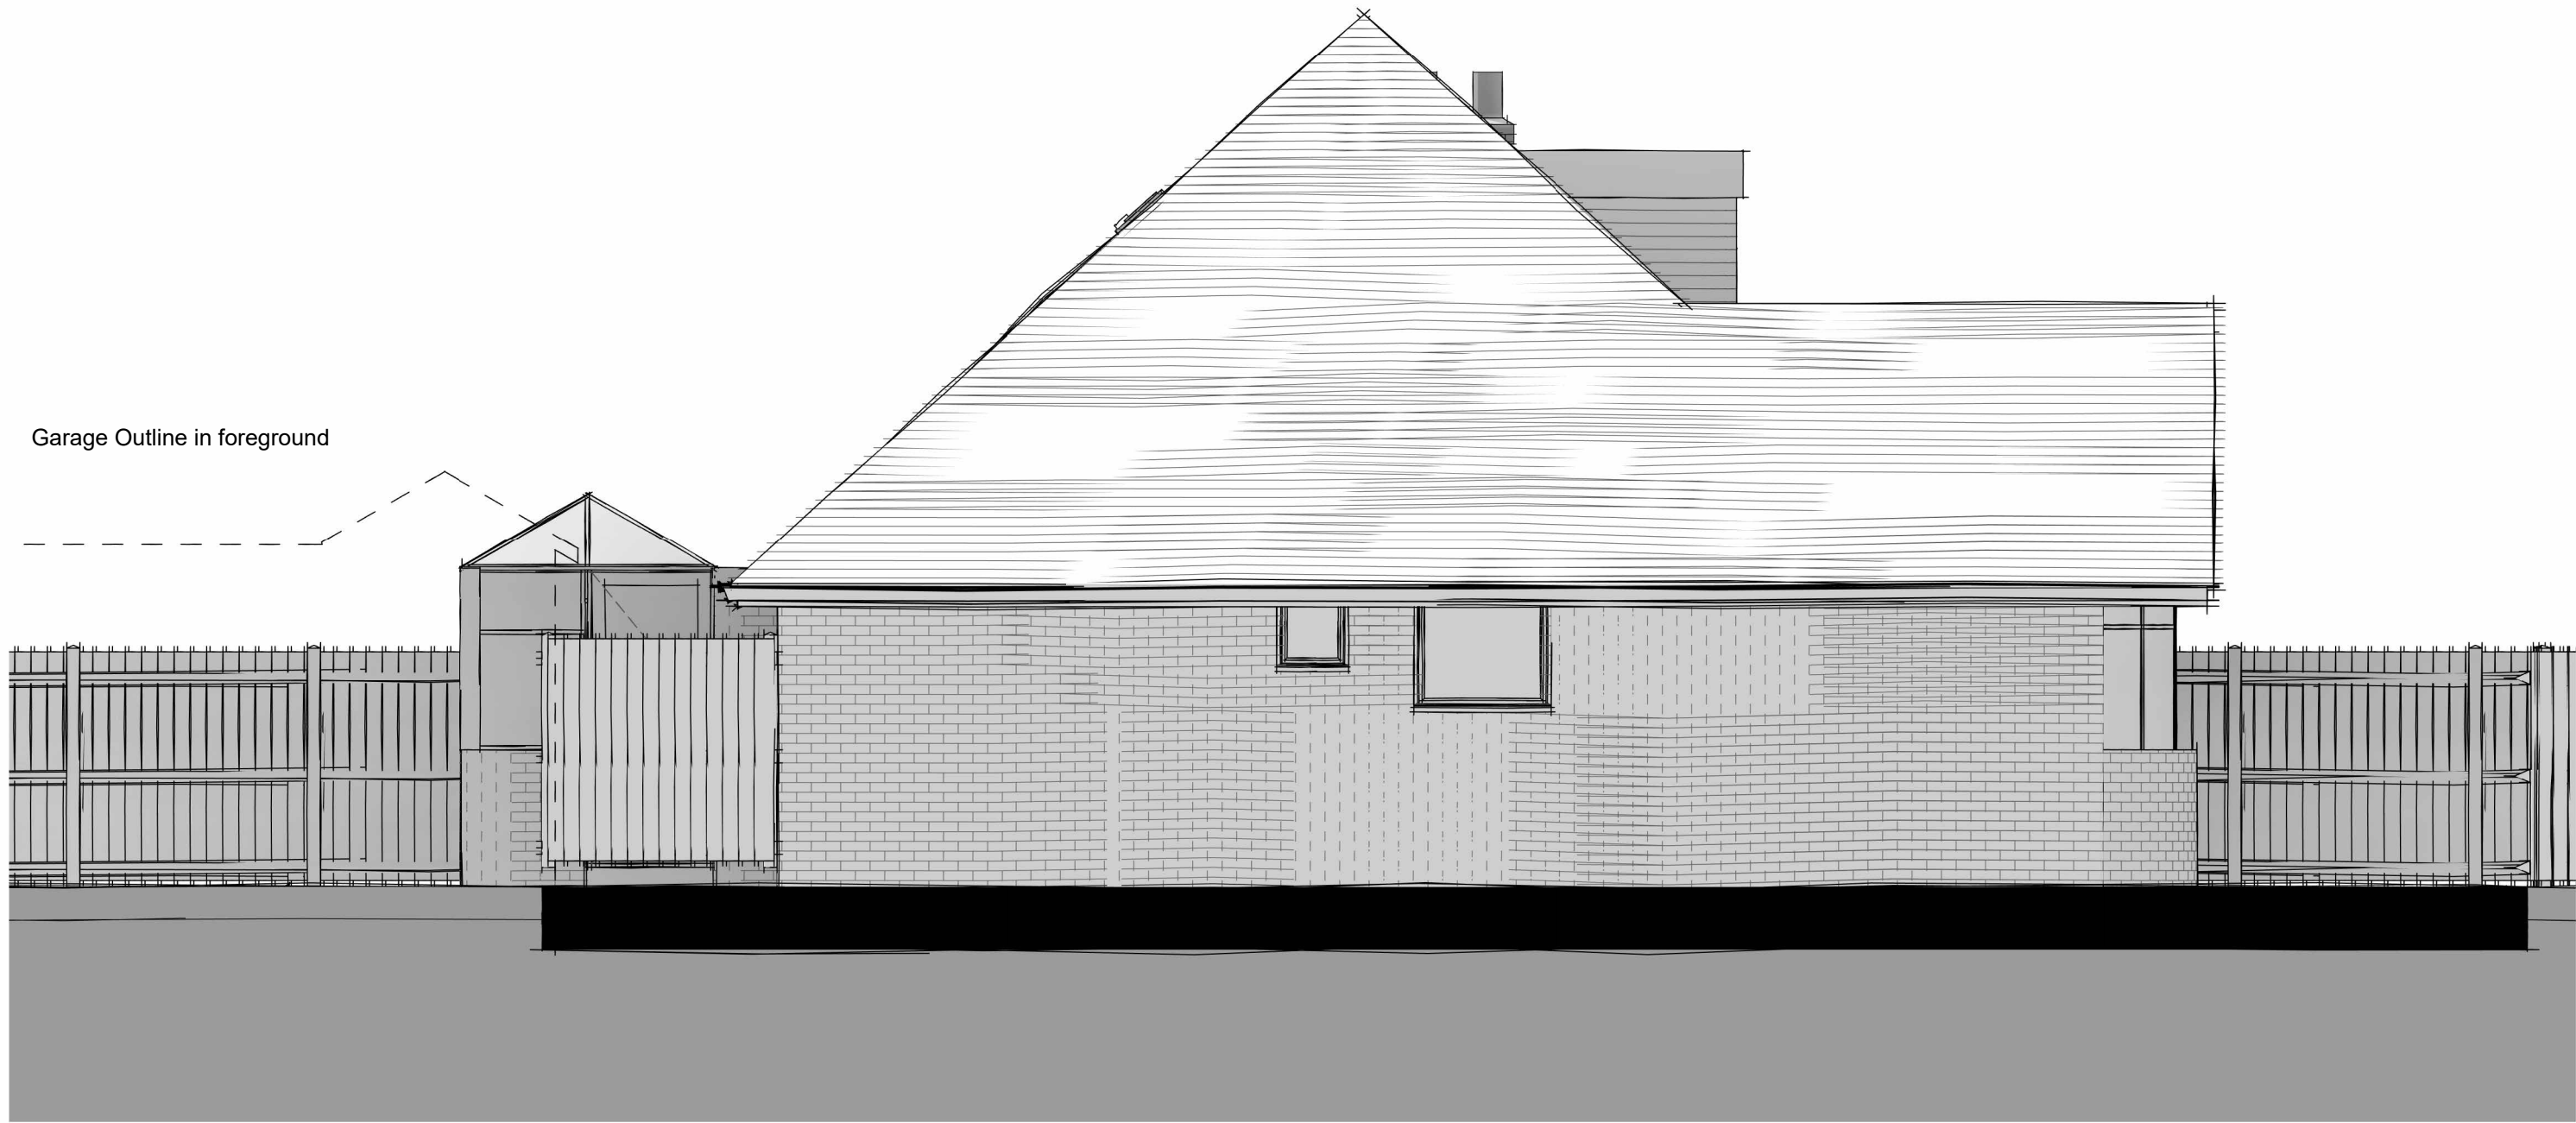


PROJECT	SCALE	DATE	CHECKED BY
1 Hilltop Road Earley - Planning	1 : 50	April 2025	mAdt
DRAWING TITLE	DRAWING NUMBER	DRAWN BY	REVISION NO.
Existing East Elevation - Side 1	2413 PL06	LM	A




PROJECT	SCALE	DATE	CHECKED BY
1 Hilltop Road Earley - Planning	1 : 50	April 2025	mAdt
DRAWING TITLE	DRAWING NUMBER	DRAWN BY	REVISION NO.
Existing West Elevation - Side 2	2413 PL07	LM	A




PROJECT	SCALE	DATE	CHECKED BY
1 Hilltop Road Earley - Planning	1 : 50	April 2025	mAdt
DRAWING TITLE	DRAWING NUMBER	DRAWN BY	REVISION NO.
Existing West Elevation - Front	2413 PL08	LM	A

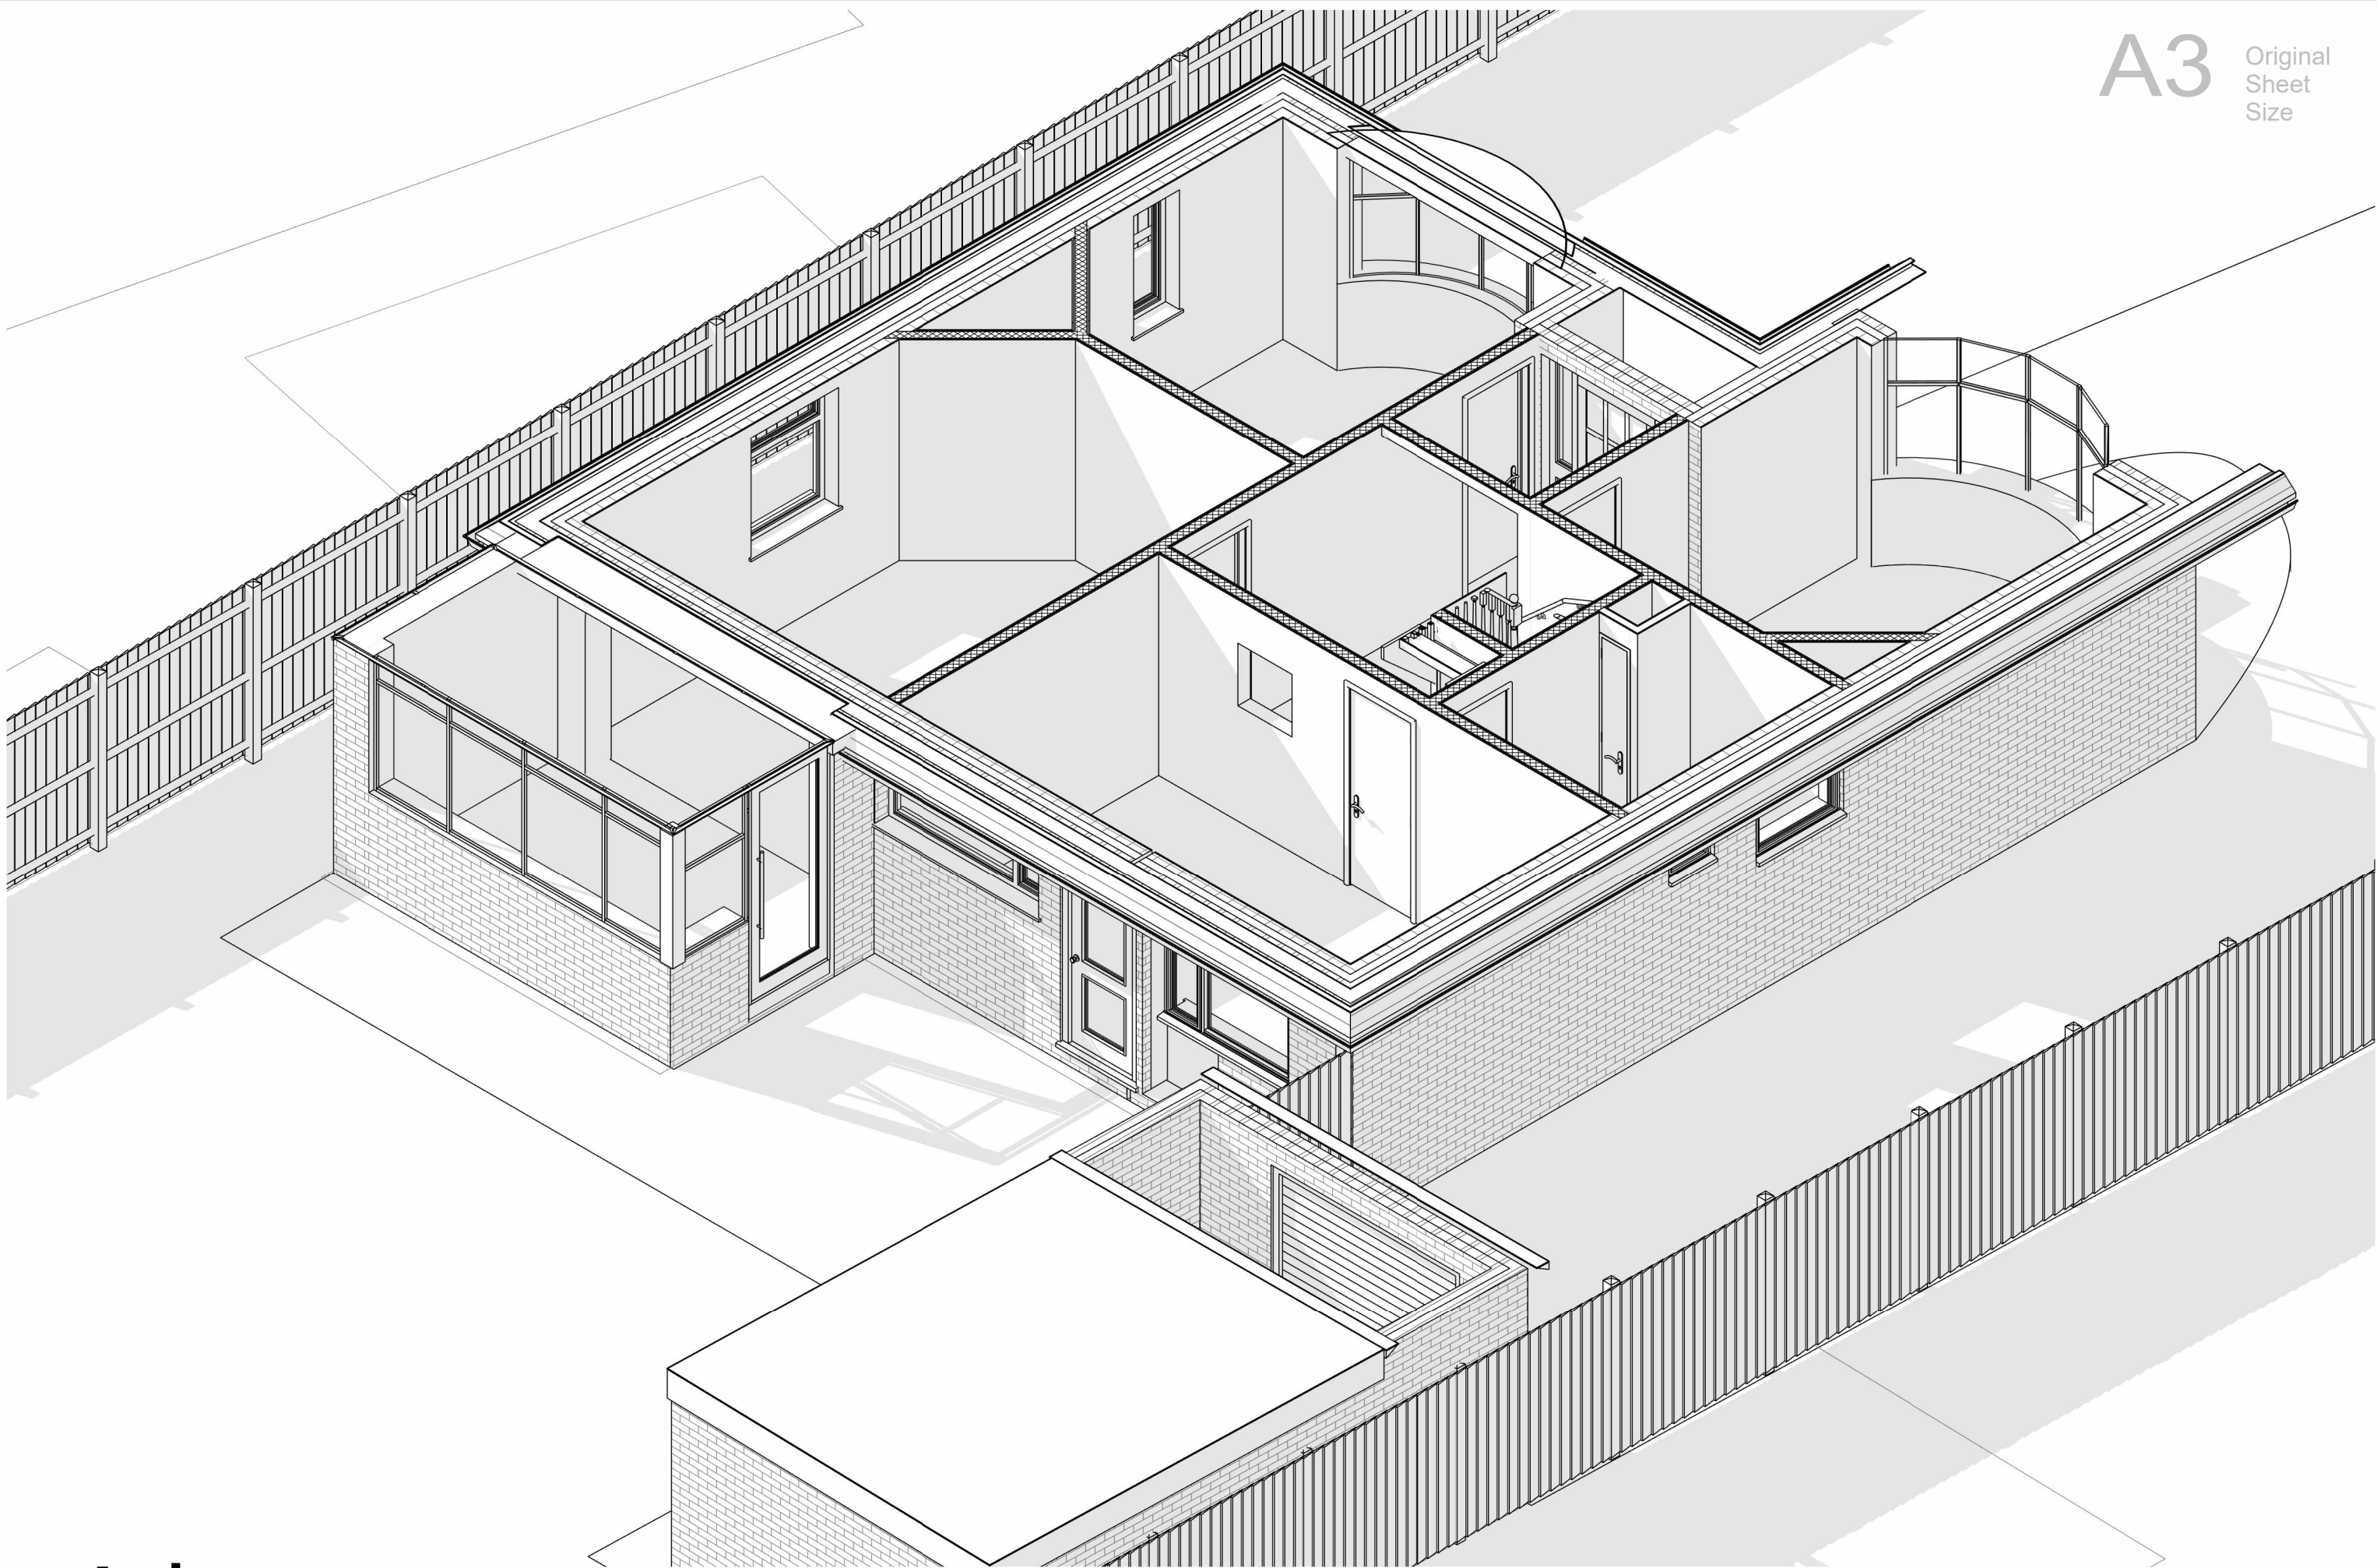


PROJECT	SCALE	DATE	CHECKED BY
1 Hilltop Road Earley - Planning		April 2025	mAdt
DRAWING TITLE	DRAWING NUMBER	DRAWN BY	REVISION NO.
3d Isometric Ground Floor Sketch	2413 PL09	LM	A

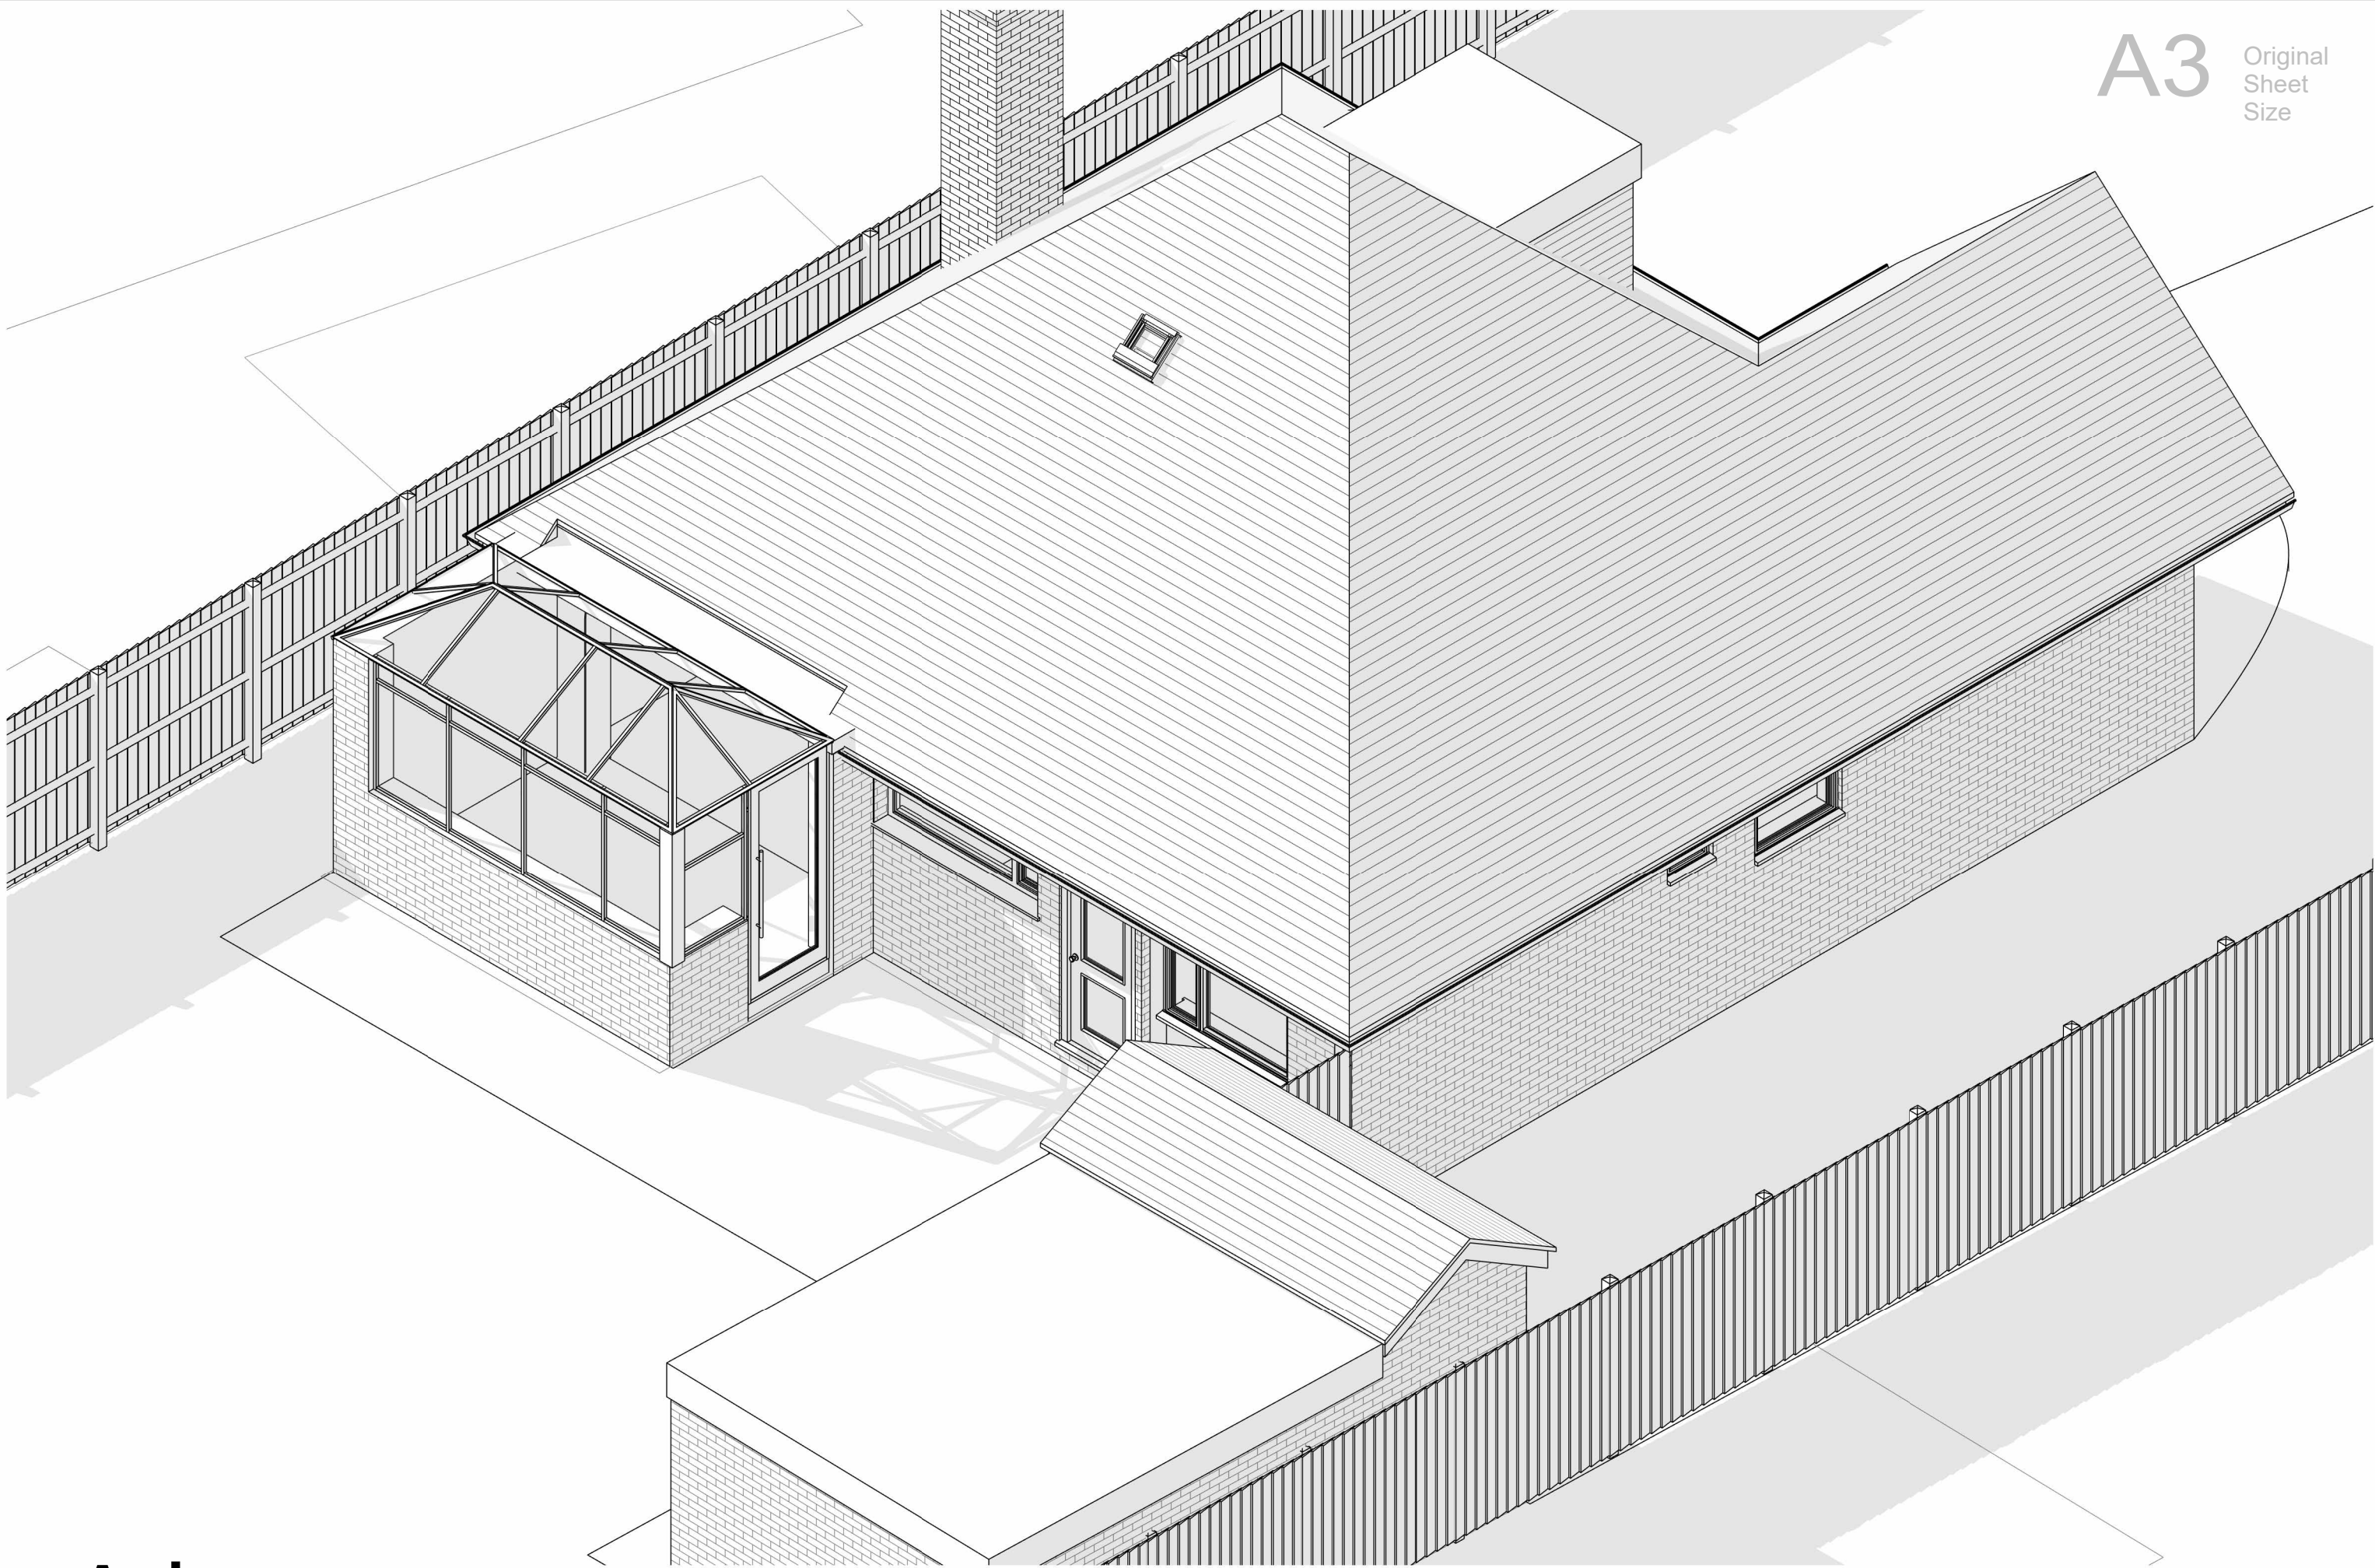

PROJECT	SCALE	DATE	CHECKED BY
1 Hilltop Road Earley - Planning		April 2025	mAdt
DRAWING TITLE	DRAWING NUMBER	DRAWN BY	REVISION NO.
3d Isometric Sketch	2413 PL10	LM	A

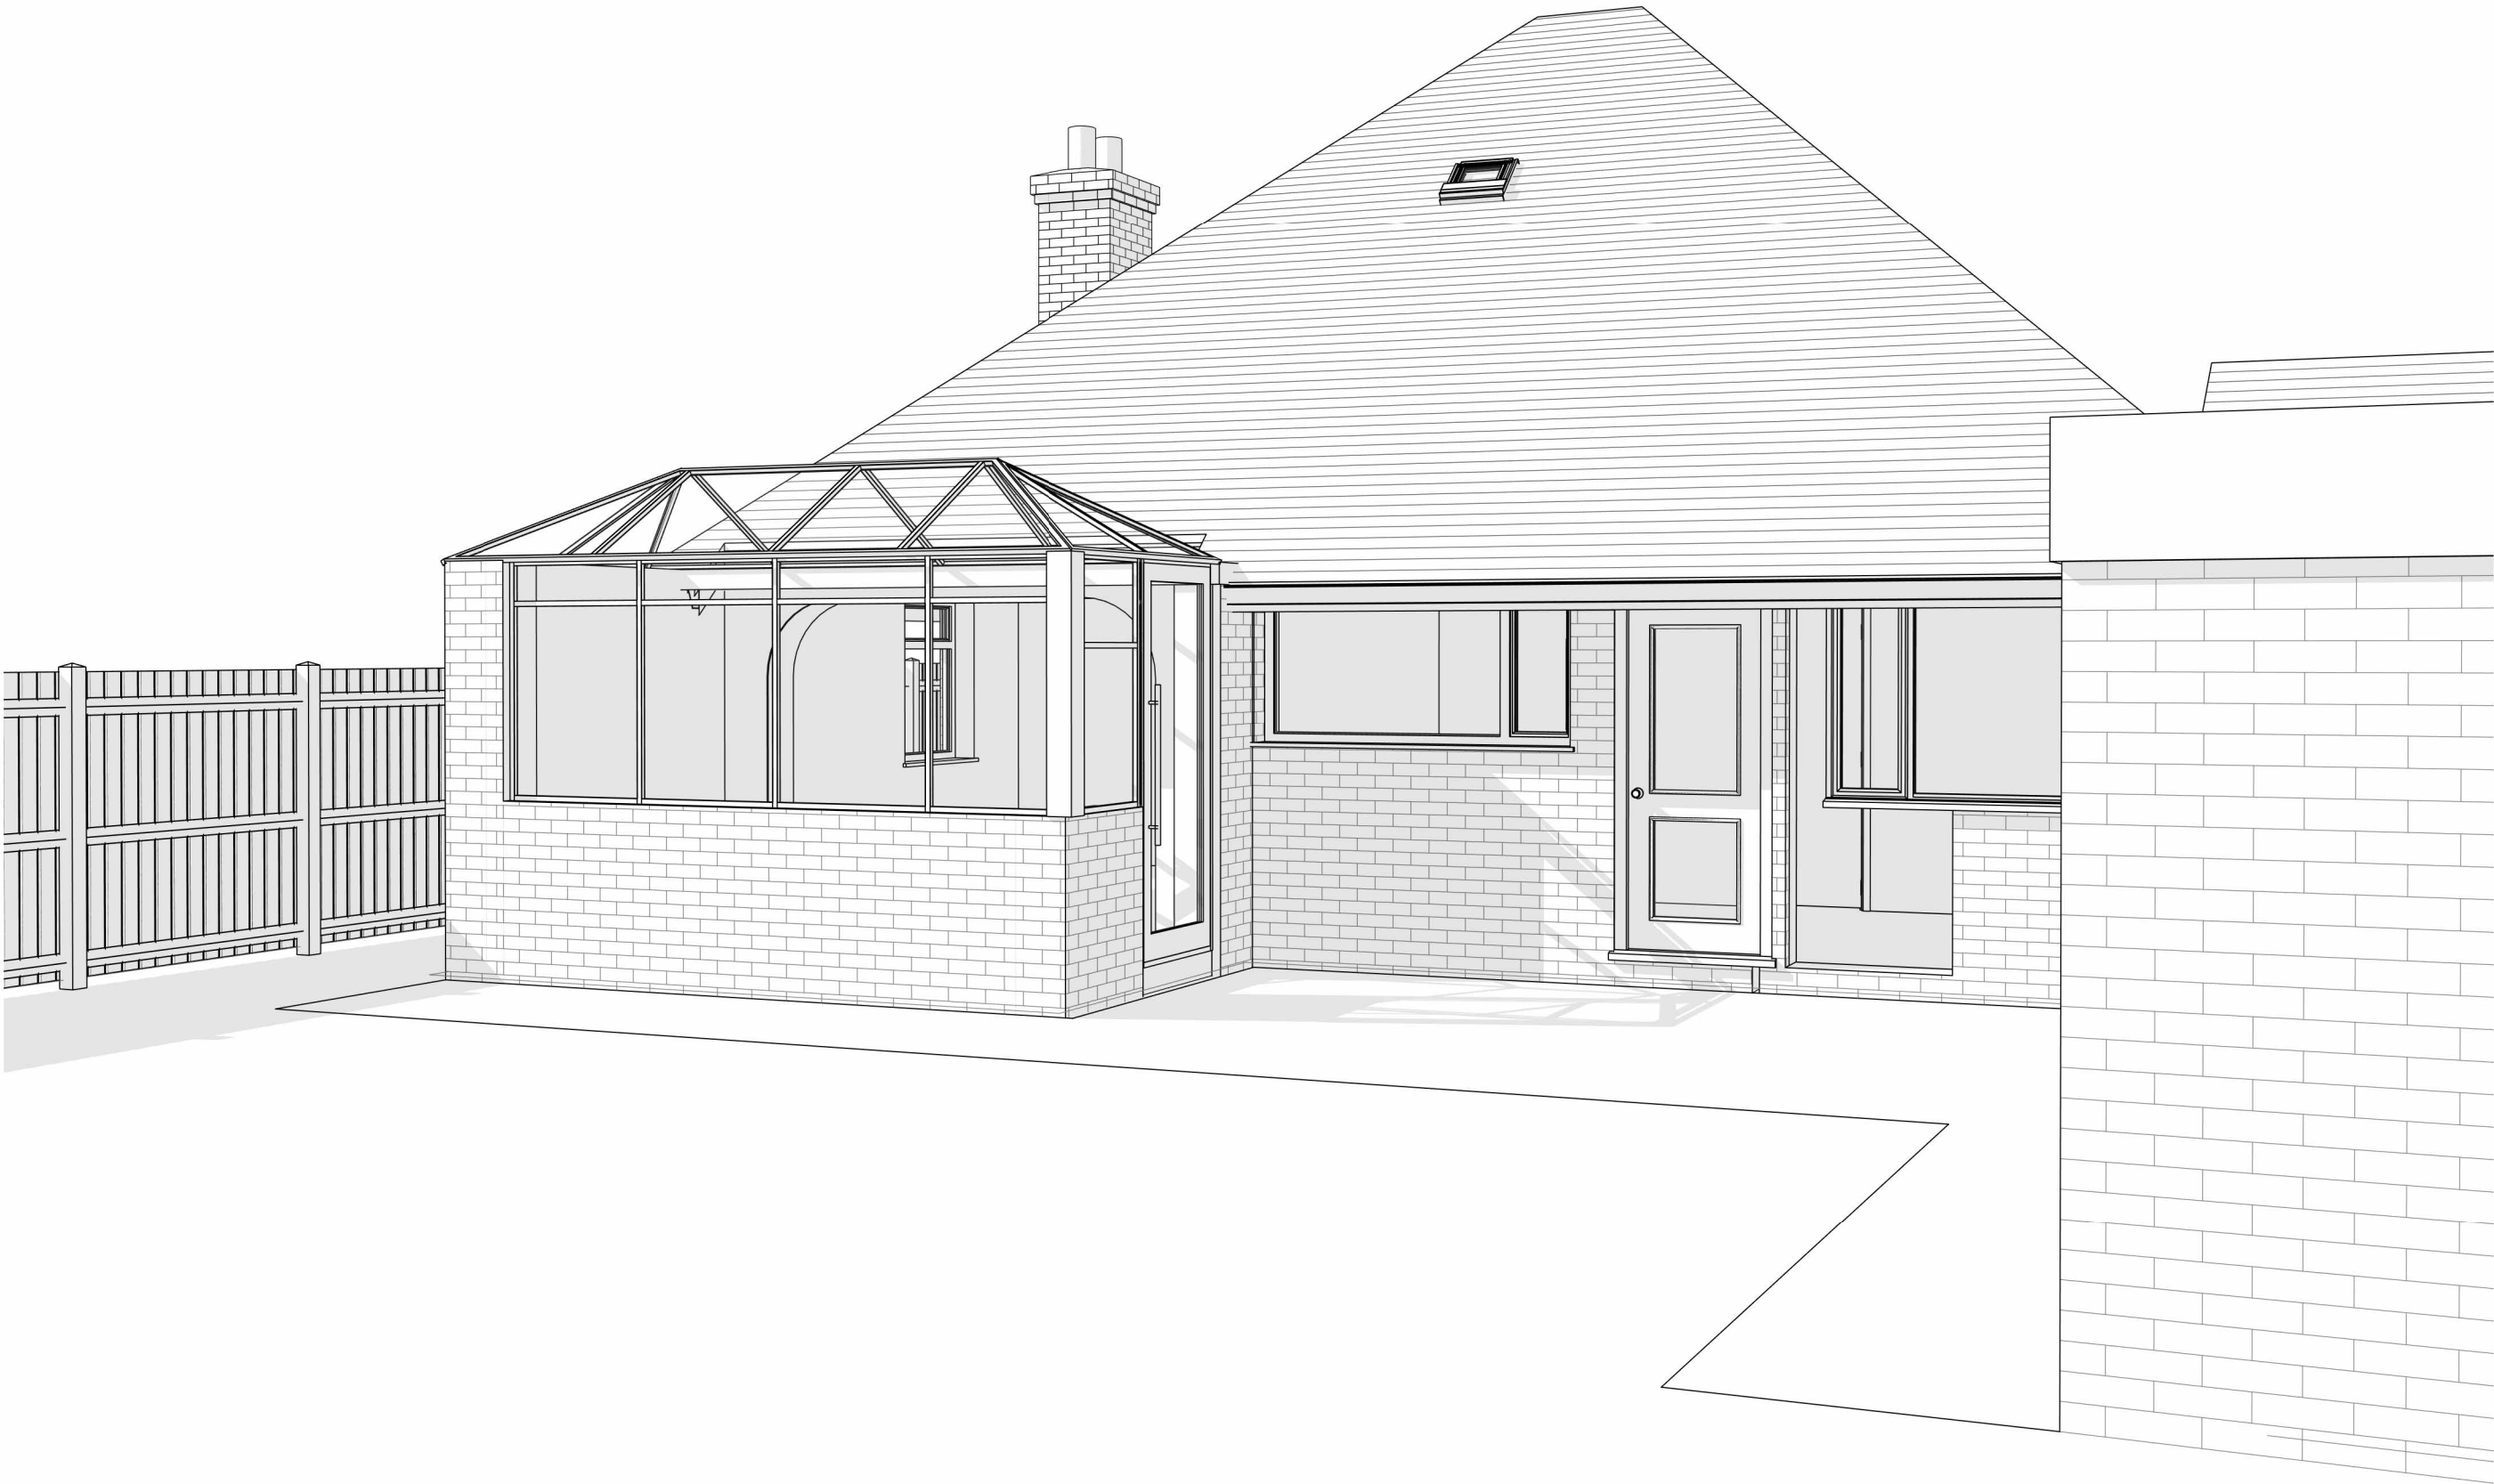

PROJECT	SCALE	DATE	CHECKED BY
1 Hilltop Road Earley - Planning		April 2025	mAdt
DRAWING TITLE	DRAWING NUMBER	DRAWN BY	REVISION NO.
3d Perspective Sketch	2413 PL11	LM	A

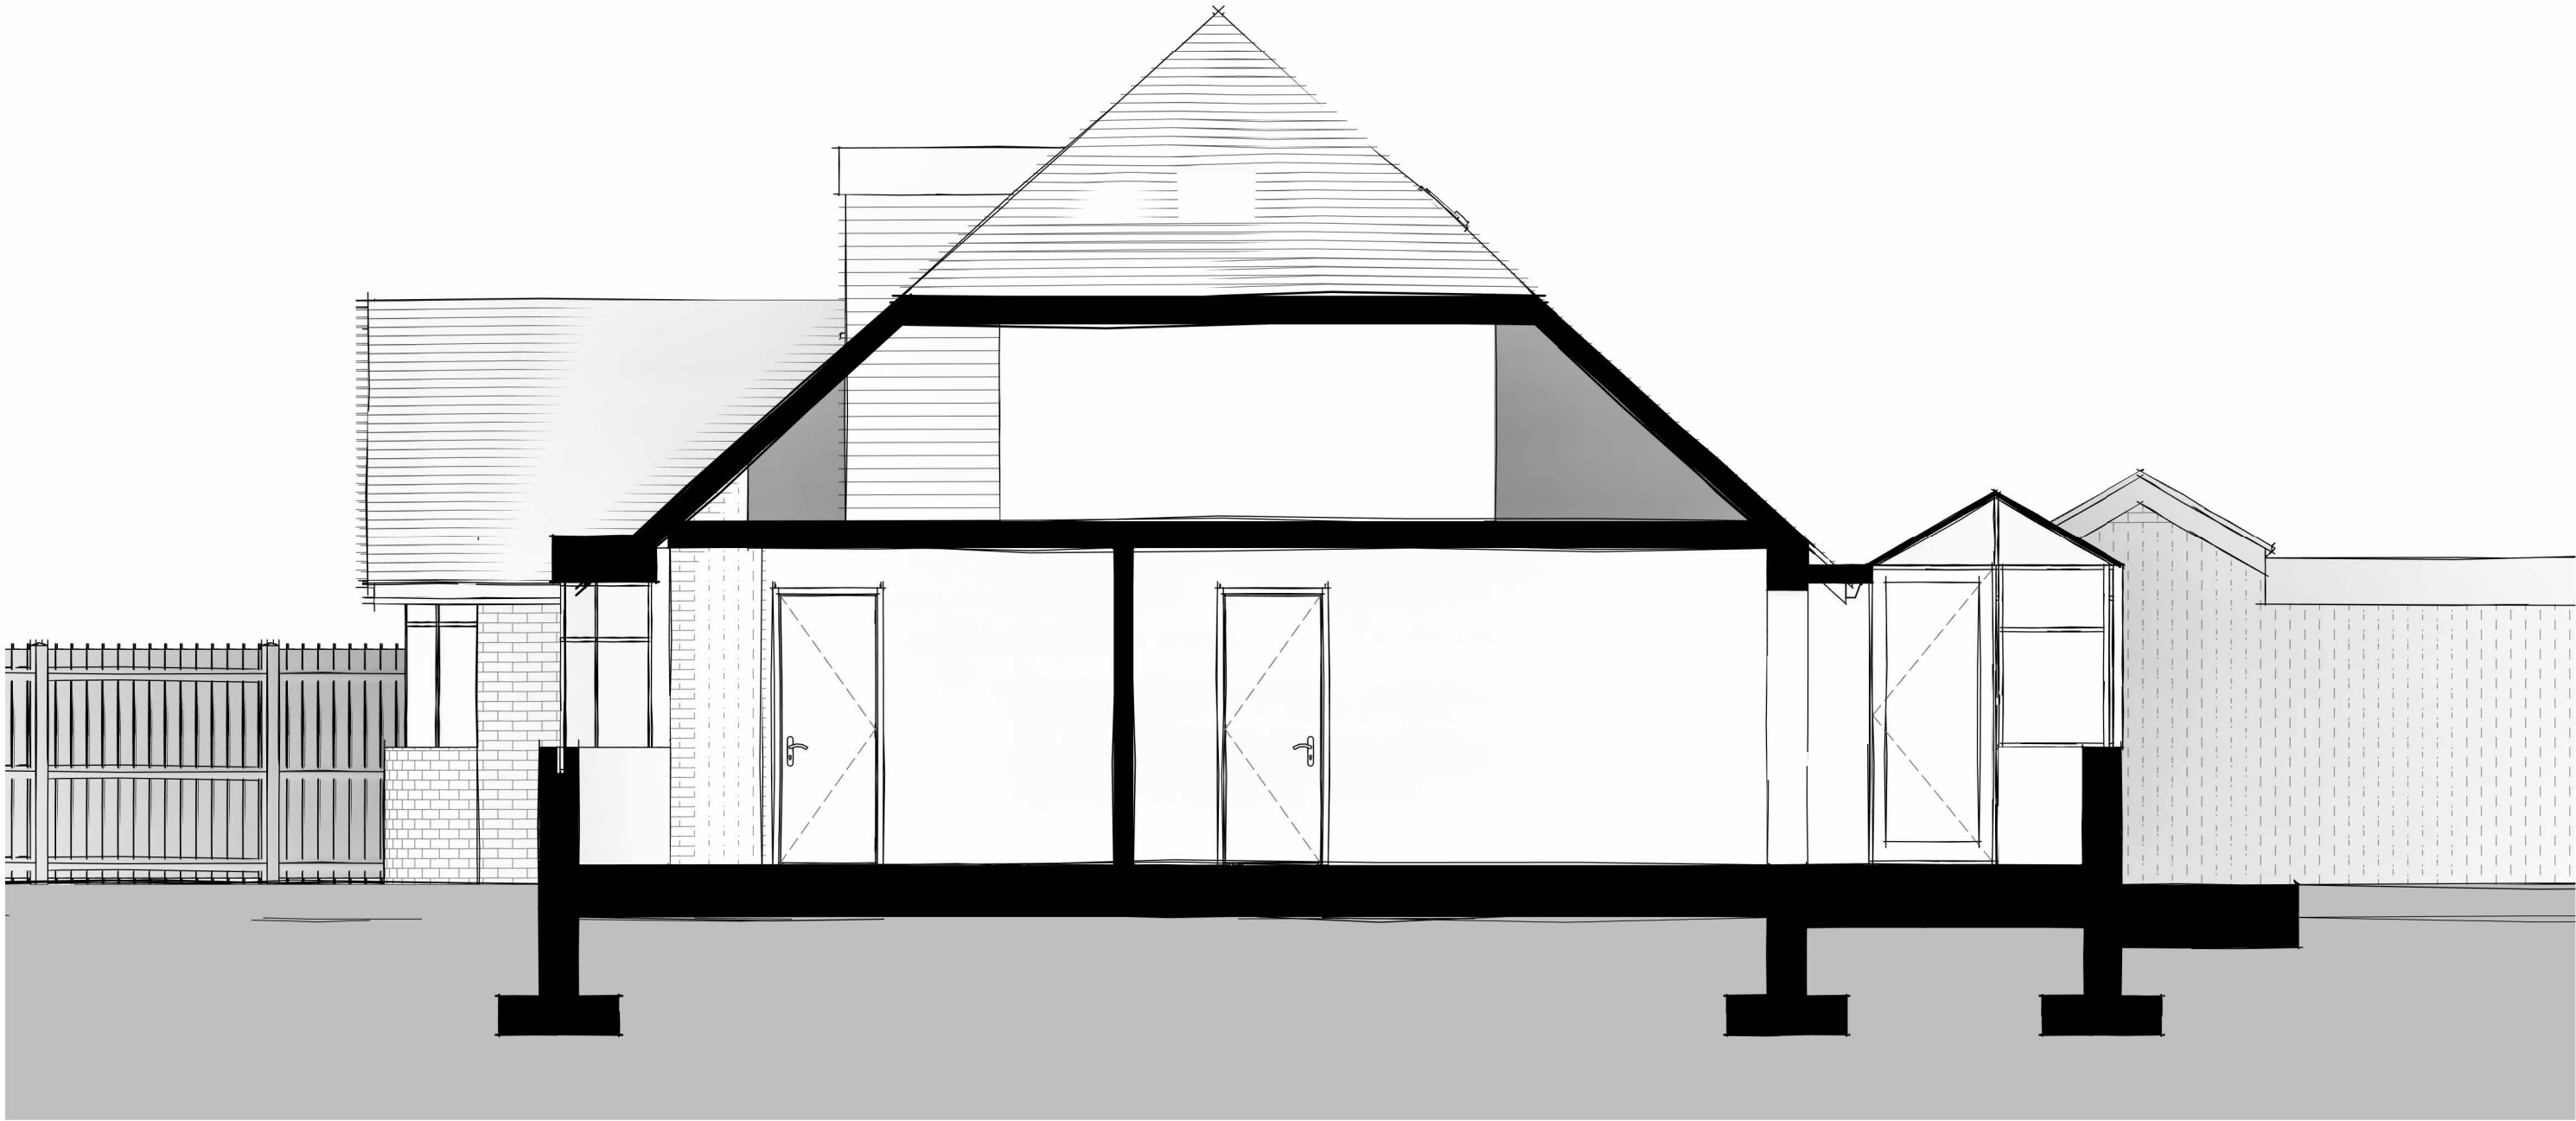

PROJECT	SCALE	DATE	CHECKED BY
1 Hilltop Road Earley - Planning	1 : 50	April 2025	mAdt
DRAWING TITLE	DRAWING NUMBER	DRAWN BY	REVISION NO.
3d Sketch Section	2413 PL12	LM	A