


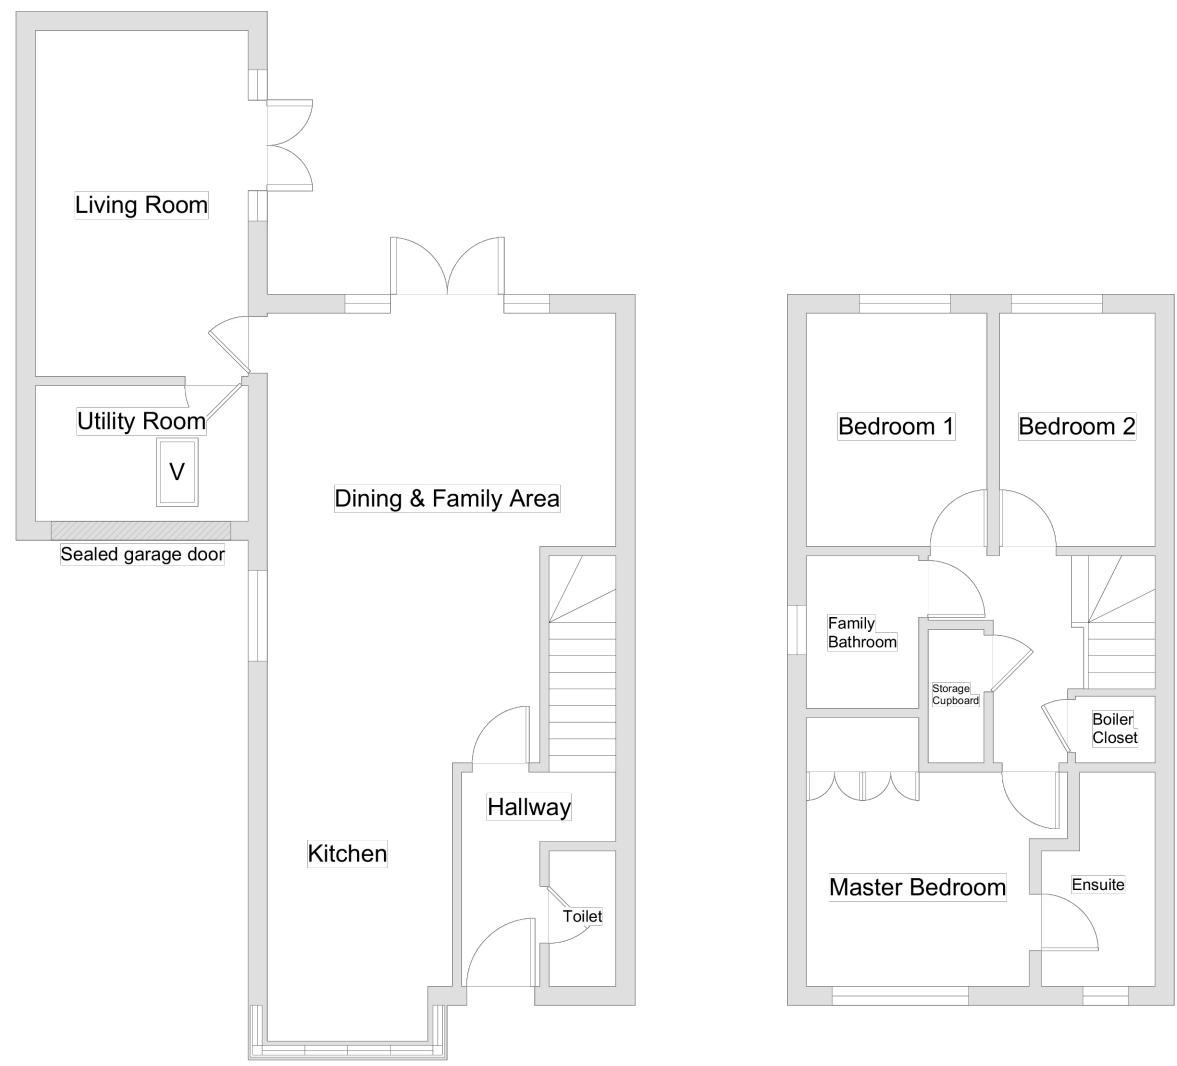

EXISTING PLANS






Front Elevation Left Side Elevation Rear Elevation Right Side Elevation

EXISTING ELEVATIONS

Notes:
THIS DRAWING IS ISSUED FOR PURPOSE INDICATED ONLY. IT IS TO BE READ IN CONJUNCTION WITH ALL OTHER CONSULTANT INFORMATION.
CHECK SITE CONDITIONS PRIOR TO COMMENCEMENT OF ANY WORK. ANY DISCREPANCIES TO BE REPORTED DIRECTLY TO
JGJS/ARCHITECTURE LTD. IMMEDIATELY. ALL DIMENSIONS TO BE CHECKED ON SITE. DO NOT SCALE OFF DRAWING FOR CONSTRUCTION
PURPOSES AND USE FIGURED DIMENSIONS ONLY. ADHERENCE TO THIS DRAWING DOES NOT INDEMNIFY CONSULTANTS OR CONTRACTORS OF
THEIR RESPONSIBILITIES AND ANY STATUTORY REQUIREMENTS RELATING TO THE EXECUTION OF THIS DRAWING. JGJS/ARCHITECTURE
LTD. NO RESPONSIBILITY IF THE WORKS ARE EXECUTED CONTRARY TO THIS DRAWING. THIS DRAWING IS COPYRIGHT TO JGJS/ARCHITECTURE
LTD. AND MUST NOT BE REPRODUCED WITHOUT PRIOR WRITTEN CONSENT.

Revisions:			
No.	Date	Drawn	Details

No.	Date	Drawn	Details

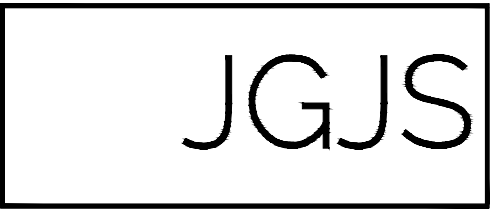 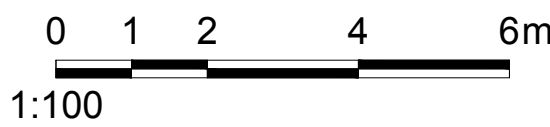

Project 11 SOAMES PLACE WOKINGHAM RG40 5AT	Status PLANNING SUBMISSION
Date MAY 2025	Drawn/Checked JS

Drawing EXISTING PLANS AND ELEVATIONS		
Scale 1:100@A1	Number RG405AT.104	Revision -