




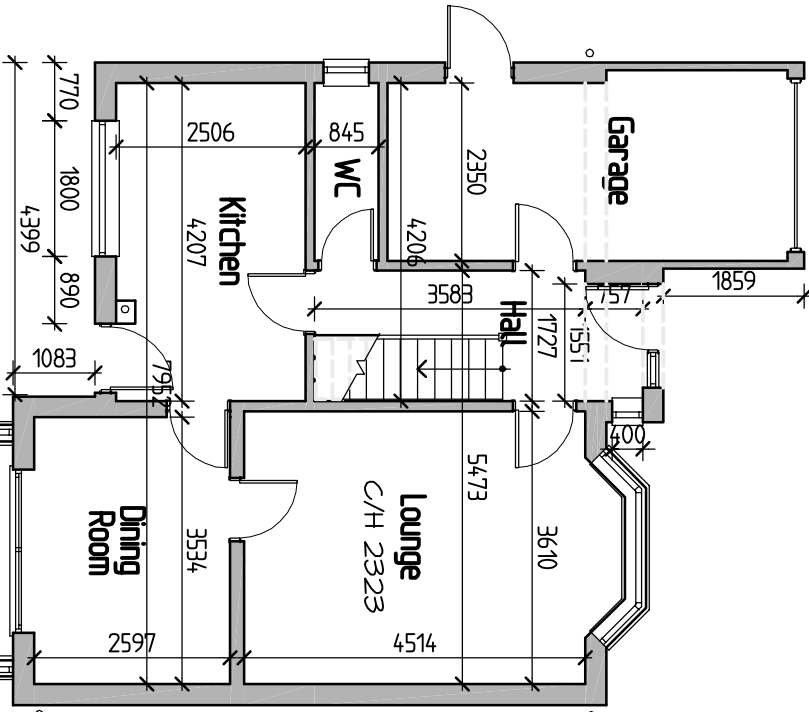


0 1 2 3 Metres
SCALE BAR @ 1-100
Existing Ground Floor Plan

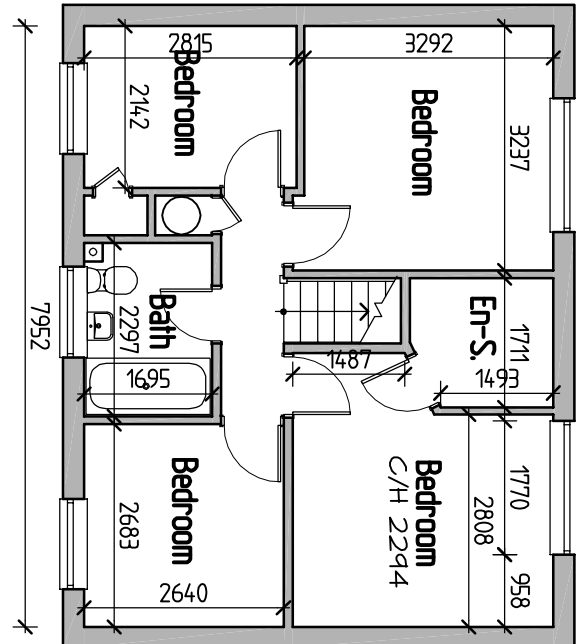


0 1 2 3 Metres
SCALE BAR @ 1-100
Existing First Floor Plan

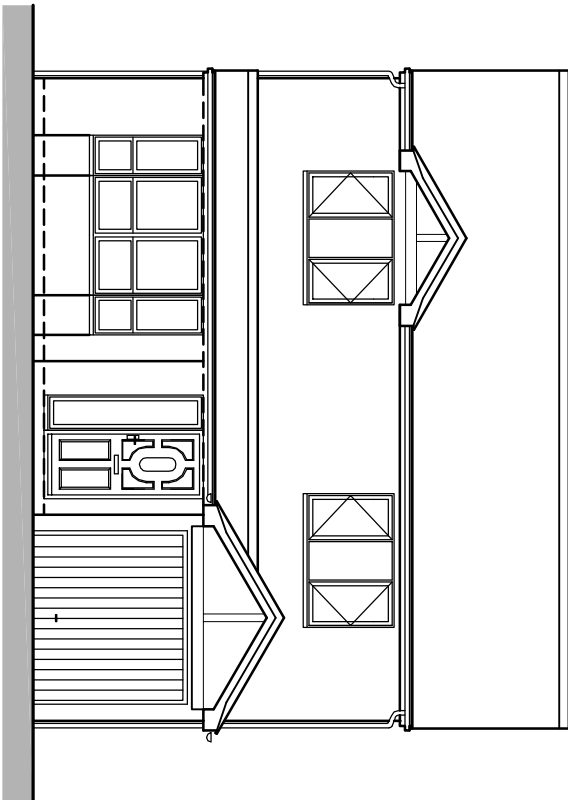


0 1 2 3 Metres
SCALE BAR @ 1-100
Existing Front Elevation

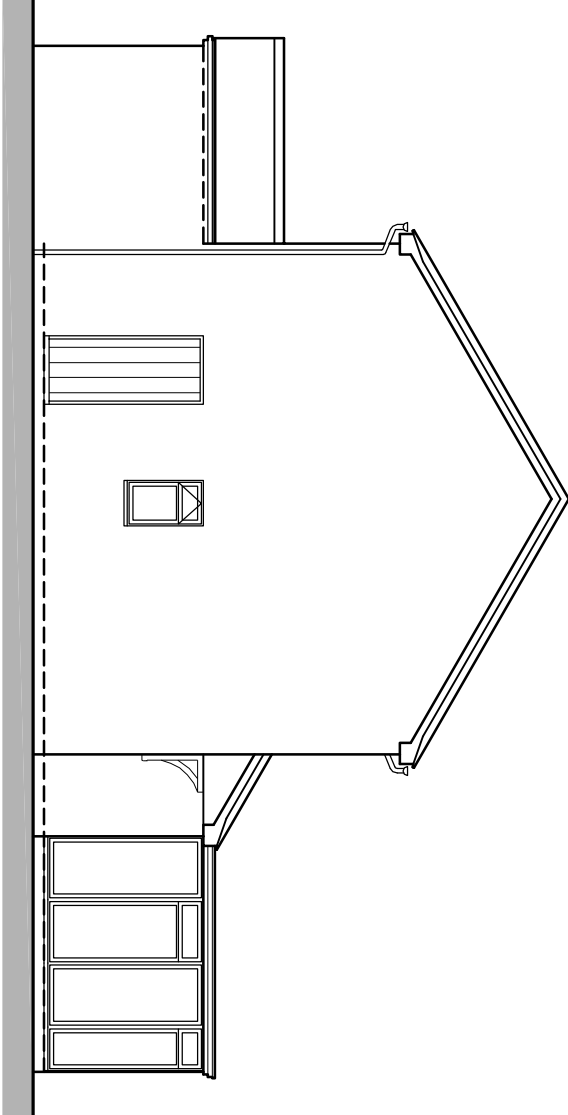


0 1 2 3 Metres
SCALE BAR @ 1-100
Existing Side Elevation

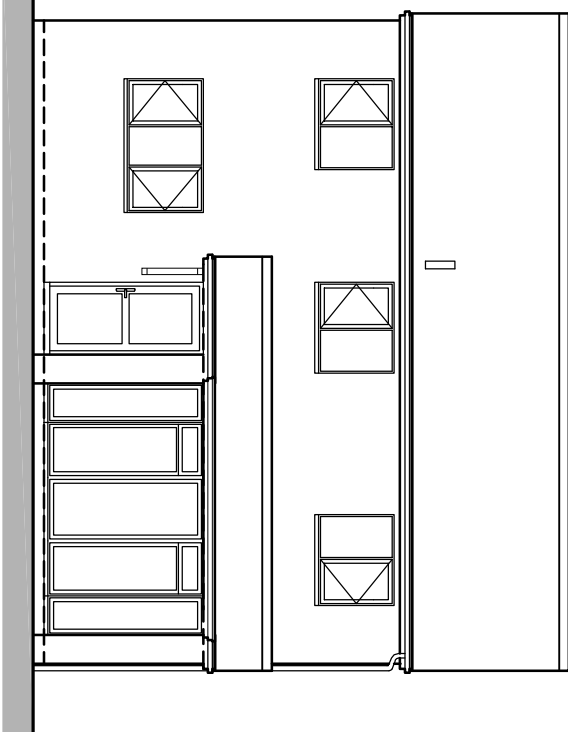


0 1 2 3 Metres
SCALE BAR @ 1-100
Existing Rear Elevation

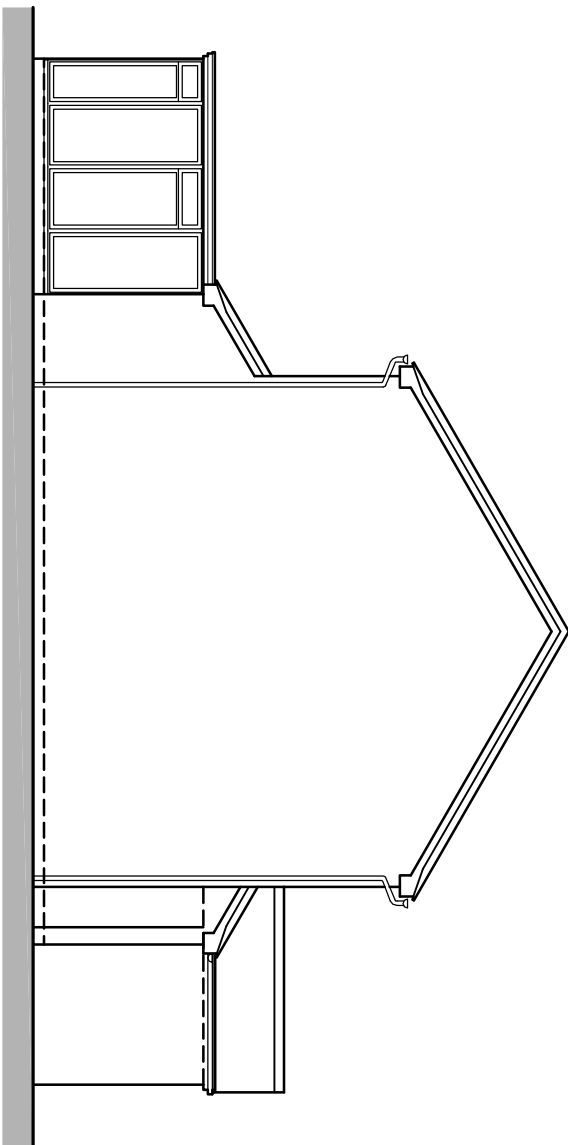


0 1 2 3 Metres
SCALE BAR @ 1-100
Existing Side Elevation

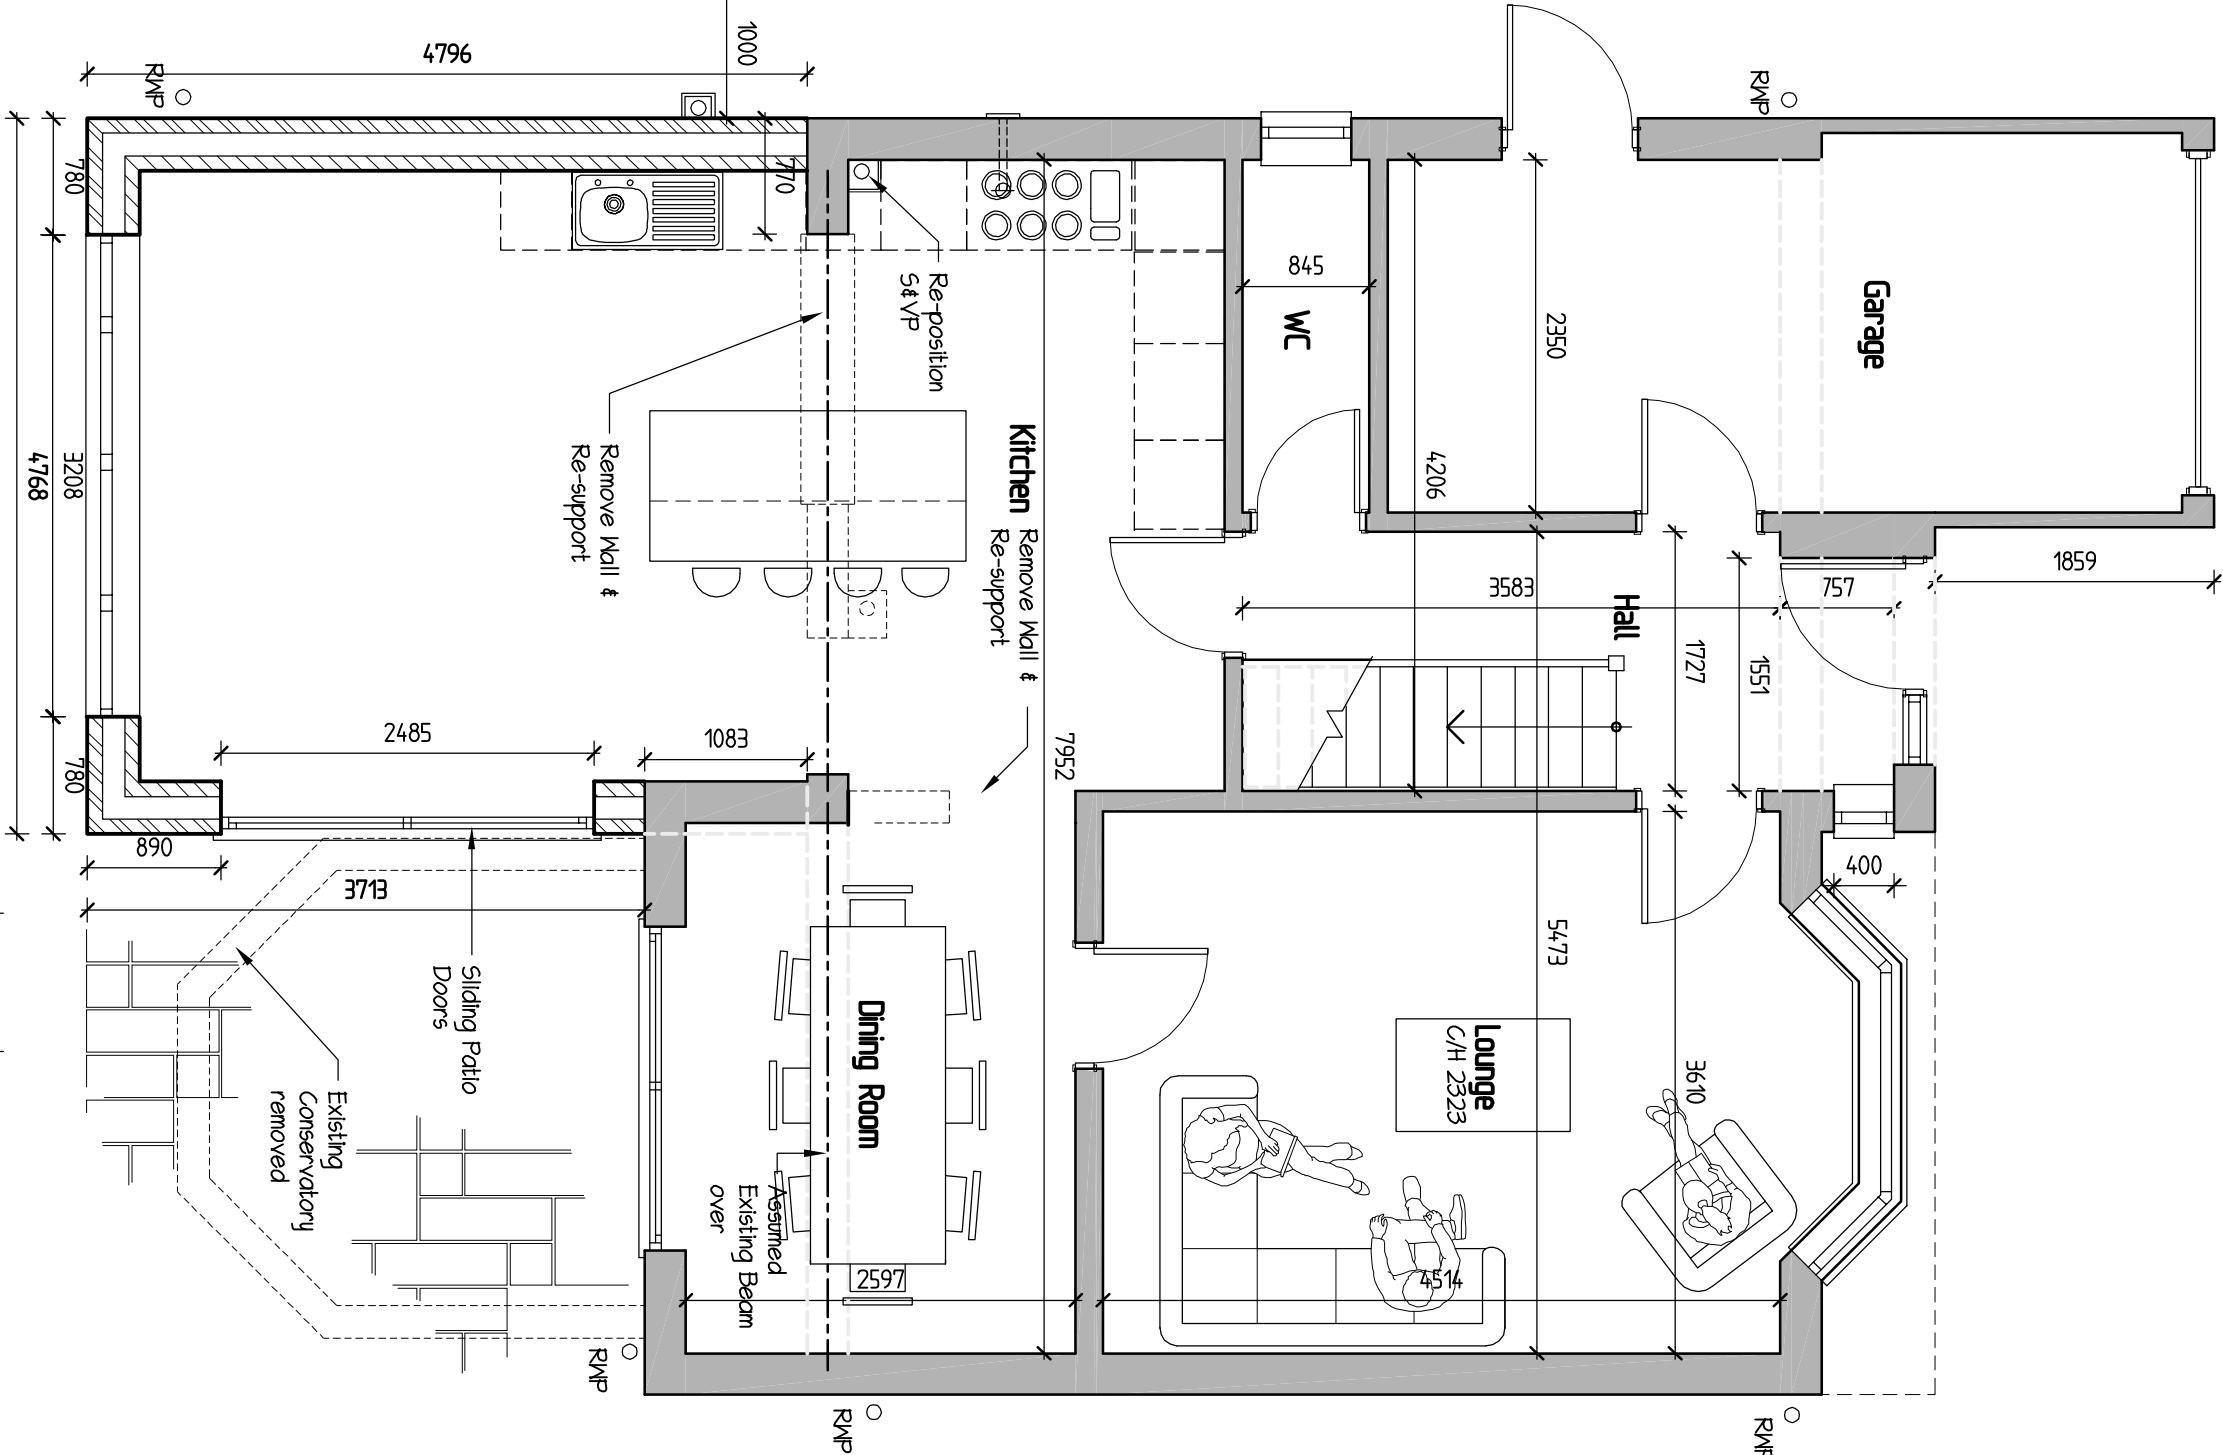


0 1 2 3 Metres
SCALE BAR @ 1-50
Proposed Ground Floor Plan

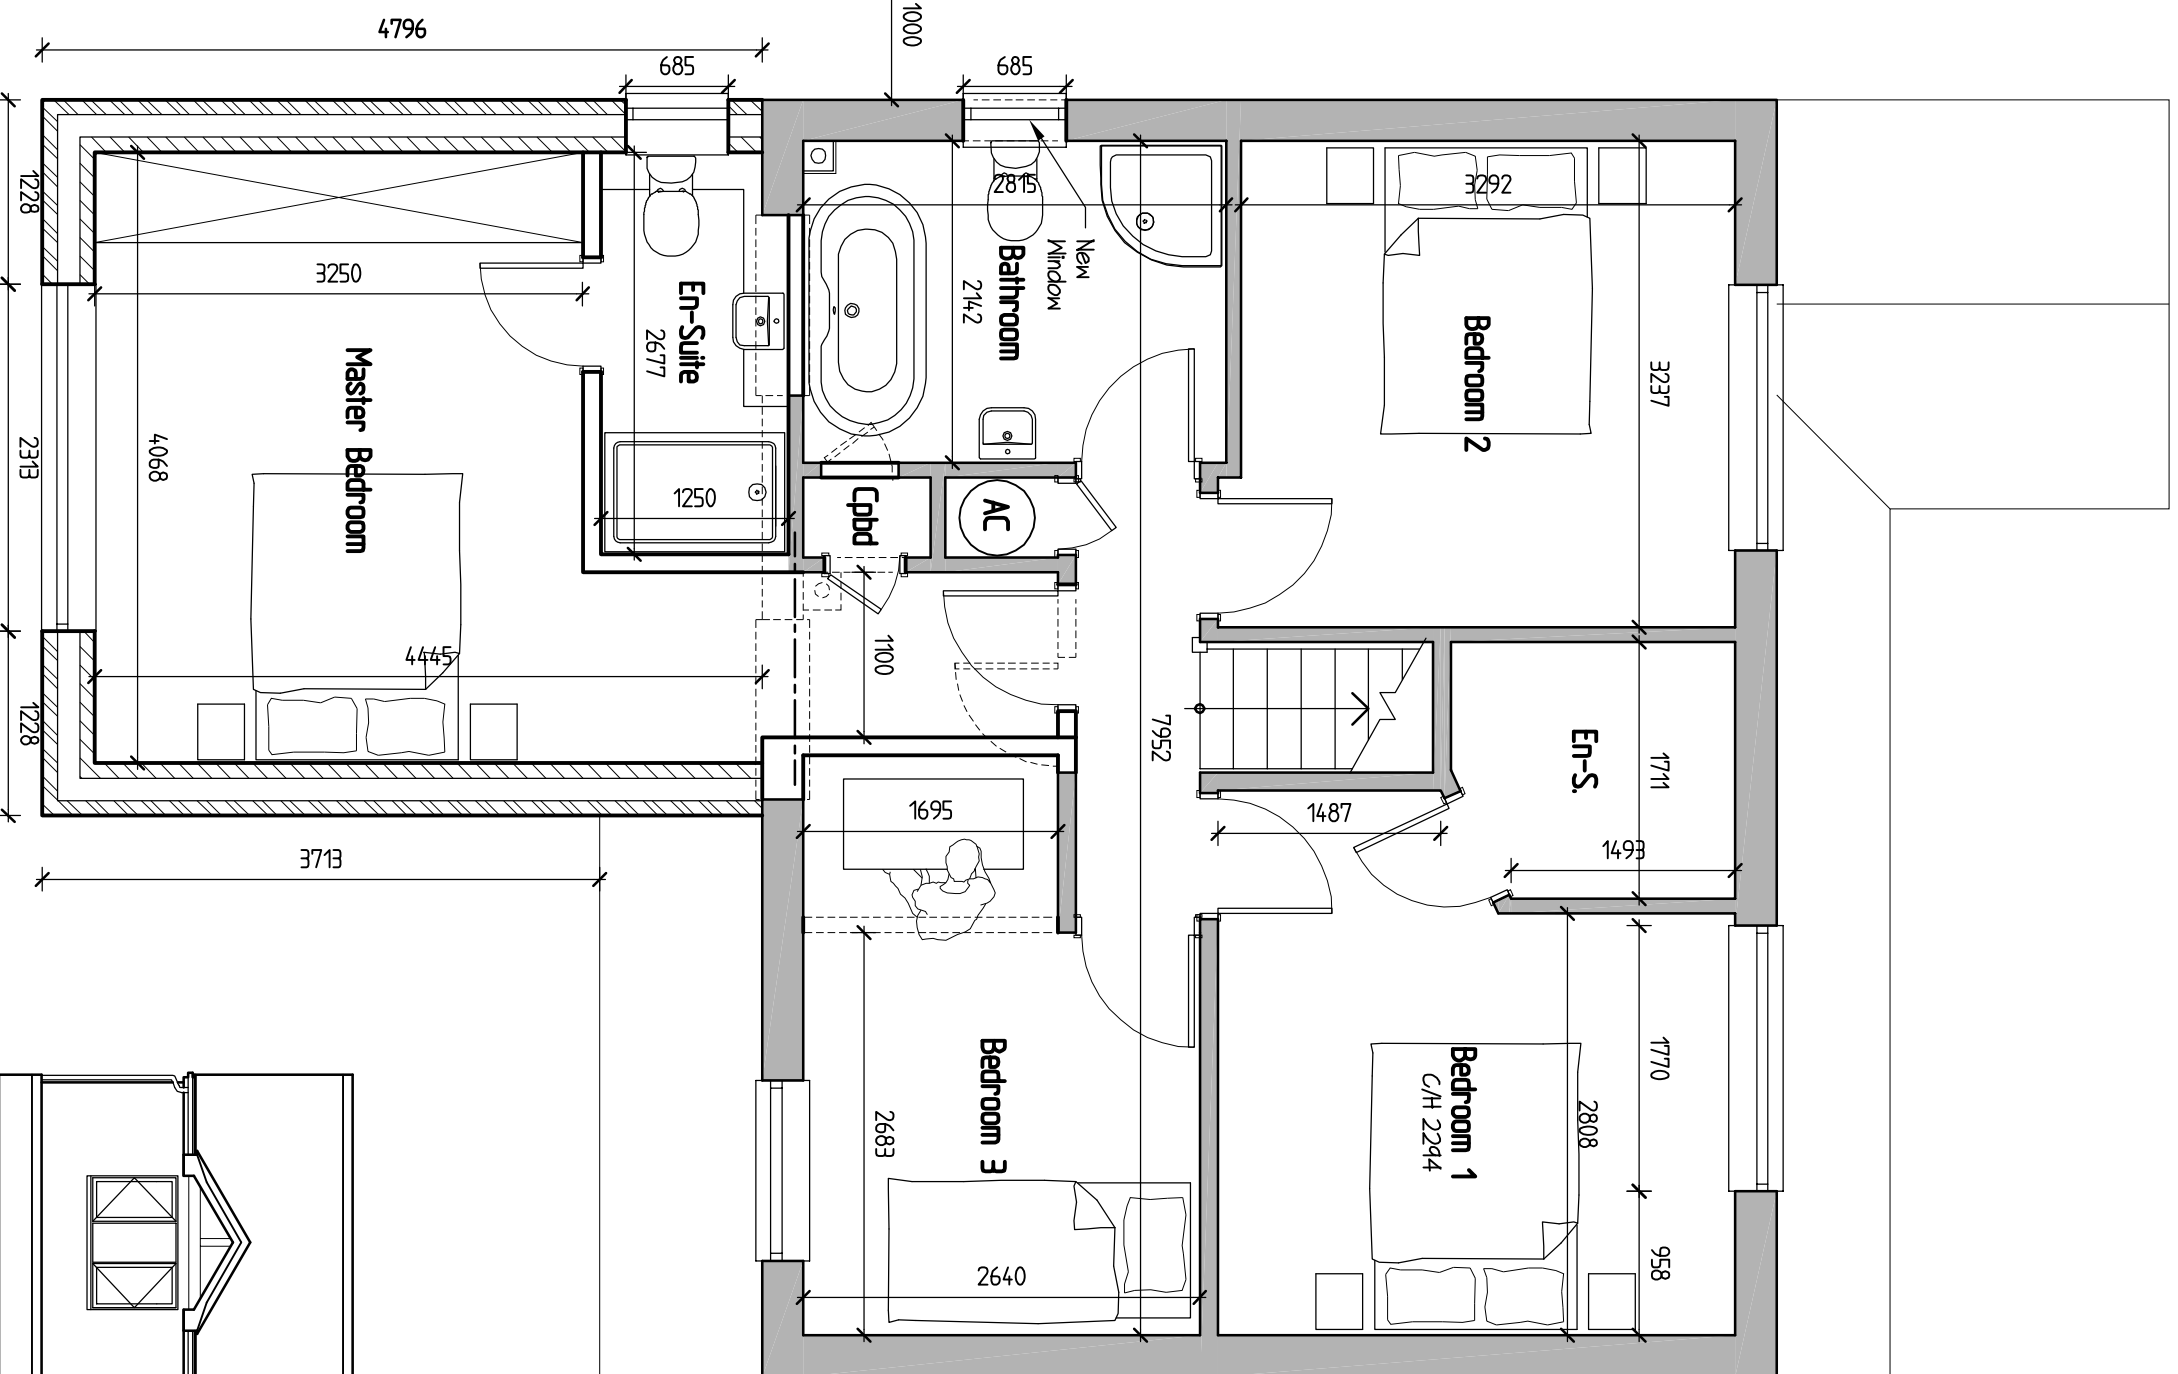


0 1 2 3 Metres
SCALE BAR @ 1-50
Proposed First Floor Plan

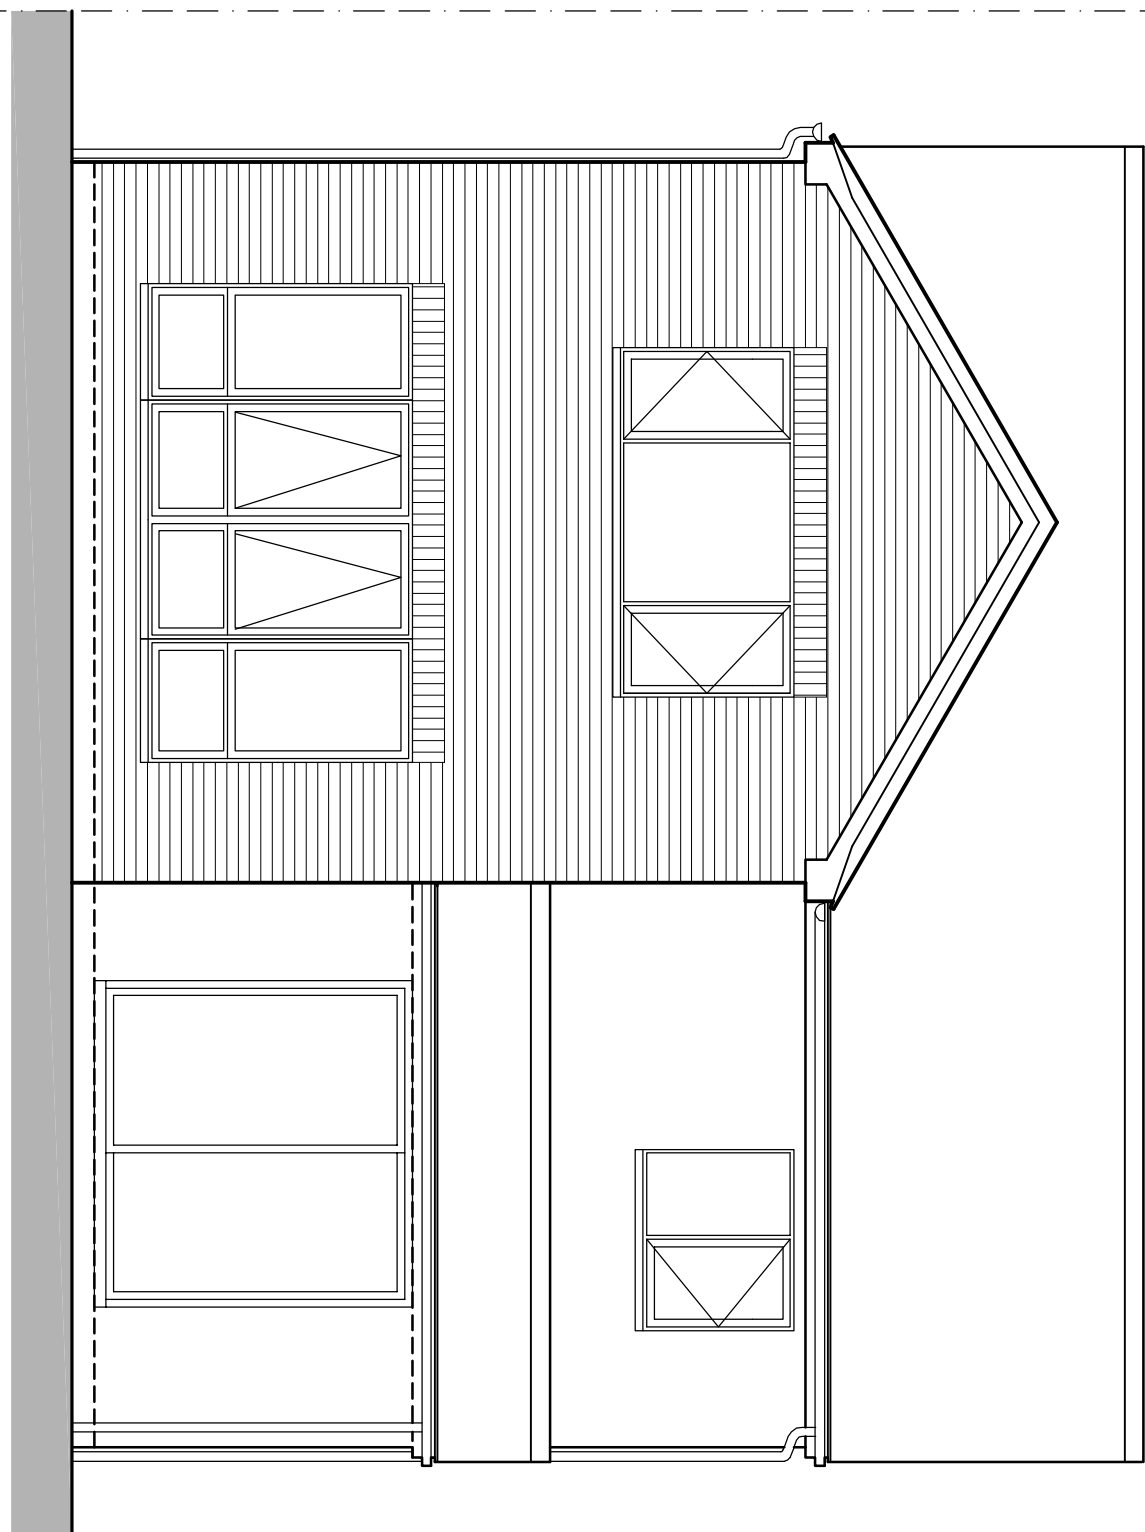


0 1 2 3 Metres
SCALE BAR @ 1-50
Proposed Rear Elevation

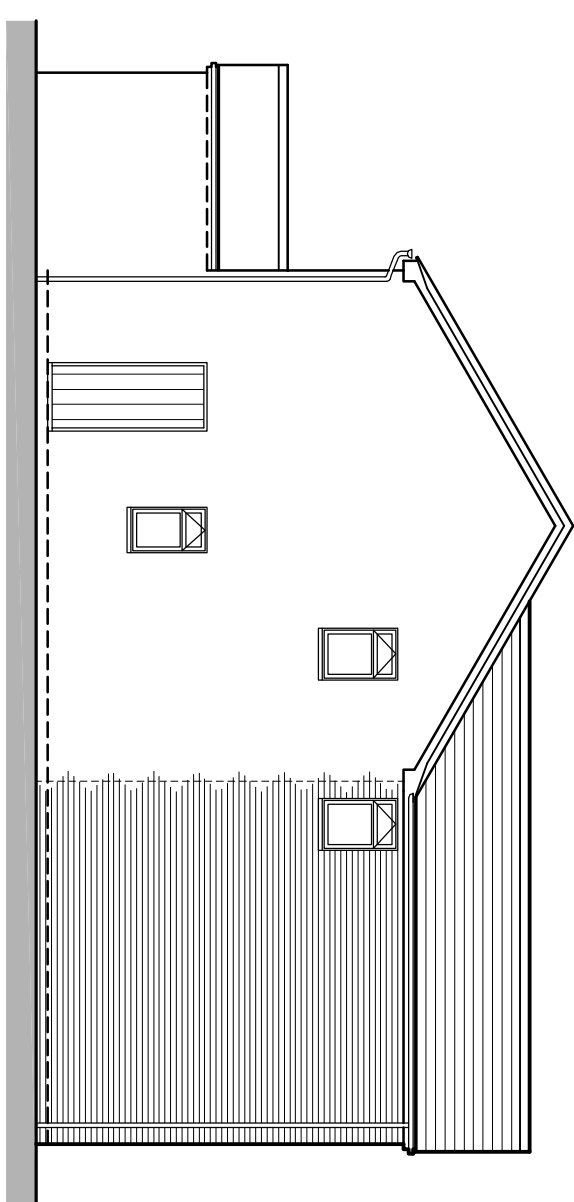


0 1 2 3 Metres
SCALE BAR @ 1-100
Proposed Side Elevation

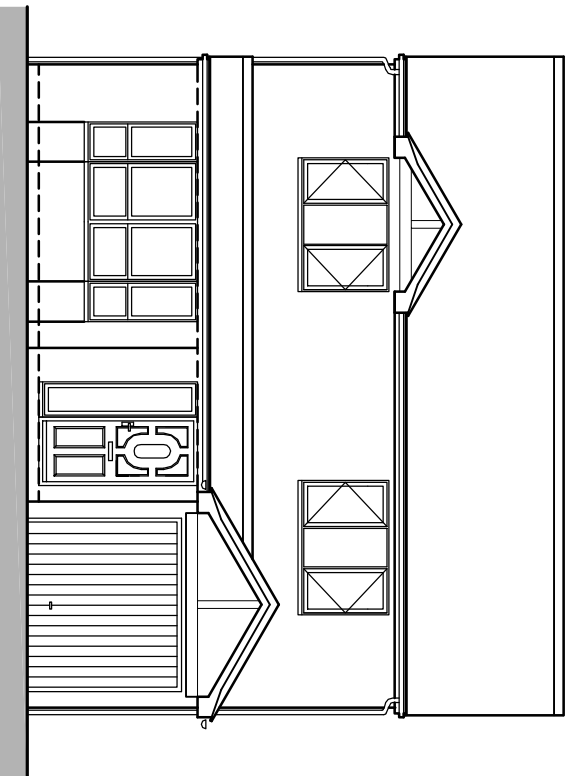


0 1 2 3 Metres
SCALE BAR @ 1-100
Proposed Front Elevation
(Unchanged)

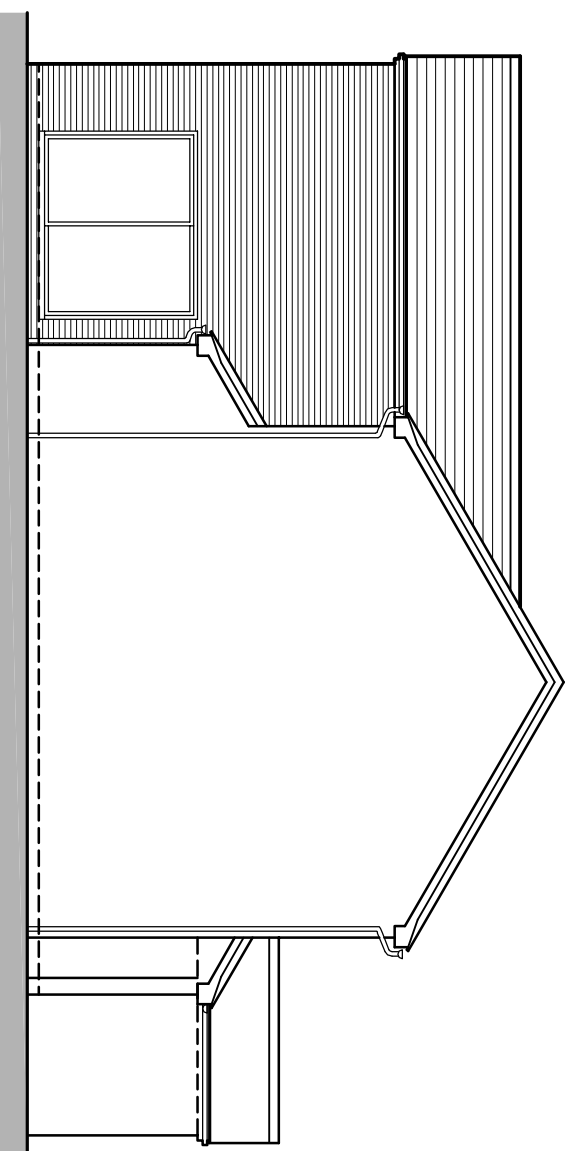

0 1 2 3 Metres
SCALE BAR @ 1-100
Proposed Side Elevation

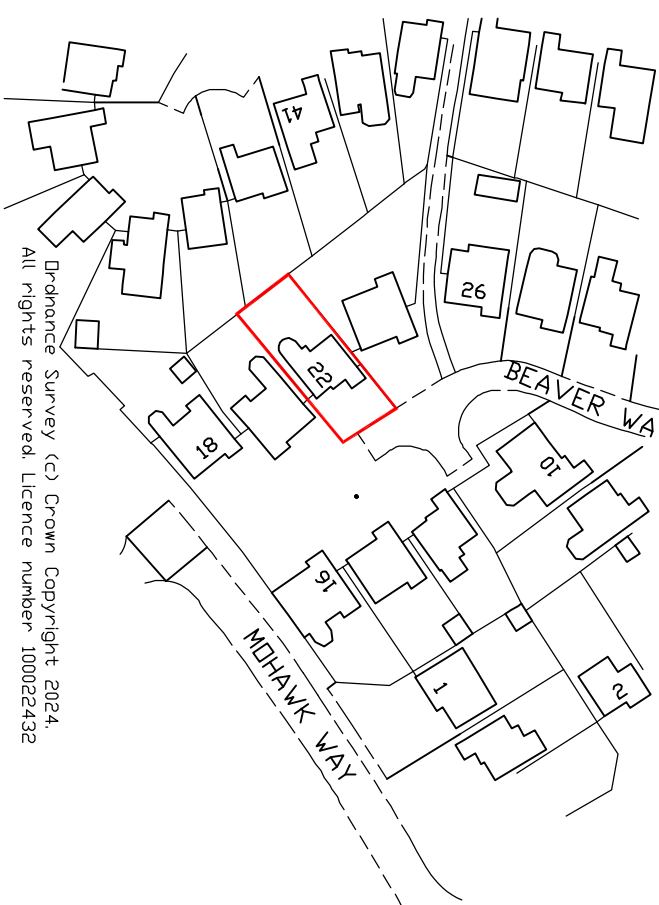

0 10 20 30 Metres
SCALE BAR @ 1-1250
Location Plan I-1250

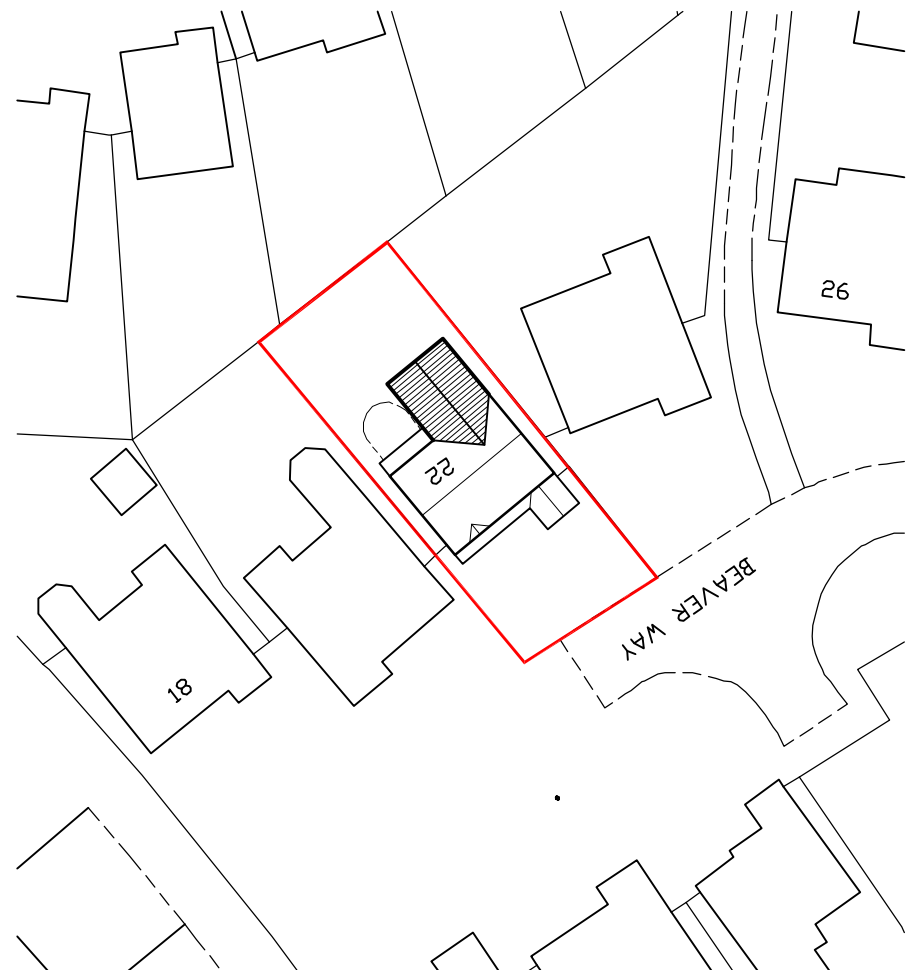

0 10 20 30 Metres
SCALE BAR @ 1-500
Block Plan I-500



REVISIONS		Rev.	Description	Date
A			Clients updates added	3-12-2024
B			Clients updates added	9-12-2024

JOB TITLE

22 Beaver Way
Woodley

Existing & Proposed Plans & Elevations

SCALE 1:50 1:100 DATE November 2024 DRAWING No. B