


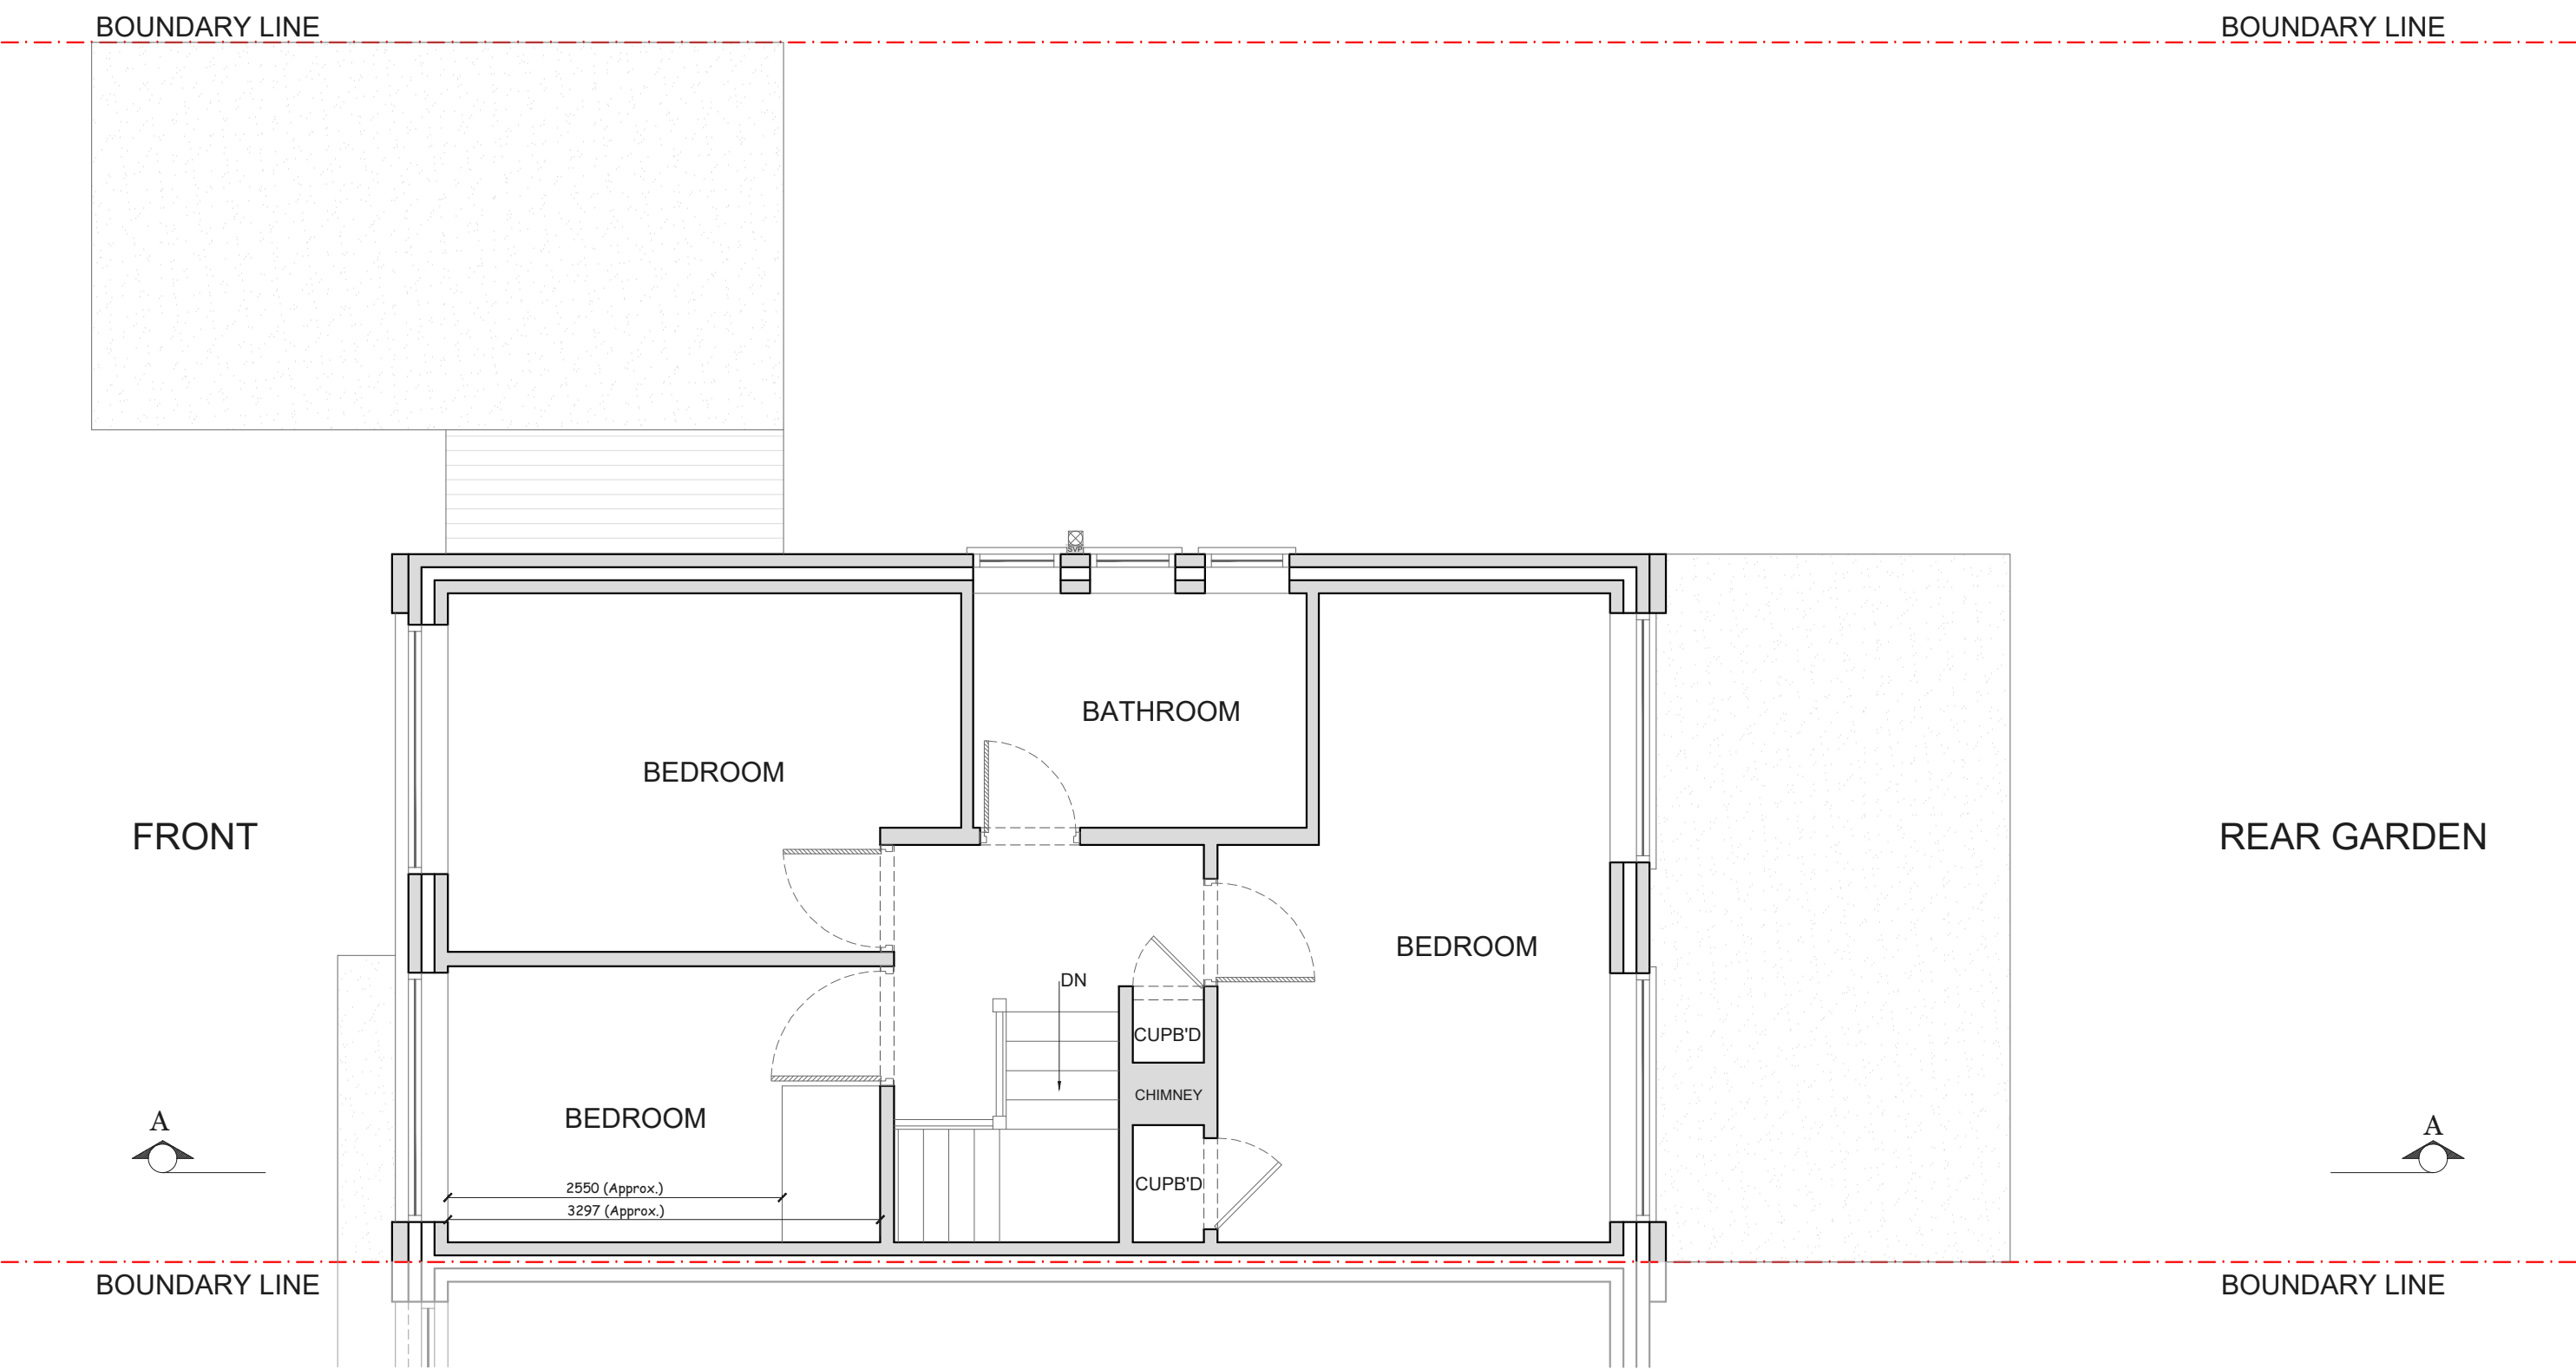

EXISTING FIRST FLOOR PLAN
SCALE 1:50

