


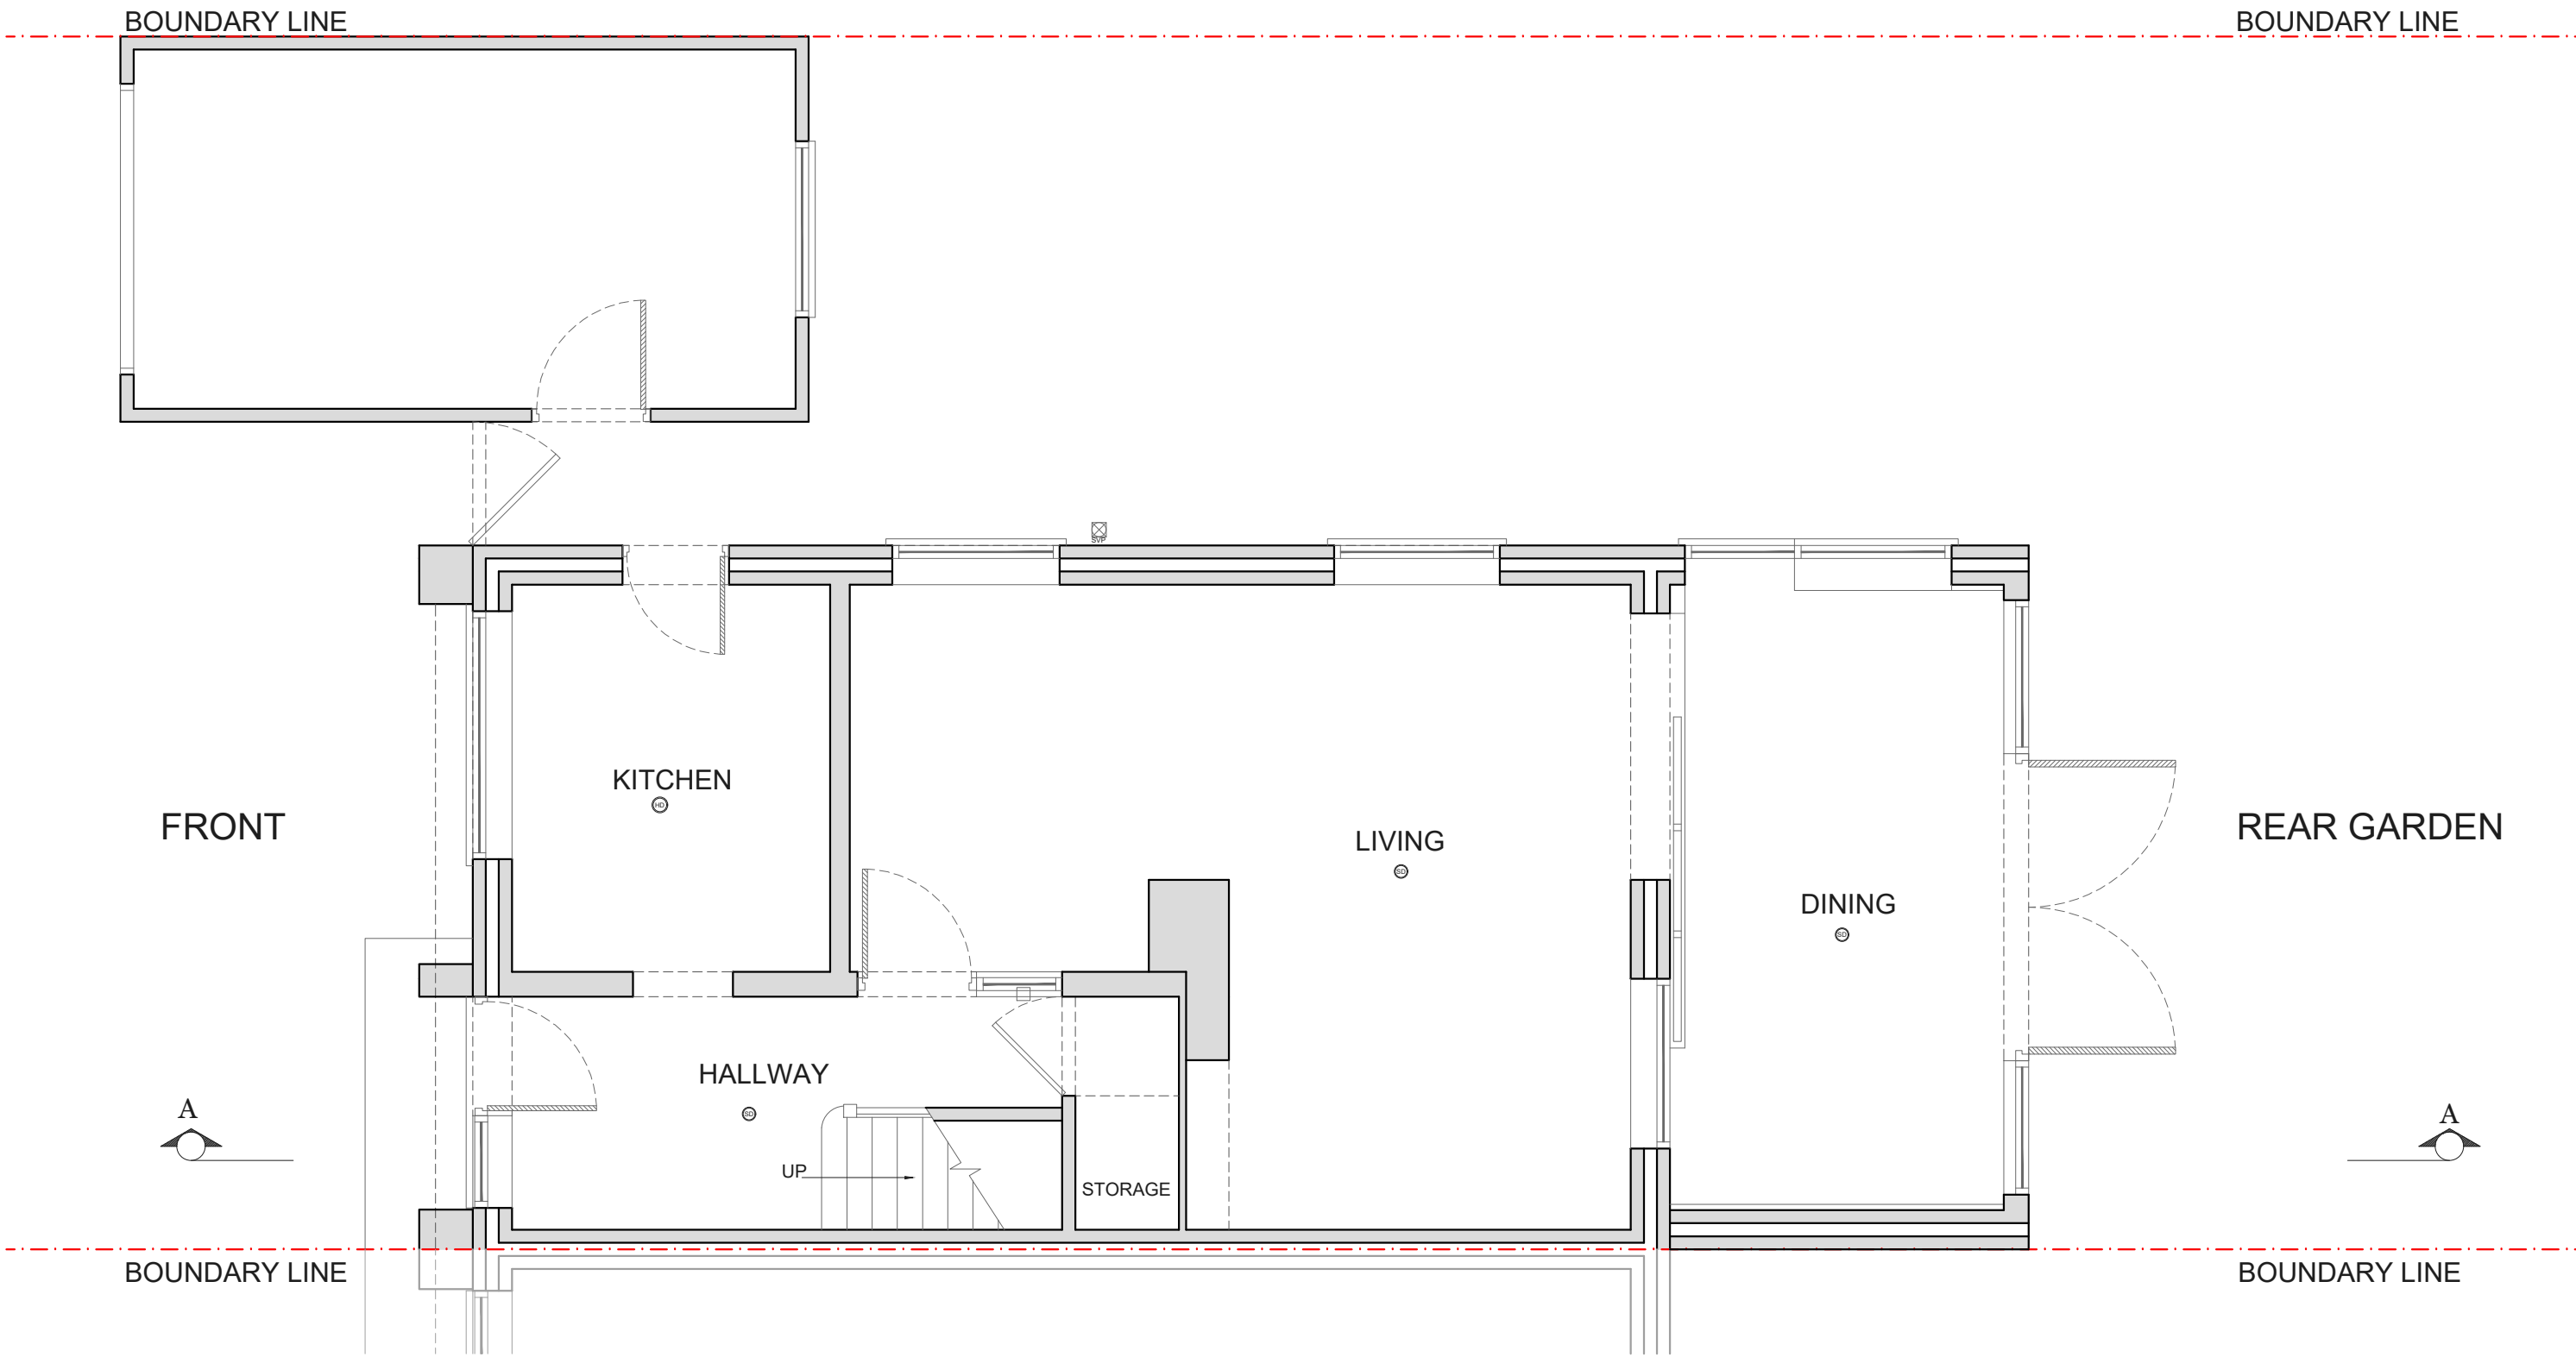

PROPOSED GROUND FLOOR PLAN  
SCALE 1:50

