


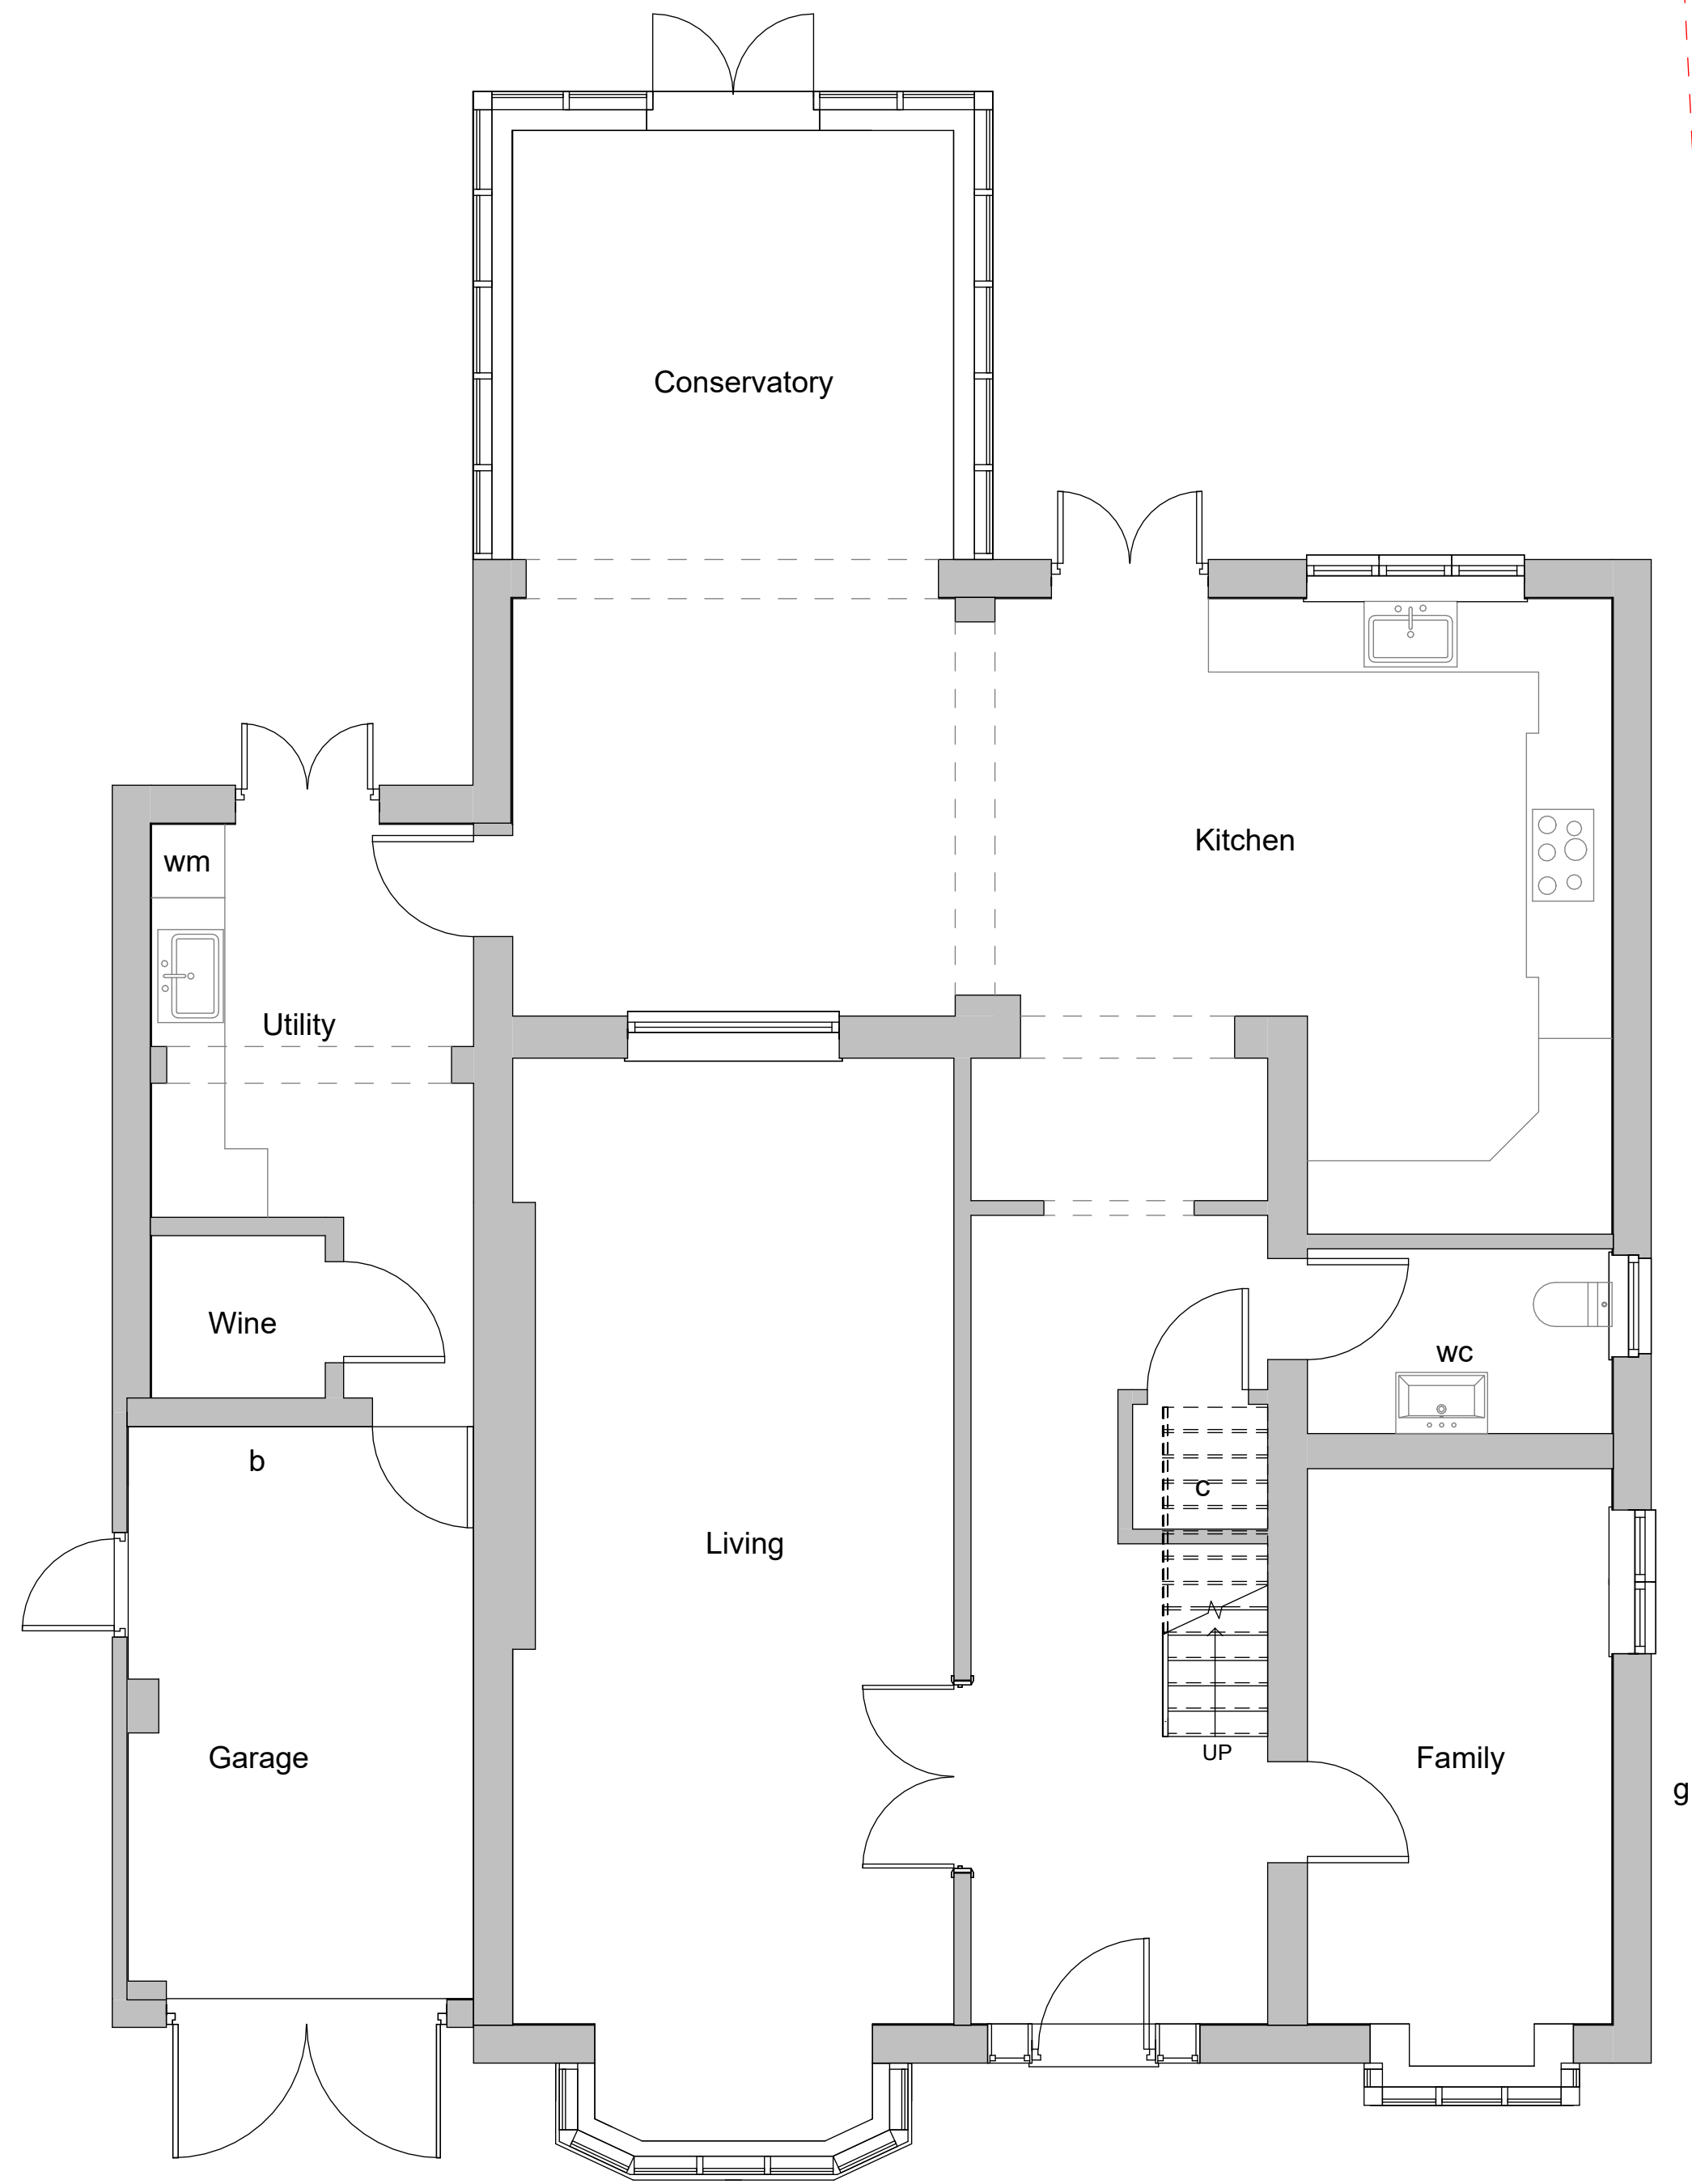


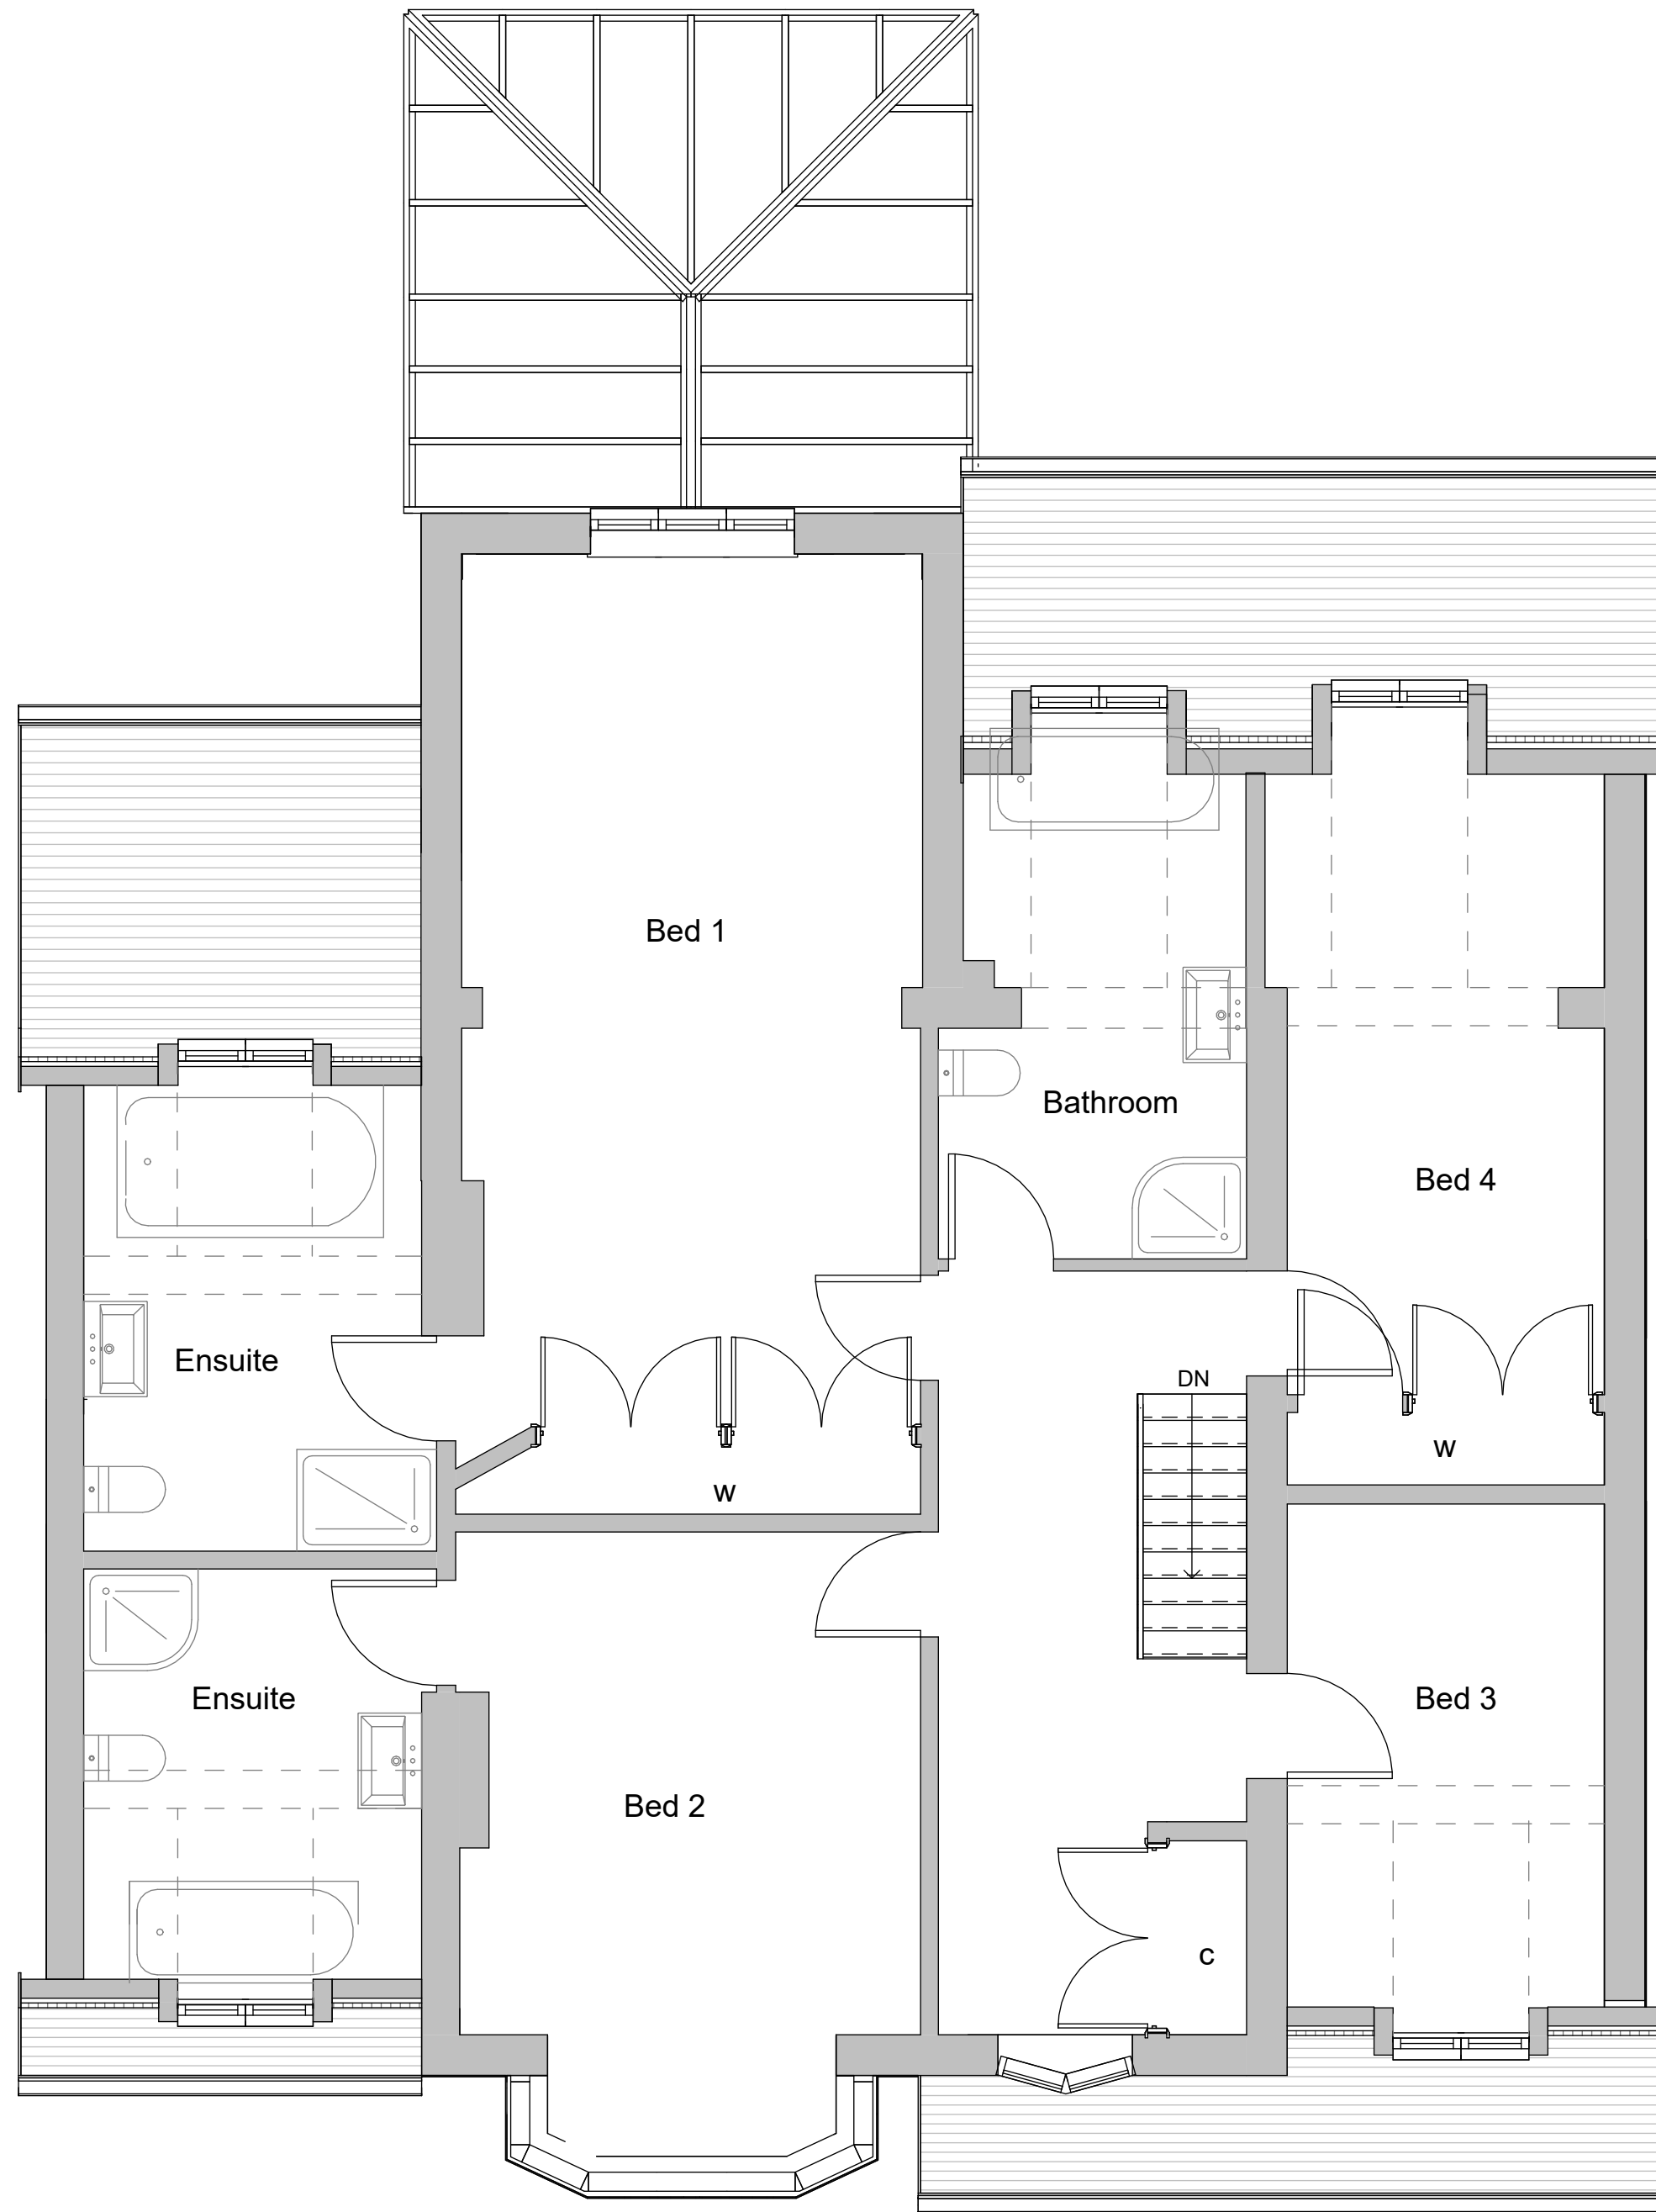

① Existing Ground Floor
1 : 50

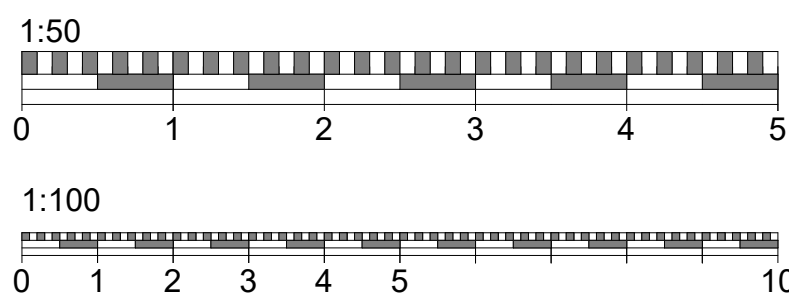

② Existing First Floor
1 : 50

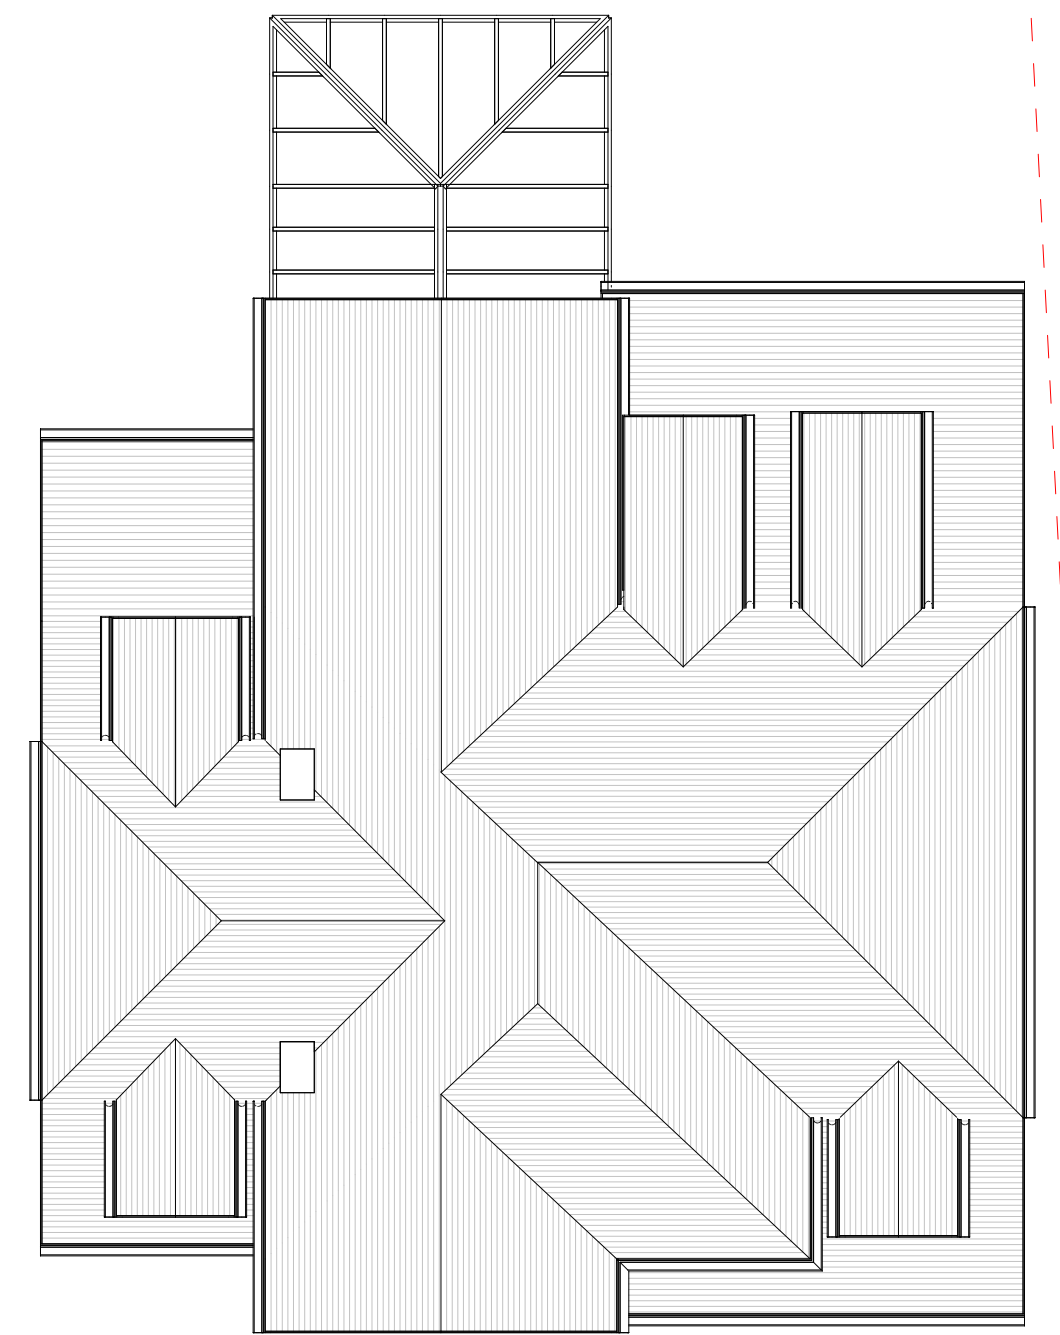

③ Existing Roof Plan
1 : 100

Do not scale from this drawing
except for planning purpose.
Contractor to verify all dimensions
before setting out,
commencing work or placing order



Project

33 Duffield Road Woodley
Reading RG5 4RL

Client Helen Reeves

Drawing Title
Existing Floor Plans and Roof

Project Ref	Layout Id	Rev.
3180	GA.01	

Date: 09/08/2024	Scale @A1:	As indicated
------------------	---------------	-----------------


M3 Architectural Design Ltd
Basepoint Centres Limited
377-399 London Road
Camberley GU15 3HL

t: 01276 300024
e: info@m3architecturaldesign.co.uk
w: www.m3architecturaldesign.co.uk

© 2024 M3 Architectural Design Ltd




① Existing Front Elevation
1 : 50

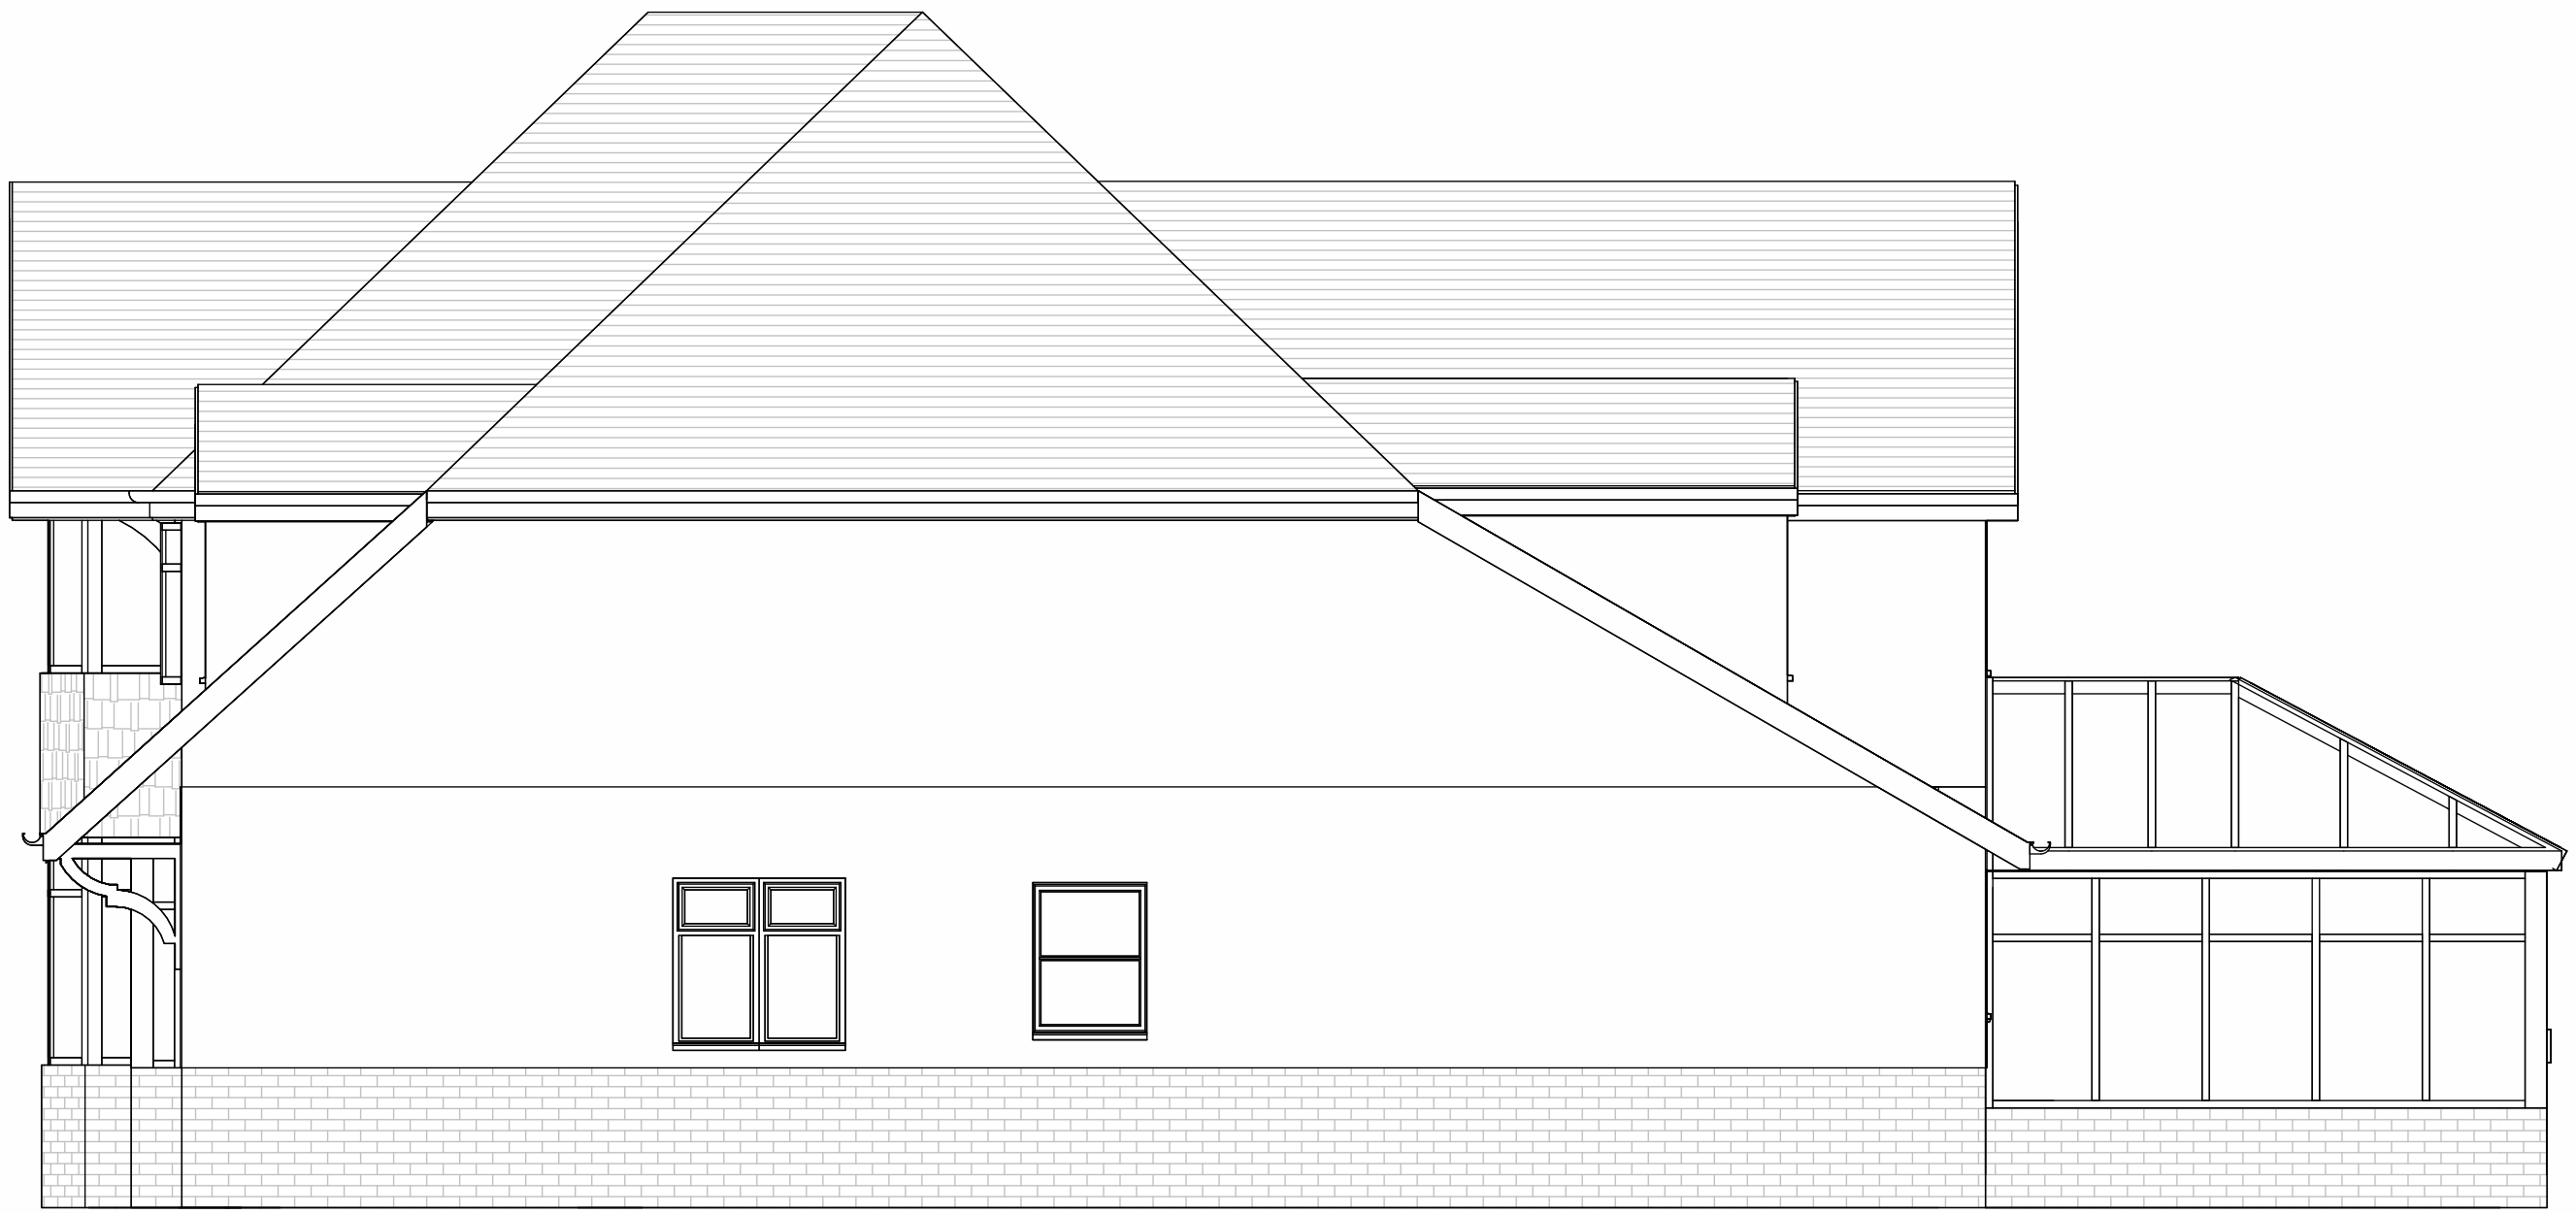

② Existing Side Elevation_1
1 : 50



③ Existing Rear Elevation
1 : 50

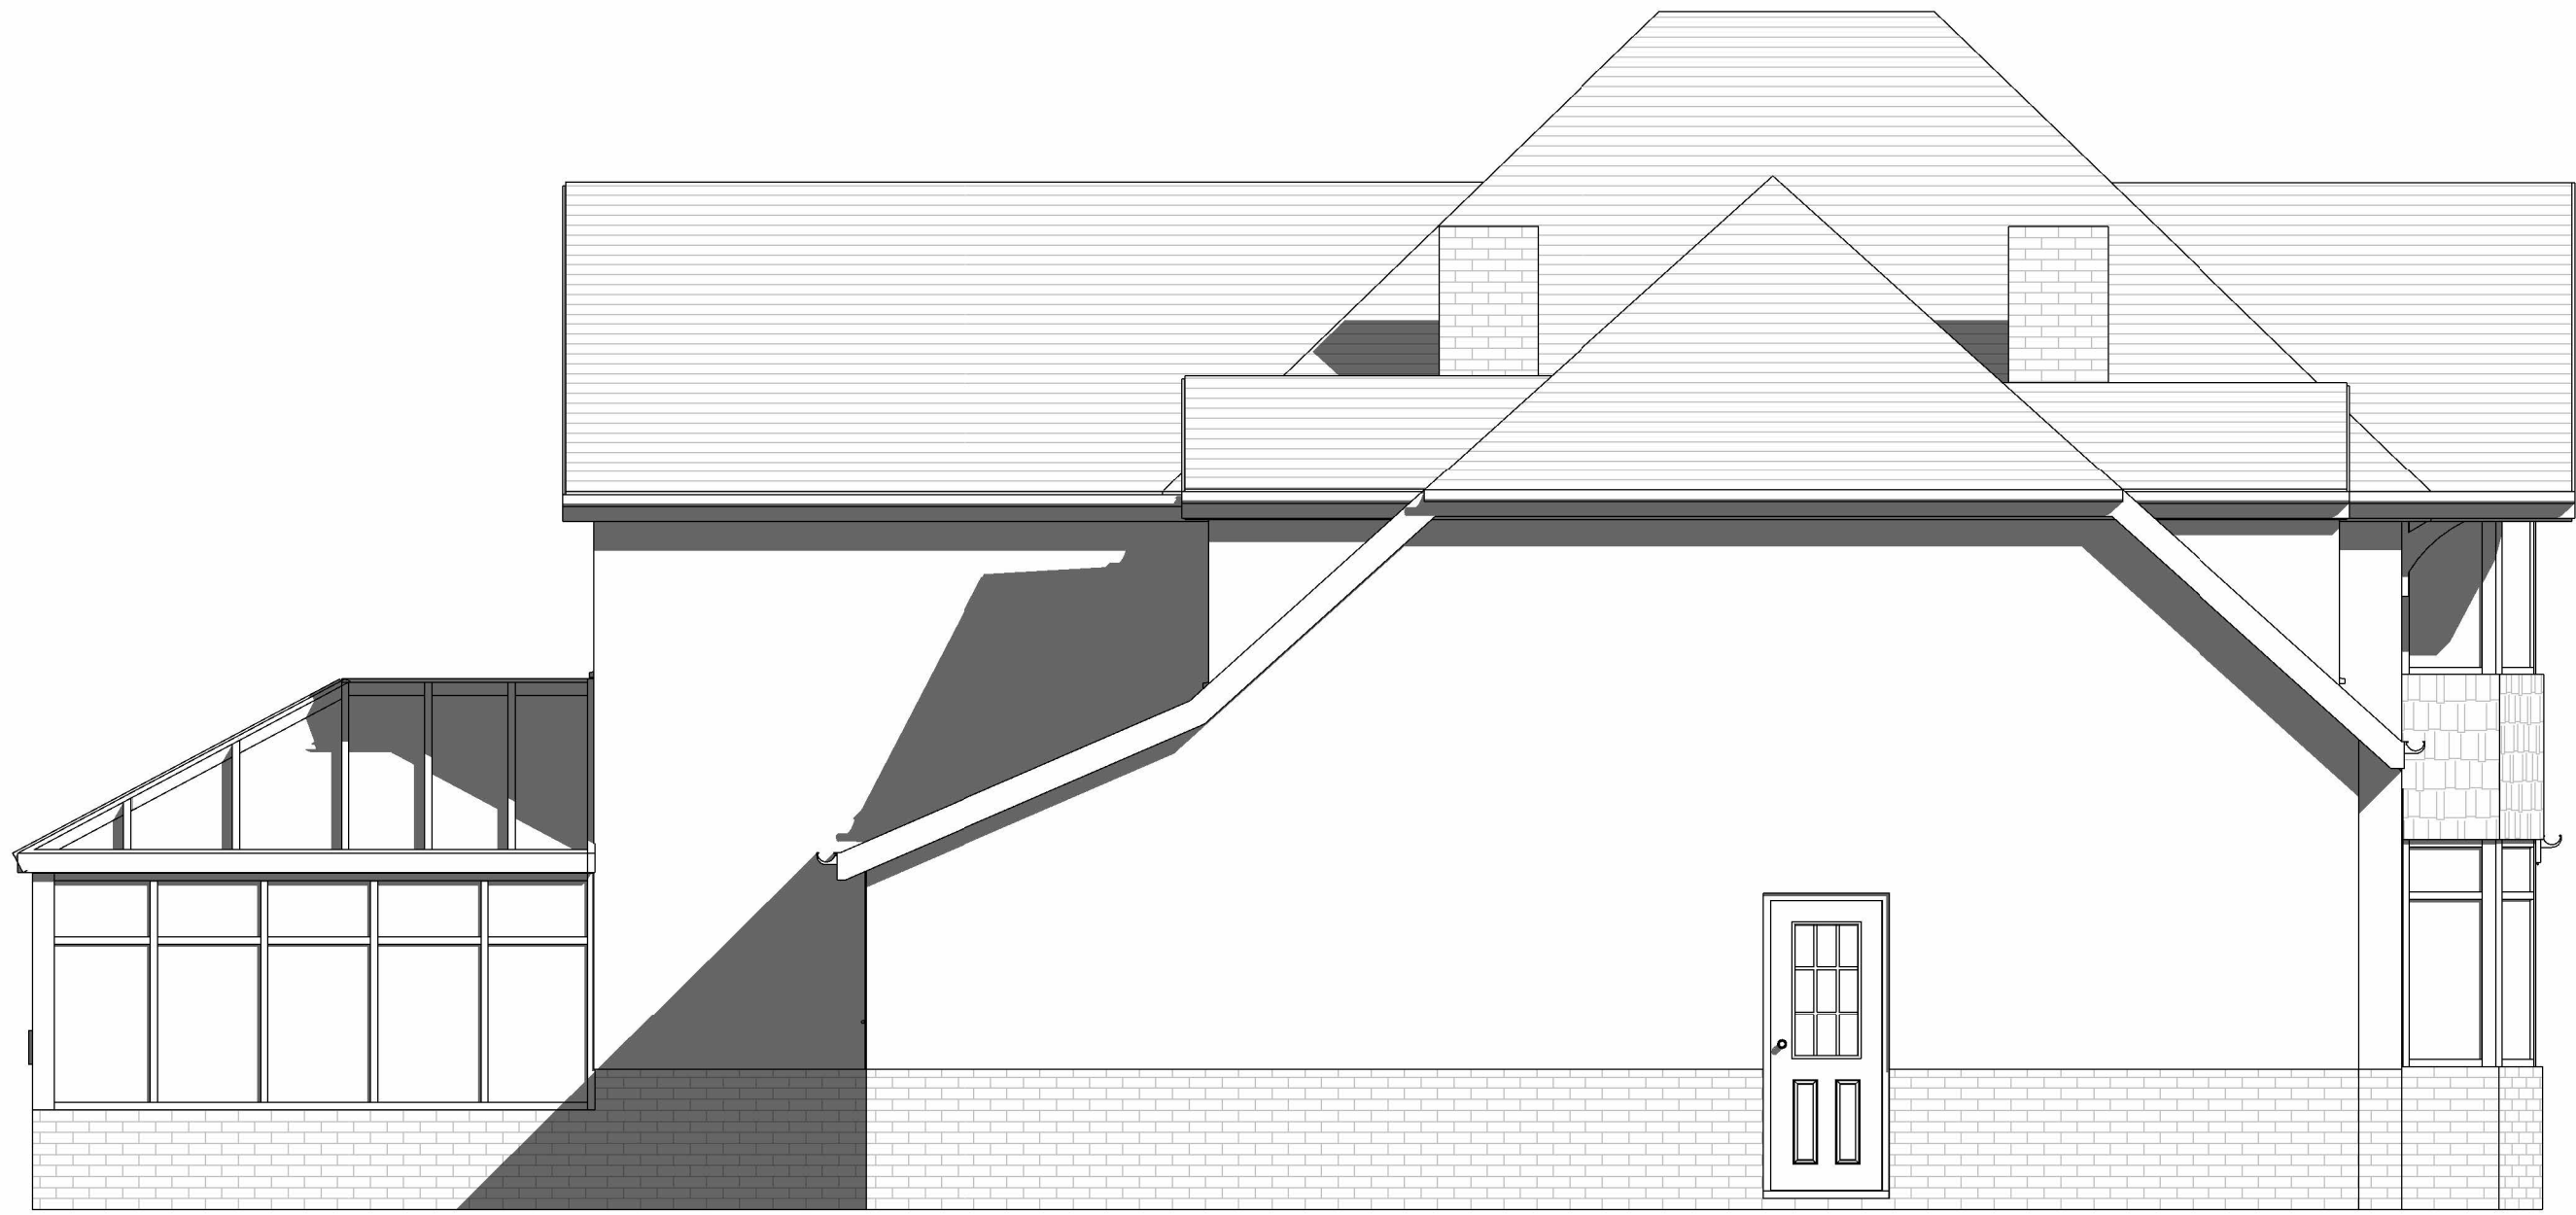


④ Existing Side Elevation_2
1 : 50



⑤ 3D View 1



⑥ 3D View 2

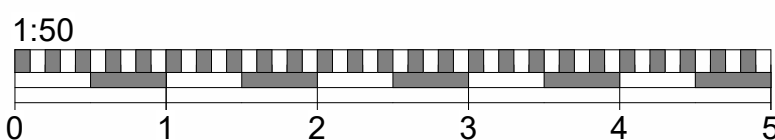

Do not scale from this drawing
except for planning purpose.
Contractor to verify all dimensions
before setting out,
commencing work or placing order



Project

33 Duffield Road Woodley
Reading RG5 4RL

Client Helen Reeves

Drawing Title
Existing Elevations and 3D Views

Project Ref	Layout Id	Rev.
3180	GA.02	

Date: 09/08/2024 Scale @A1: 1 : 50

M3 Architectural Design Ltd
Basepoint Centres Limited
377-399 London Road
Camberley GU15 3HL

t: 01276 300024
e: info@m3architecturaldesign.co.uk
w: www.m3architecturaldesign.co.uk
© 2024 M3 Architectural Design Ltd