


NOTES
ALL DRAWINGS TO BE PRINTED AT 100% SCALE. DO NOT FIT TO PRINTER MARGINS WHEN PRINTING.
1. This drawing is copyright of Floor Plans Express. Reproduction is only to take place with written authority.
2. These plans are subject to Planning & Building Regulation Approval or any other statute in law before building work commences.
3. Any structural work where mentioned on this drawing is subject to a qualified structural and civil engineer calculations before building work commences.
4. All boundaries are assumed. To be confirmed on site before building work commences.
5. Only Local Authority Planning Departments may scale dimensions from.
6. Any discrepancies are to be brought to the attention of Floor Plan Express for rectification.
7. All drawings marked preliminary are not to be built or manufactured from.




Existing 3D Image (NTS)



Proposed 3D Image (NTS)

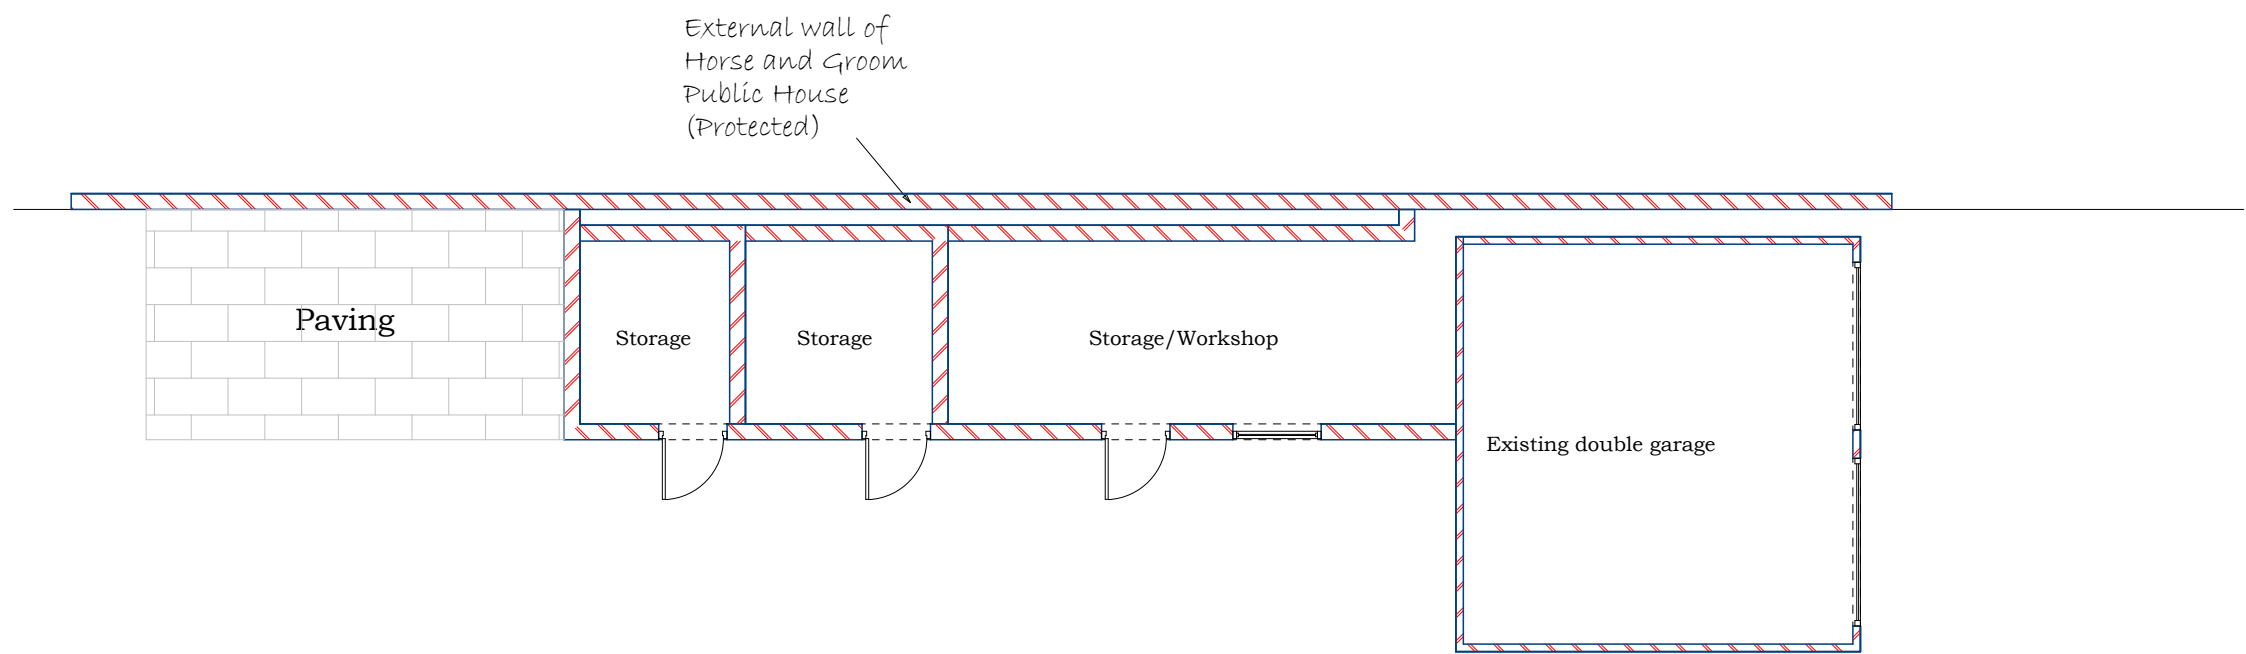


Existing Ground Floor Plan

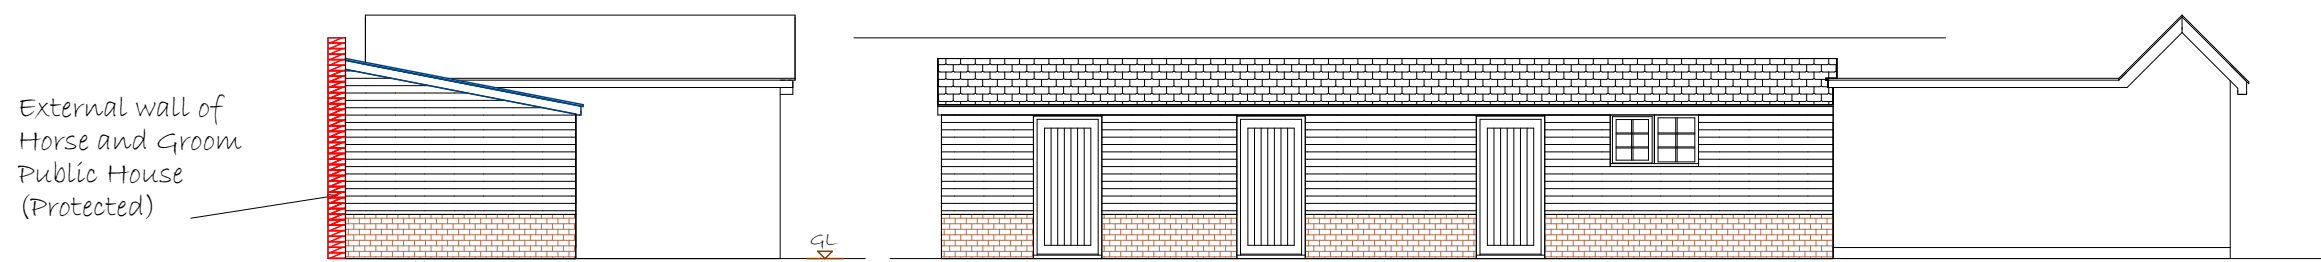


Existing End Elevation

Existing Front Elevation

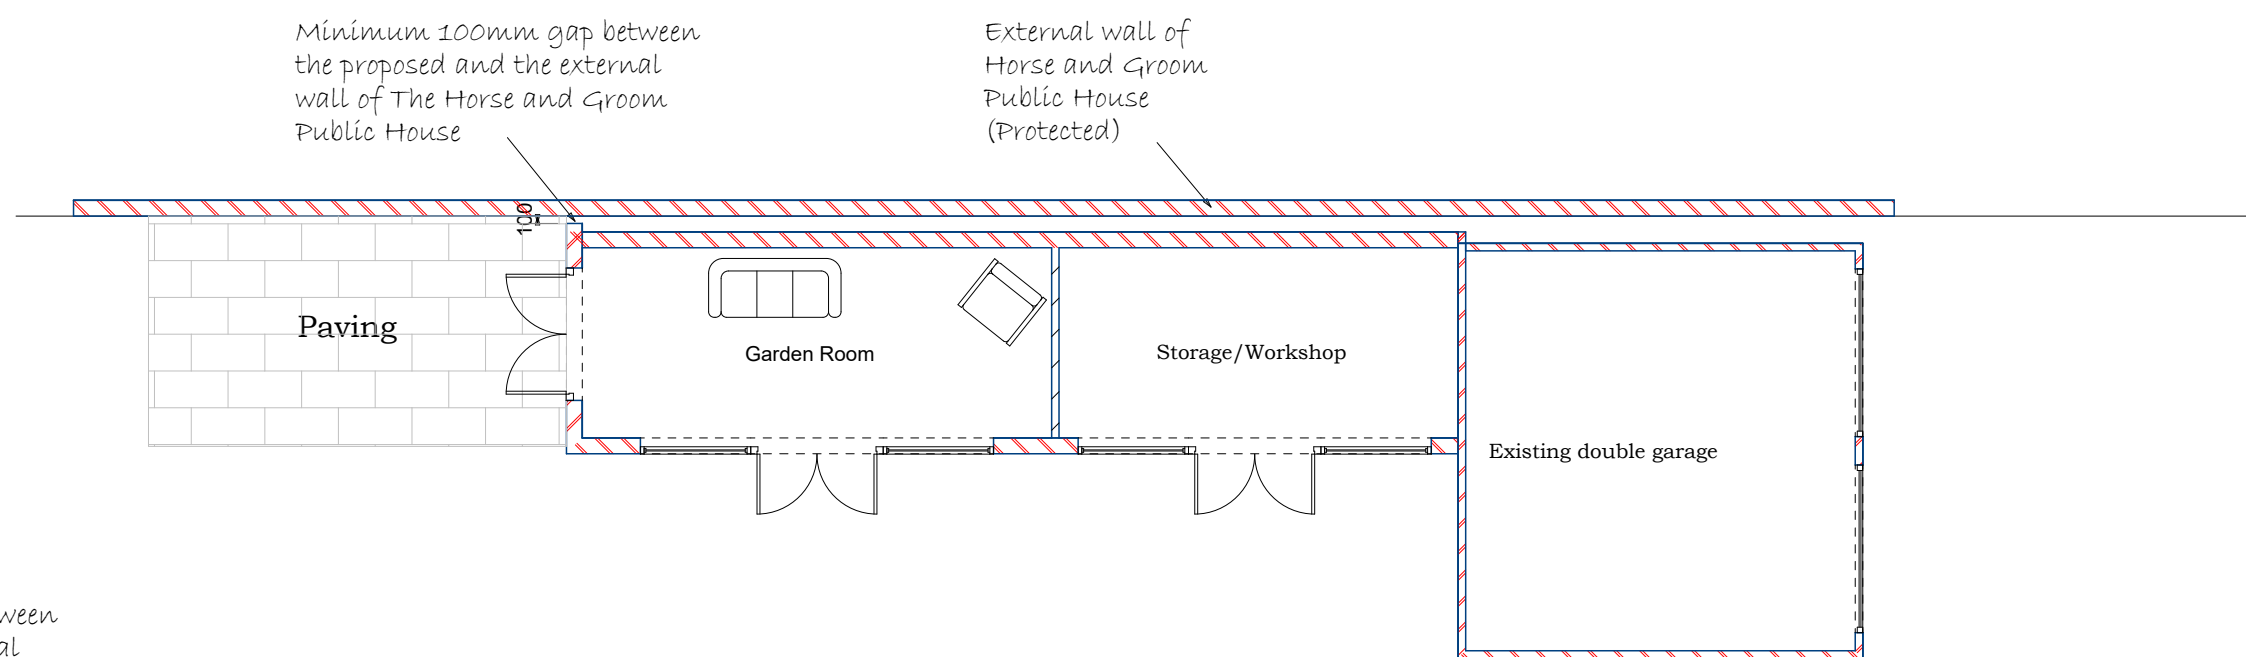


Proposed Ground Floor Plan

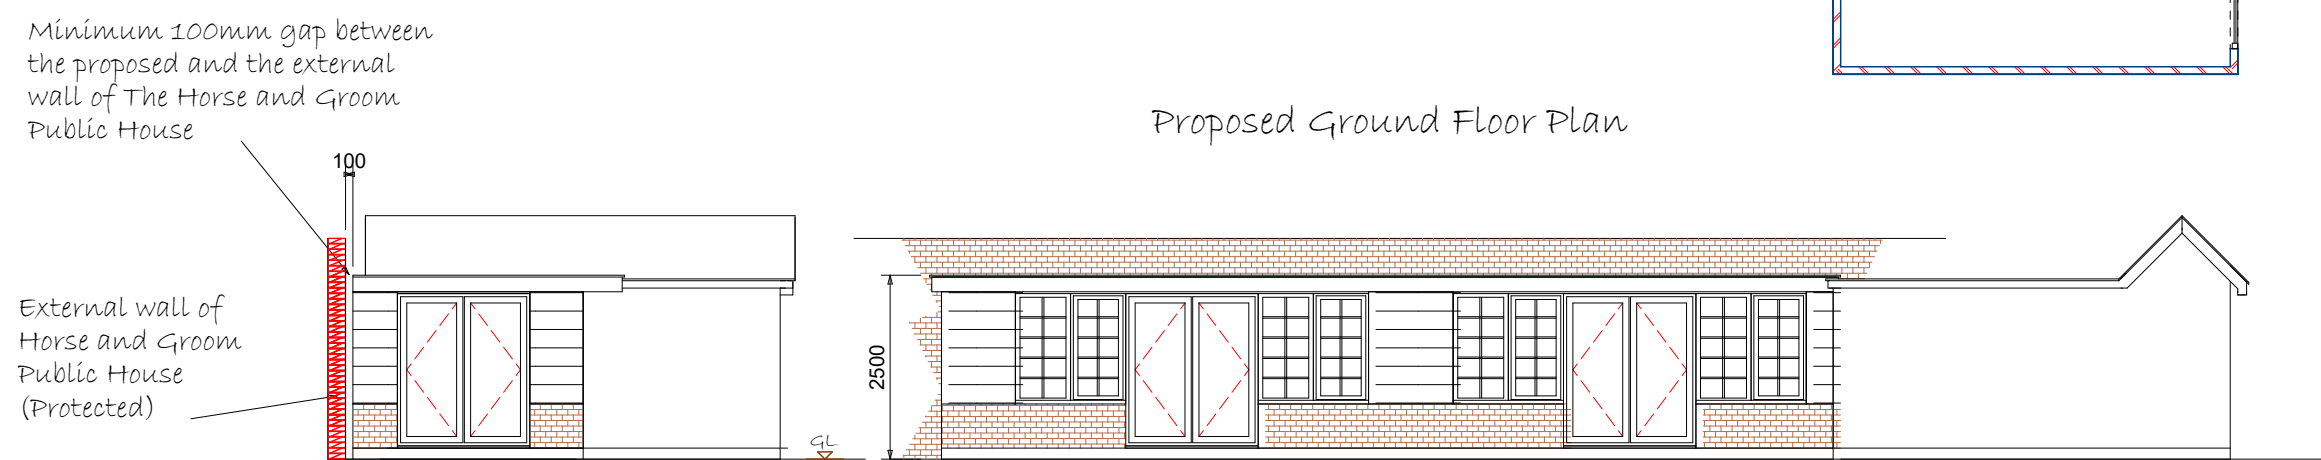

Proposed End Elevation

Proposed Front Elevation

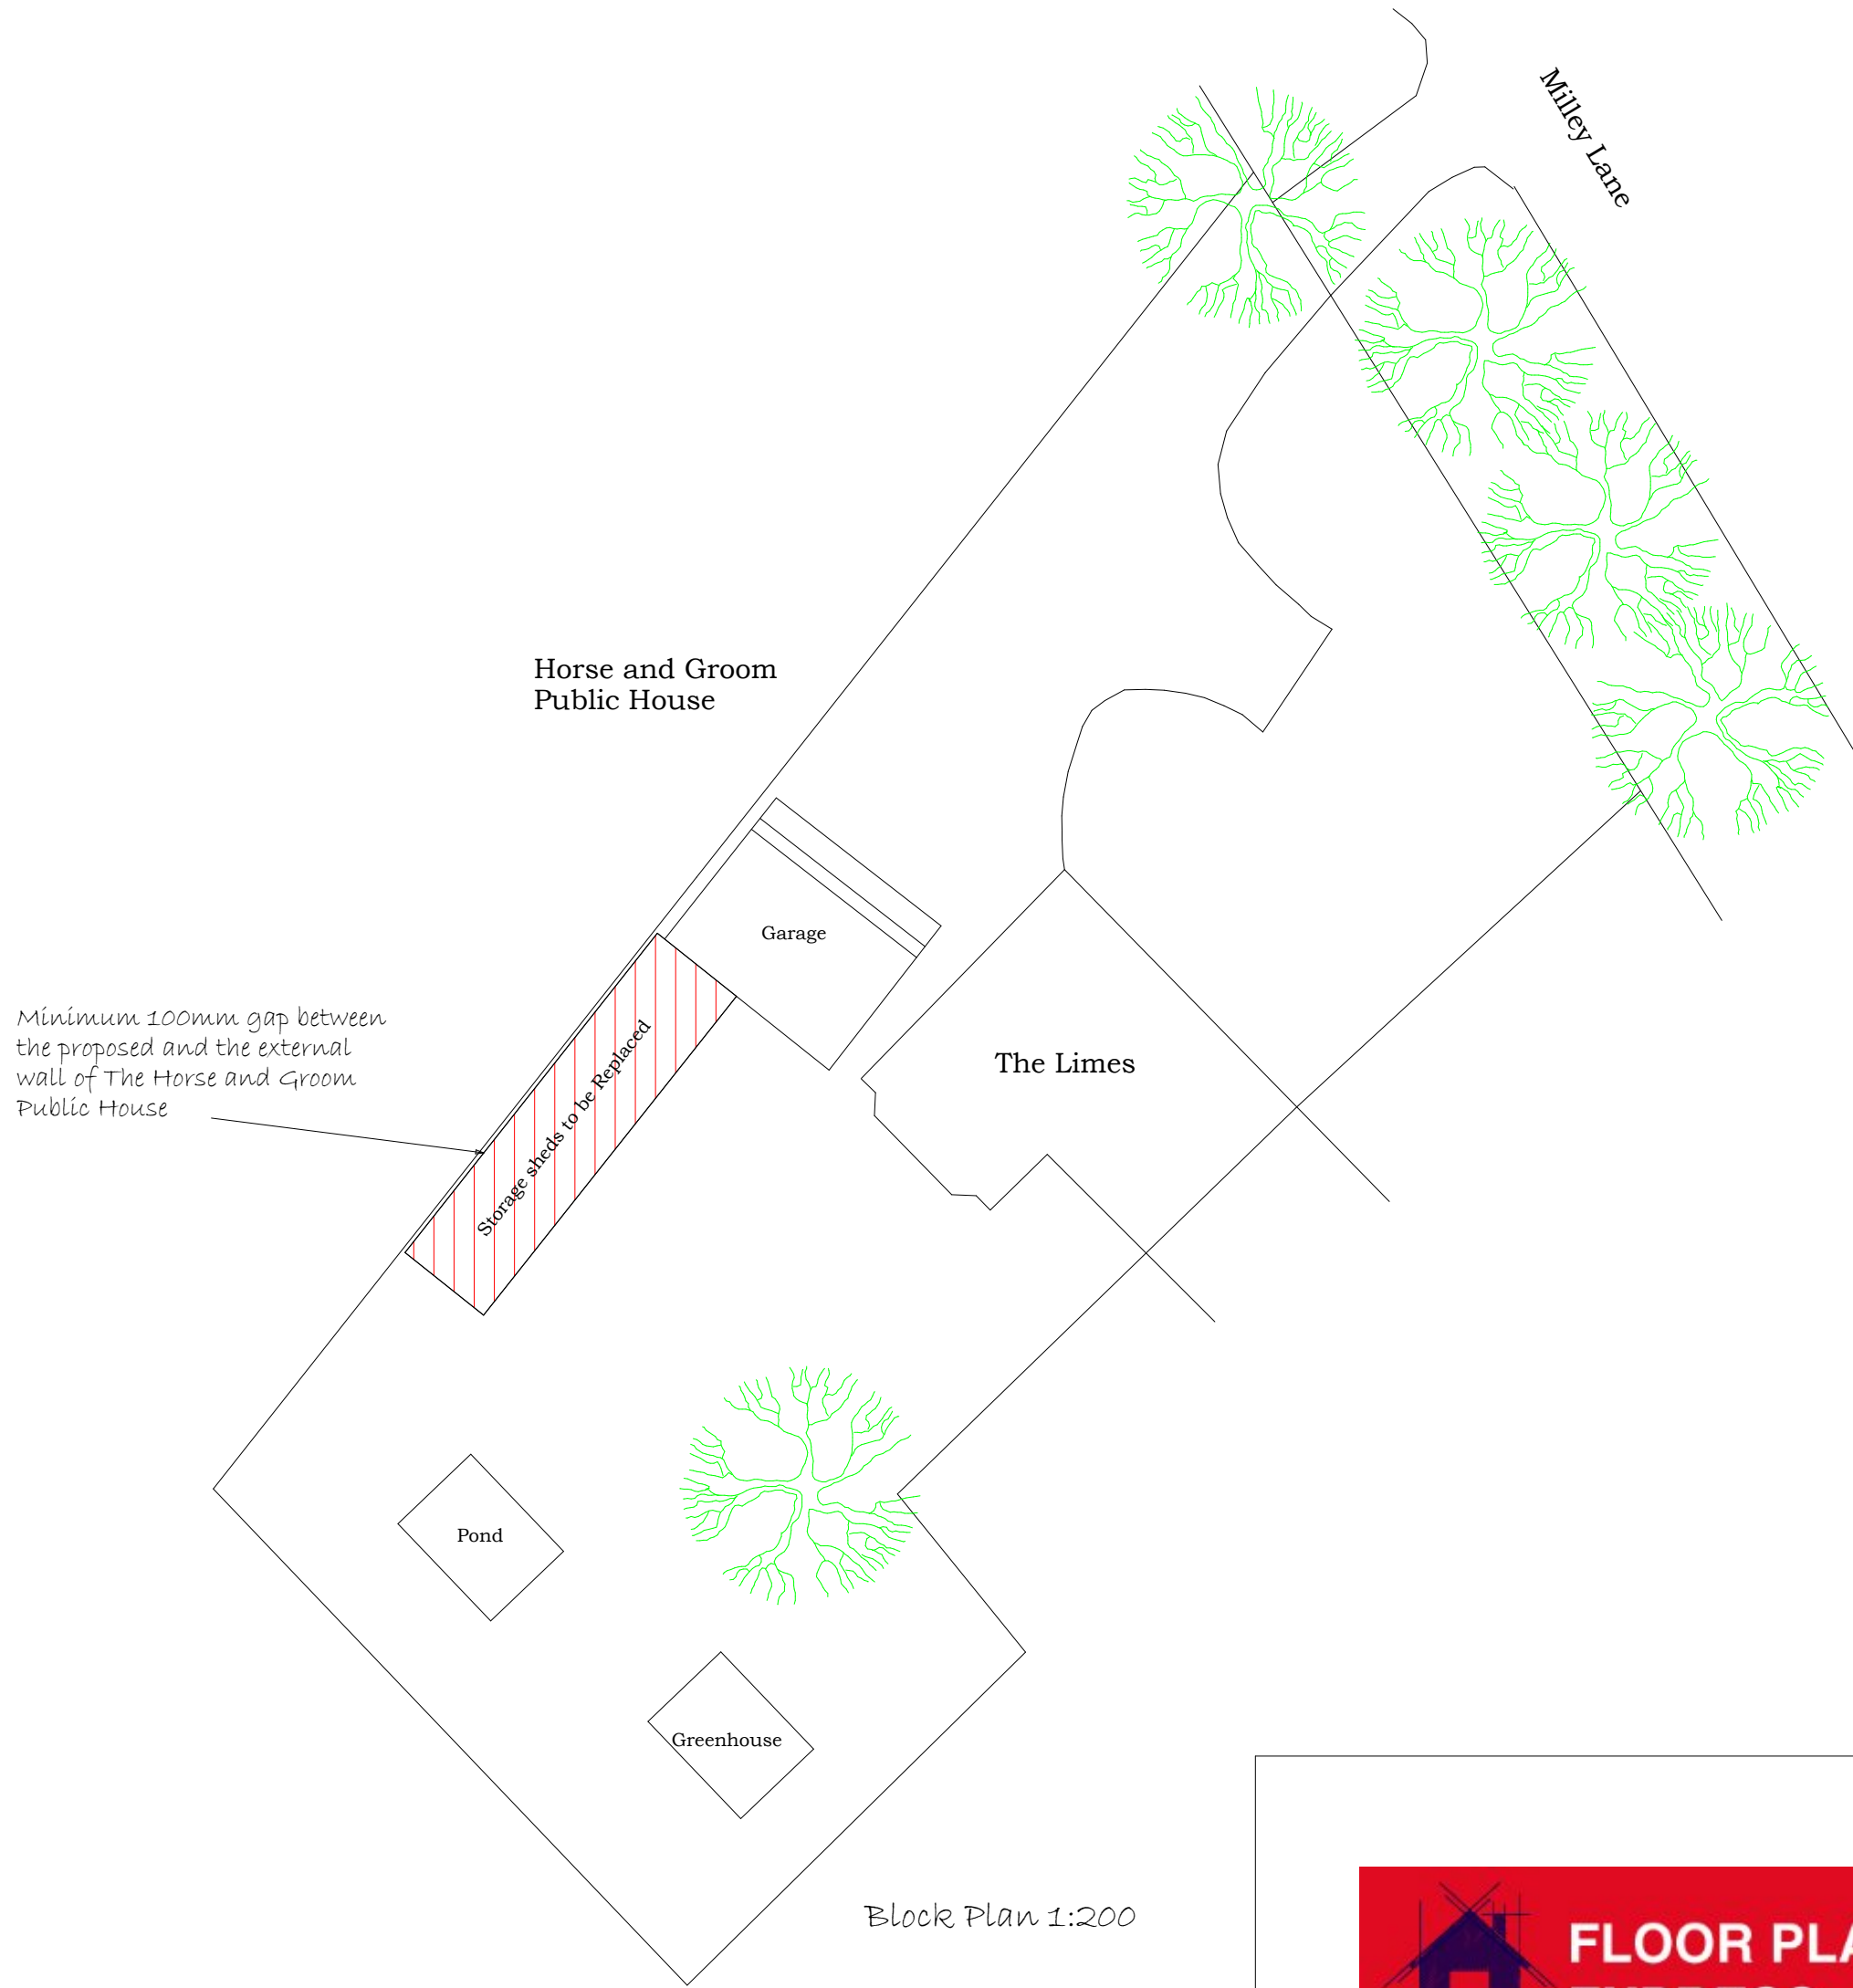

Block Plan 1:200



Proposed: Demolition of existing outbuilding with replacement outbuilding of same footprint, but with flat roof and changes to fenestration

Client: Mr & Mrs. Taylor

'The Limes'
Milley Lane
Hare Hatch
Reading
RG10 9TH

Drawings: Existing & Proposed Floor Plans & Elevations

Drawing No: P/TAYLOR/2024/007

Date: 11/2024

Scale 1:100
1:200

Drawn by: Mark Seagrove

Page Size - A1

8, Spring Walk
Wargrave
Reading
Berkshire
RG10 8DX
Tel: 0118 9404274
Mob: 07957580355
Email: mark@floorplansexpress.co.uk

