

Dimensions to be verified on site  
DO NOT SCALE FROM THIS DRAWING.  
Any areas indicated on this drawing are for guidance only.No responsibility is taken for their accuracy.

This drawing is the property of **Design Workshop Consultant Ltd** Copyright is reserved by them and the drawing is issued on the condition that it is not copied, reproduced, retained or disclosed to any unauthorized person, either wholly or in part without the consent in writing of **Design Workshop Consultant Ltd**

Site Address:

Address  
7 Hitch Hill Close  
Wokingham  
RG6 1FT

Title:


Proposed Elevations

Scale: 1:100

Paper Size: A3

| Rev | Date | Comments |
|-----|------|----------|
|-----|------|----------|


|             |          |
|-------------|----------|
| Drawn By:   | SH       |
| Job Ref:    | 25047    |
| Date:       | May 2025 |
| Drawing No. | PL - 04  |

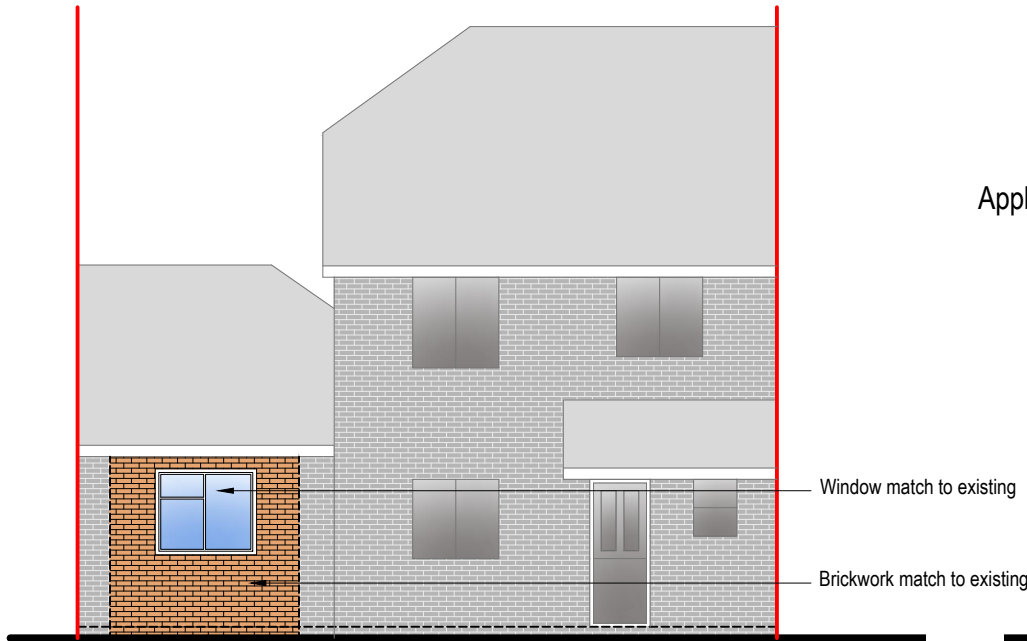

Front Elevation




Application No.250904 (Prior Approval)

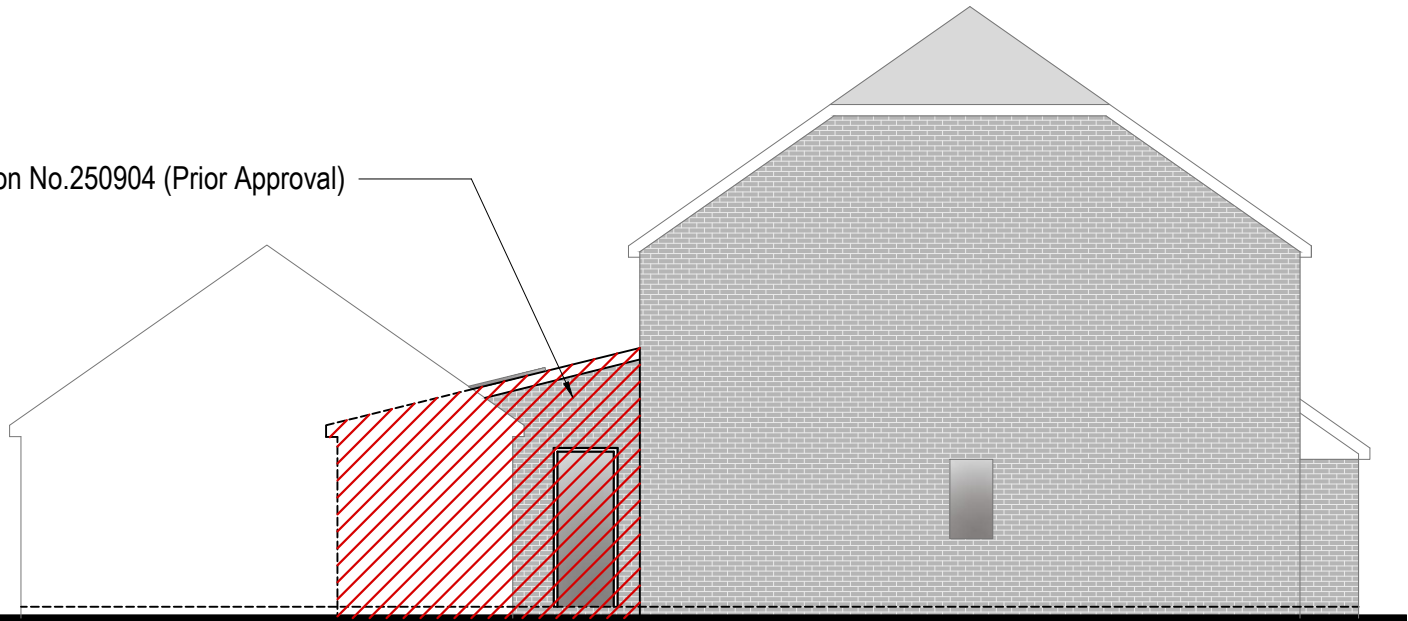


Side Elevation



Application No.250904 (Prior Approval)

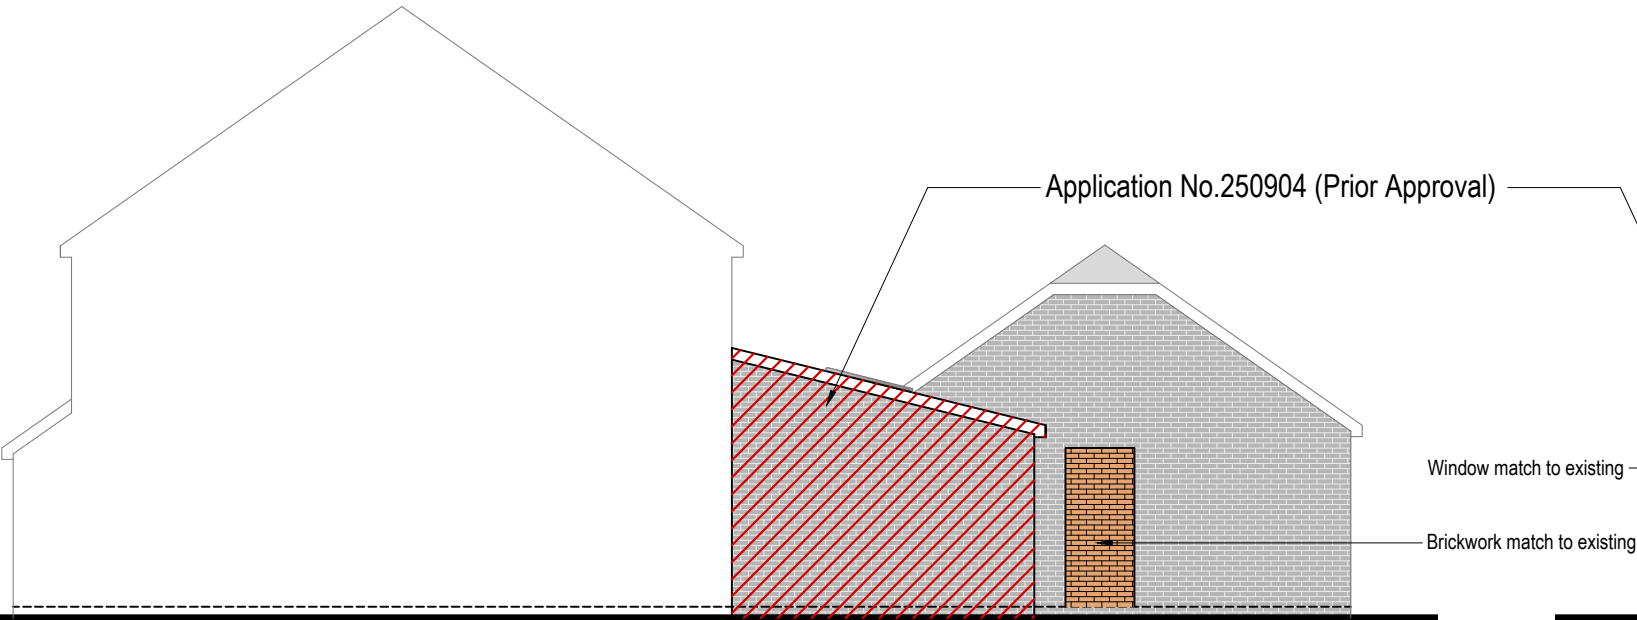


Side Elevation

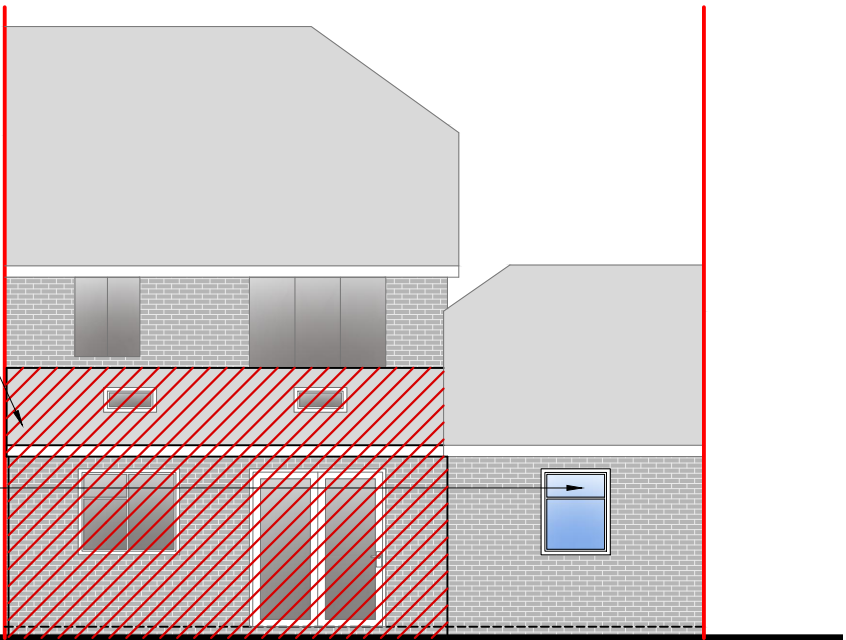

Rear Elevation




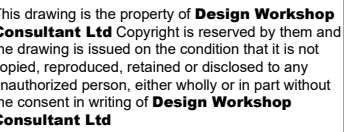


Address  
7 Hitch Hill Close  
Wokingham  
RG6 1FT

### Existing Elevations

paper Size: A3

|             |          |
|-------------|----------|
| Drawn By:   | SH       |
| Job Ref:    | 25047    |
| Date:       | May 2025 |
| Drawing No. | PL - 03  |

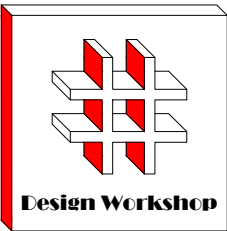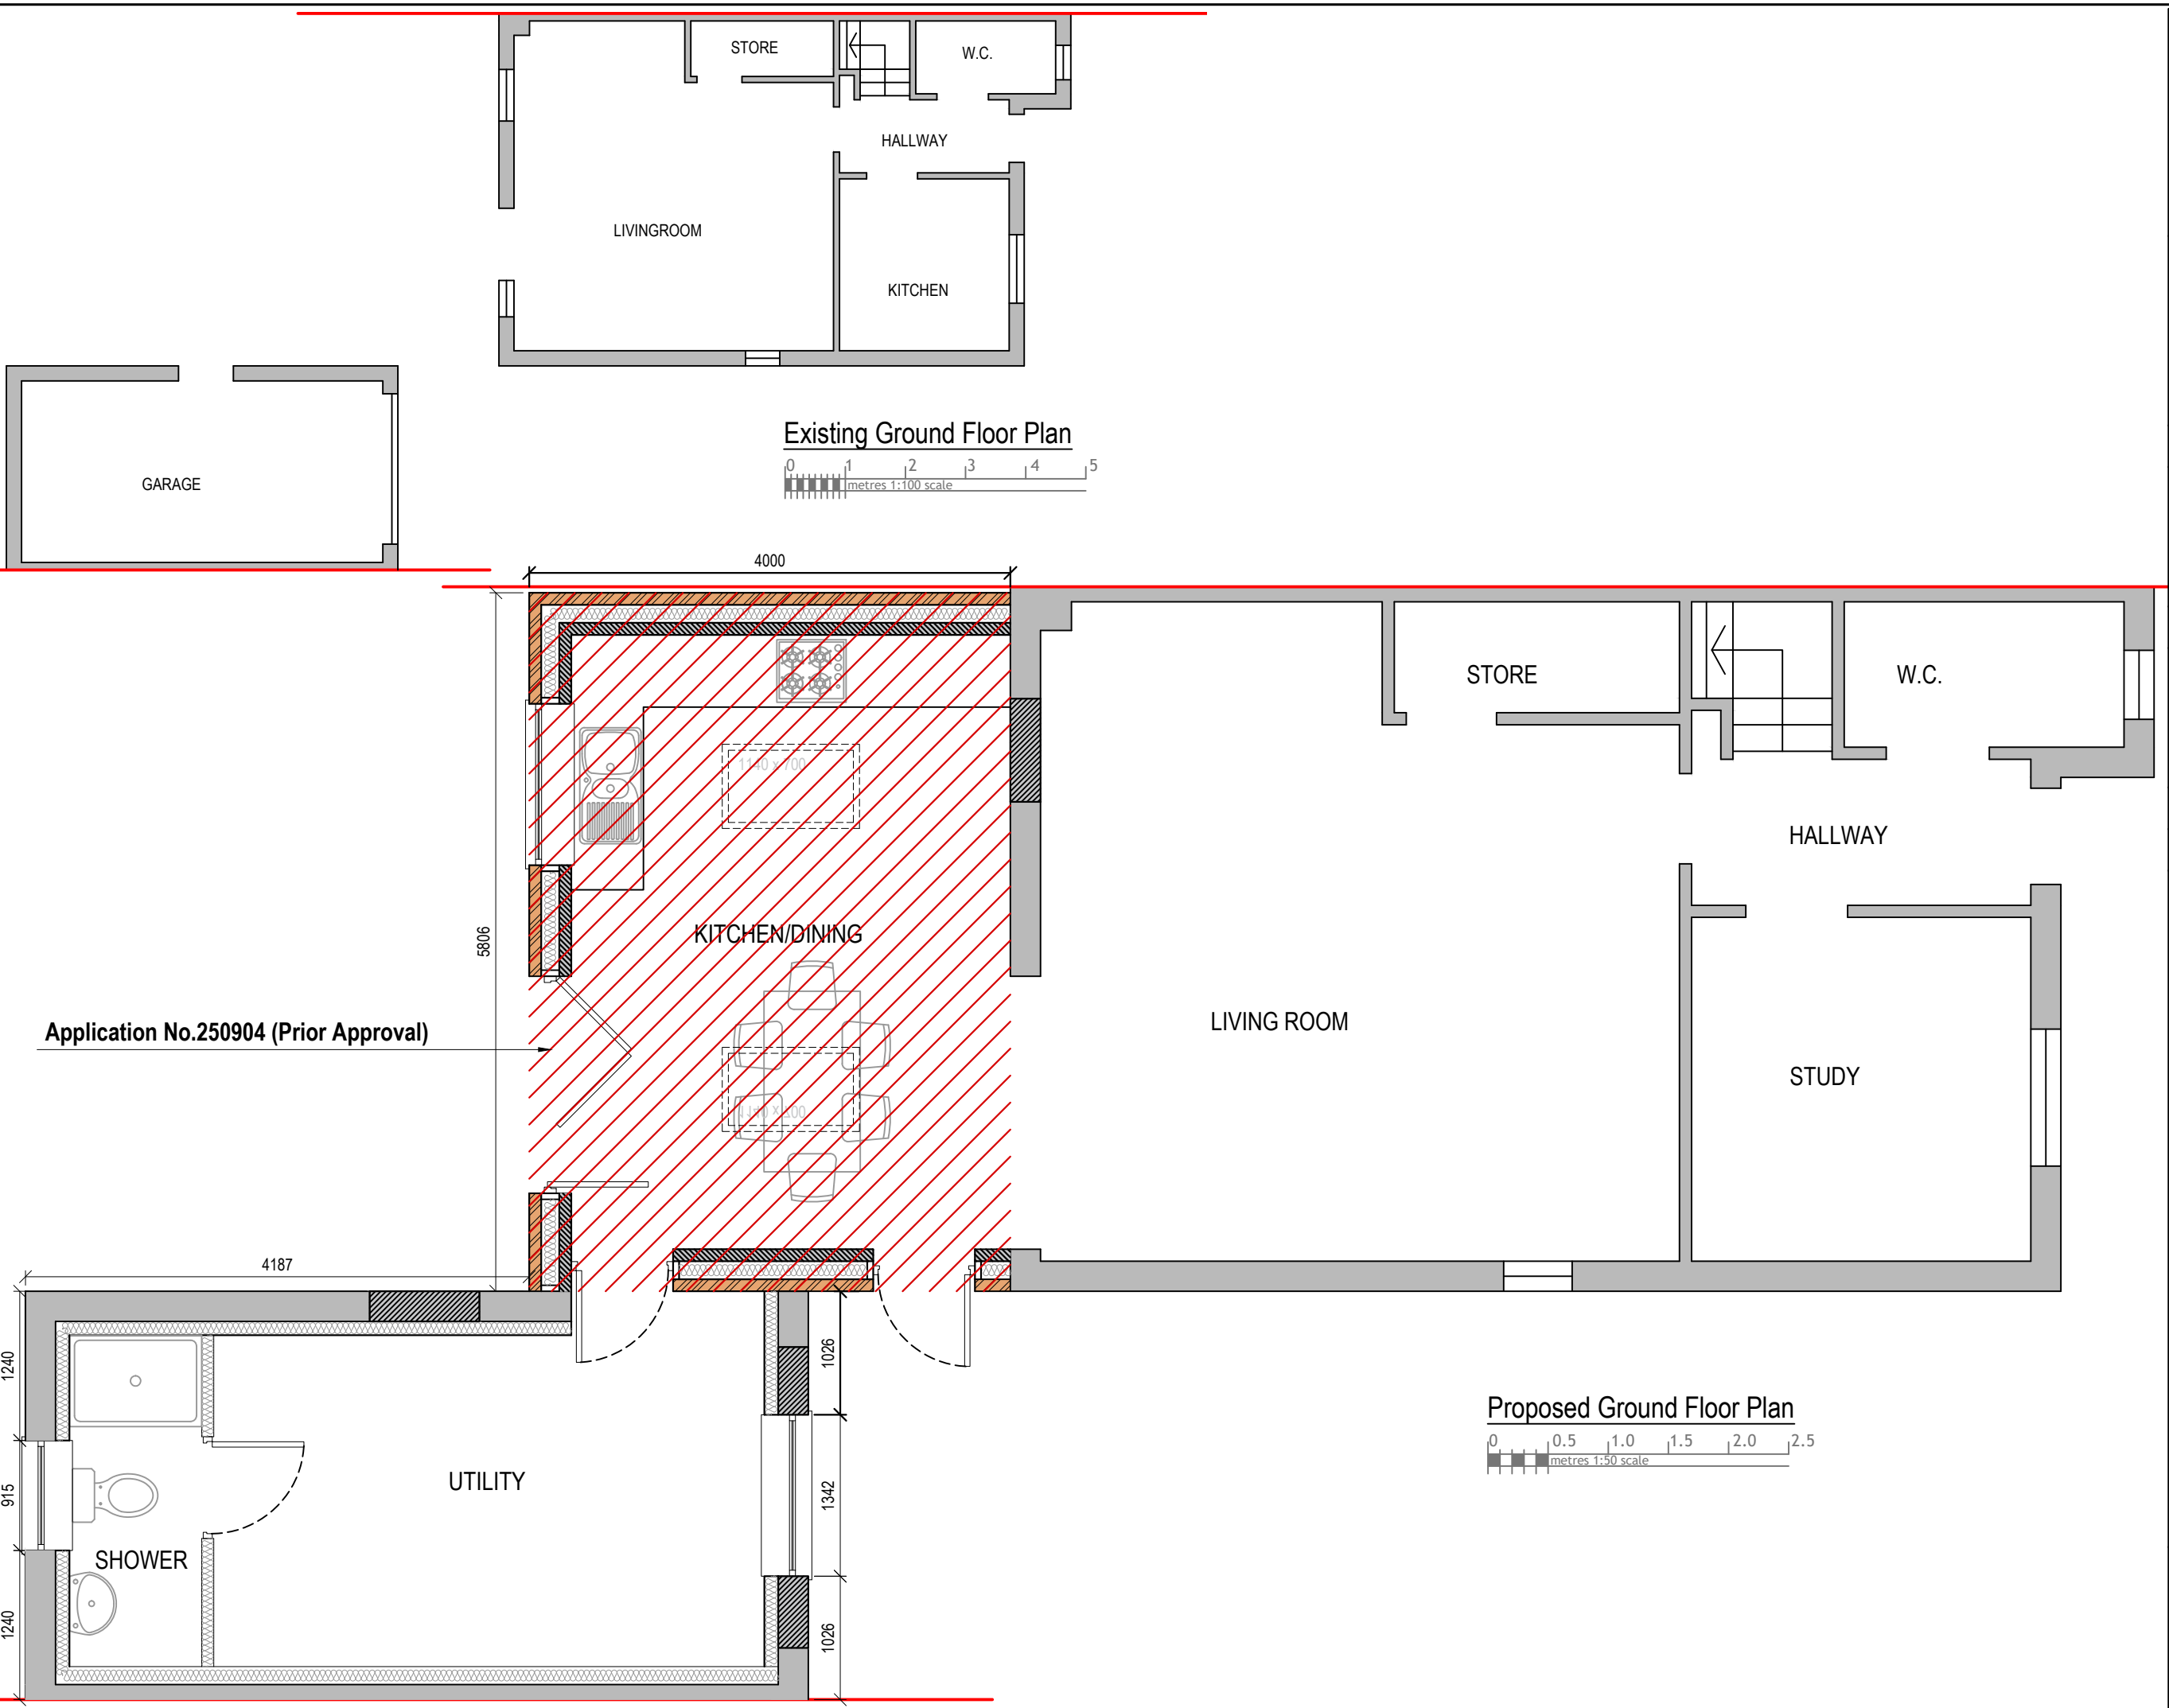

Dimensions to be verified on site  
DO NOT SCALE FROM THIS DRAWING.  
Any areas indicated on this drawing are for guidance only.No responsibility is taken for their accuracy.

This drawing is the property of **Design Workshop Consultant Ltd** Copyright is reserved by them and the drawing is issued on the condition that it is not copied, reproduced, retained or disclosed to any unauthorized person, either wholly or in part without the consent in writing of **Design Workshop Consultant Ltd**

Site Address:

Address  
7 Hitch Hill Close  
Wokingham  
RG6 1FT

Title:

Existing & Proposed Ground Floor Plans

Scale: 1:50, 1:100



Paper Size: A3

| Rev | Date | Comments |
|-----|------|----------|
|-----|------|----------|



|             |          |
|-------------|----------|
| Drawn By:   | SH       |
| Job Ref:    | 25047    |
| Date:       | May 2025 |
| Drawing No. | PL - 02  |



Block Plan

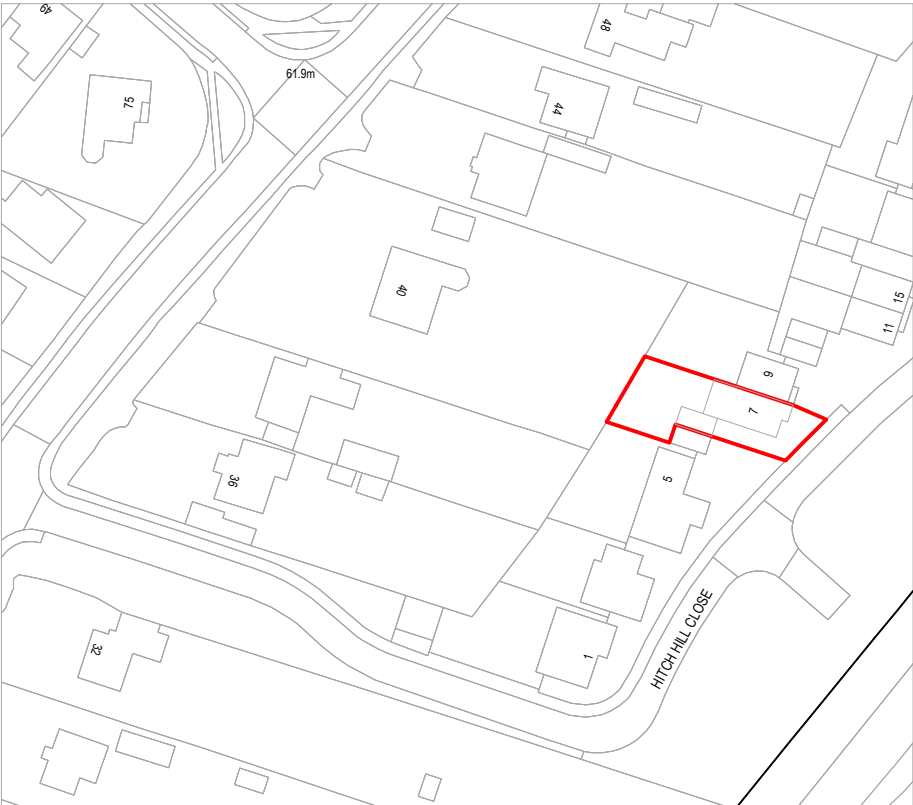 

Site Location

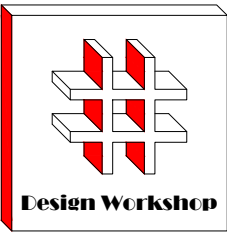 

Dimensions to be verified on site  
DO NOT SCALE FROM THIS DRAWING.  
Any areas indicated on this drawing are for guidance only.No responsibility is taken for their accuracy.


This drawing is the property of **Design Workshop Consultant Ltd** Copyright is reserved by them and the drawing is issued on the condition that it is not copied, reproduced, retained or disclosed to any unauthorized person, either wholly or in part without the consent in writing of **Design Workshop Consultant Ltd**

Site Address:

Address  
7 Hitch Hill Close  
Wokingham  
RG6 1FT

Title:

Block and Location  
Plans

 

Scale: 1:500, 1:1250

Paper Size: A3

| Rev | Date | Comments |
|-----|------|----------|
|-----|------|----------|

|             |          |
|-------------|----------|
| Drawn By:   | SH       |
| Job Ref:    | 25047    |
| Date:       | May 2025 |
| Drawing No. | PL - 01  |