
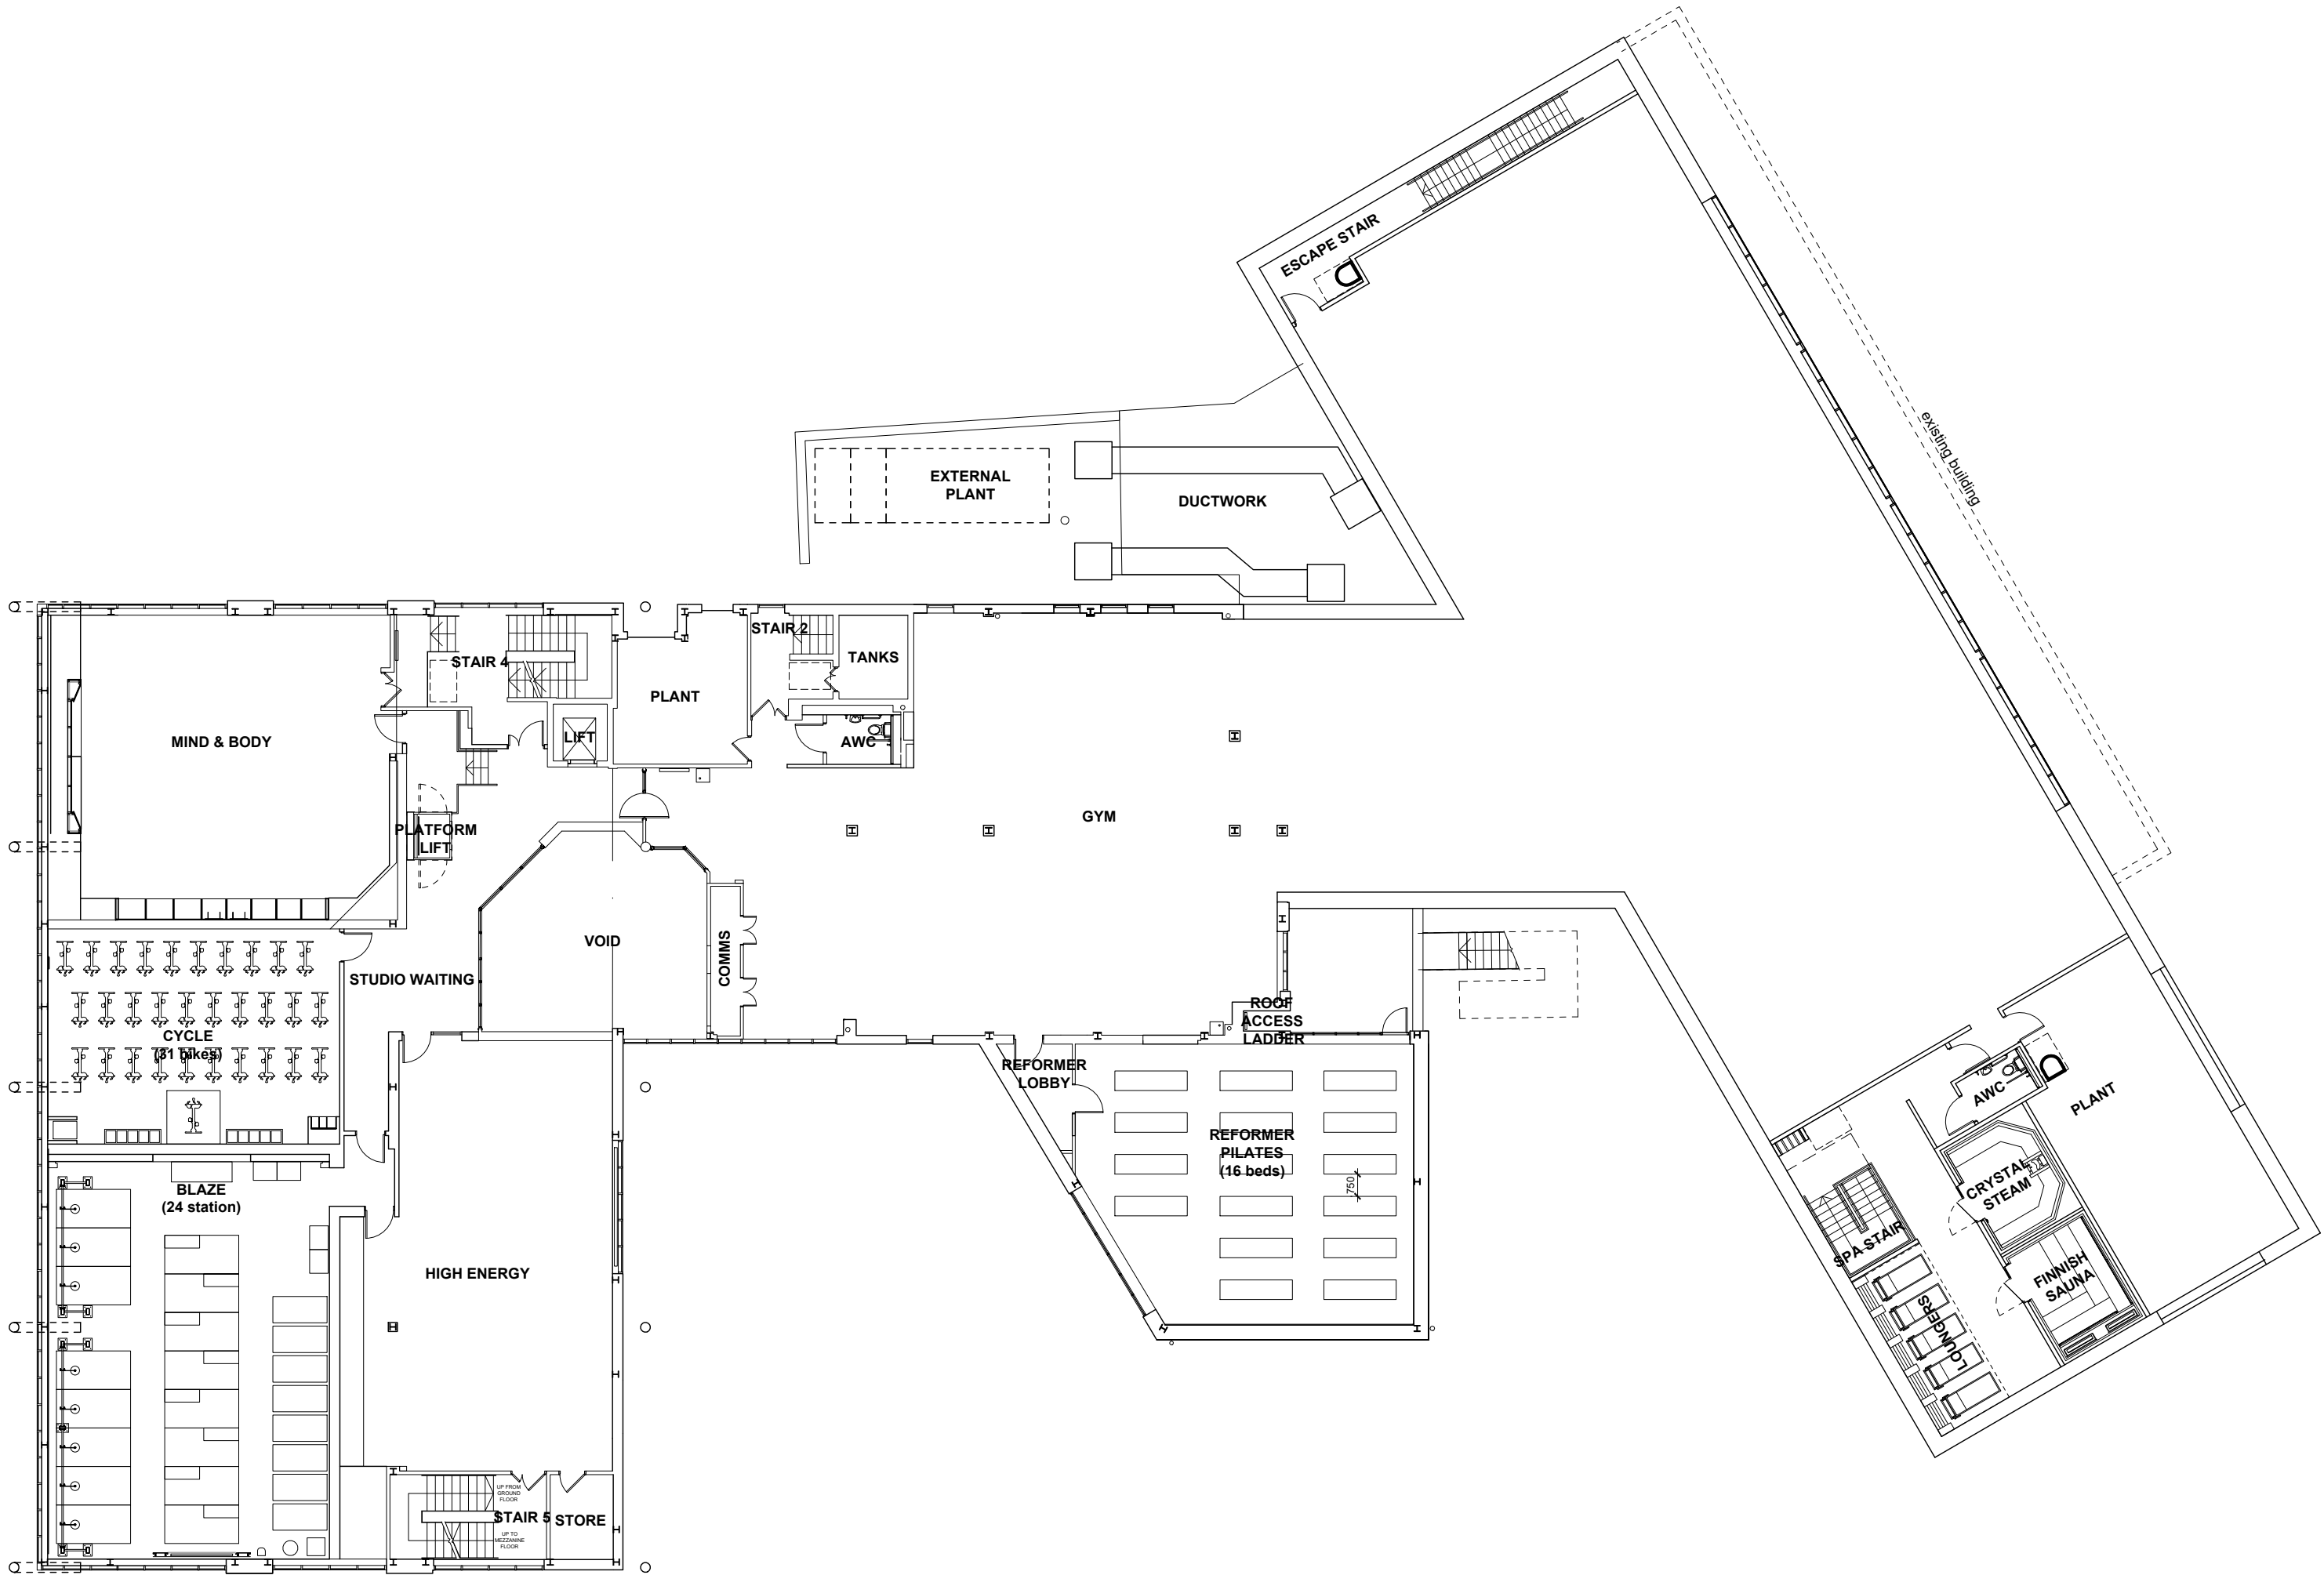
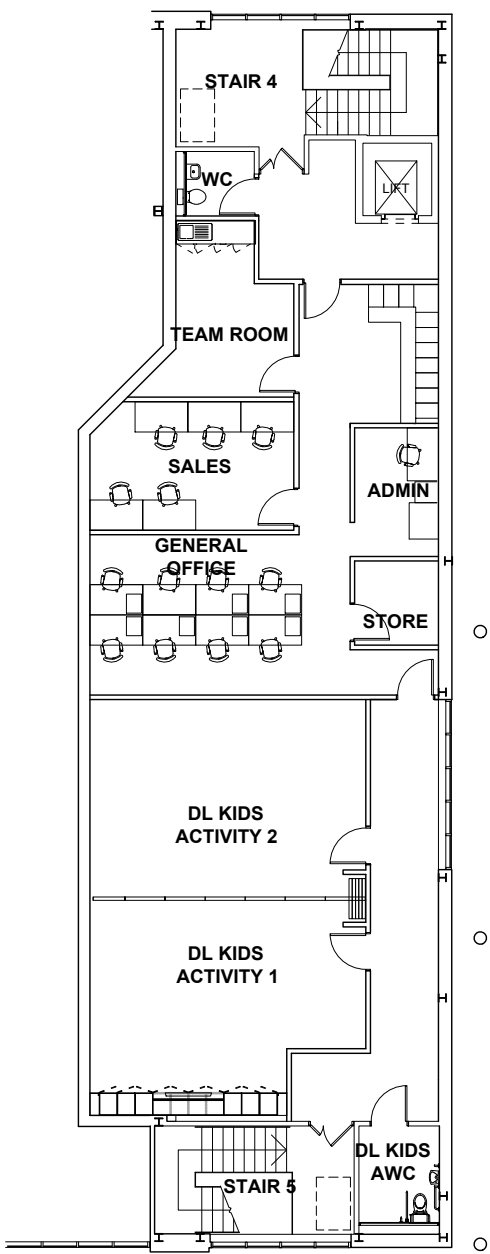


NOTES

0m 5 10 15 20
1:200

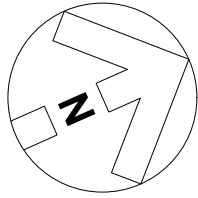

REVISION P02 BY: KDS CHECKED: MPB DATE: 10/02/2026
Planning Issue: Extension size reduced. Interior layout amended to suit

REVISION P01 BY: KDS CHECKED: MPB DATE: 16/12/2025
Planning Issue

STATUS

S4a | FOR PLANNING

CLIENT

David Lloyd
CLUBS

PROJECT

DAVID LLOYD READING
THAMES VALLEY
BUSINESS PARK

TITLE

PROPOSED
FIRST & MEZZANINE
FLOOR PLAN

Hadfield Cawkwell Davidson

Broomgrove Lodge, 13 Broomgrove Rd, Sheffield, S10 2LZ T 0114 266 8181 www.hcd.co.uk

HCD PROJECT NO. 2025-219		SCALE 1:200 @ A1			REV. P02	
PROJECT NO. 25219	ORIGINATOR HCD	VOLUME A0	LEVEL 00	TYPE DR	ROLE + NUMBER A-PL-009	