



NOTES

0m 5 10 15 20
1:200

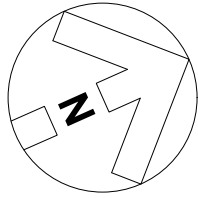

- Extent of PV Panels
- Mansafe Line

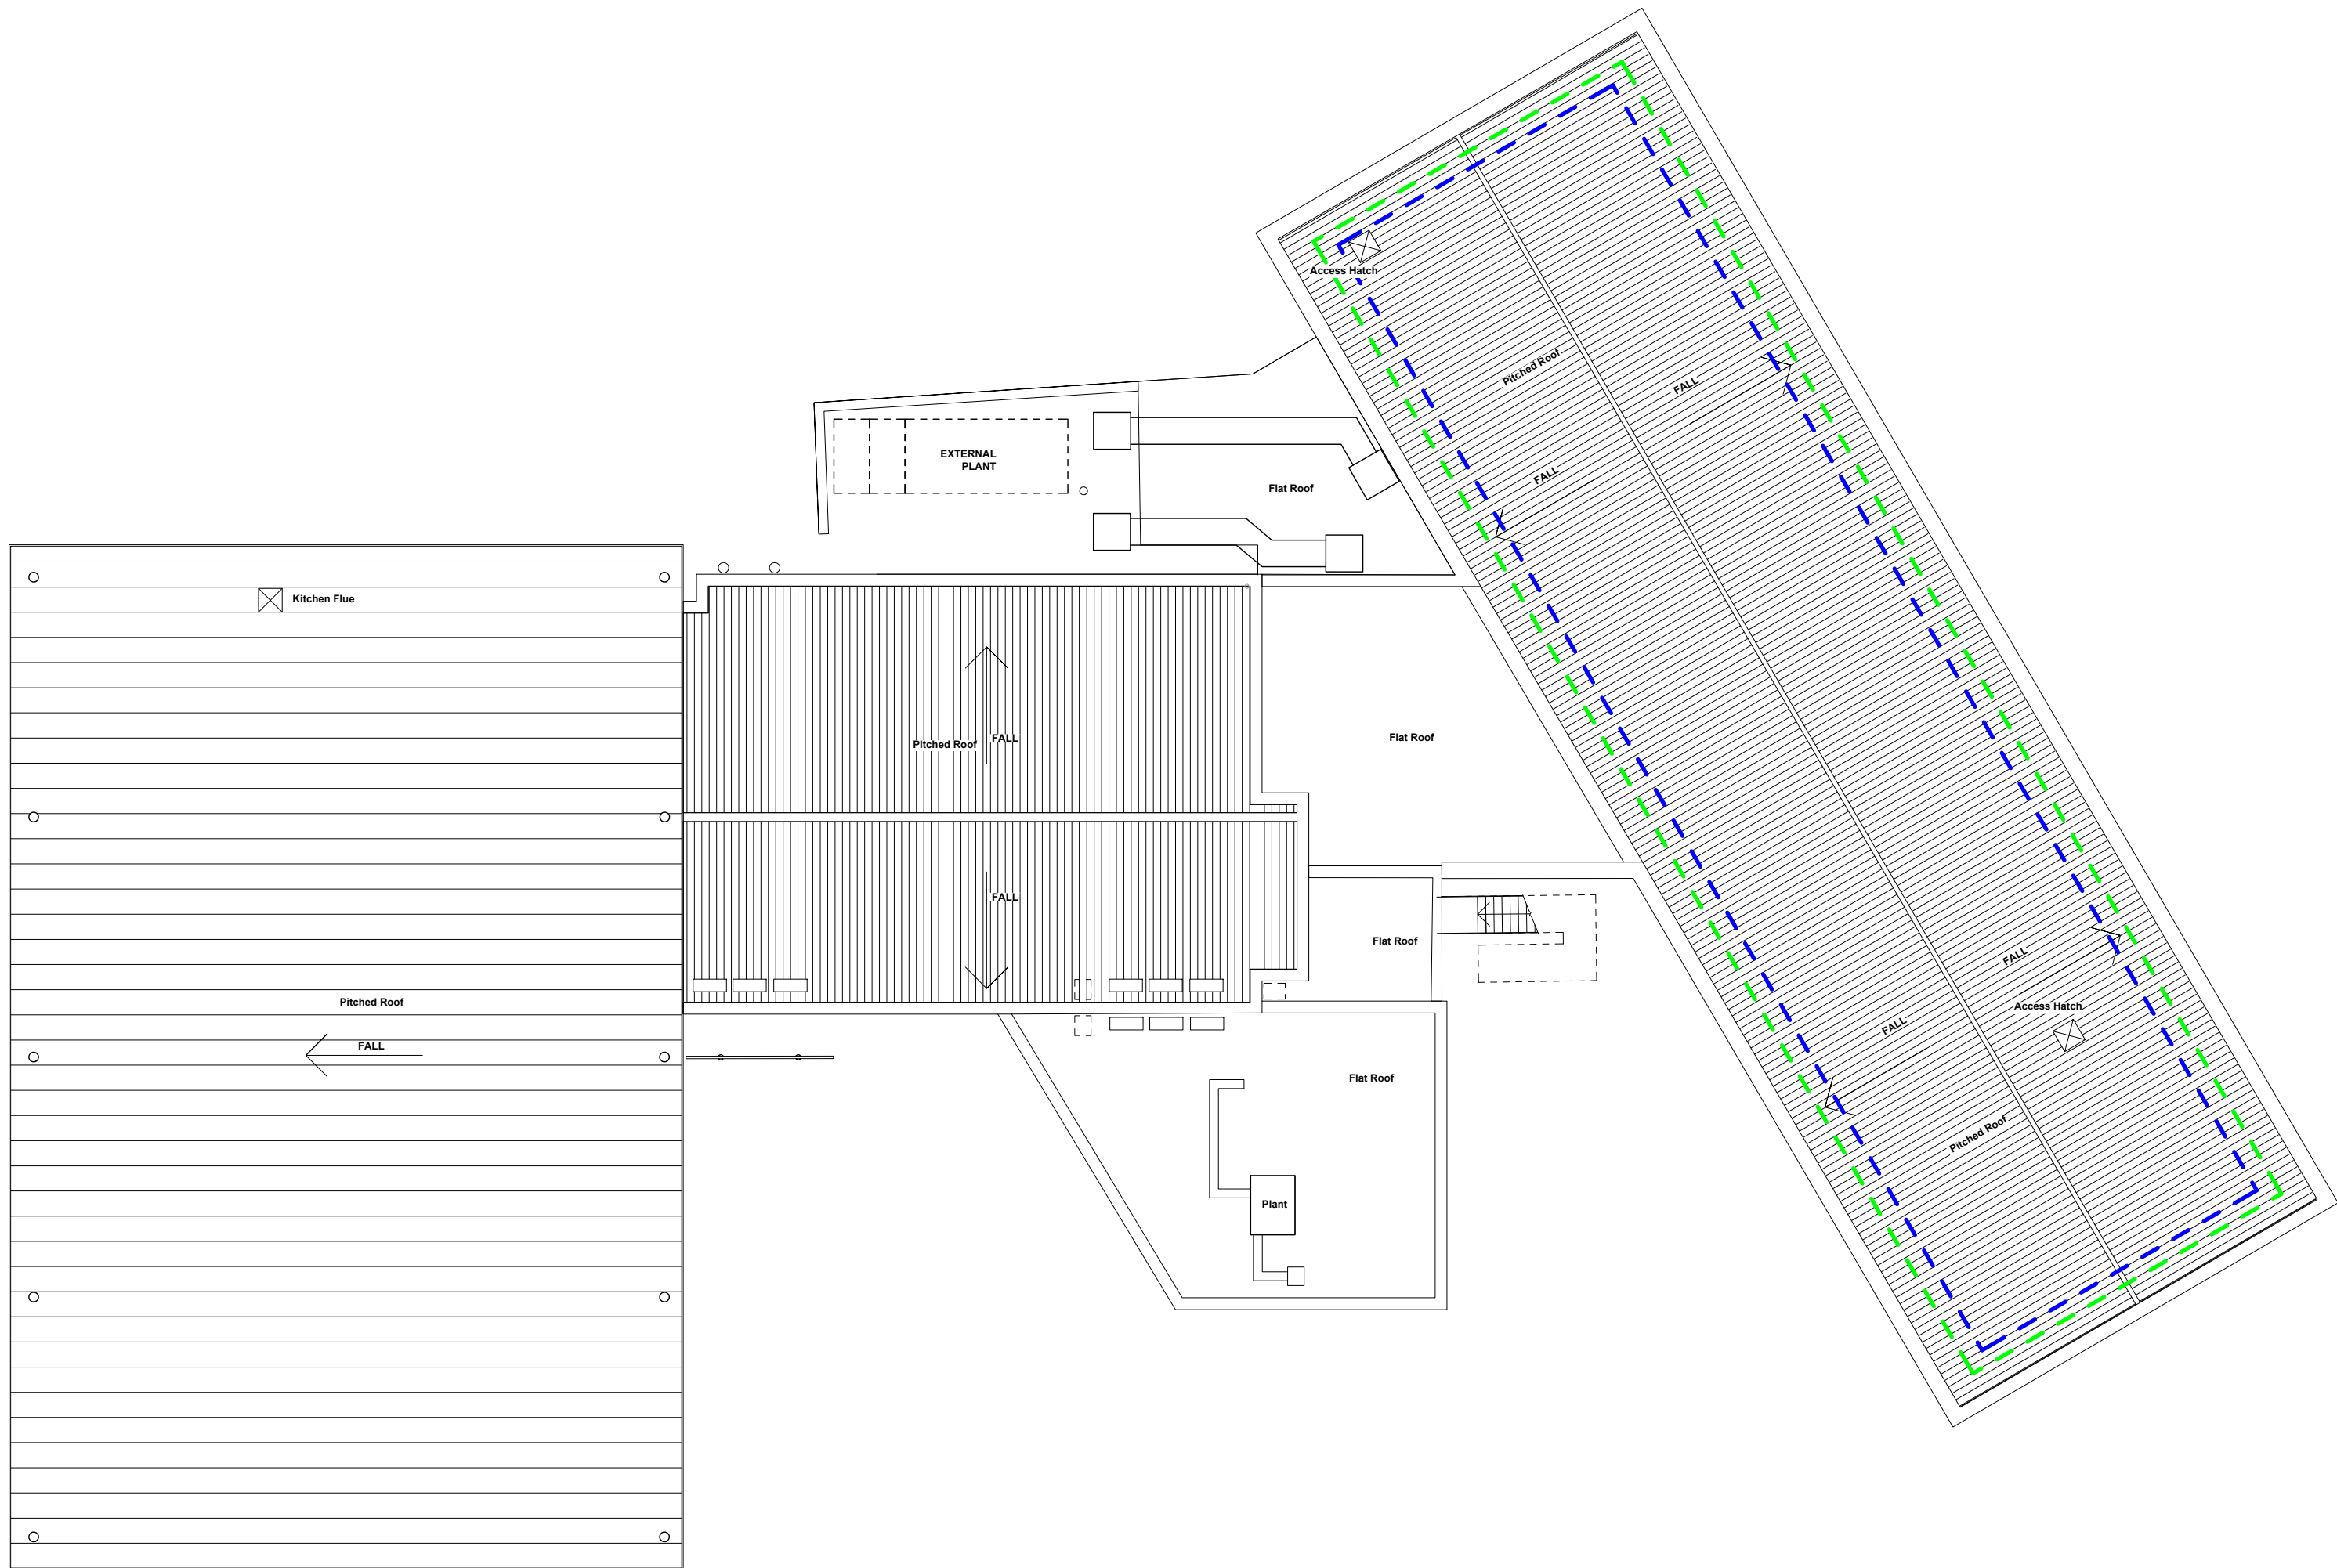

REVISION P02 BY: KDS CHECKED: MPB DATE: 10/02/2026

Planning Issue: Extension size reduced. Existing plant added. PVs amended

REVISION P01 BY: KDS CHECKED: MPB DATE: 16/12/2025

Planning Issue

STATUS

S4a | FOR PLANNING

CLIENT

David Lloyd
CLUBS

PROJECT

DAVID LLOYD READING
THAMES VALLEY
BUSINESS PARK

TITLE

PROPOSED
ROOF PLAN

Hadfield Cawkwell Davidson

Broomgrove Lodge, 13 Broomgrove Rd, Sheffield, S10 2LZ T 0114 266 8181 www.hcd.co.uk

HCD PROJECT NO. 2025-219	SCALE 1:200 @ A1	REV P02
-----------------------------	---------------------	------------

PROJECT NO. 25219	ORIGINATOR HCD	VOLUME A0	LEVEL 00	TYPE DR	ROLE - NUMBER A-PL-010
----------------------	-------------------	--------------	-------------	------------	---------------------------

S:\Architecture\25219\Drawings\DR - Plotsheets\Planning\A-PL-010 - Proposed Roof Plan.dwg | © HCD