



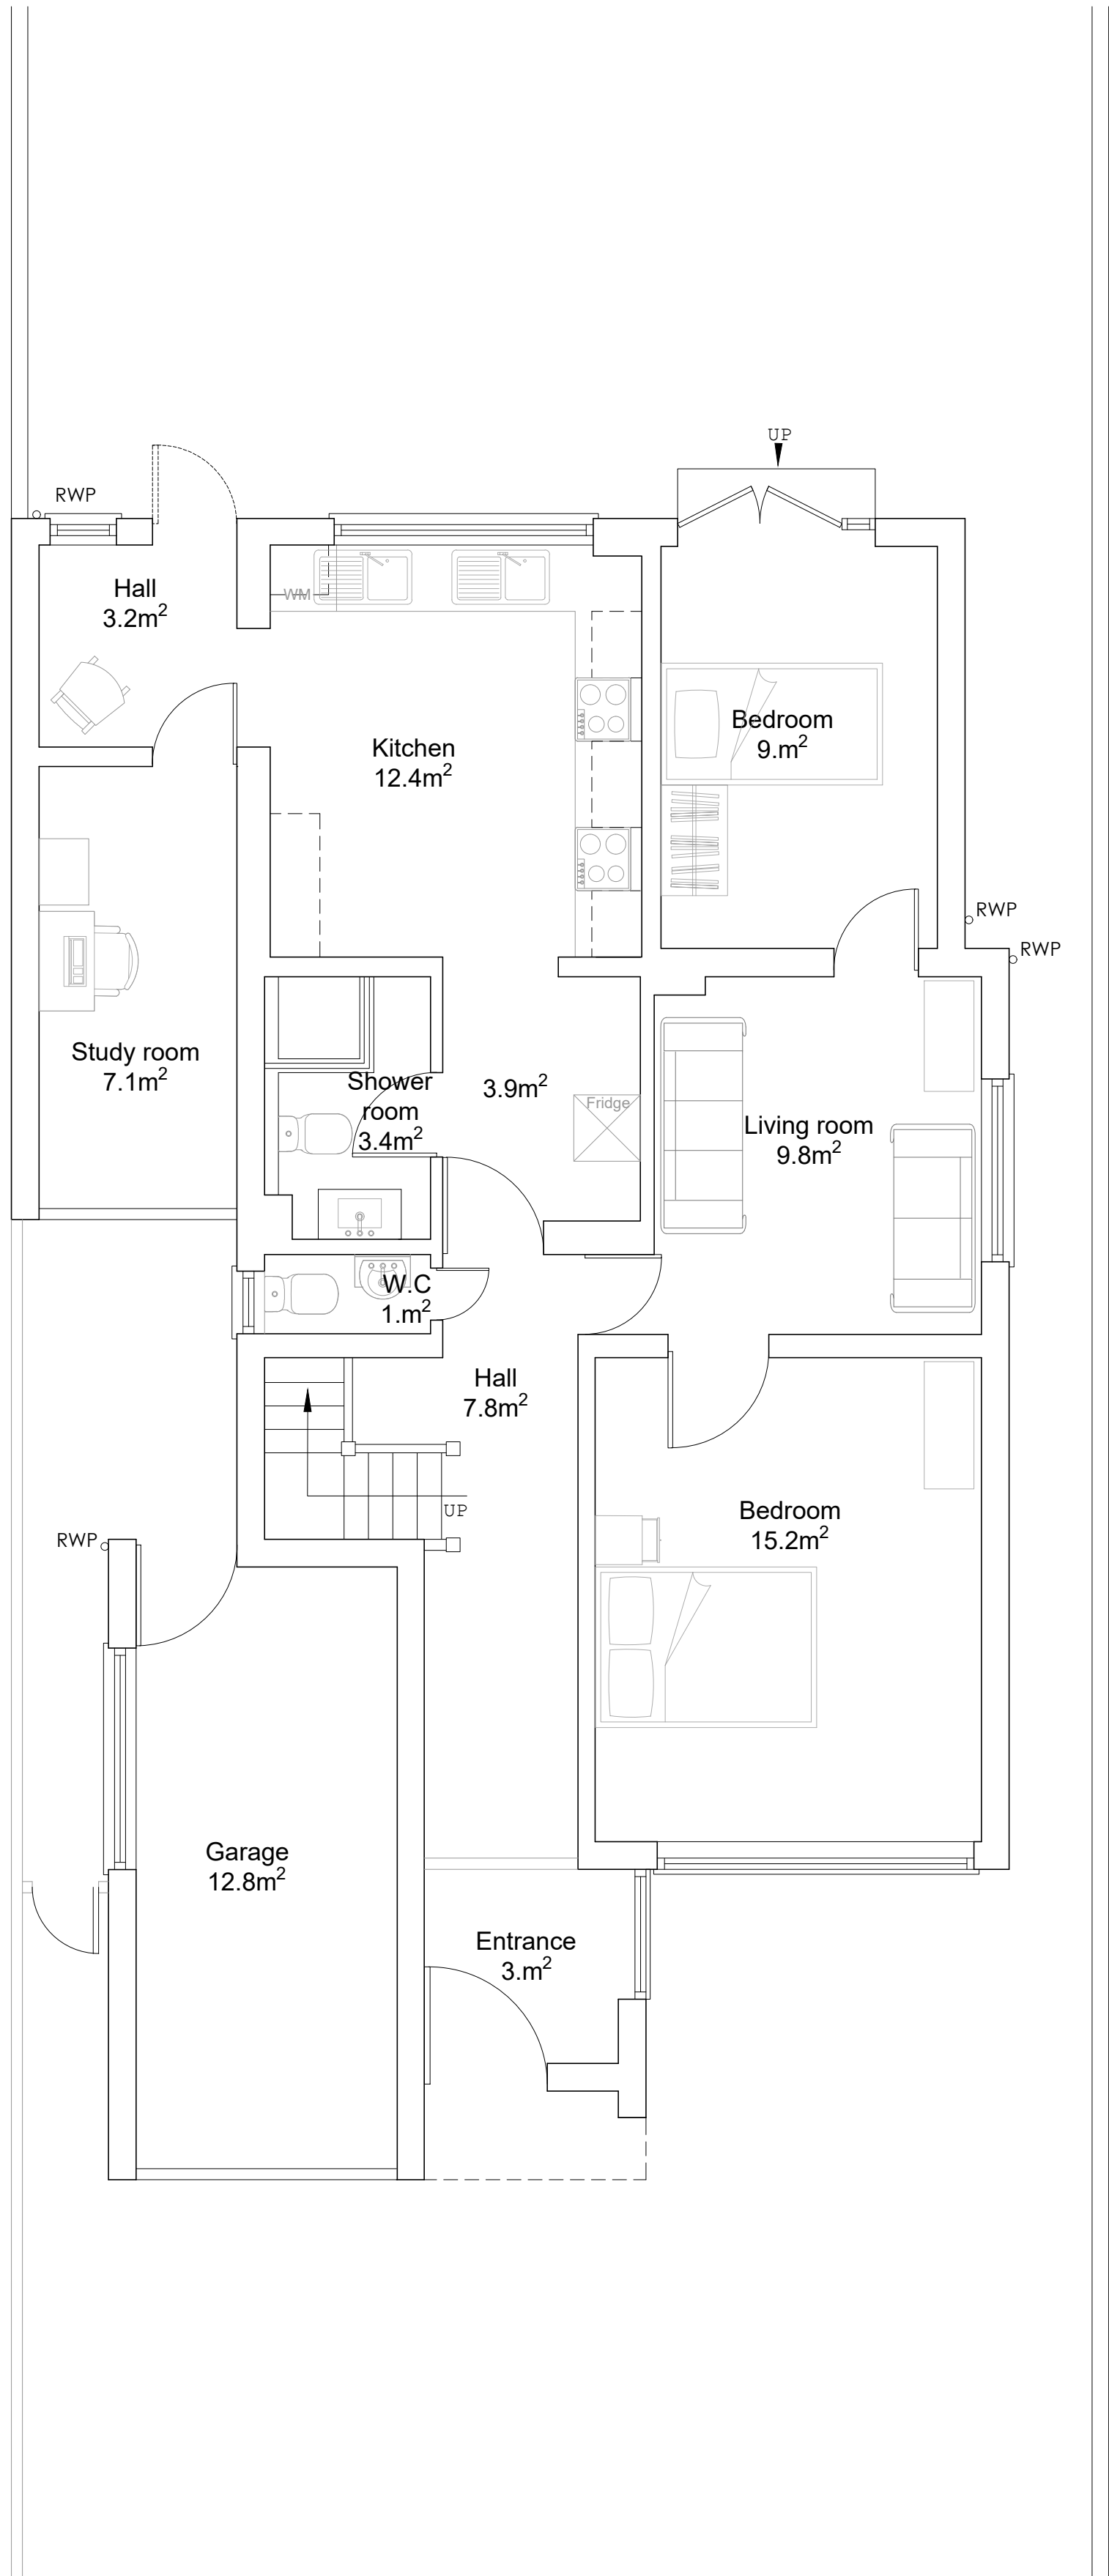


GROUND FLOOR PLAN

SCALE 1:50

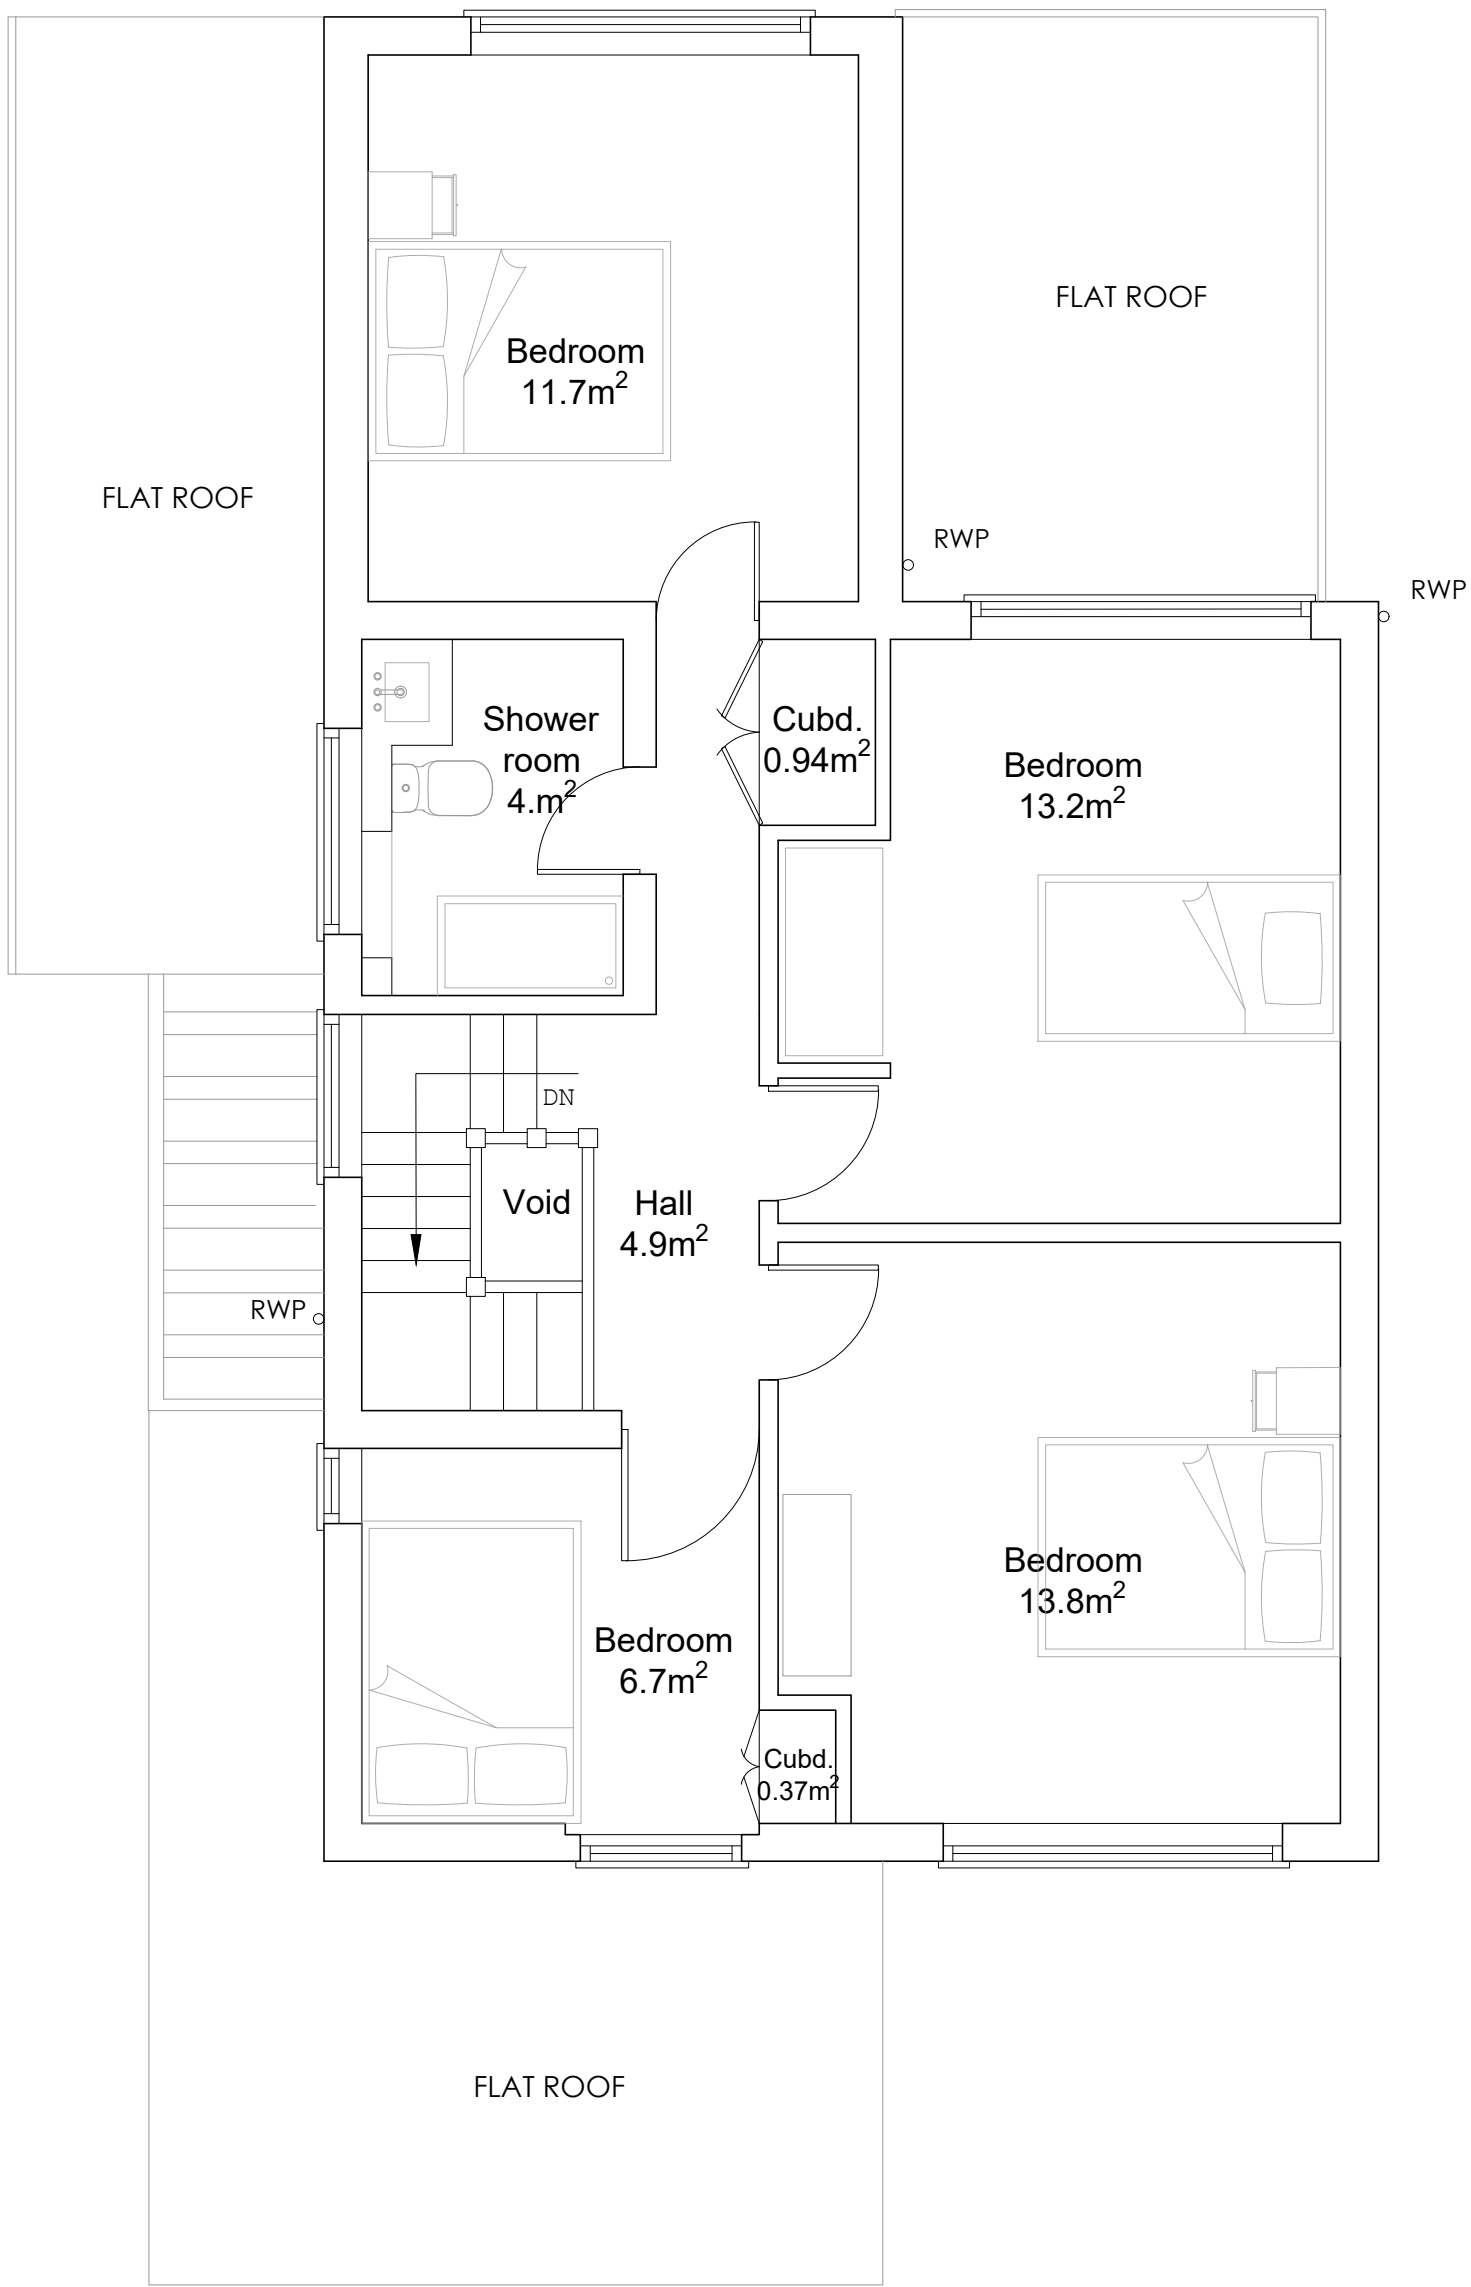

FIRST FLOOR PLAN

SCALE 1:50

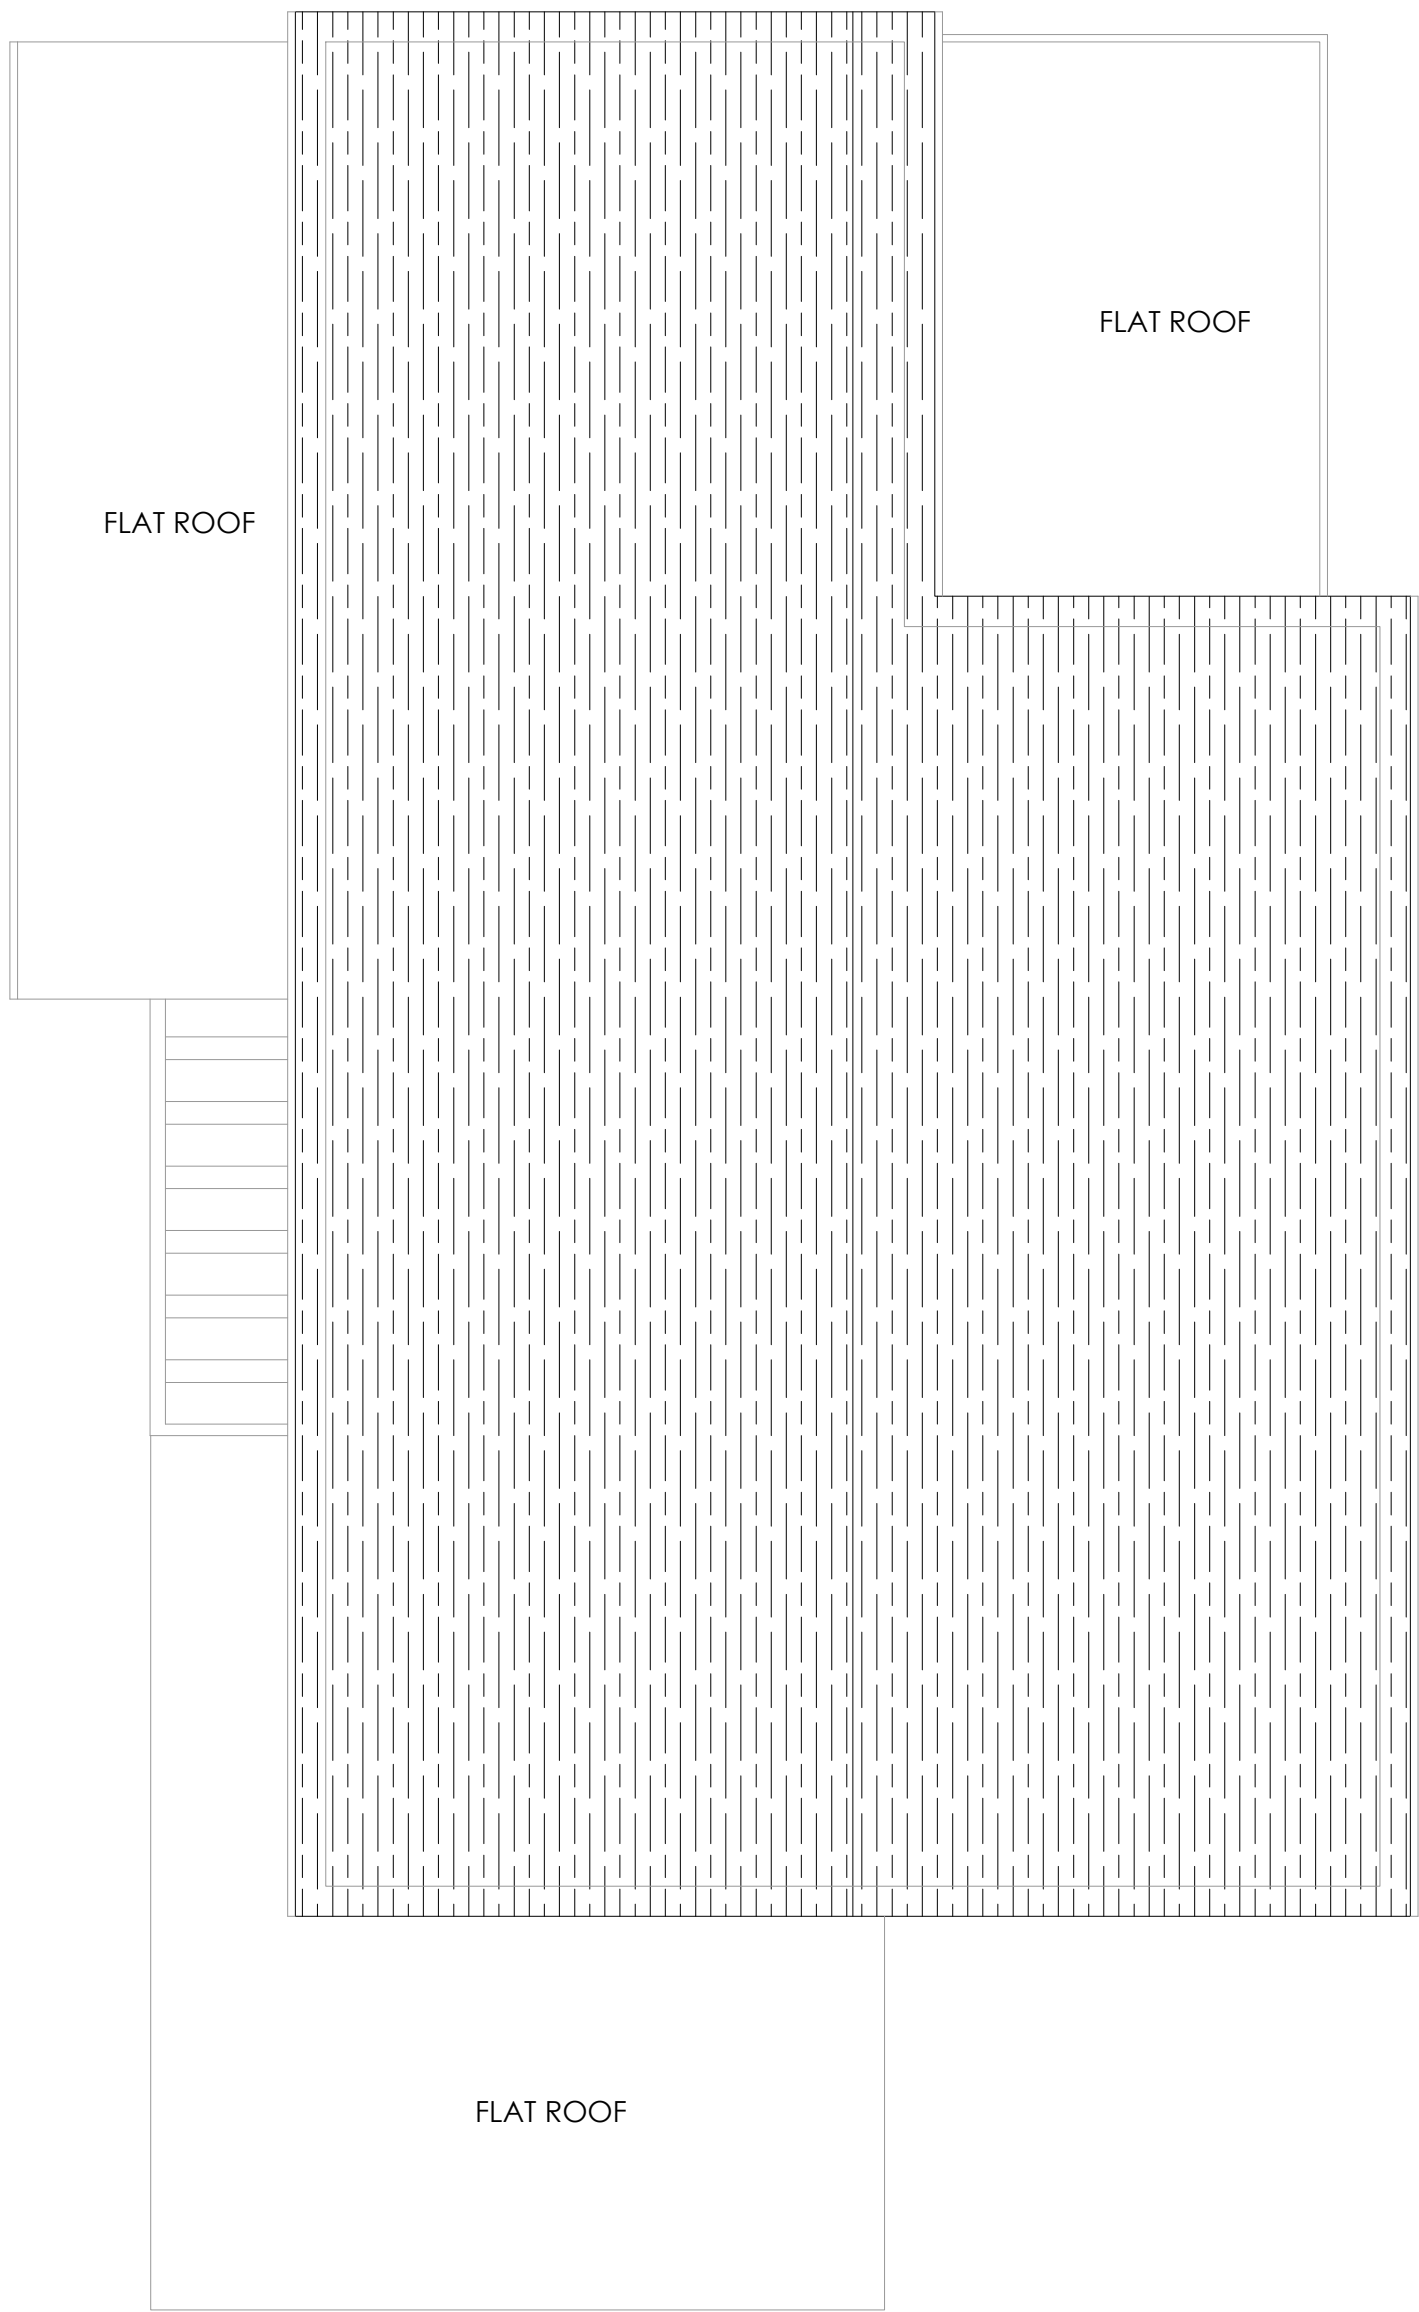

ROOF PLAN

SCALE 1:50

INHAUS GROUP

Children's Residential Care Specialists

Project

94 Hartsbourne Rd, Earley, Reading RG6 5SJ, UK

Drawing Title

Existing Floor Plans

Drawing Number

HD00000 - PL01

Scale

1:50 @A1

Issue Status

Planning

Drawn


SK

Date

May 2026




REAR ELEVATION
SCALE 1:50

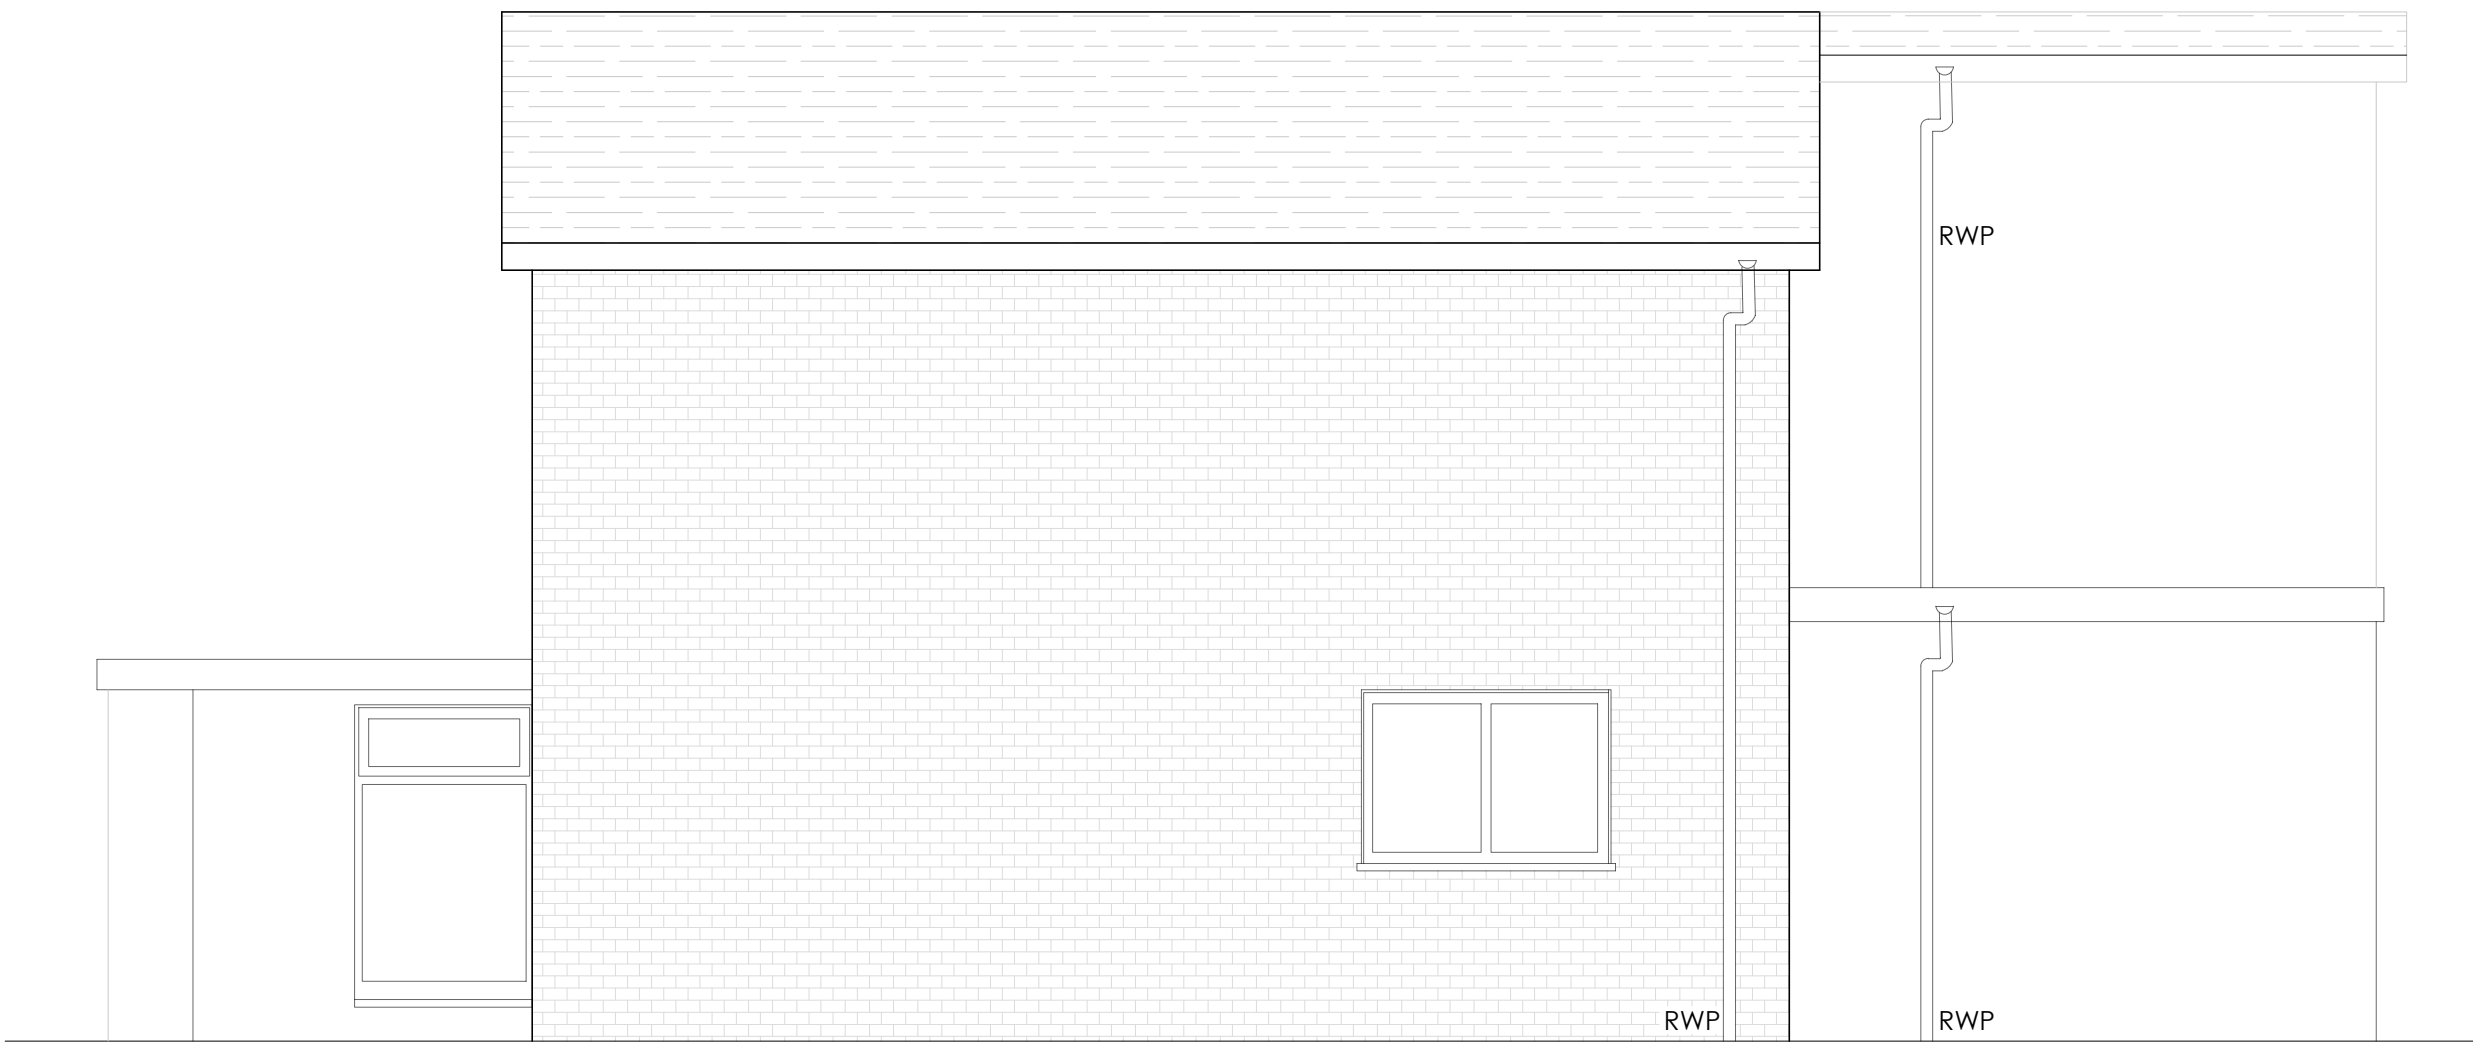


RIGHT SIDE ELEVATION
SCALE 1:50



FRONT ELEVATION
SCALE 1:50

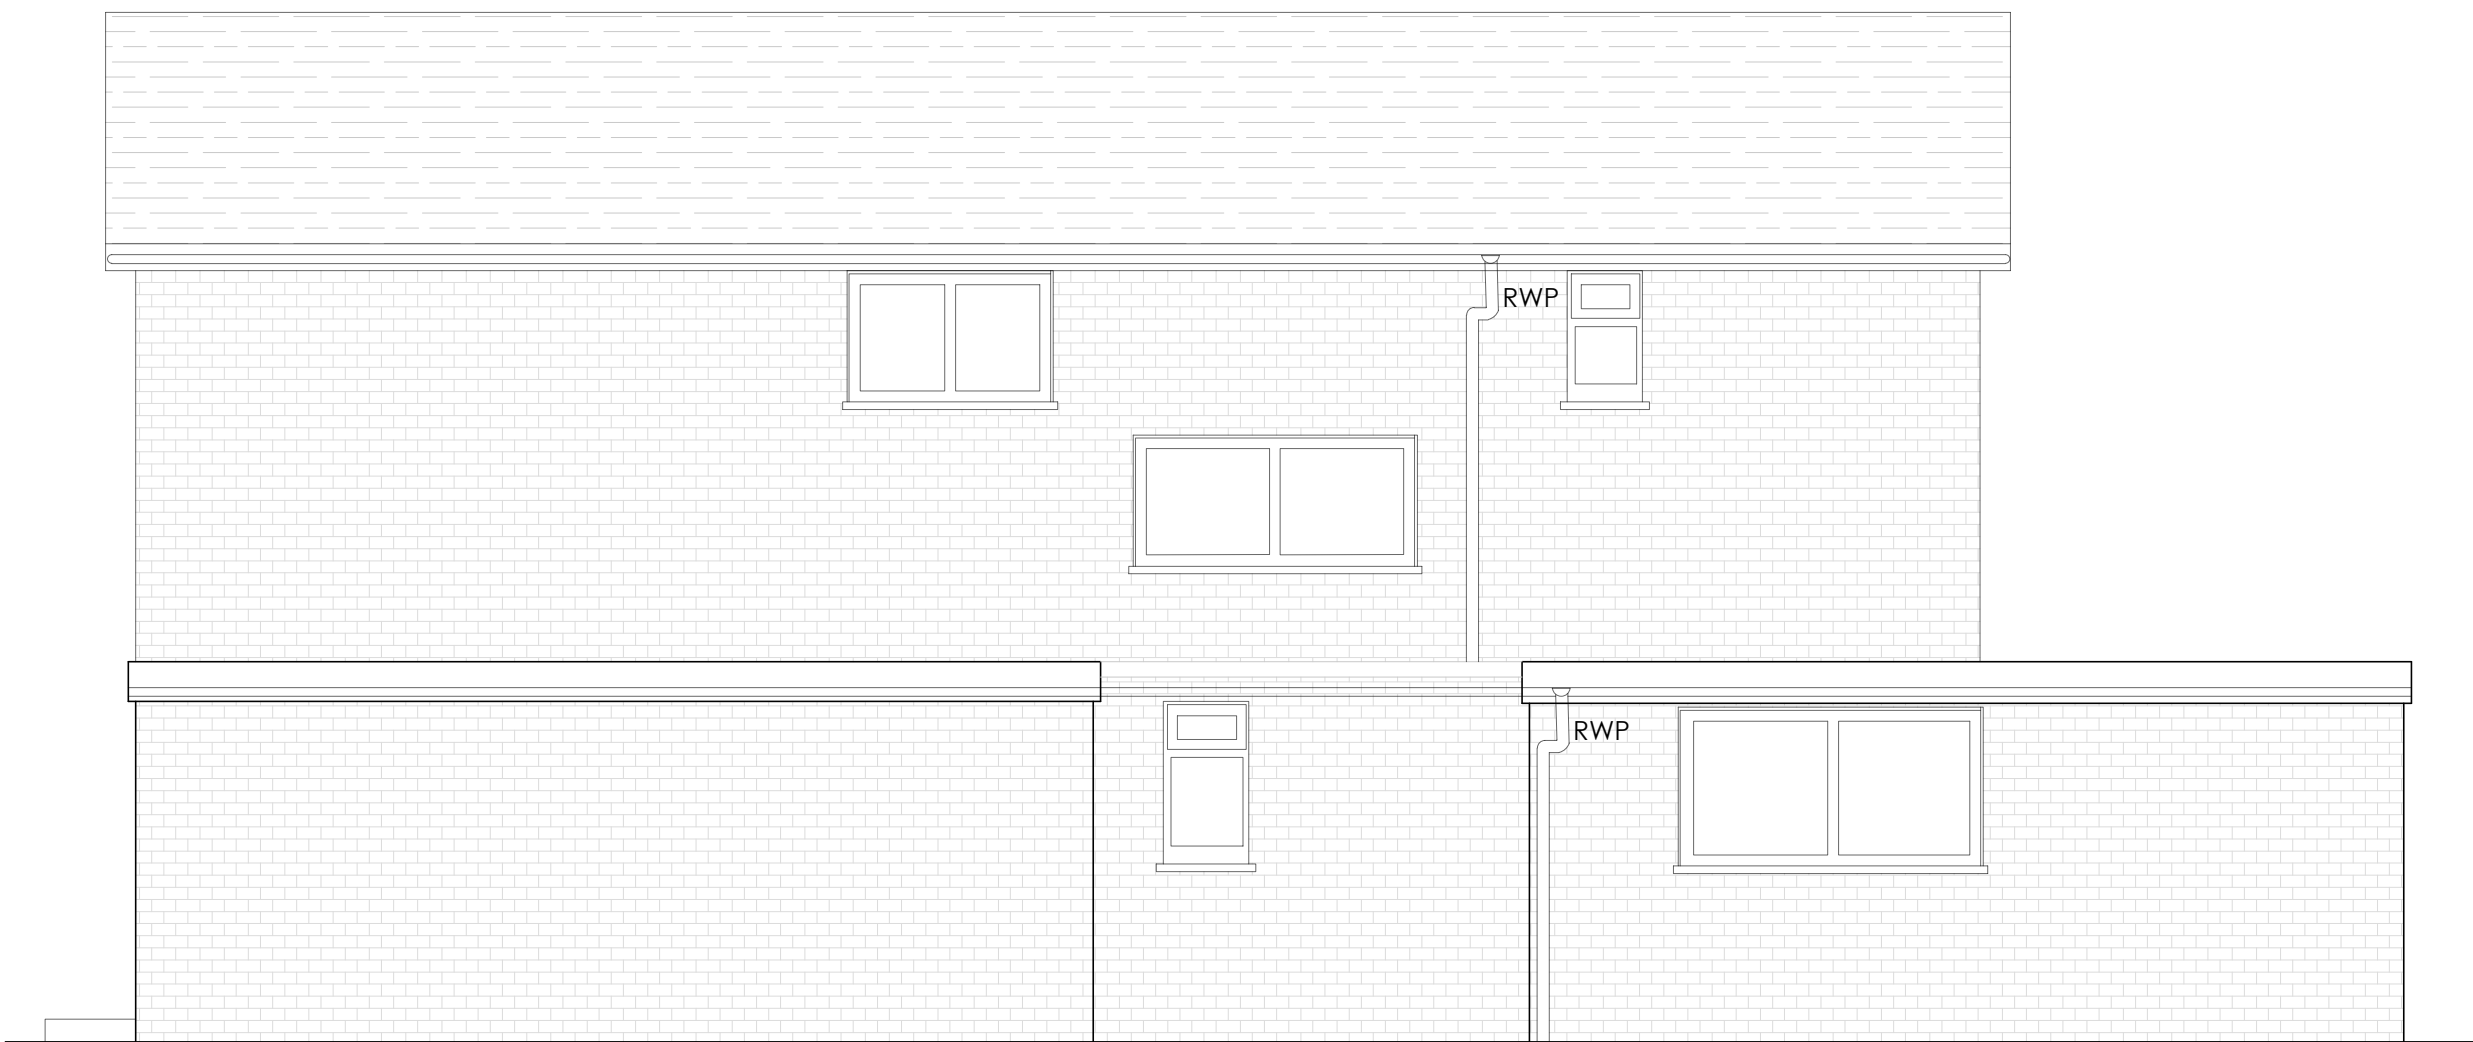

LEFT SIDE ELEVATION
SCALE 1:50

 

INHAUS GROUP
Children's Residential Care Specialists

Planning | Securing | Recruitment | Consulting
inhaus.co.uk

Project
94 Hartsbourne Rd, Earley, Reading RG6 5SJ, UK

Drawing Title
Existing Elevations





Drawing Number
HD00000 - PL02

Scale
1:50 @A1

Issue Status
Planning

Drawn
SK

Date
May 2026

 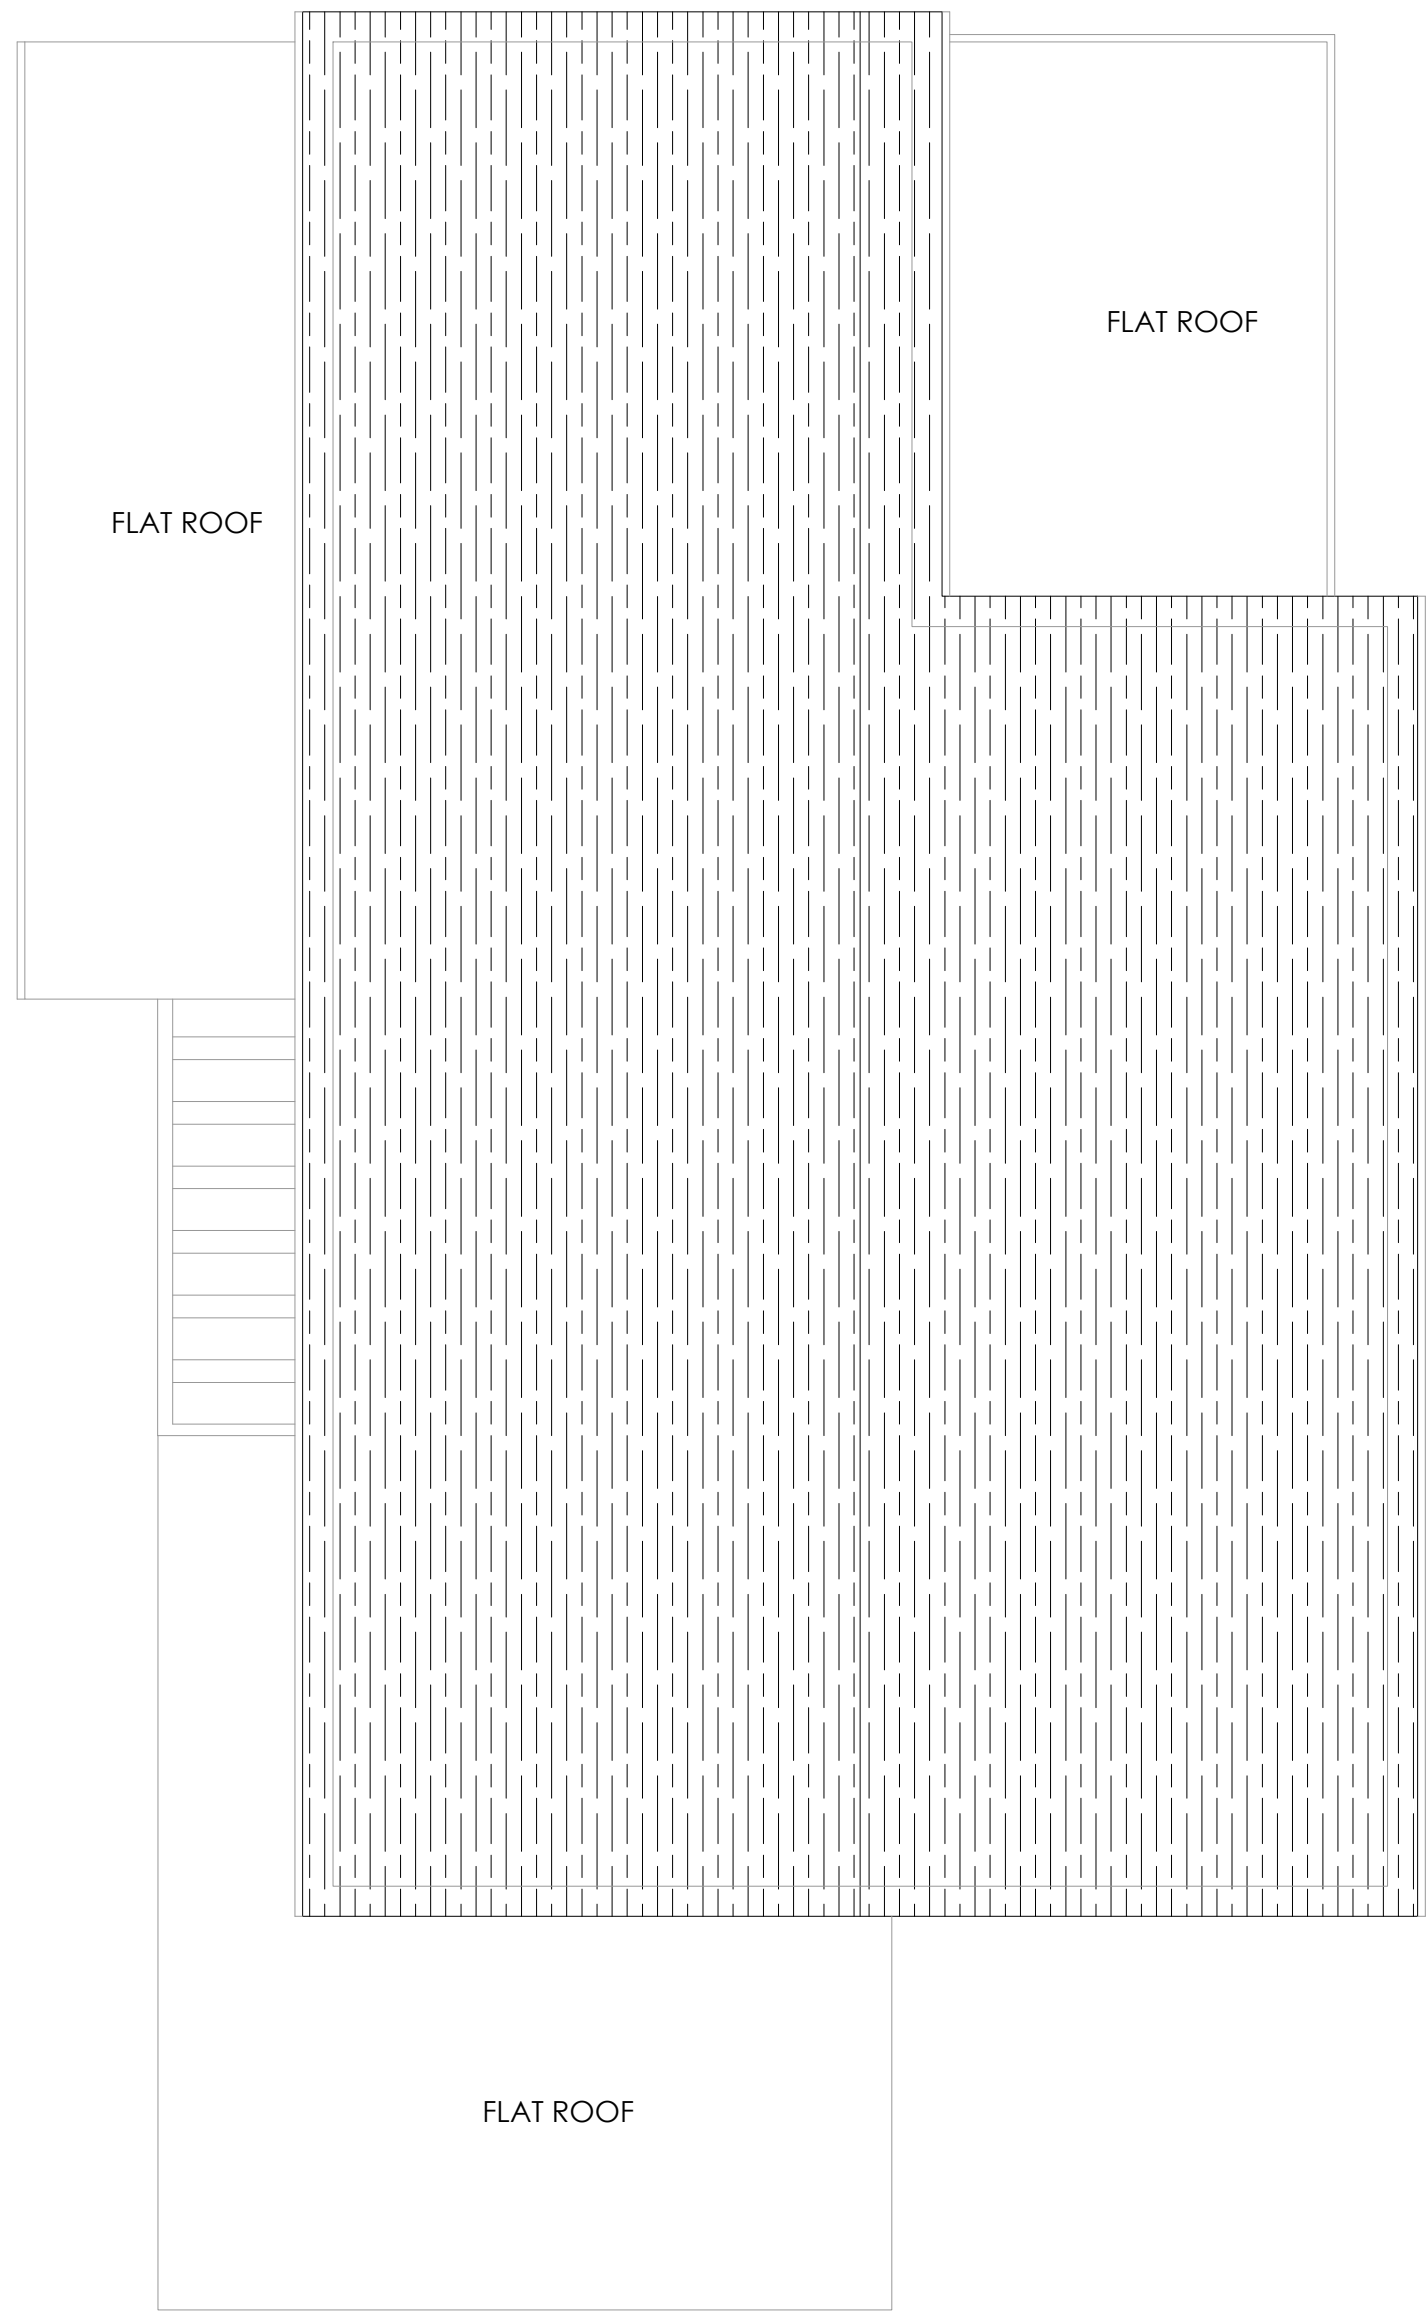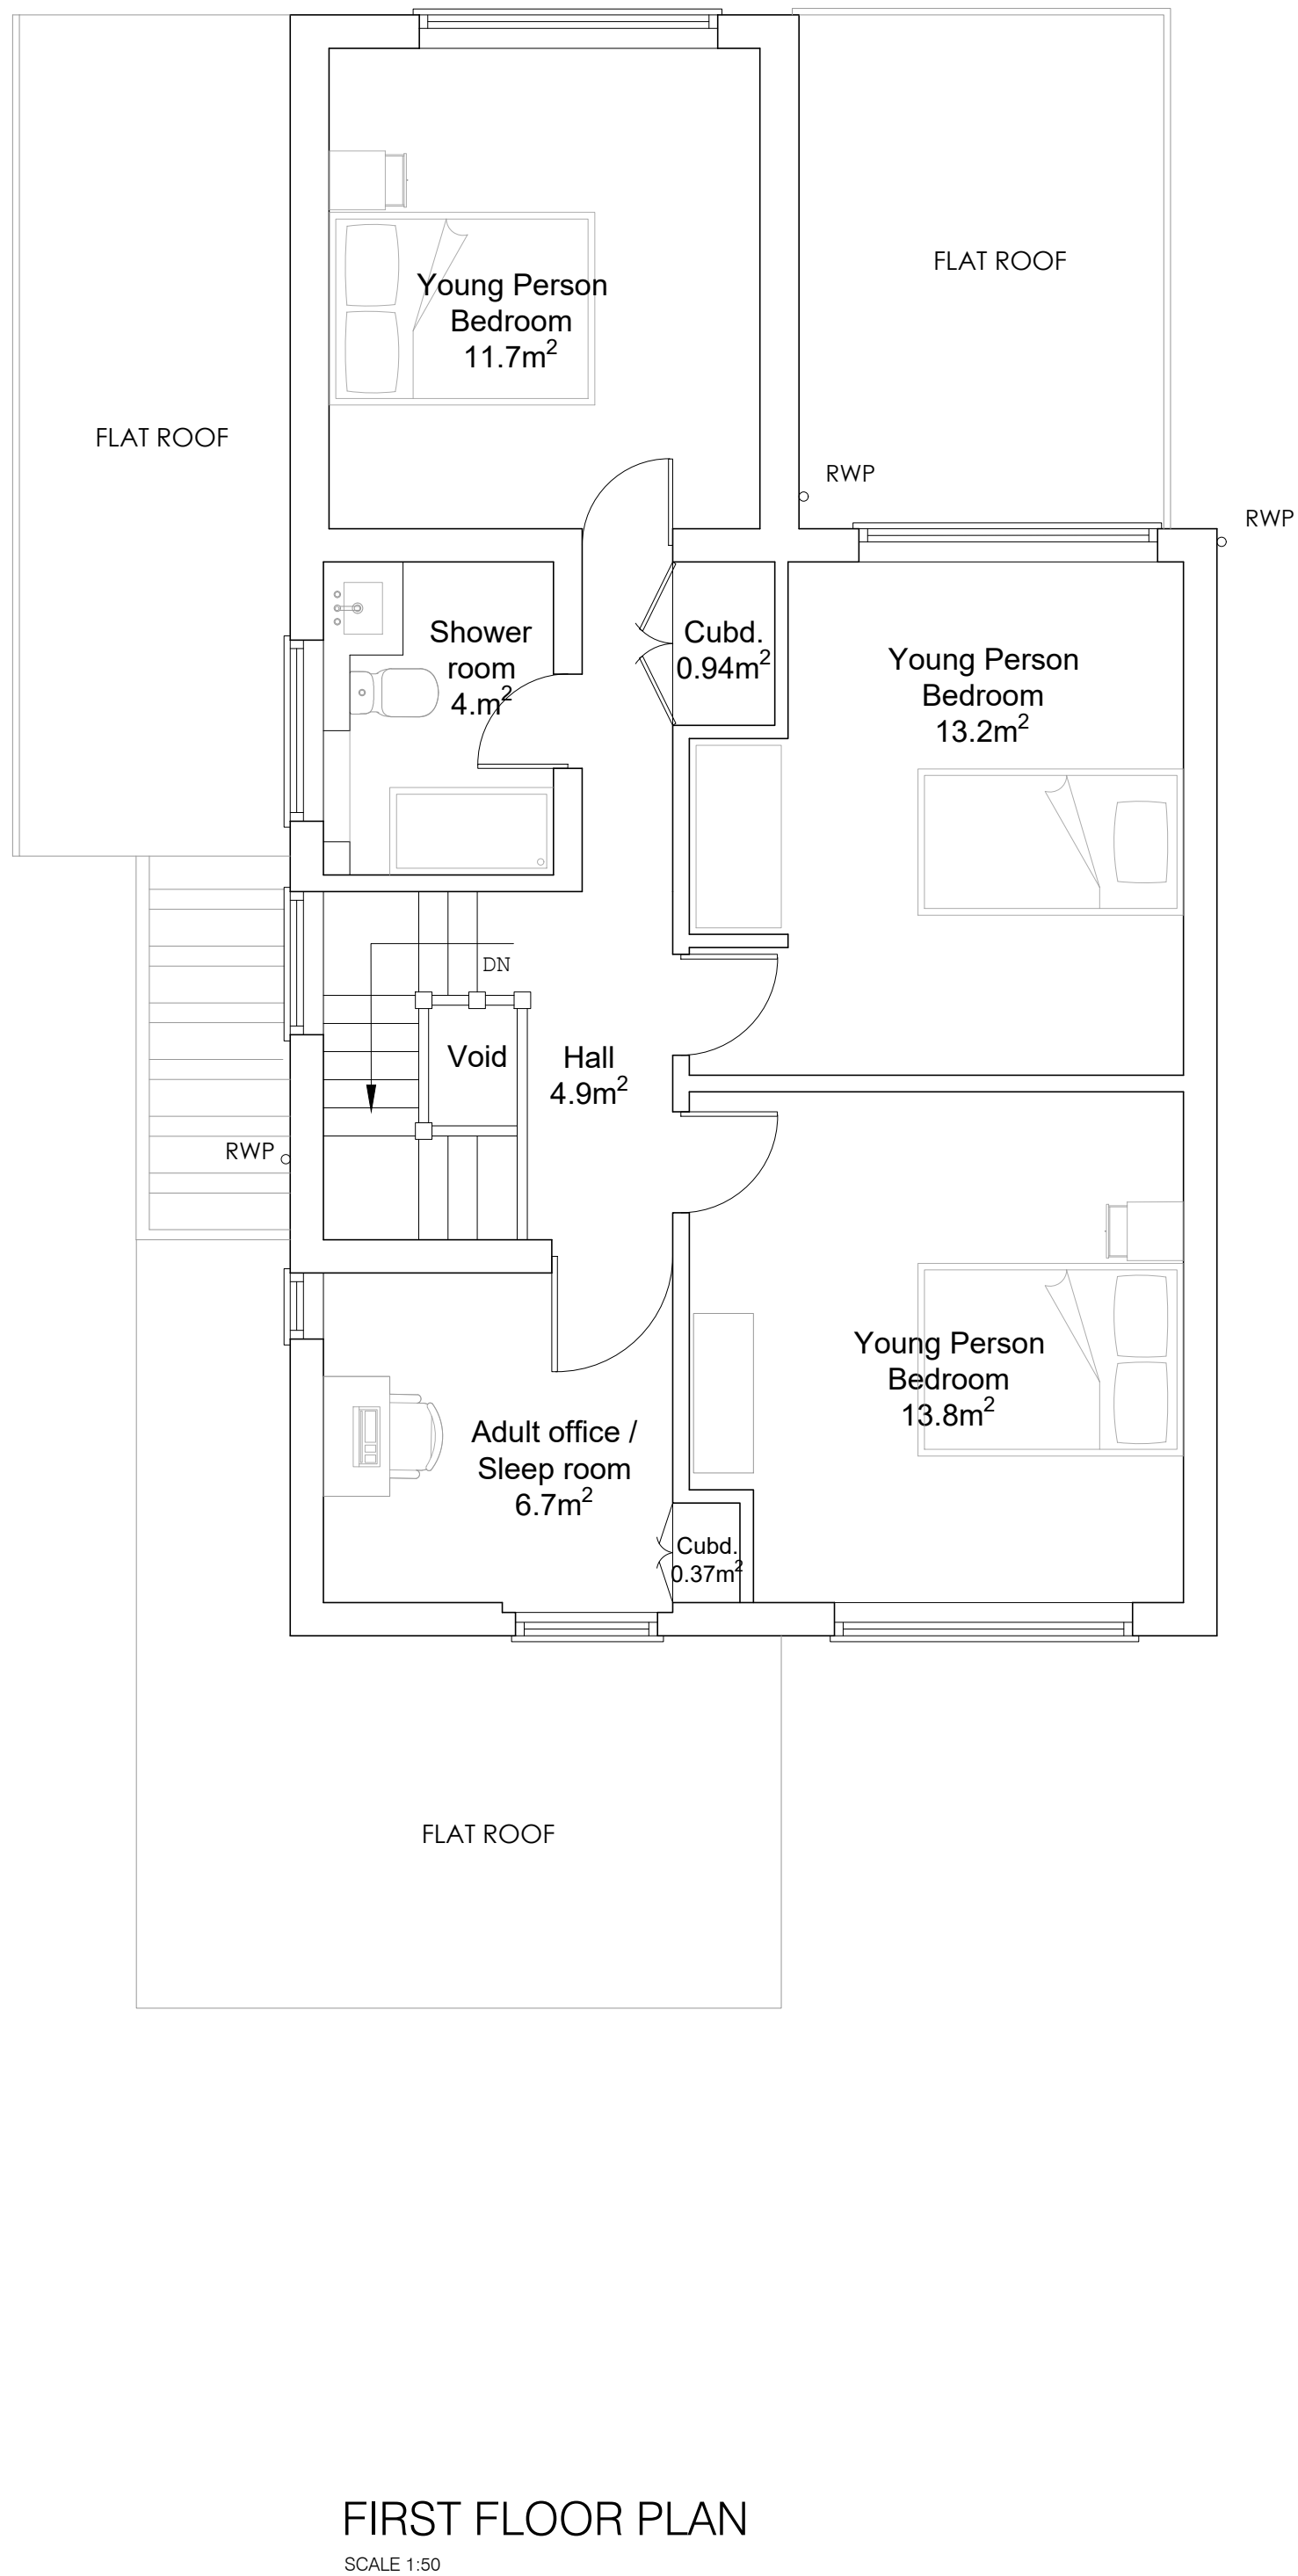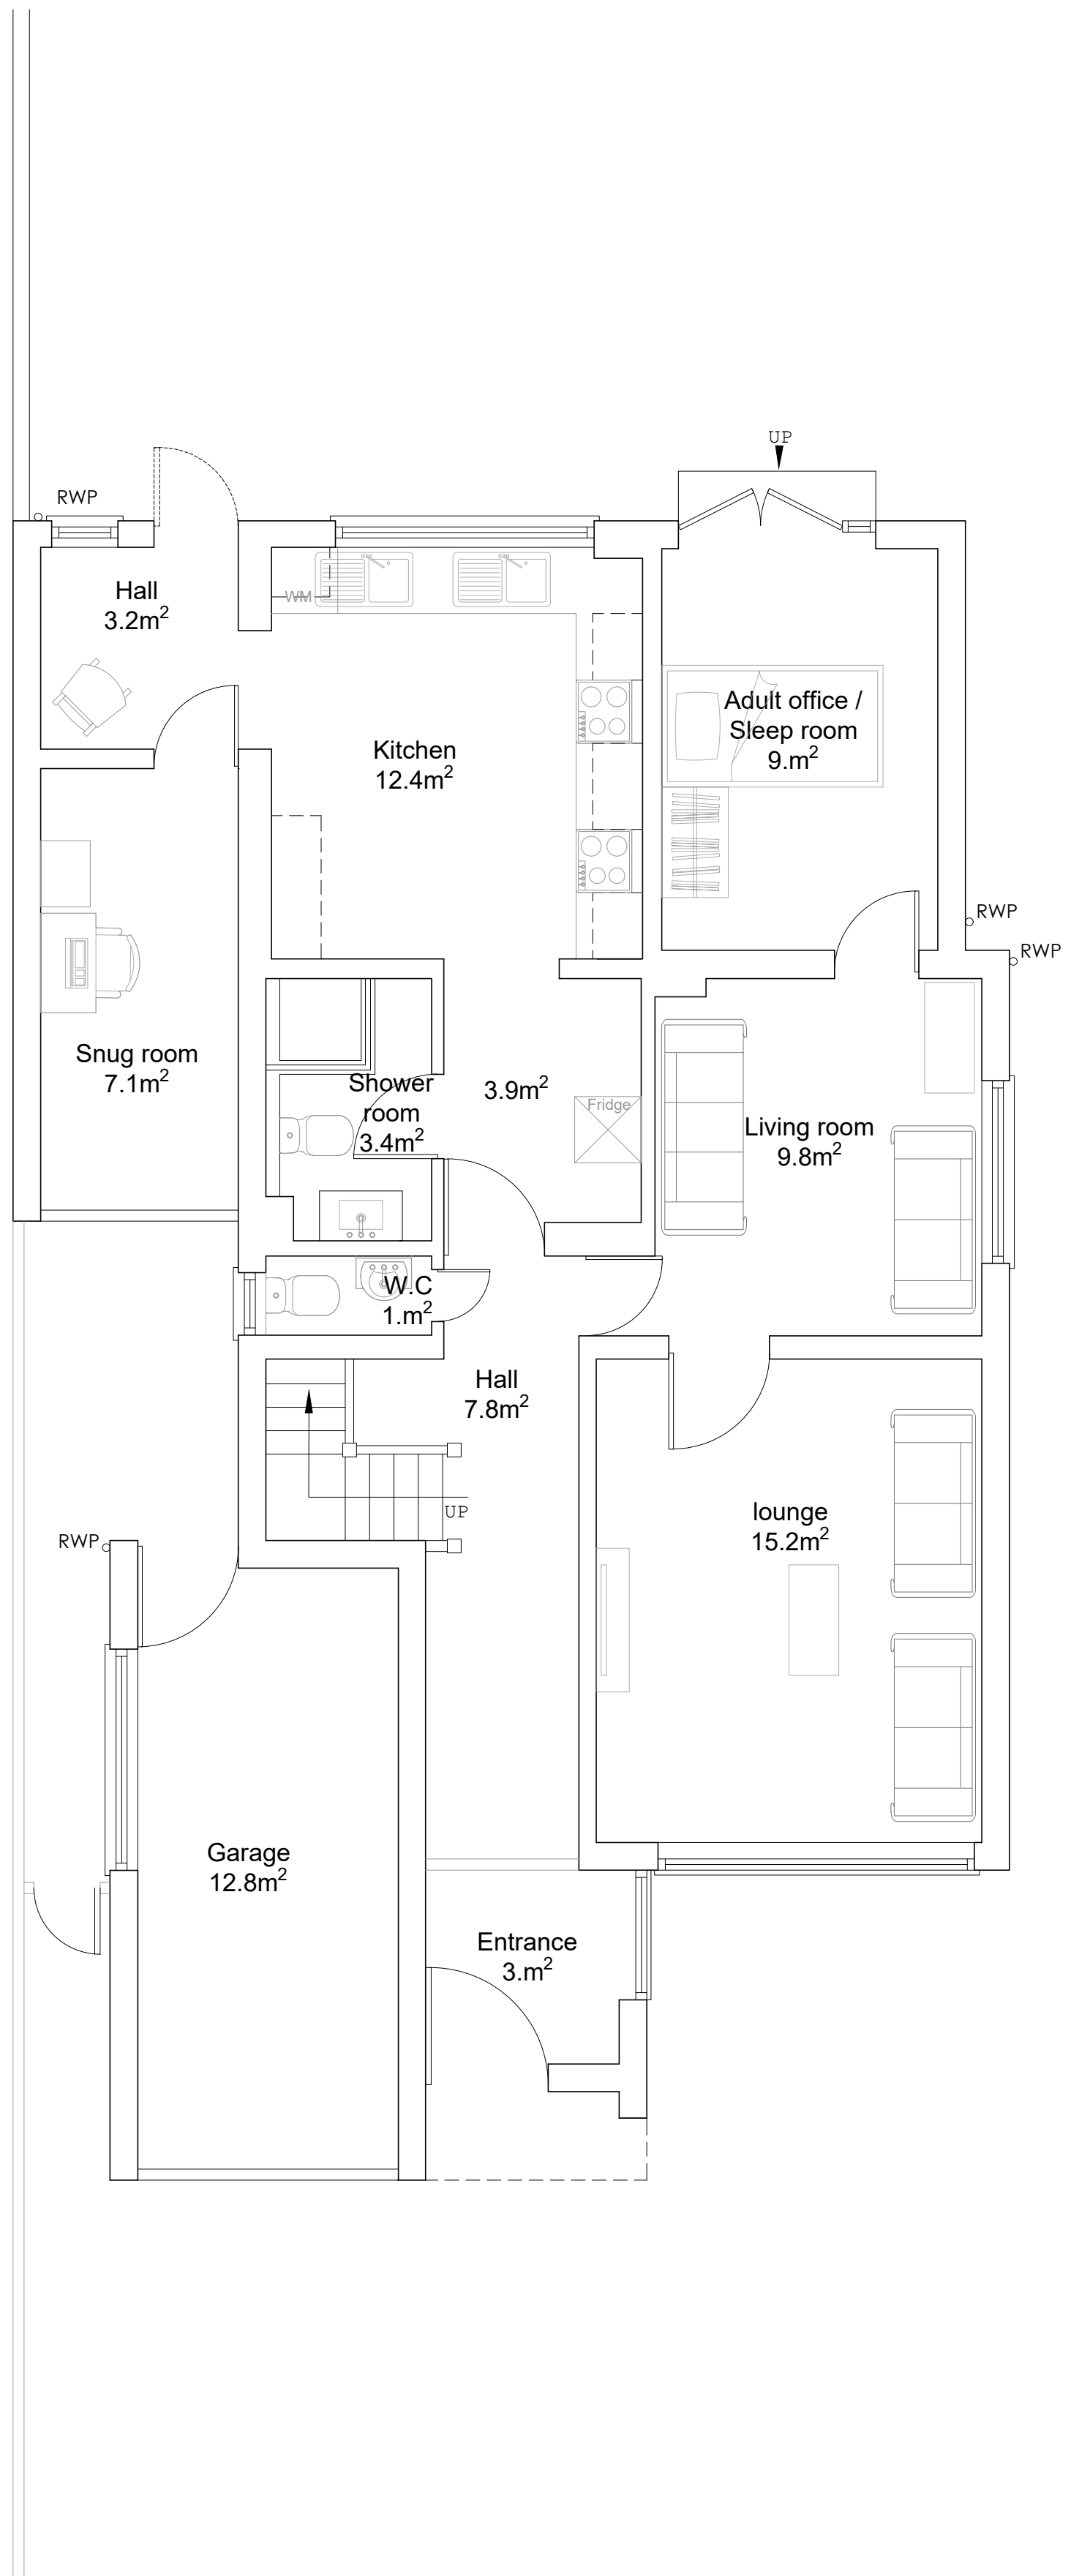

INHAUS GROUP

Children's Residential Care Specialists

Planning | Building | Environment | Consulting

inhaus.co.uk

Project

94 Hartsbourne Rd, Earley, Reading RG6 5SJ, UK

Drawing Title

Proposed Floor Plans

Drawing Number

HD00000 - PL03

Scale

1:50 @A1

Issue Status

Planning

Drawn

SK

Date

May 2026


Note:
There is no change in
Elevation




REAR ELEVATION
SCALE 1:50



FRONT ELEVATION
SCALE 1:50

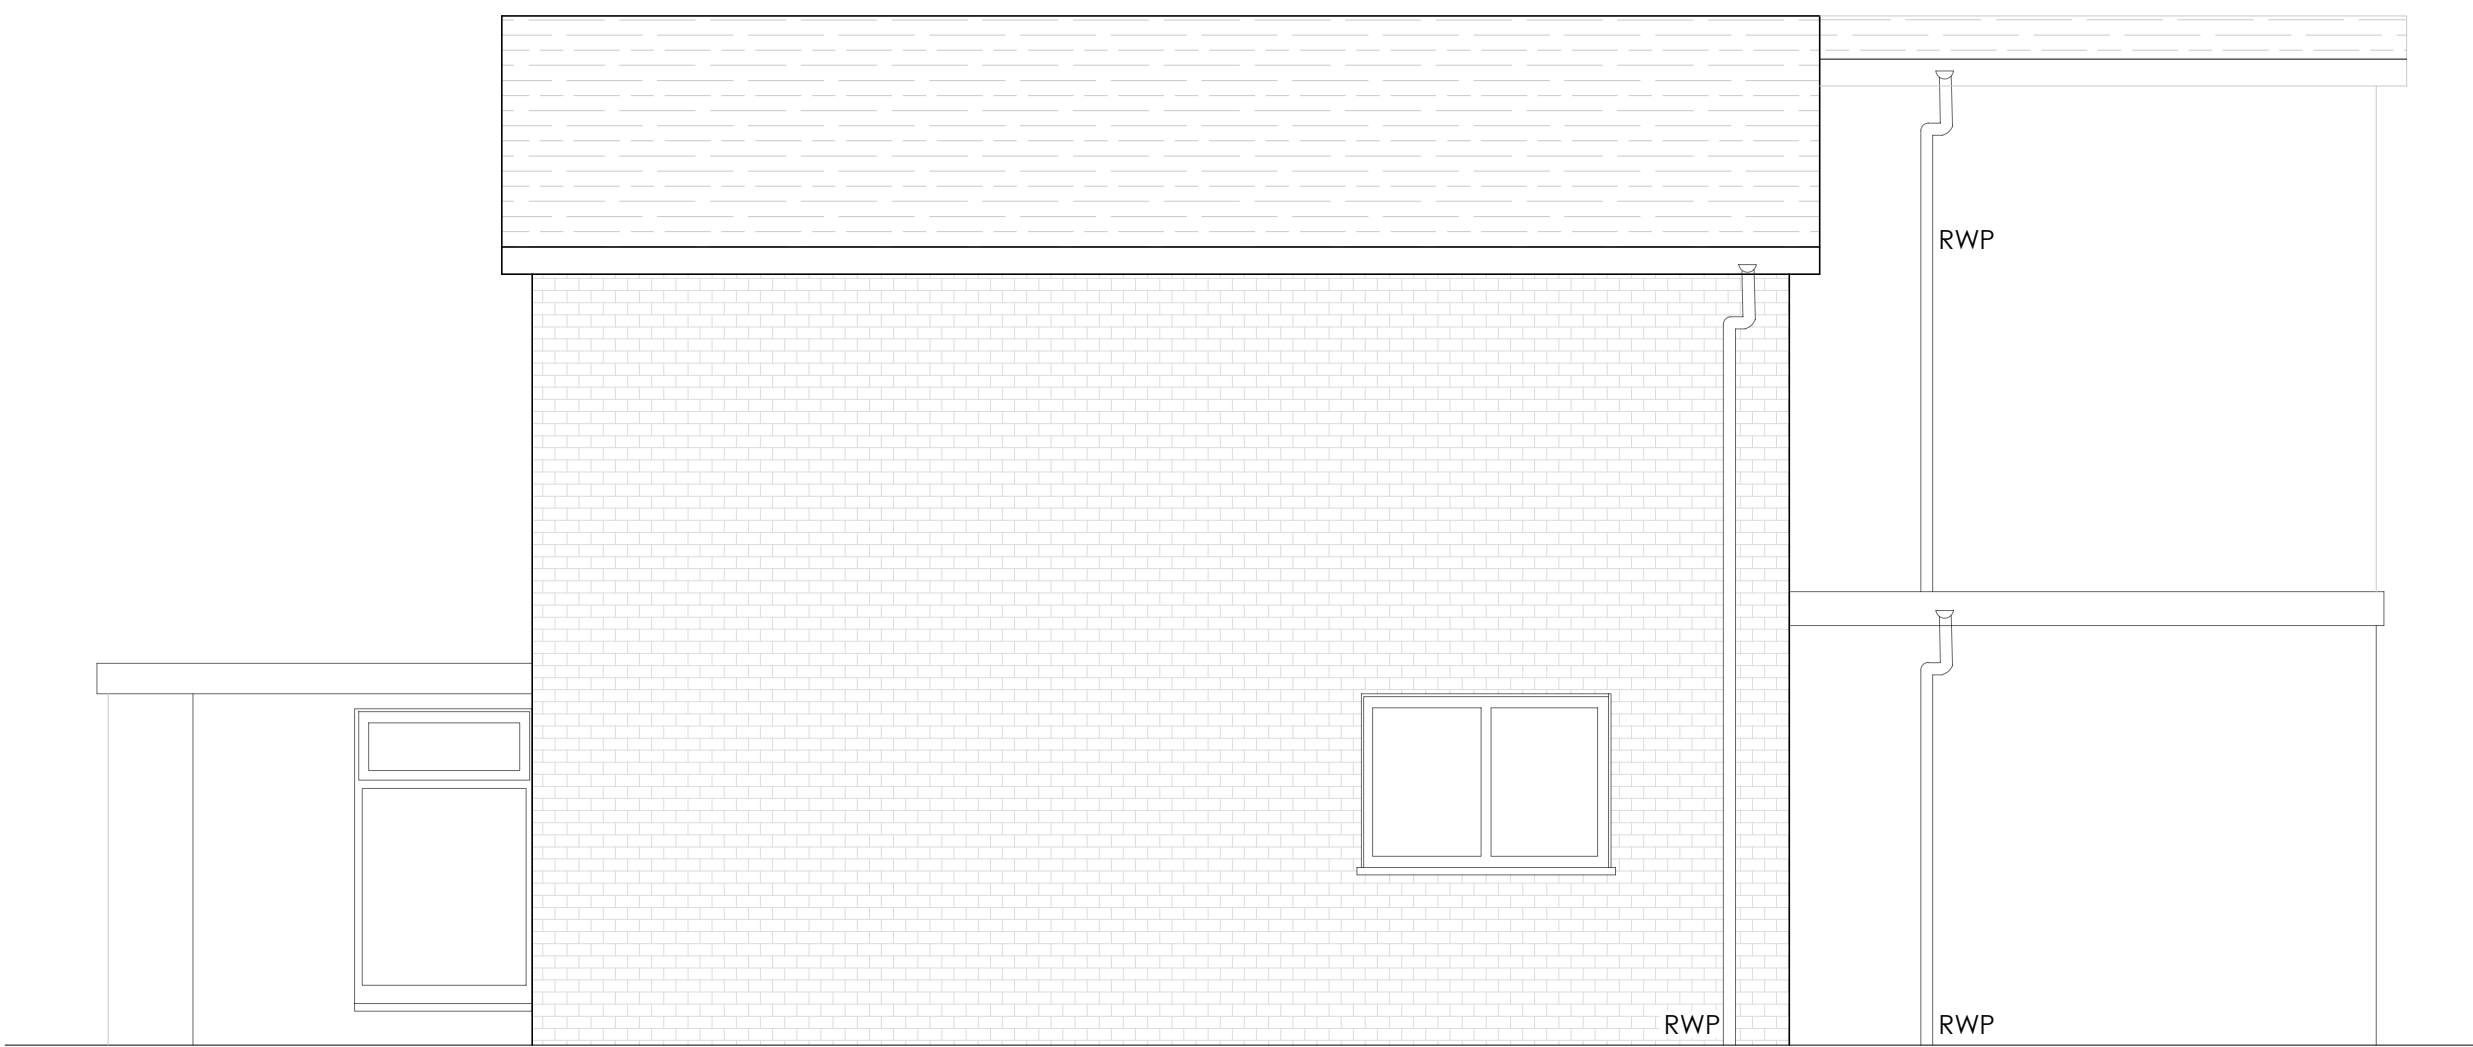

RIGHT SIDE ELEVATION
SCALE 1:50

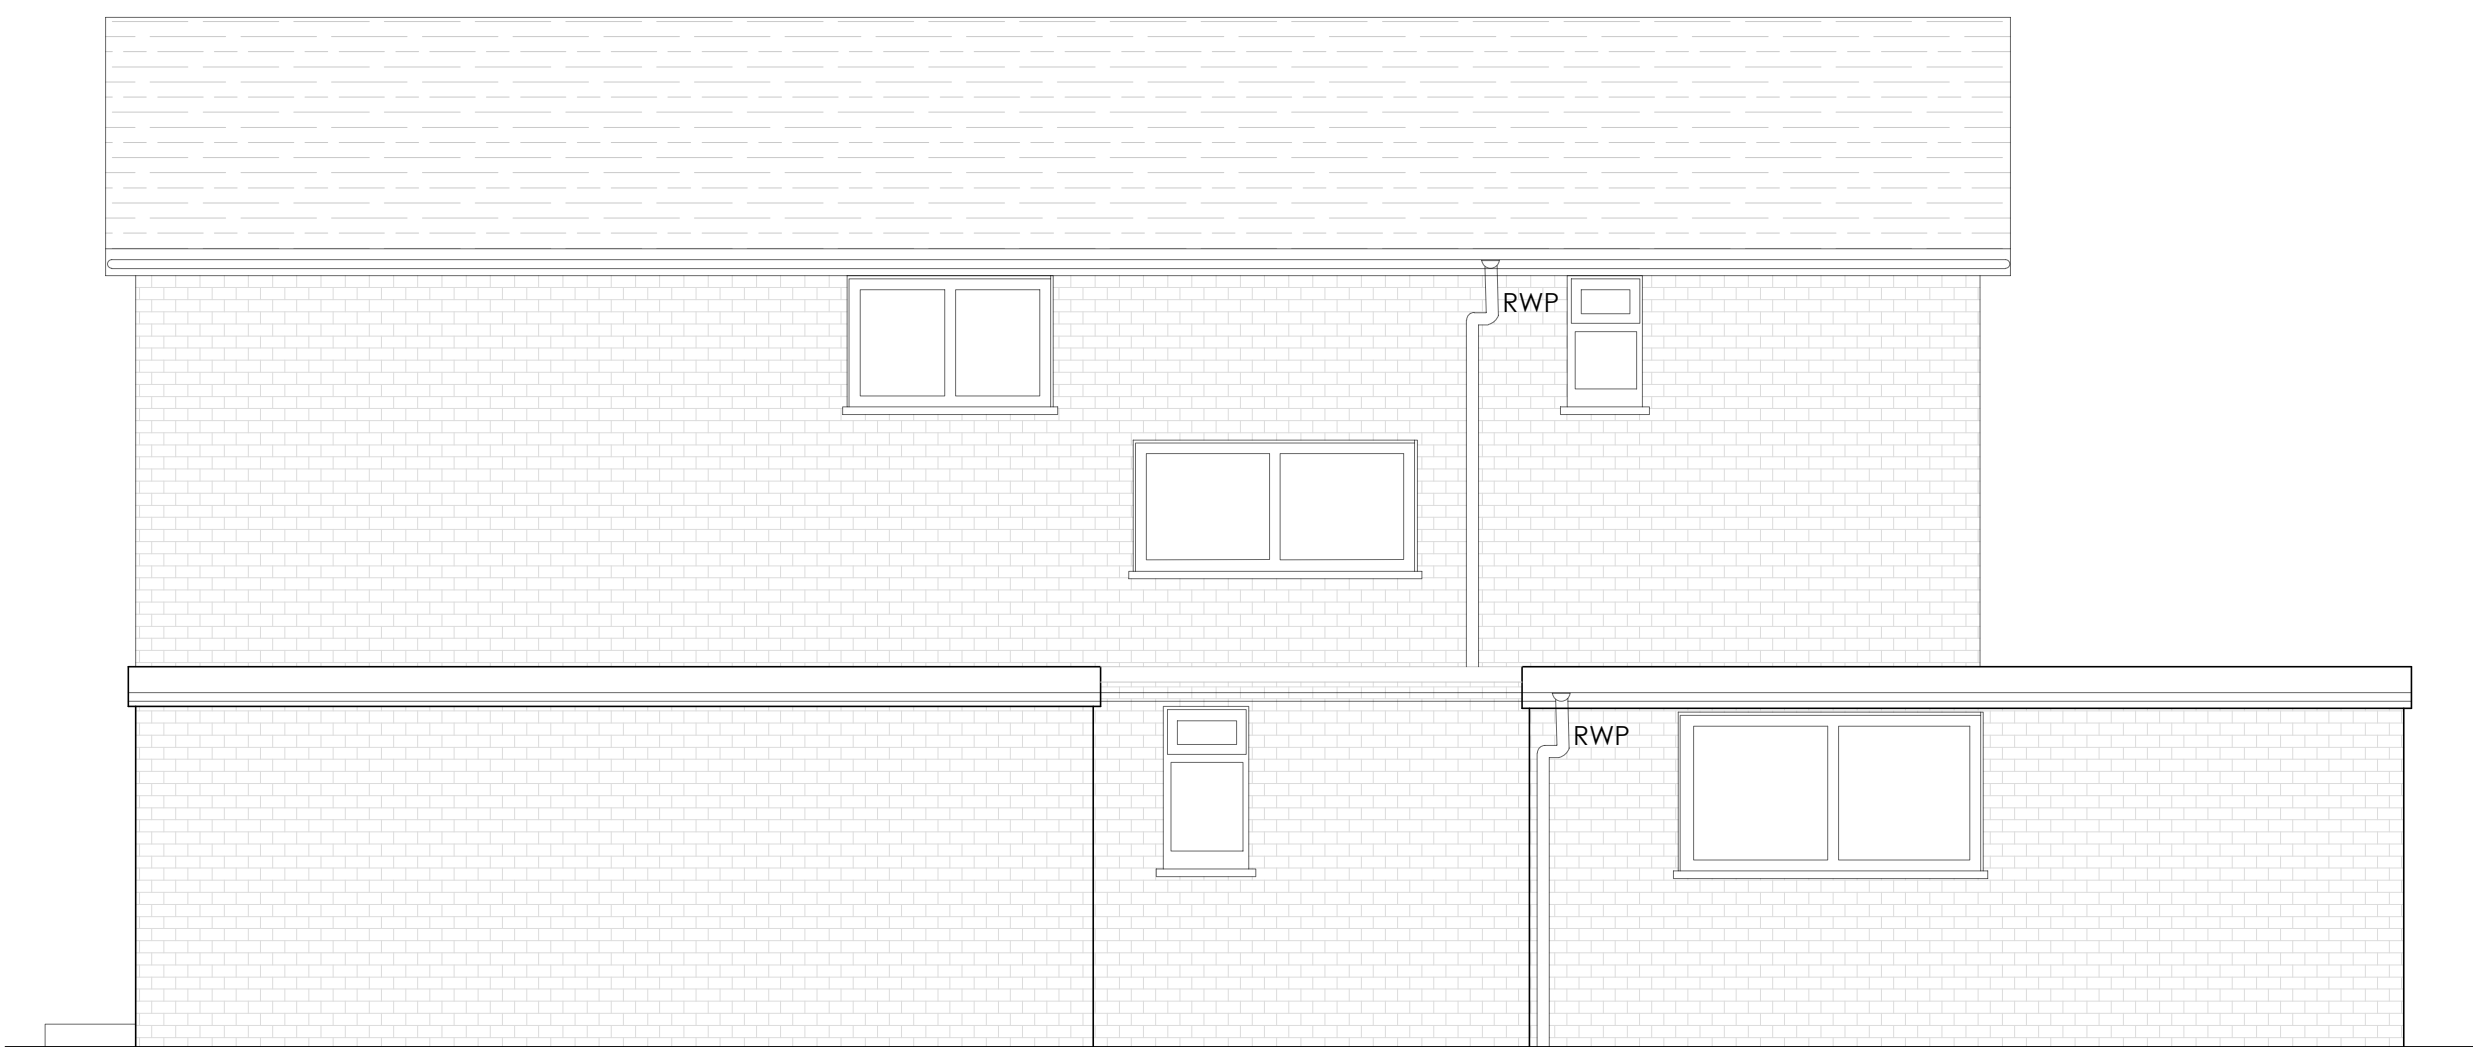

LEFT SIDE ELEVATION
SCALE 1:50

Notes

Drawing based on survey information by others and subject to planning, building regulation and other statutory approvals.



0 0.5 1 1.5 2
SCALE 1:50 m

INHAUS GROUP
Children's Residential Care Specialists

Planning | Securing | Recruitment | Consulting
inhaus.co.uk

Project
94 Hartsbourne Rd, Earley, Reading RG6 5SJ, UK

Drawing Title
Proposed Elevations

Drawing Number
HD00000 - PL04

Scale
1:50 @A1

Issue Status
Planning

Drawn
SK

Date
May 2026