

Tel : 07525008695
Email : homecountiesas@gmail.com

NOTES:


This drawing is to be read in conjunction
with all relevant Architects and Engineers
drawings

Only figured dimensions are to be used for construction


All dimensions are to be verified on site prior to work commencing



1 Front Elevation

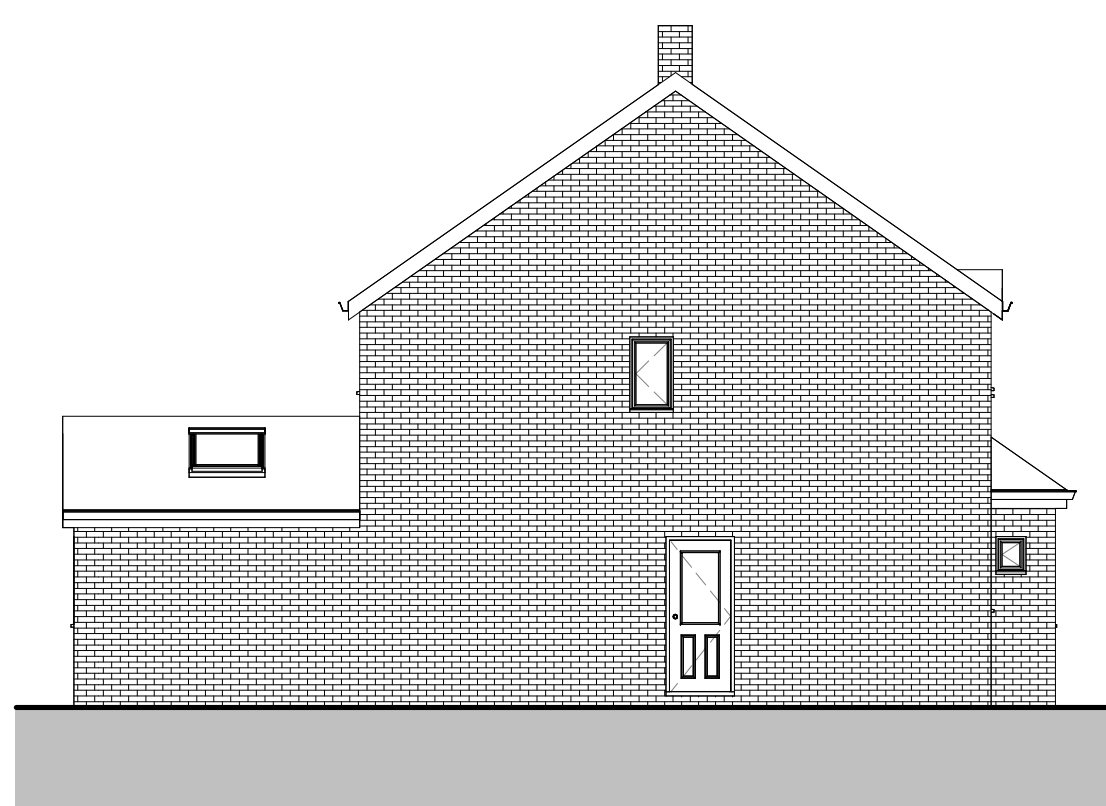


2 LH Elevation

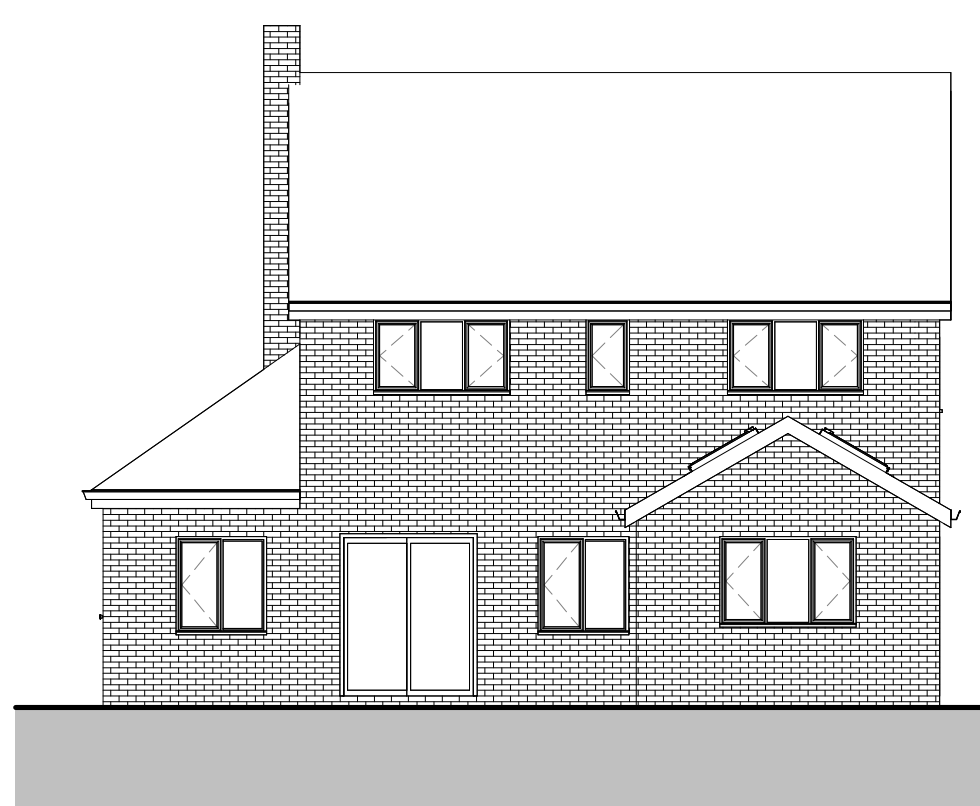


3 Rear Elevation




4 RH Elevation

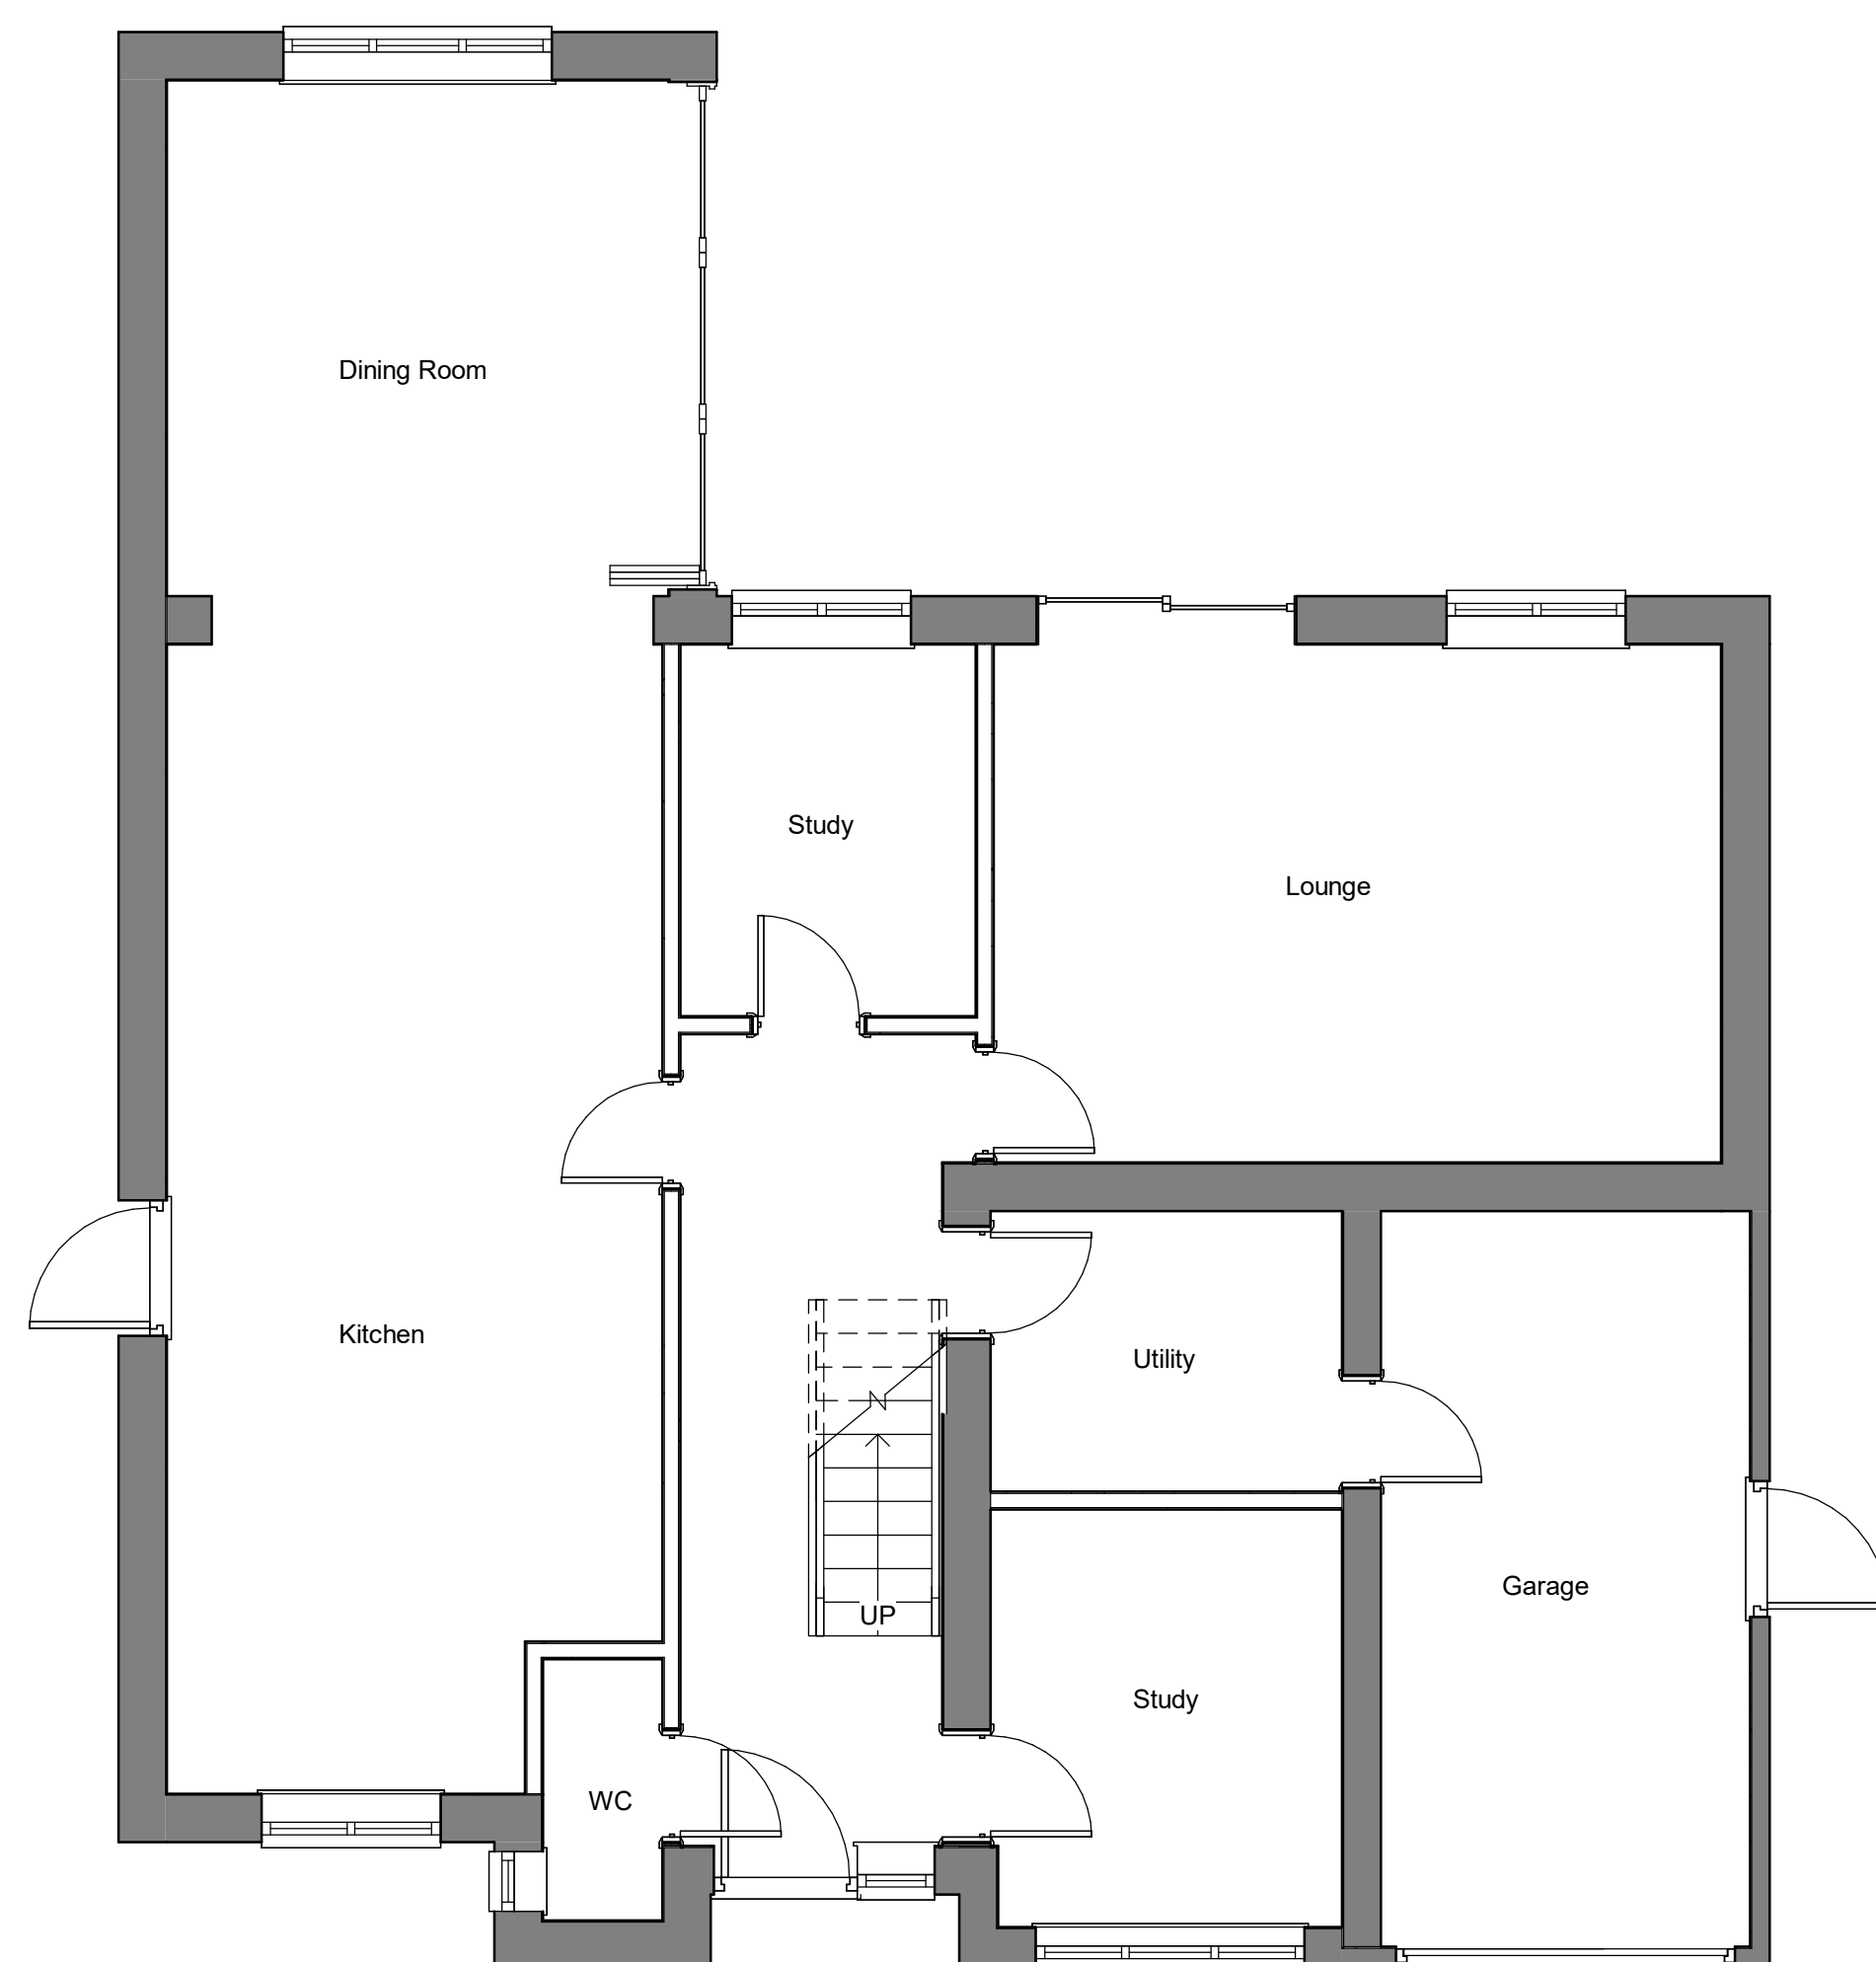

5 Ground Floor
1 : 50

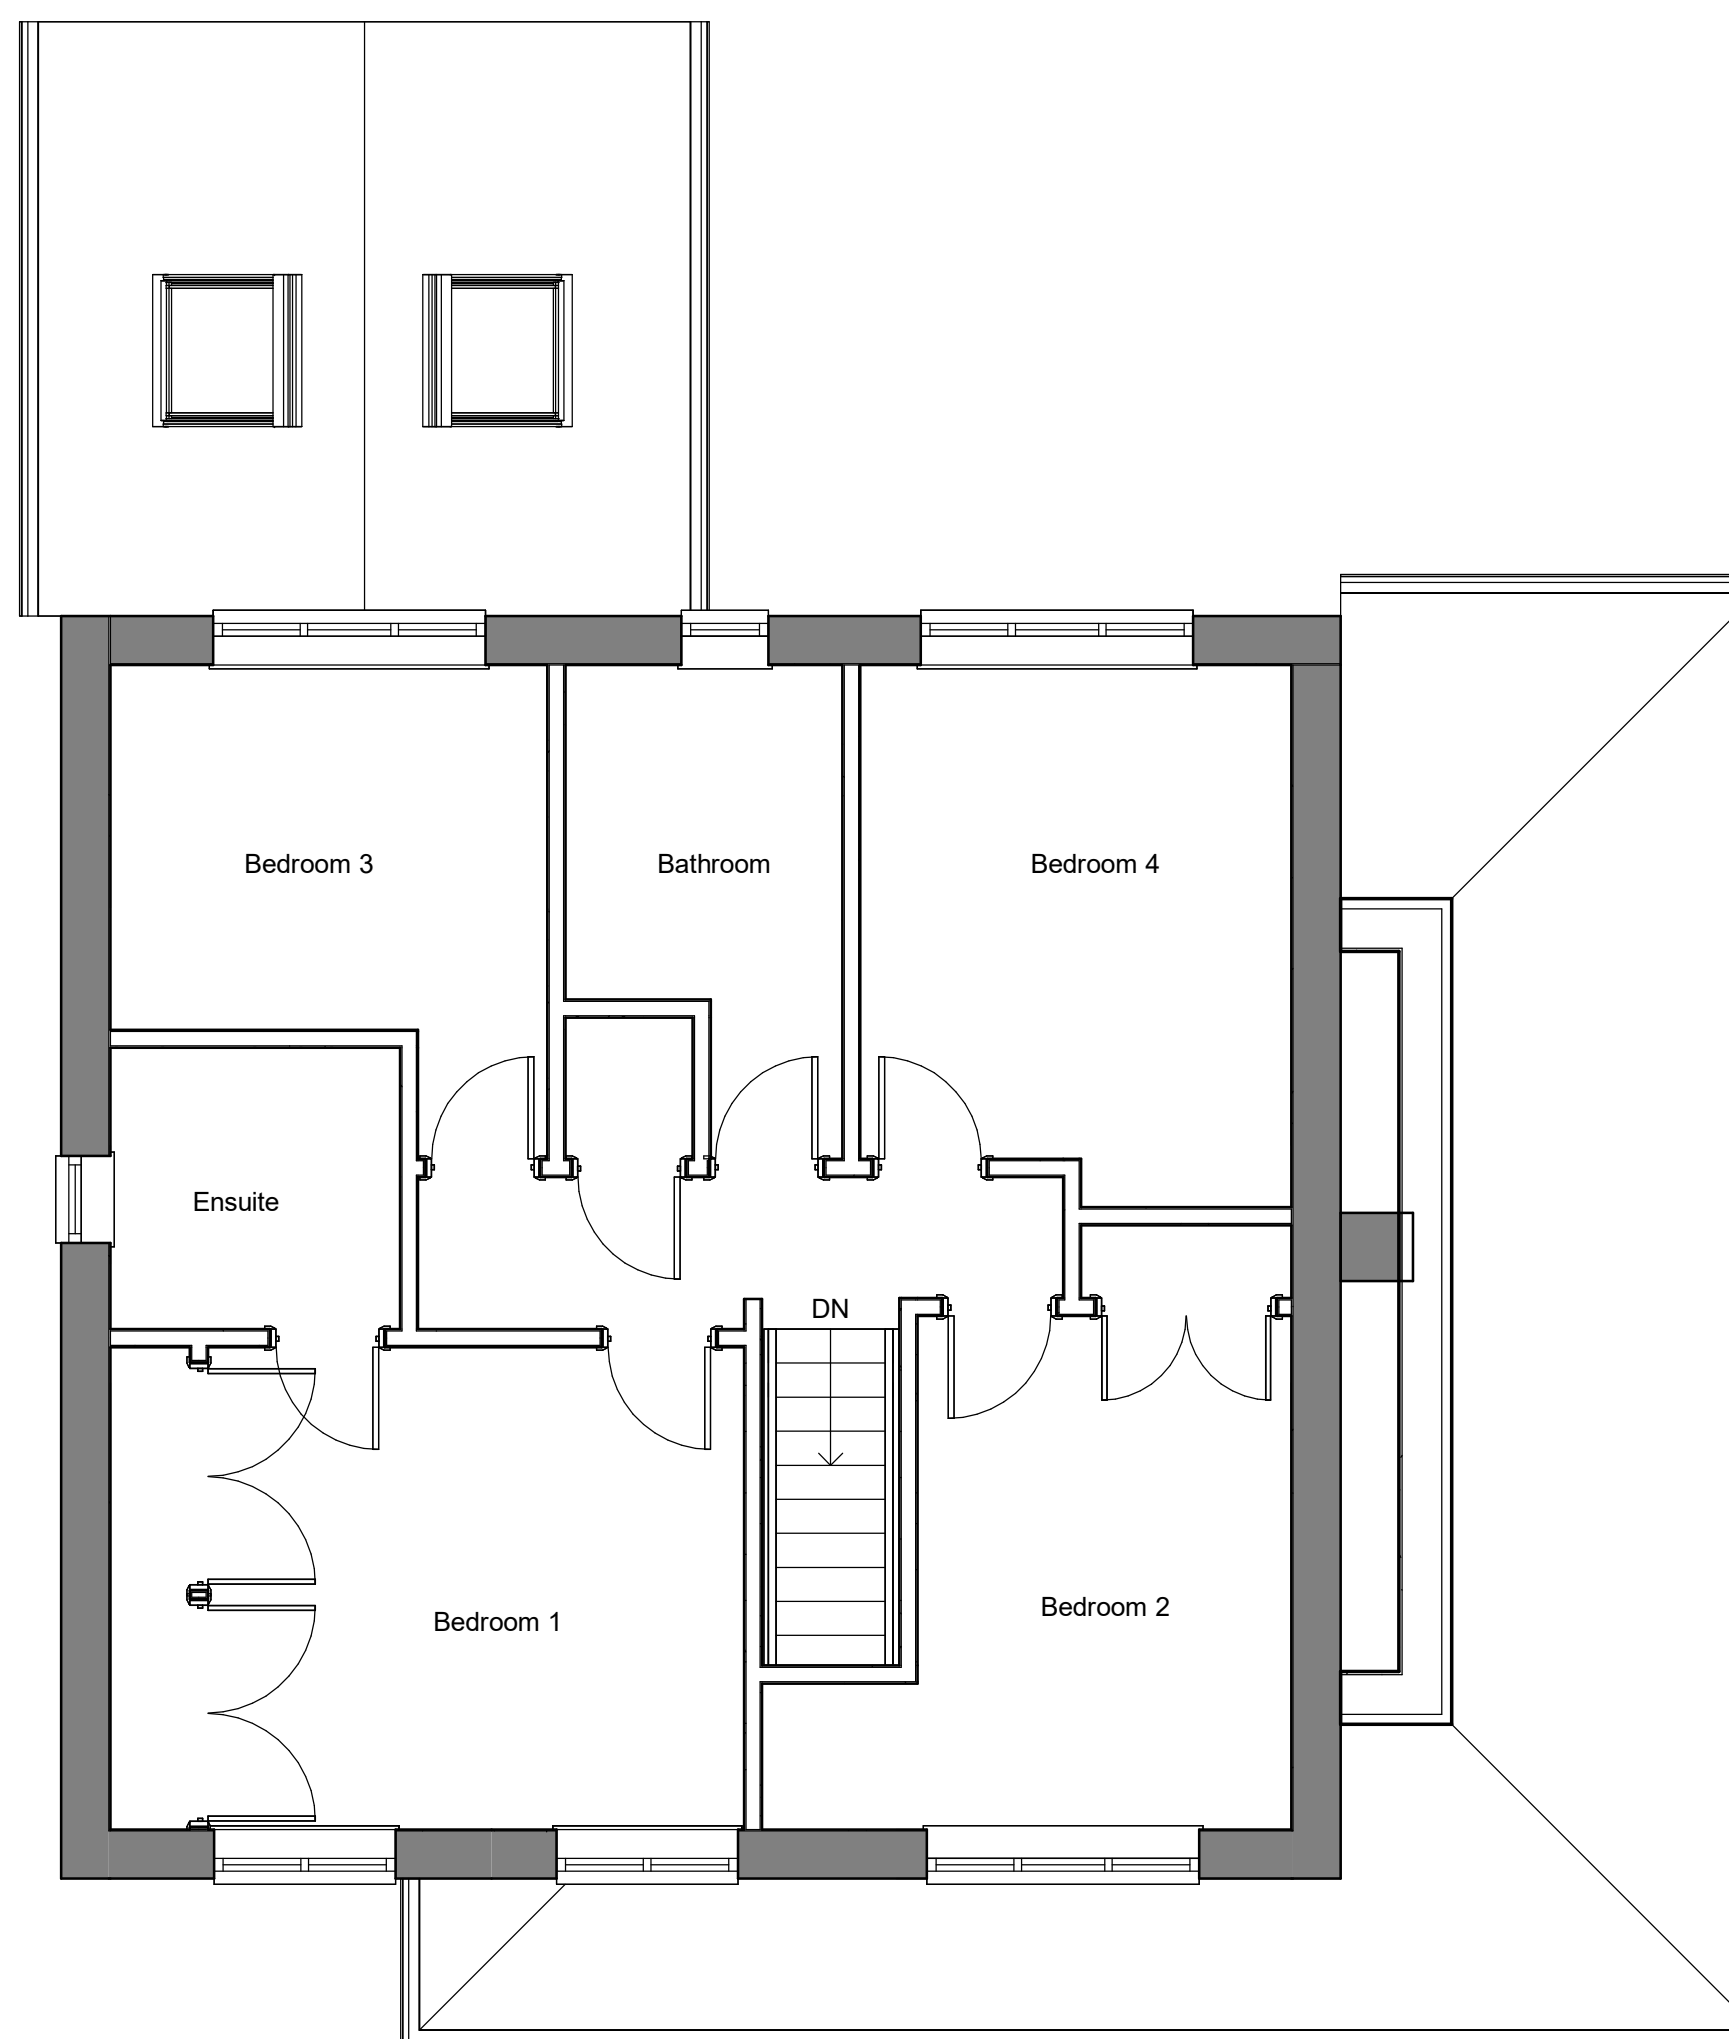

6 First Floor
1 : 50

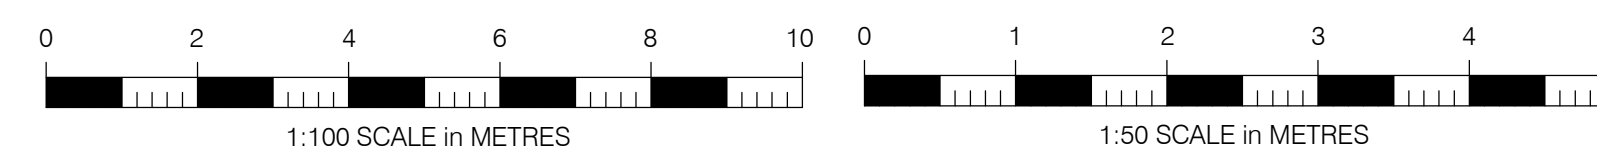[illegible]

8 Hunters Way
RG7 1HW

Existing

Project number	703
----------------	-----

Date	15.07.24
------	----------

Drawn by **Brian Strong**

101

Scale @ A1	As indicated
------------	--------------