



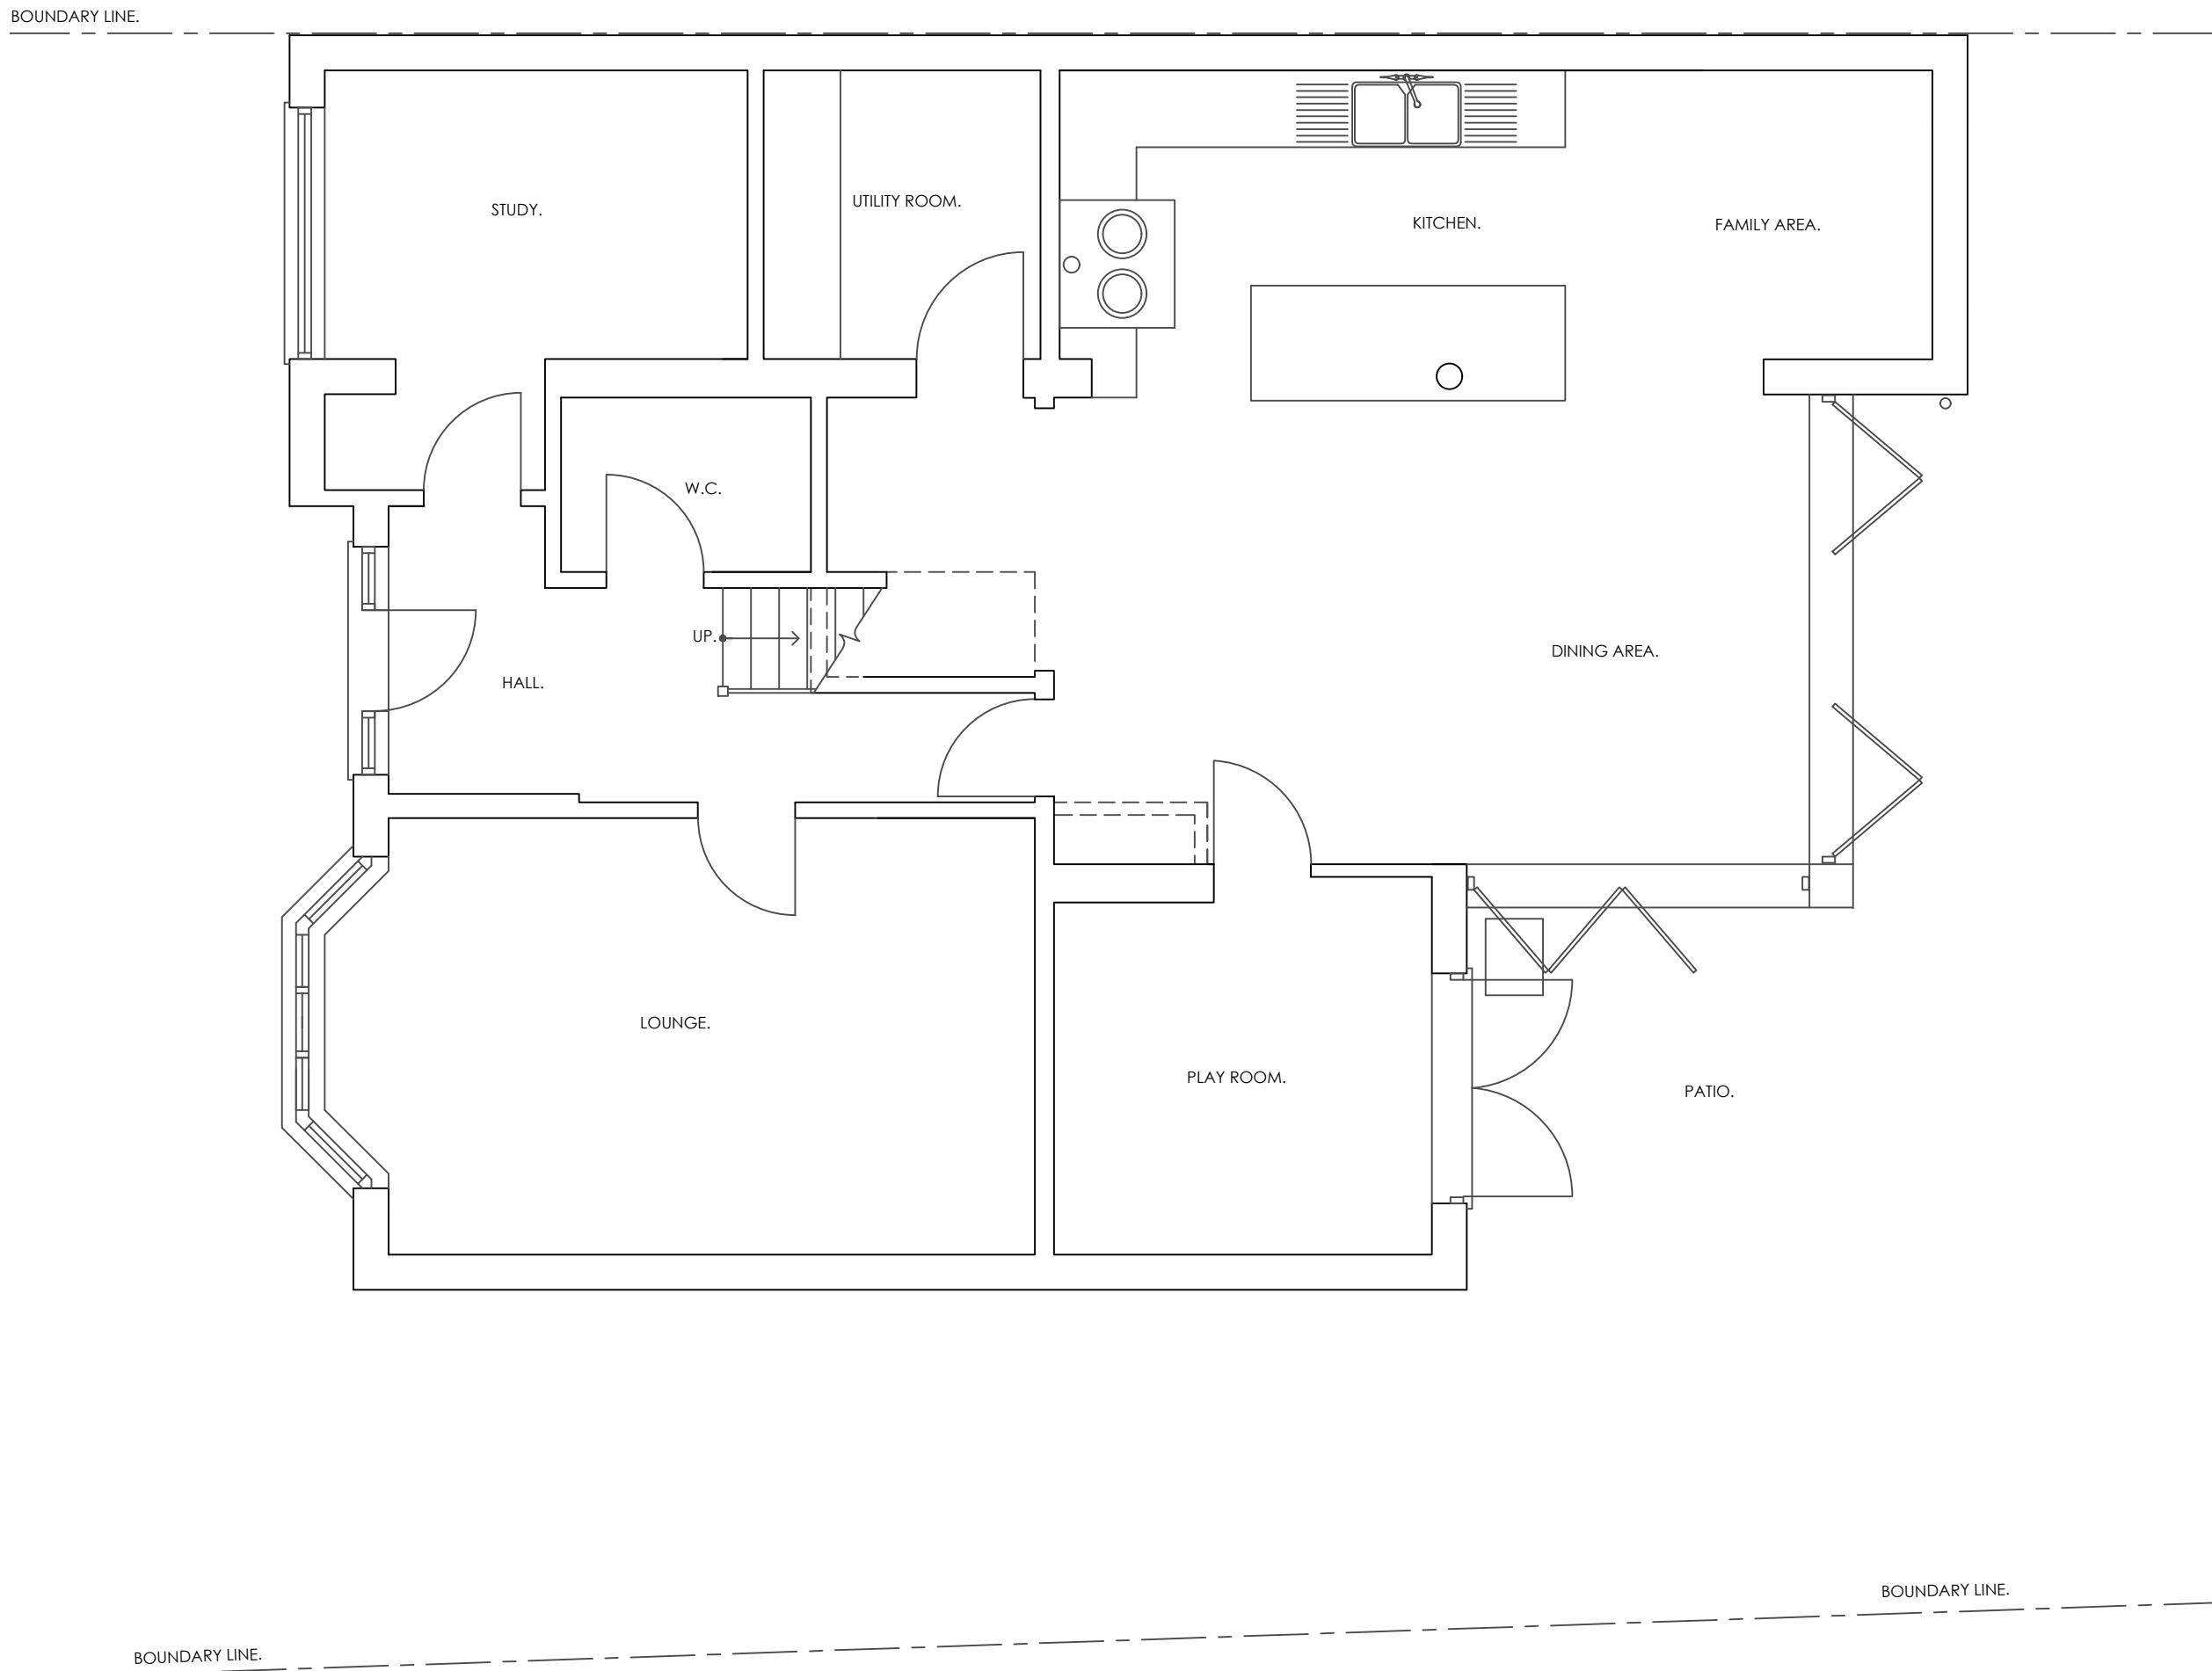

EXISTING GROUND FLOOR PLAN.

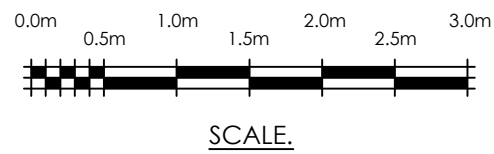

REV	DATE	REVISION			
CLIENT					
Mr & Mrs Smith.					
PROJECT					
7 Ryecroft Close, Wargrave.					
TITLE					
Proposed Two Storey Side & Rear Extension and Single Storey Side Extension.					
Wargrave Design Consultancy The Old Pump House - Wargrave - Berkshire - RG10 8DJ 0118 940 1678 - info@wargravedesign.com www.wargravedesign.com					
DRAWN		SCALE			
G.D.G.					
DATE		1:50 @ A2			
May 2024					
DRAWING No.		REV.			
1878 - 01		A			