



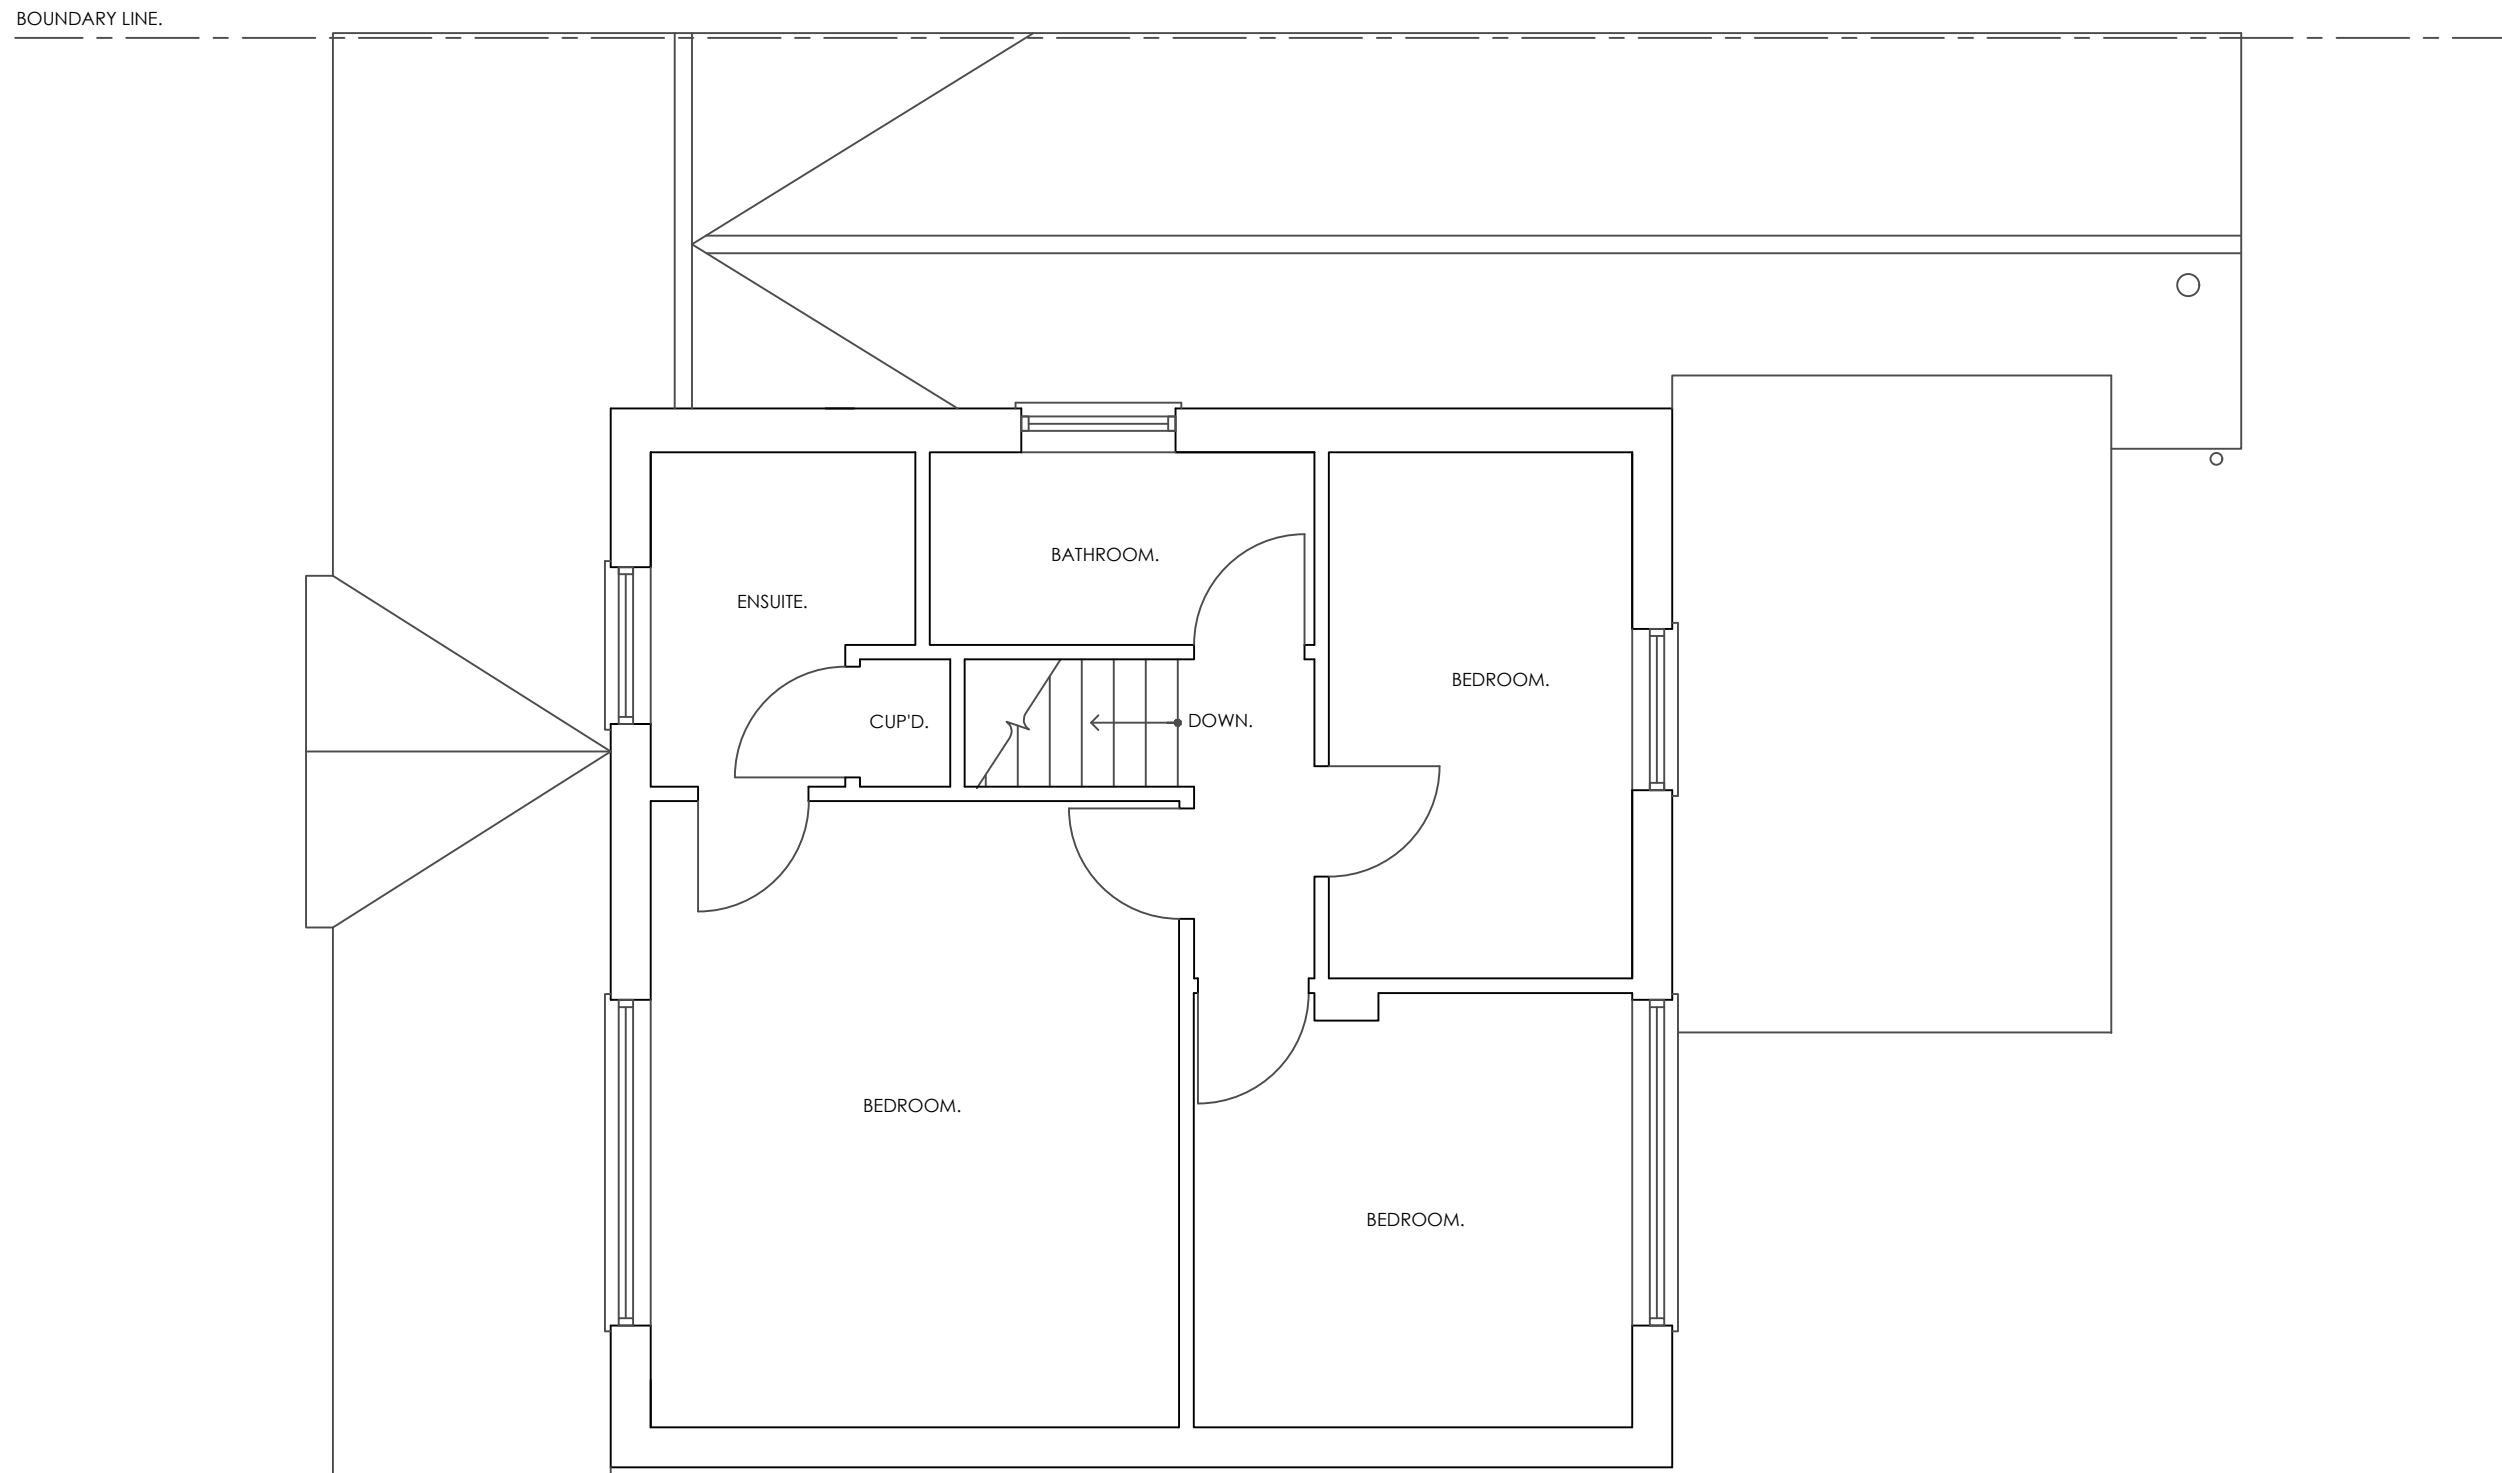

BOUNDARY LINE.

EXISTING FIRST FLOOR PLAN.

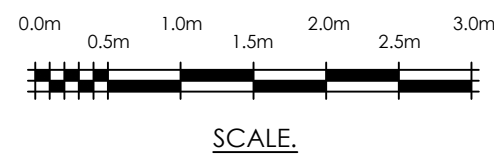

REV	DATE	REVISION
CLIENT		
Mr & Mrs Smith.		
PROJECT		
7 Ryecroft Close, Wargrave.		
TITLE		
Proposed Two Storey Side & Rear Extension and Single Storey Side Extension.		
 Wargrave Design Consultancy The Old Pump House - Wargrave - Berkshire - RG10 8DJ 0118 940 1678 - info@wargravedesign.com www.wargravedesign.com		
DRAWN		SCALE
G.D.G.		
DATE		1:50 @ A2
May 2024		
DRAWING No.		REV.
1878 - 02		A