



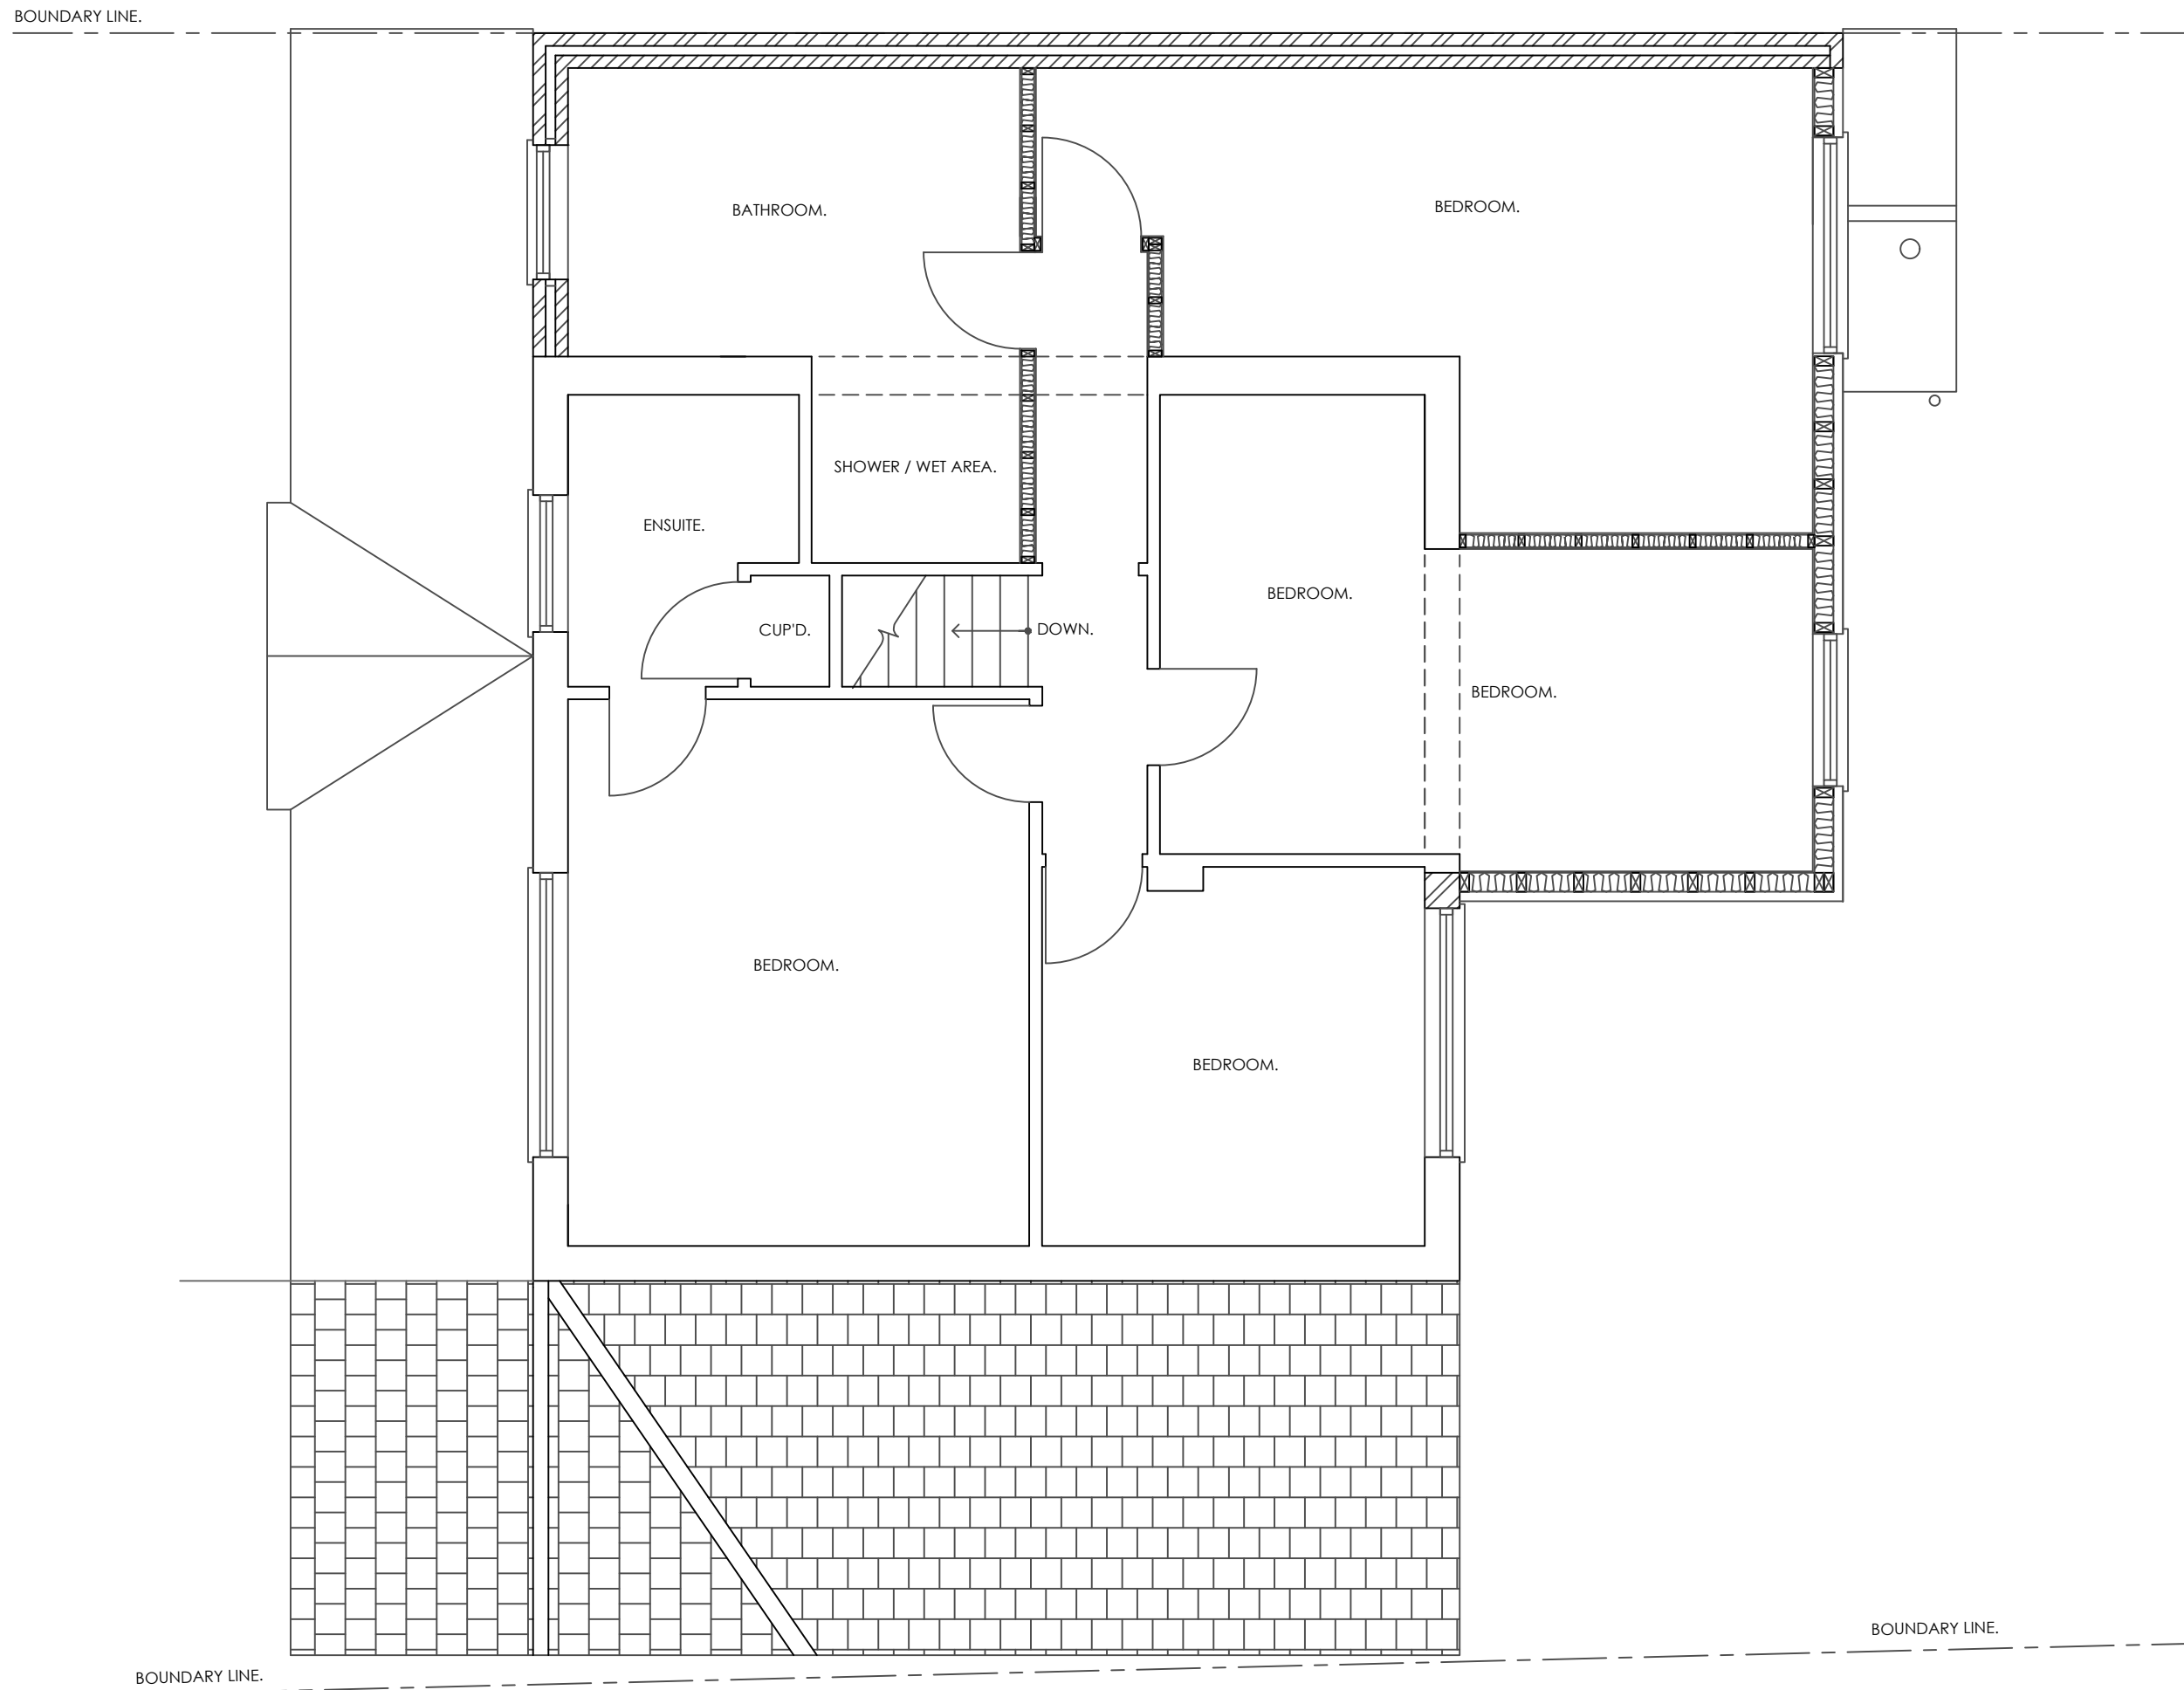

PROPOSED FIRST FLOOR PLAN.

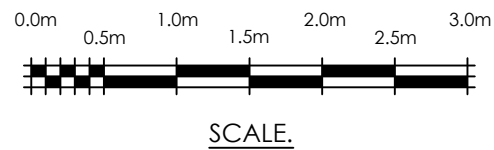

This drawing has been prepared solely for the use of the client as detailed in the title block, and shall not be copied, lent or used by any third party without the express written permission of the Wargrave Design Consultancy Limited. Date as title block.

These plans must not be acted upon until the appropriate planning and building regulation approvals have been granted. Should the works be undertaken prior to the above approvals being in place it is done so entirely at the clients own risk.

REV	DATE	REVISION			
CLIENT					
Mr & Mrs Smith.					
PROJECT					
7 Ryecroft Close, Wargrave.					
TITLE					
Proposed Two Storey Side & Rear Extension and Single Storey Side Extension.					
 Wargrave Design Consultancy The Old Pump House - Wargrave - Berkshire - RG10 8DJ 0118 940 1678 - info@wargravedesign.com www.wargravedesign.com					
DRAWN		SCALE			
G.D.G.					
DATE		1:50 @ A2			
May 2024					
DRAWING No.		REV.			
1878 - 05		A			