





1 Proposed Front Elevation (West)
1:100



2 Proposed Rear Elevation (East)
1:100

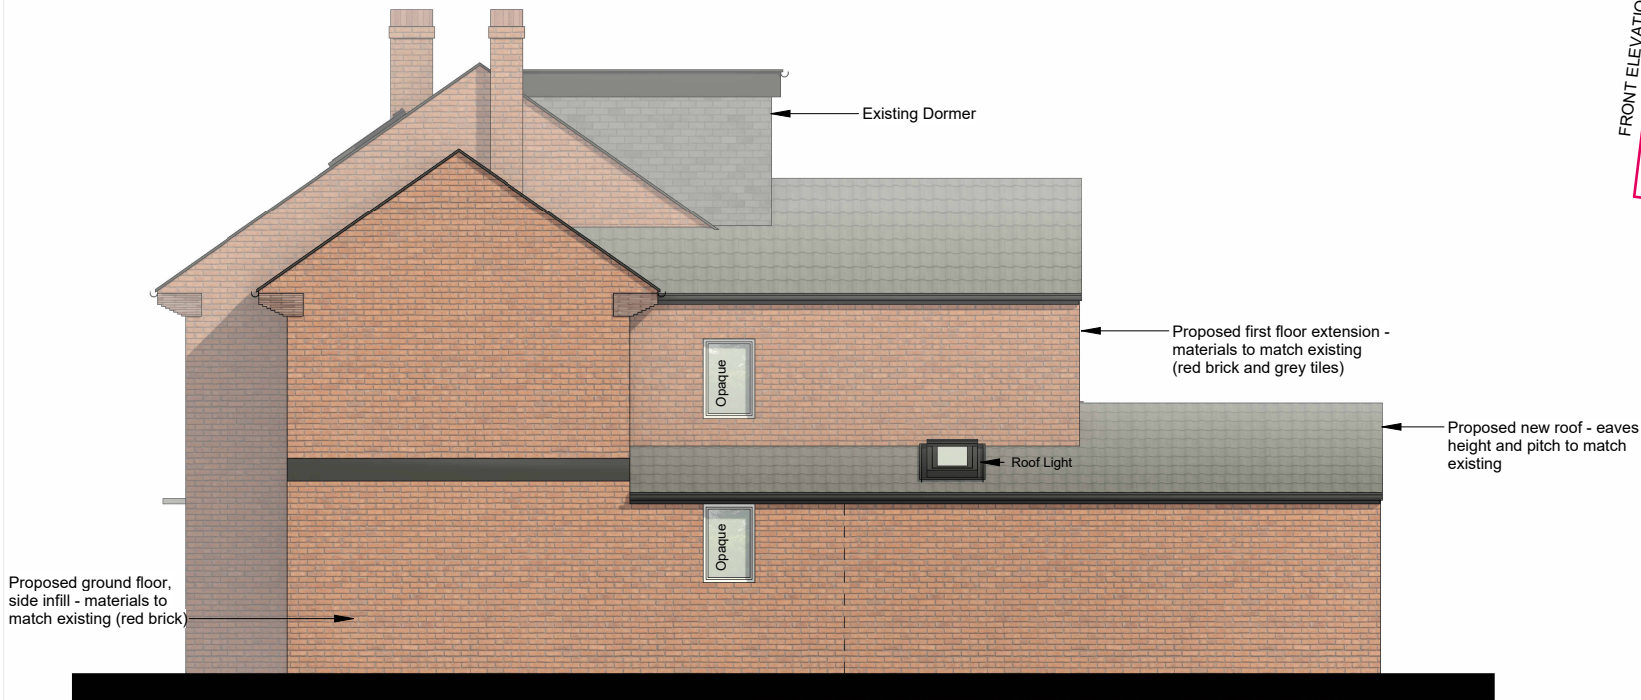

3 Proposed RHS Elevation (South)
1:100

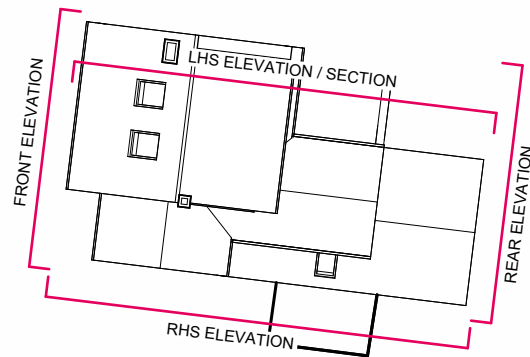

P03	26.07.07	PLANNING	RI	OH
P02	26.07.03	DRAFT PLANNING	RI	OH
P01	26.06.23	First Draft	RI	OH
REV	DATE	DESCRIPTION	DRN	AUD



This document is the Copyright work of Kite Architects Ltd. unless formally assigned in writing.

Do not Scale from this drawing. Verify all dimensions on site.

Drawing should be read in conjunction with information from all other design consultants and contractors. All drawings in digital format are for reference only.



01865 745465	studio@kitearchitects.co.uk	www.kitearchitects.co.uk
PLANNING - RIBA STAGE 3	S4 - SUITABLE FOR STAGE APPROVAL	PROJECT INFORMATION
41 Harcourt Drive, Earley, Reading, RG65TL	DRAWING NAME	Proposed Elevations and Section
SCALE	As indicated @A3	DATE CREATED
23.06.26	JOB NO.	DRAWING NO.
260004	KTE-XX-XX-DR-A-01200	REVISION
P03		



4 Proposed LHS Elevation/Section
1:100