
 


- Existing Walls - Retained
- Existing Walls - Removed
- Proposed Walls

.Proposed GIA		
Level	Area	Area (sqft)
GF	107.7 m ²	1159 ft ²
01	66.3 m ²	714 ft ²
02	25.1 m ²	271 ft ²
Total	199.1 m ²	2143 ft ²

P03	26.07.07	PLANNING	RI	OH
P02	26.07.03	DRAFT PLANNING	RI	OH
P01	26.06.23	First Draft	RI	OH
REV	DATE	DESCRIPTION	DRN	AUD

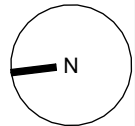

This document is the Copyright work of Kite Architects Ltd. unless formally assigned in writing. Do not Scale from this drawing. Verify all dimensions on site. Drawing should be read in conjunction with information from all other design consultants and contractors. All drawings in digital format are for reference only.



01865 745465
studio@kitearchitects.co.uk
www.kitearchitects.co.uk

PLANNING - RIBA STAGE 3
S4 - SUITABLE FOR STAGE APPROVAL


PROJECT INFORMATION
**41 Harcourt Drive, Earley, Reading,
RG65TL**

DRAWING NAME
Proposed Gr. and 1st Floor Plans


SCALE As indicated @A3

DATE CREATED 23.06.26

JOB NO. DRAWING NO. REVISION
260004 KTE-XX-ZZ-DR-A-01120 P03

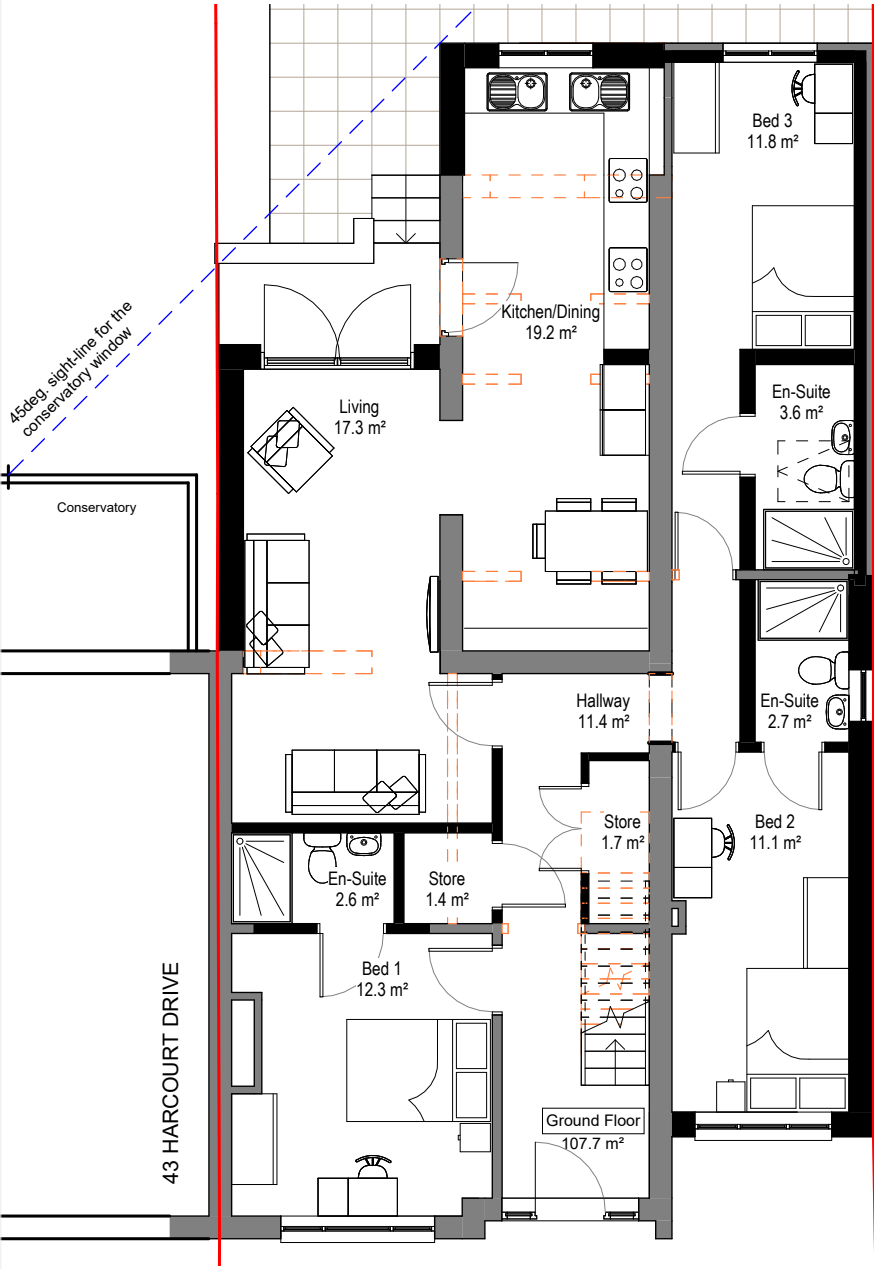

0 Proposed Ground Floor Plan
1 : 100

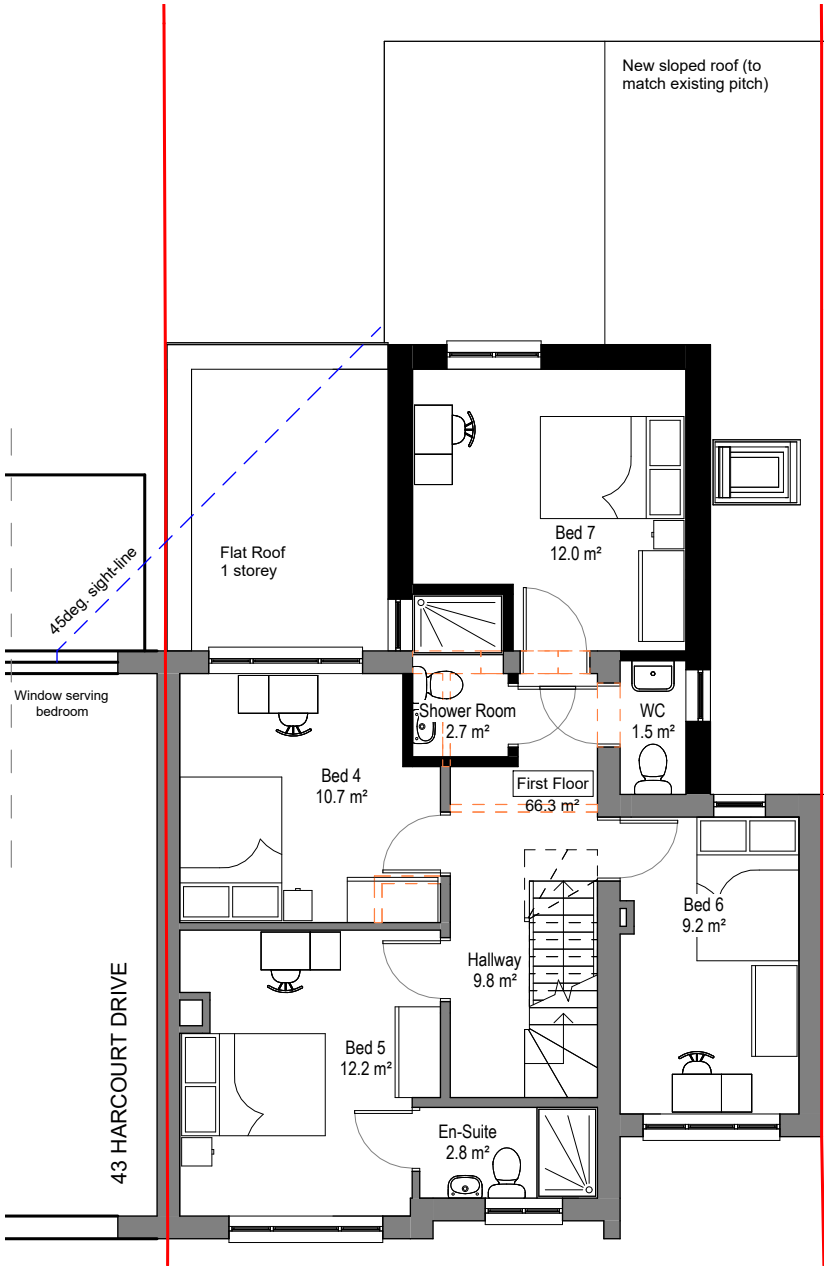

1 Proposed First Floor Plan
1 : 100