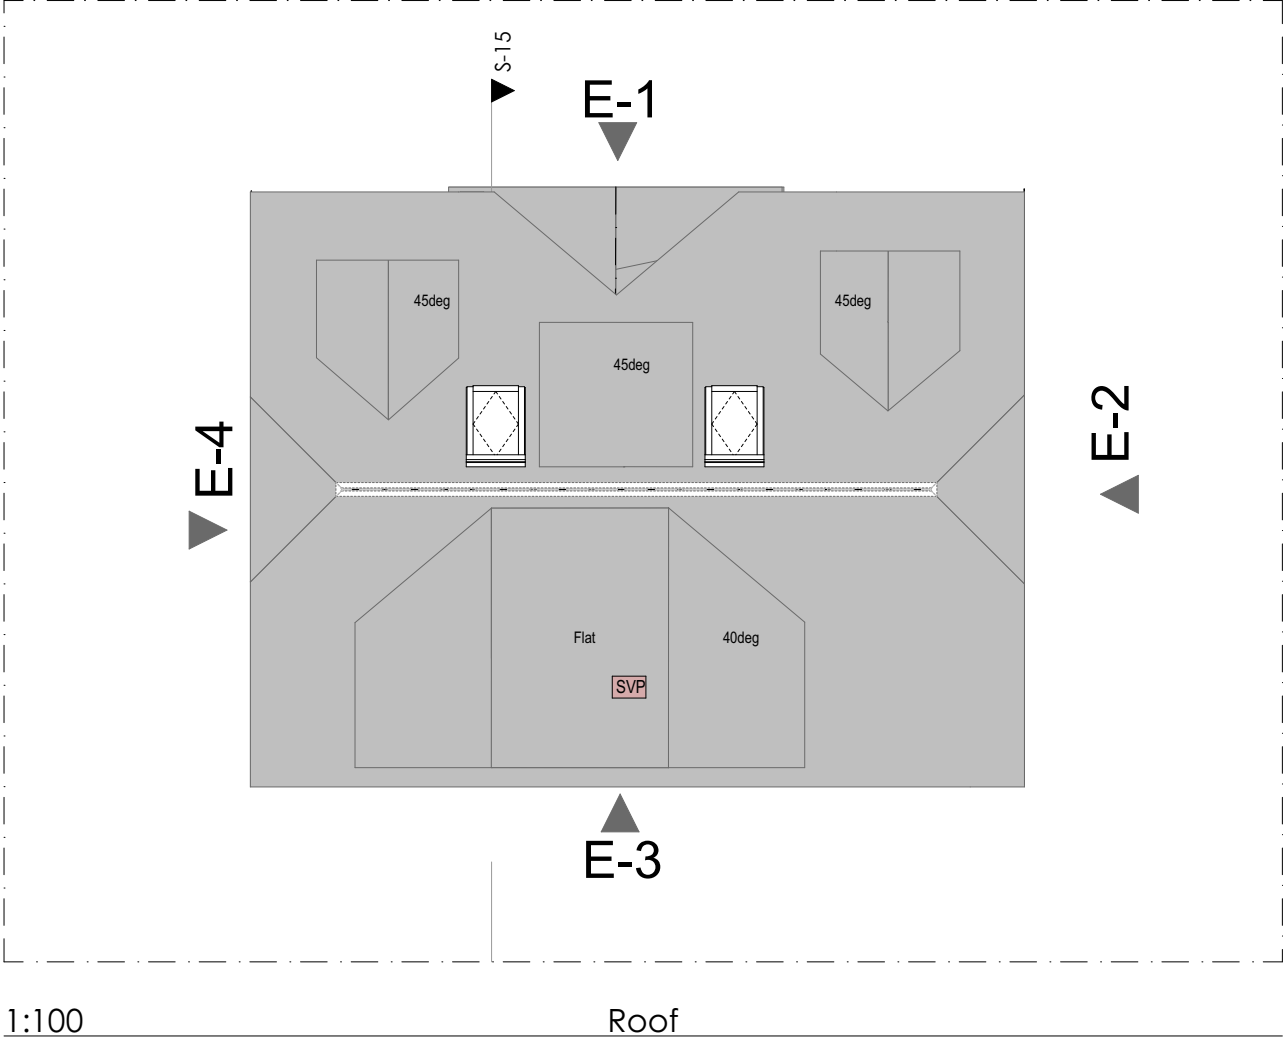
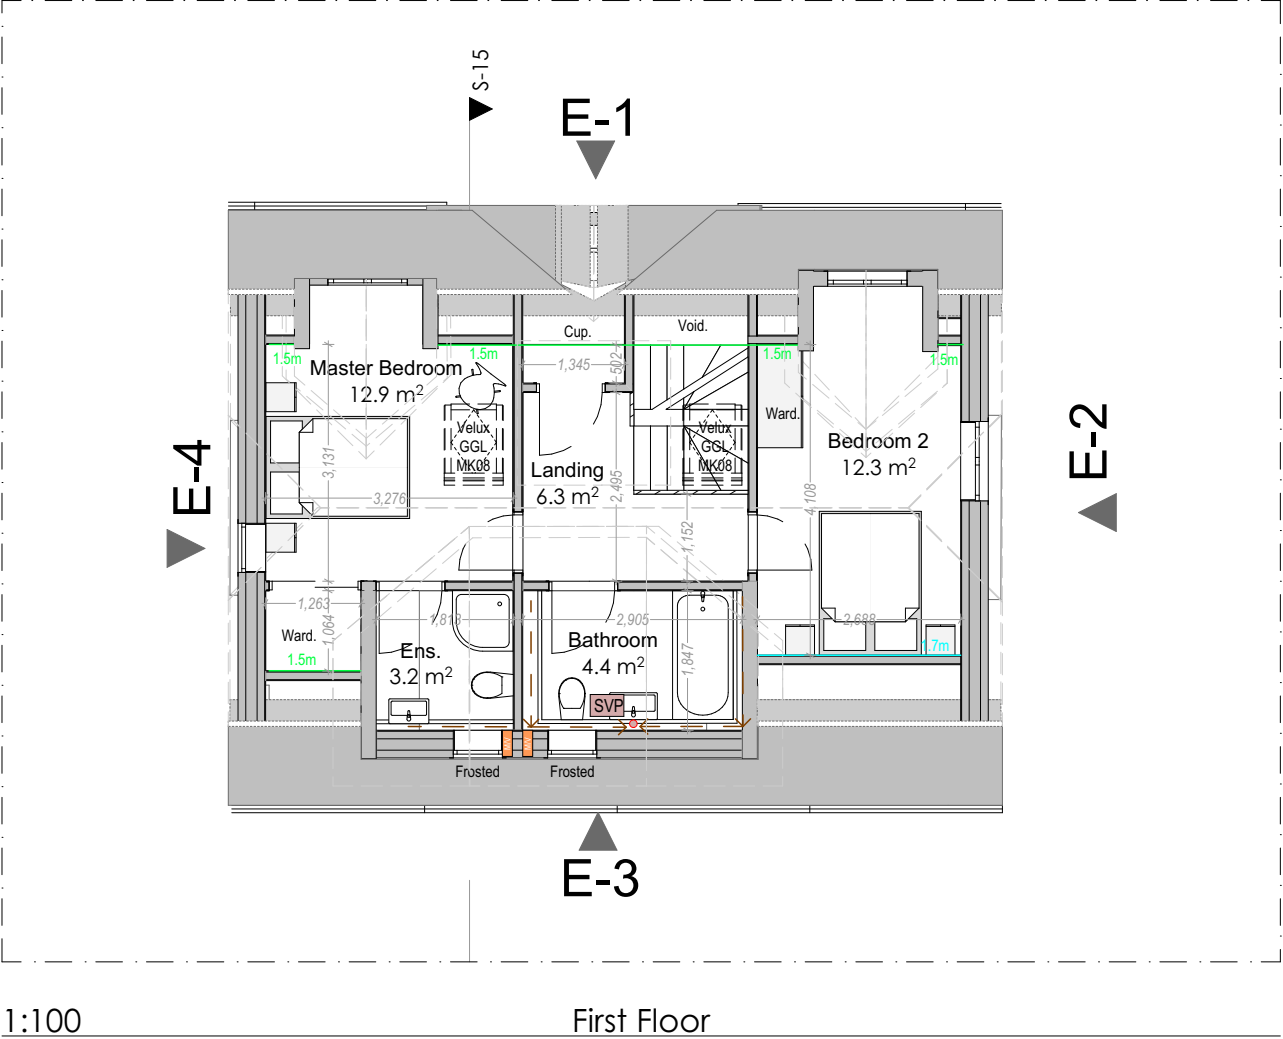


Drawing:
PROPOSED FF & ROOF PLAN

Job: 1098 Scale: 1:100@A3 Revision: 02

Project:
**Land at Headly Road East,
Woodley, Reading, RG5 4JG**

Drawing:
**Existing Block Plan With
Trees**

Date:
04 March 2026

Status:
Planning

Drawn By:
MW

Checked By:
COLONY

RIBA 
Chartered Practice

Colony Architects Ltd.
The Wine Store, Brewery
Court, Theale, Reading, RG7 5AJ
+44 (0)118 380 0328
hello@colonyarchitects.com
colonyarchitects.com