

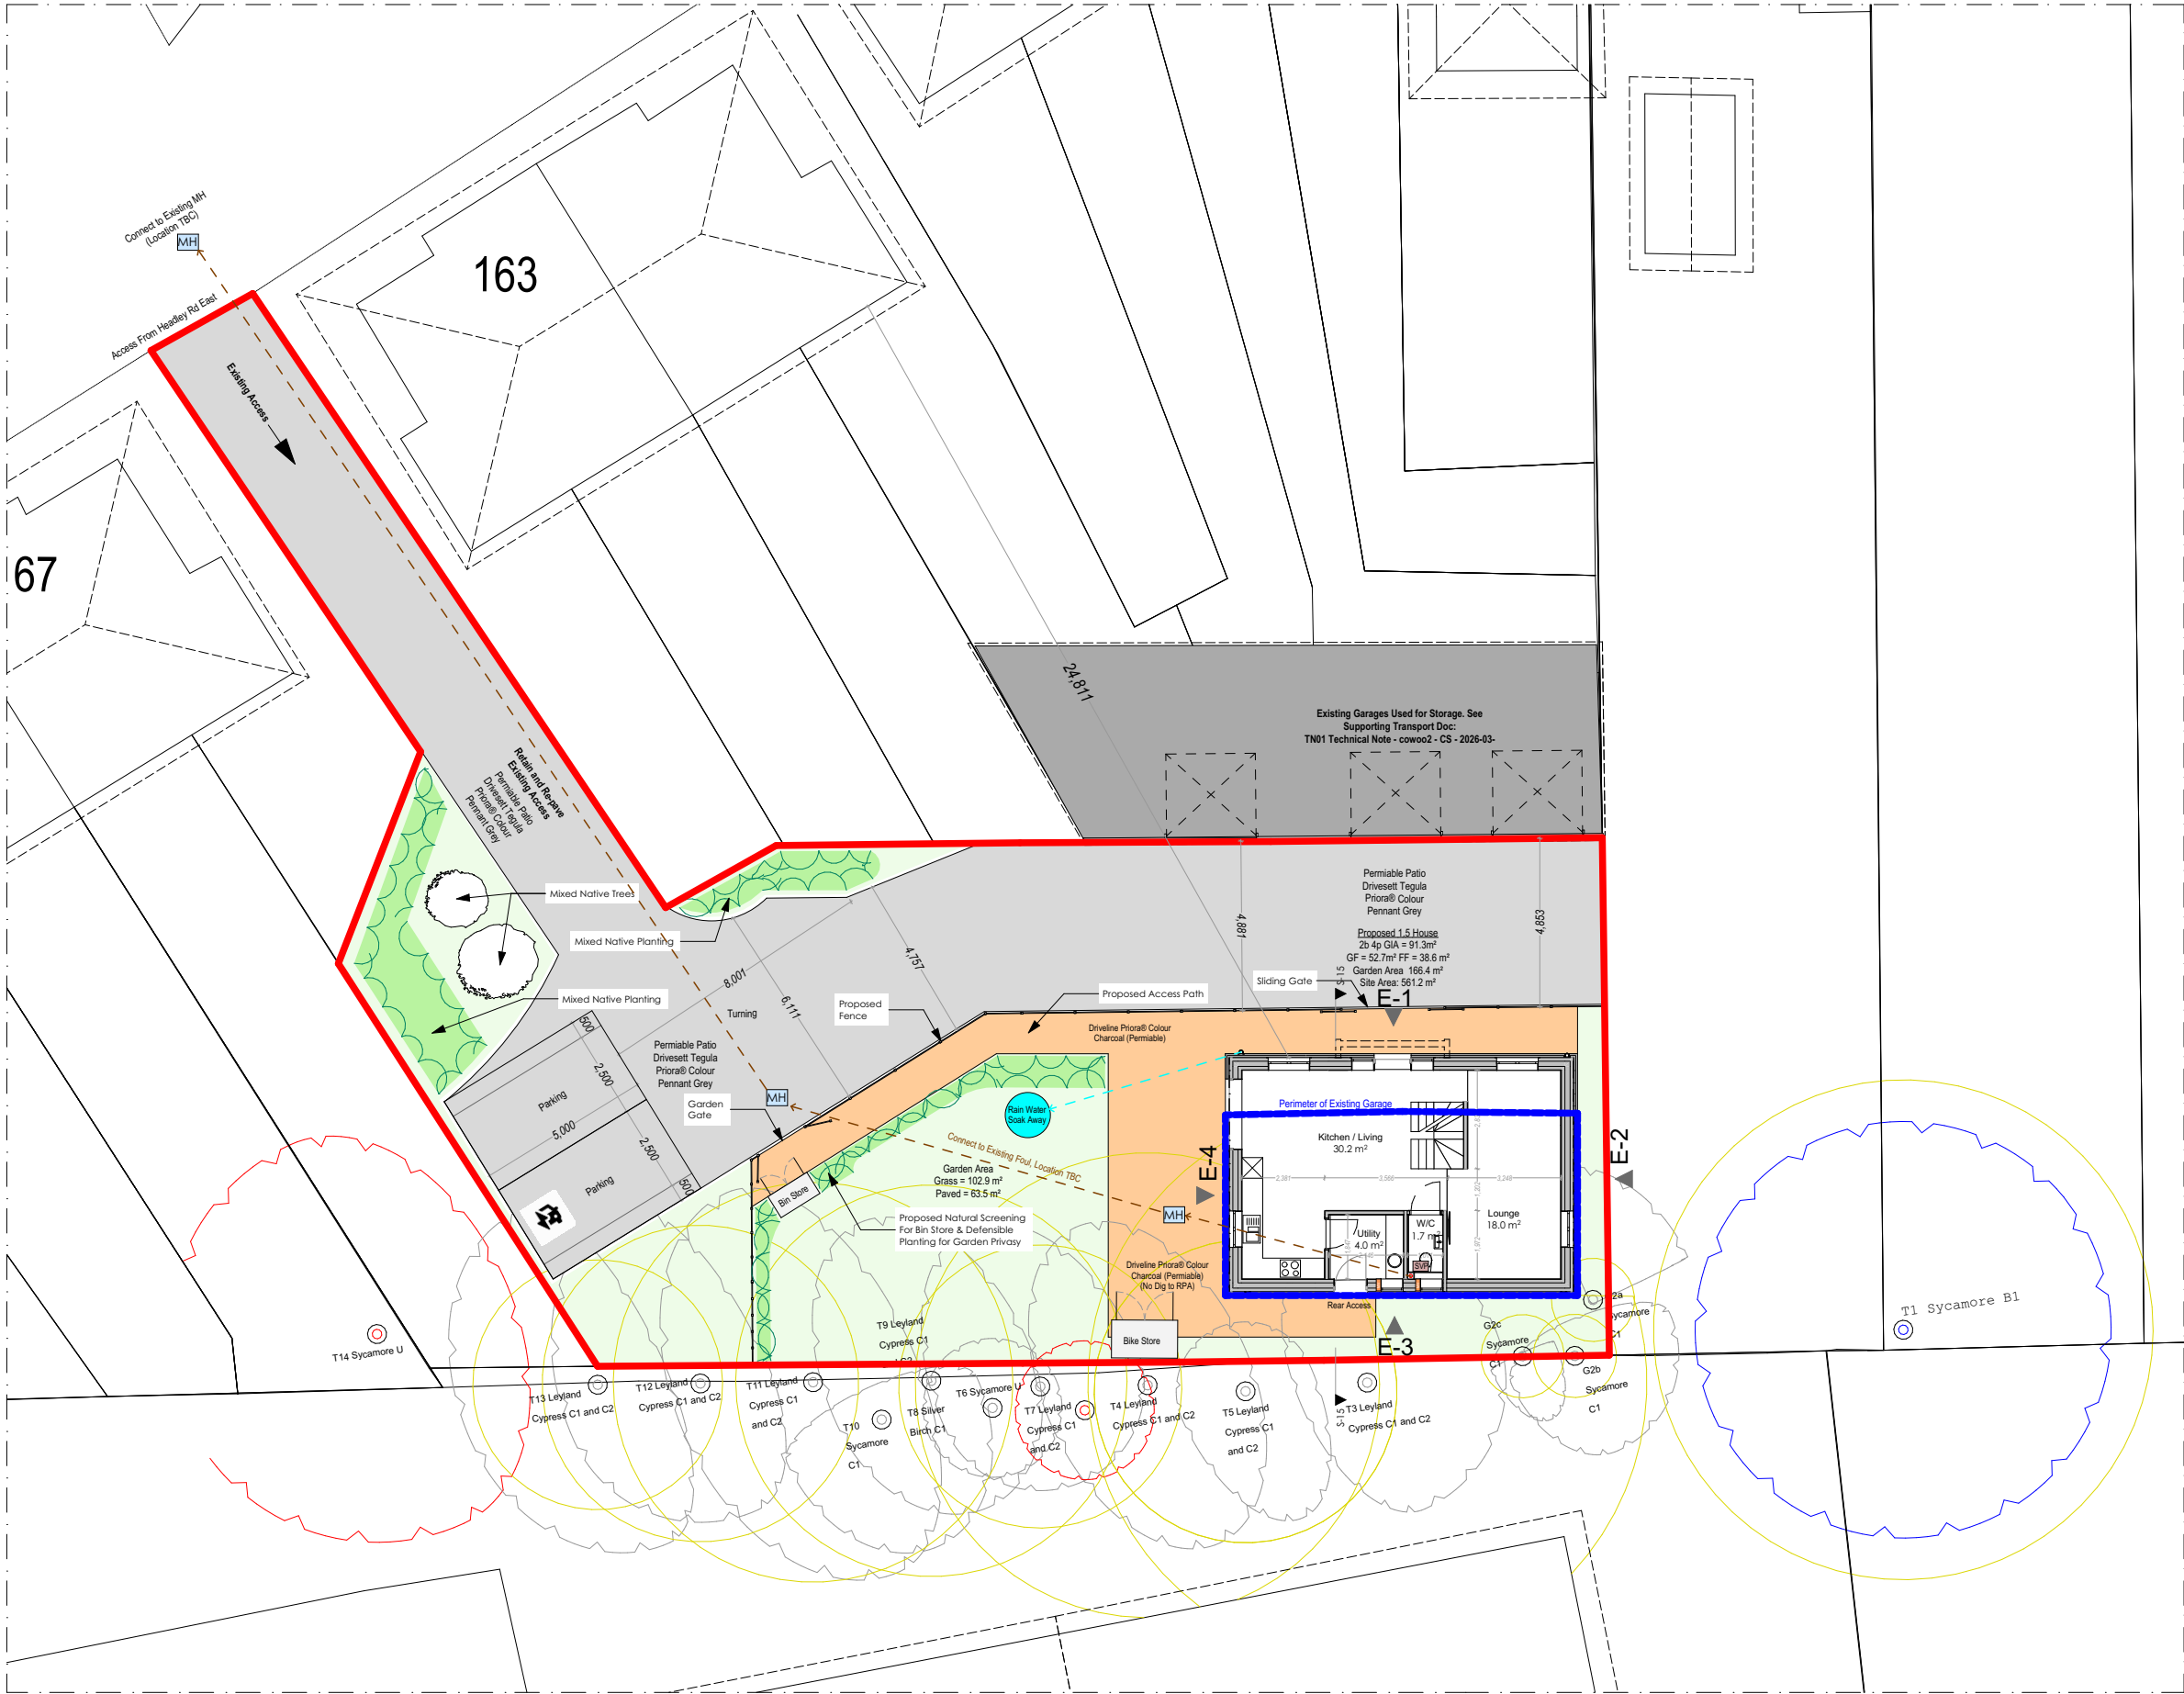


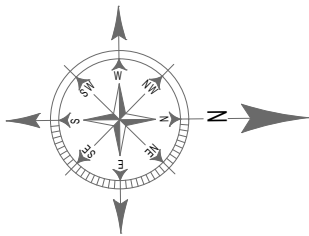

ICON	KEY
	Two Standard 2.5m x 5m Parking Bays (500mm additional Perimeter to grass boundry)
	Bin Store
	Bike Store 8.5m From Front Door
	1 Car Charging Connection per Property, Delivering minimum 7kw
	Mech. Vent
	SVP
	Man Hole
	Foul Drain Run
	Soak Away

- Tree Key:
- = No Category A Trees
 - = Category B
 - = Category C
 - = Category U
 - = Root Protection Area

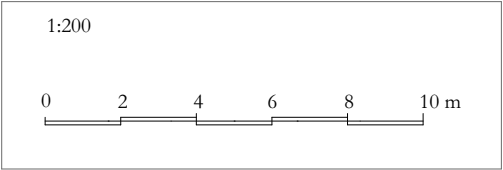

Drawing:
PROPOSED SITE PLAN 1:200

Job: 1098 Scale: 1:200@A3 Revision: 02

Project:
Land at Headly Road East, Woodley, Reading, RG5 4JG

Drawing:
Existing Block Plan With Trees

Date: 26 March 2026 Status: Planning

Drawn By: MW Checked By: COLONY

RIBA
Chartered Practice

Colony Architects Ltd.
The Wine Store, Brewery Court, Theale, Reading, RG7 5AJ
+44 (0)118 380 0328
hello@colonyarchitects.com
colonyarchitects.com