




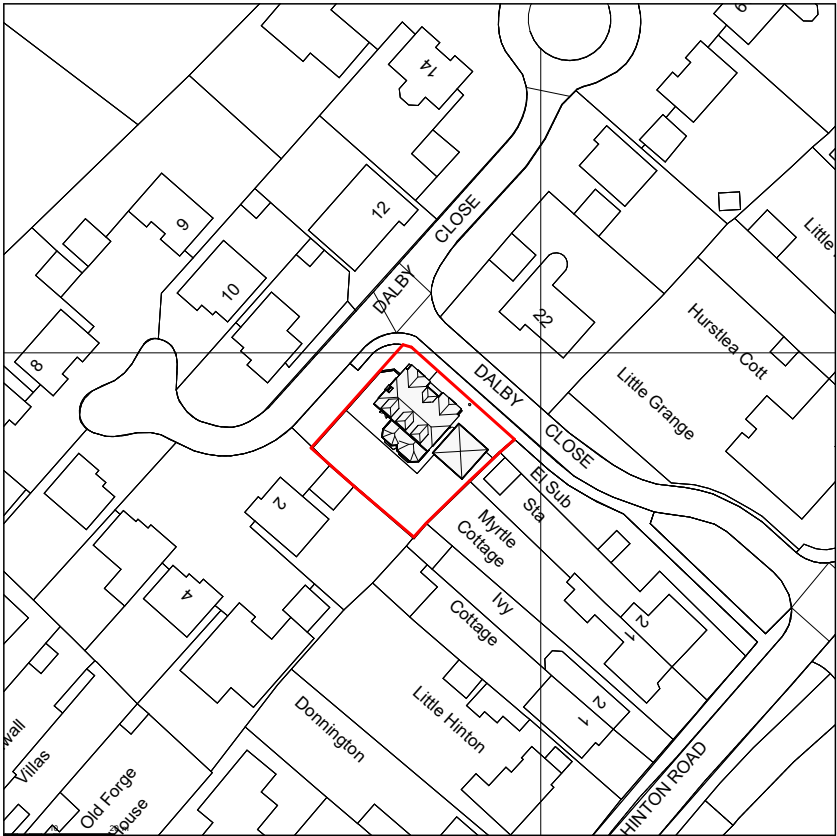


Location Plan
1 : 1250

 


© Crown Copyright and database rights 2025 OS 100047474.

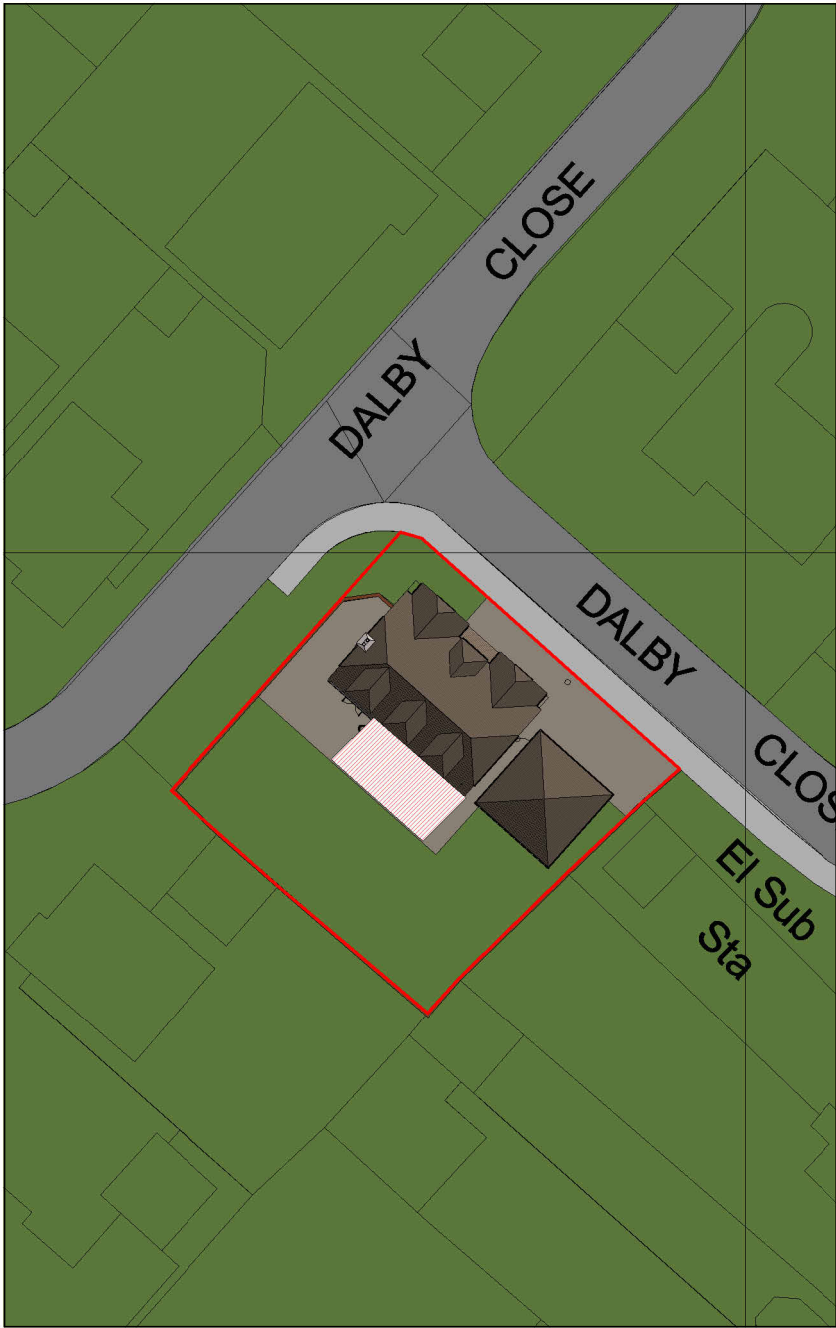


Block Plan
1 : 500



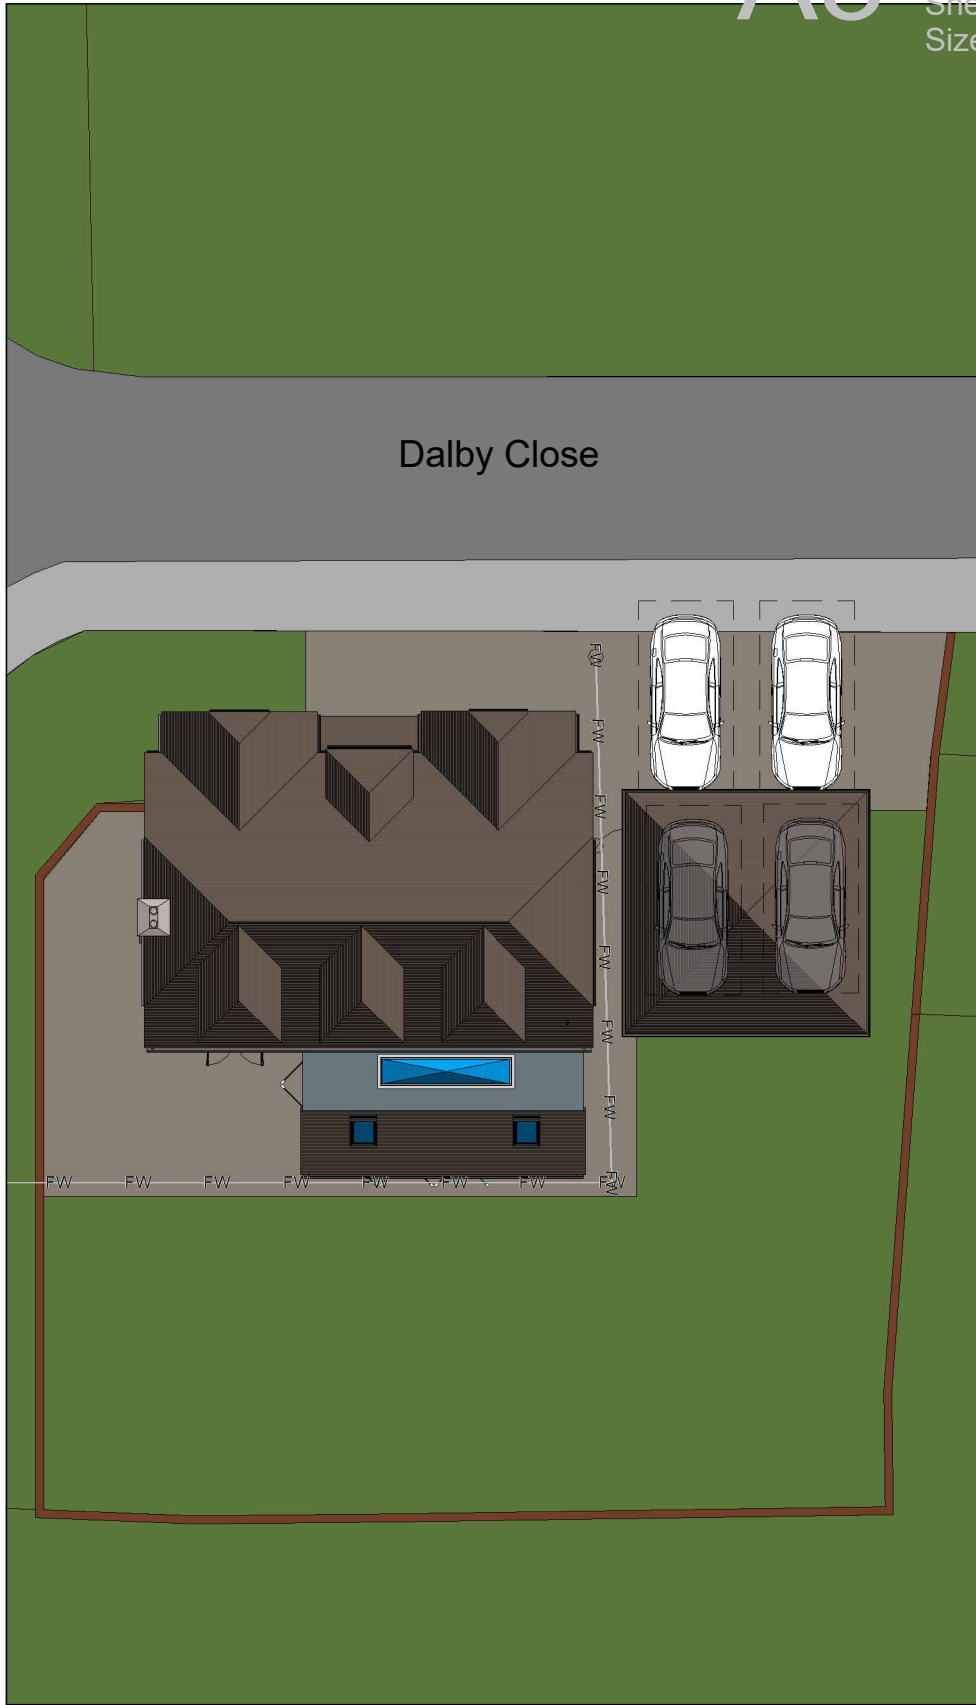


Site Plan
1 : 200


 


PROJECT	SCALE	DATE	CHECKED BY
1 Dalby Close - Planning	As indicated	July 2025	mAdt
DRAWING TITLE	DRAWING NUMBER	DRAWN BY	REVISION NO.
Location, Block and Site Plans	2507 PL01	LM	

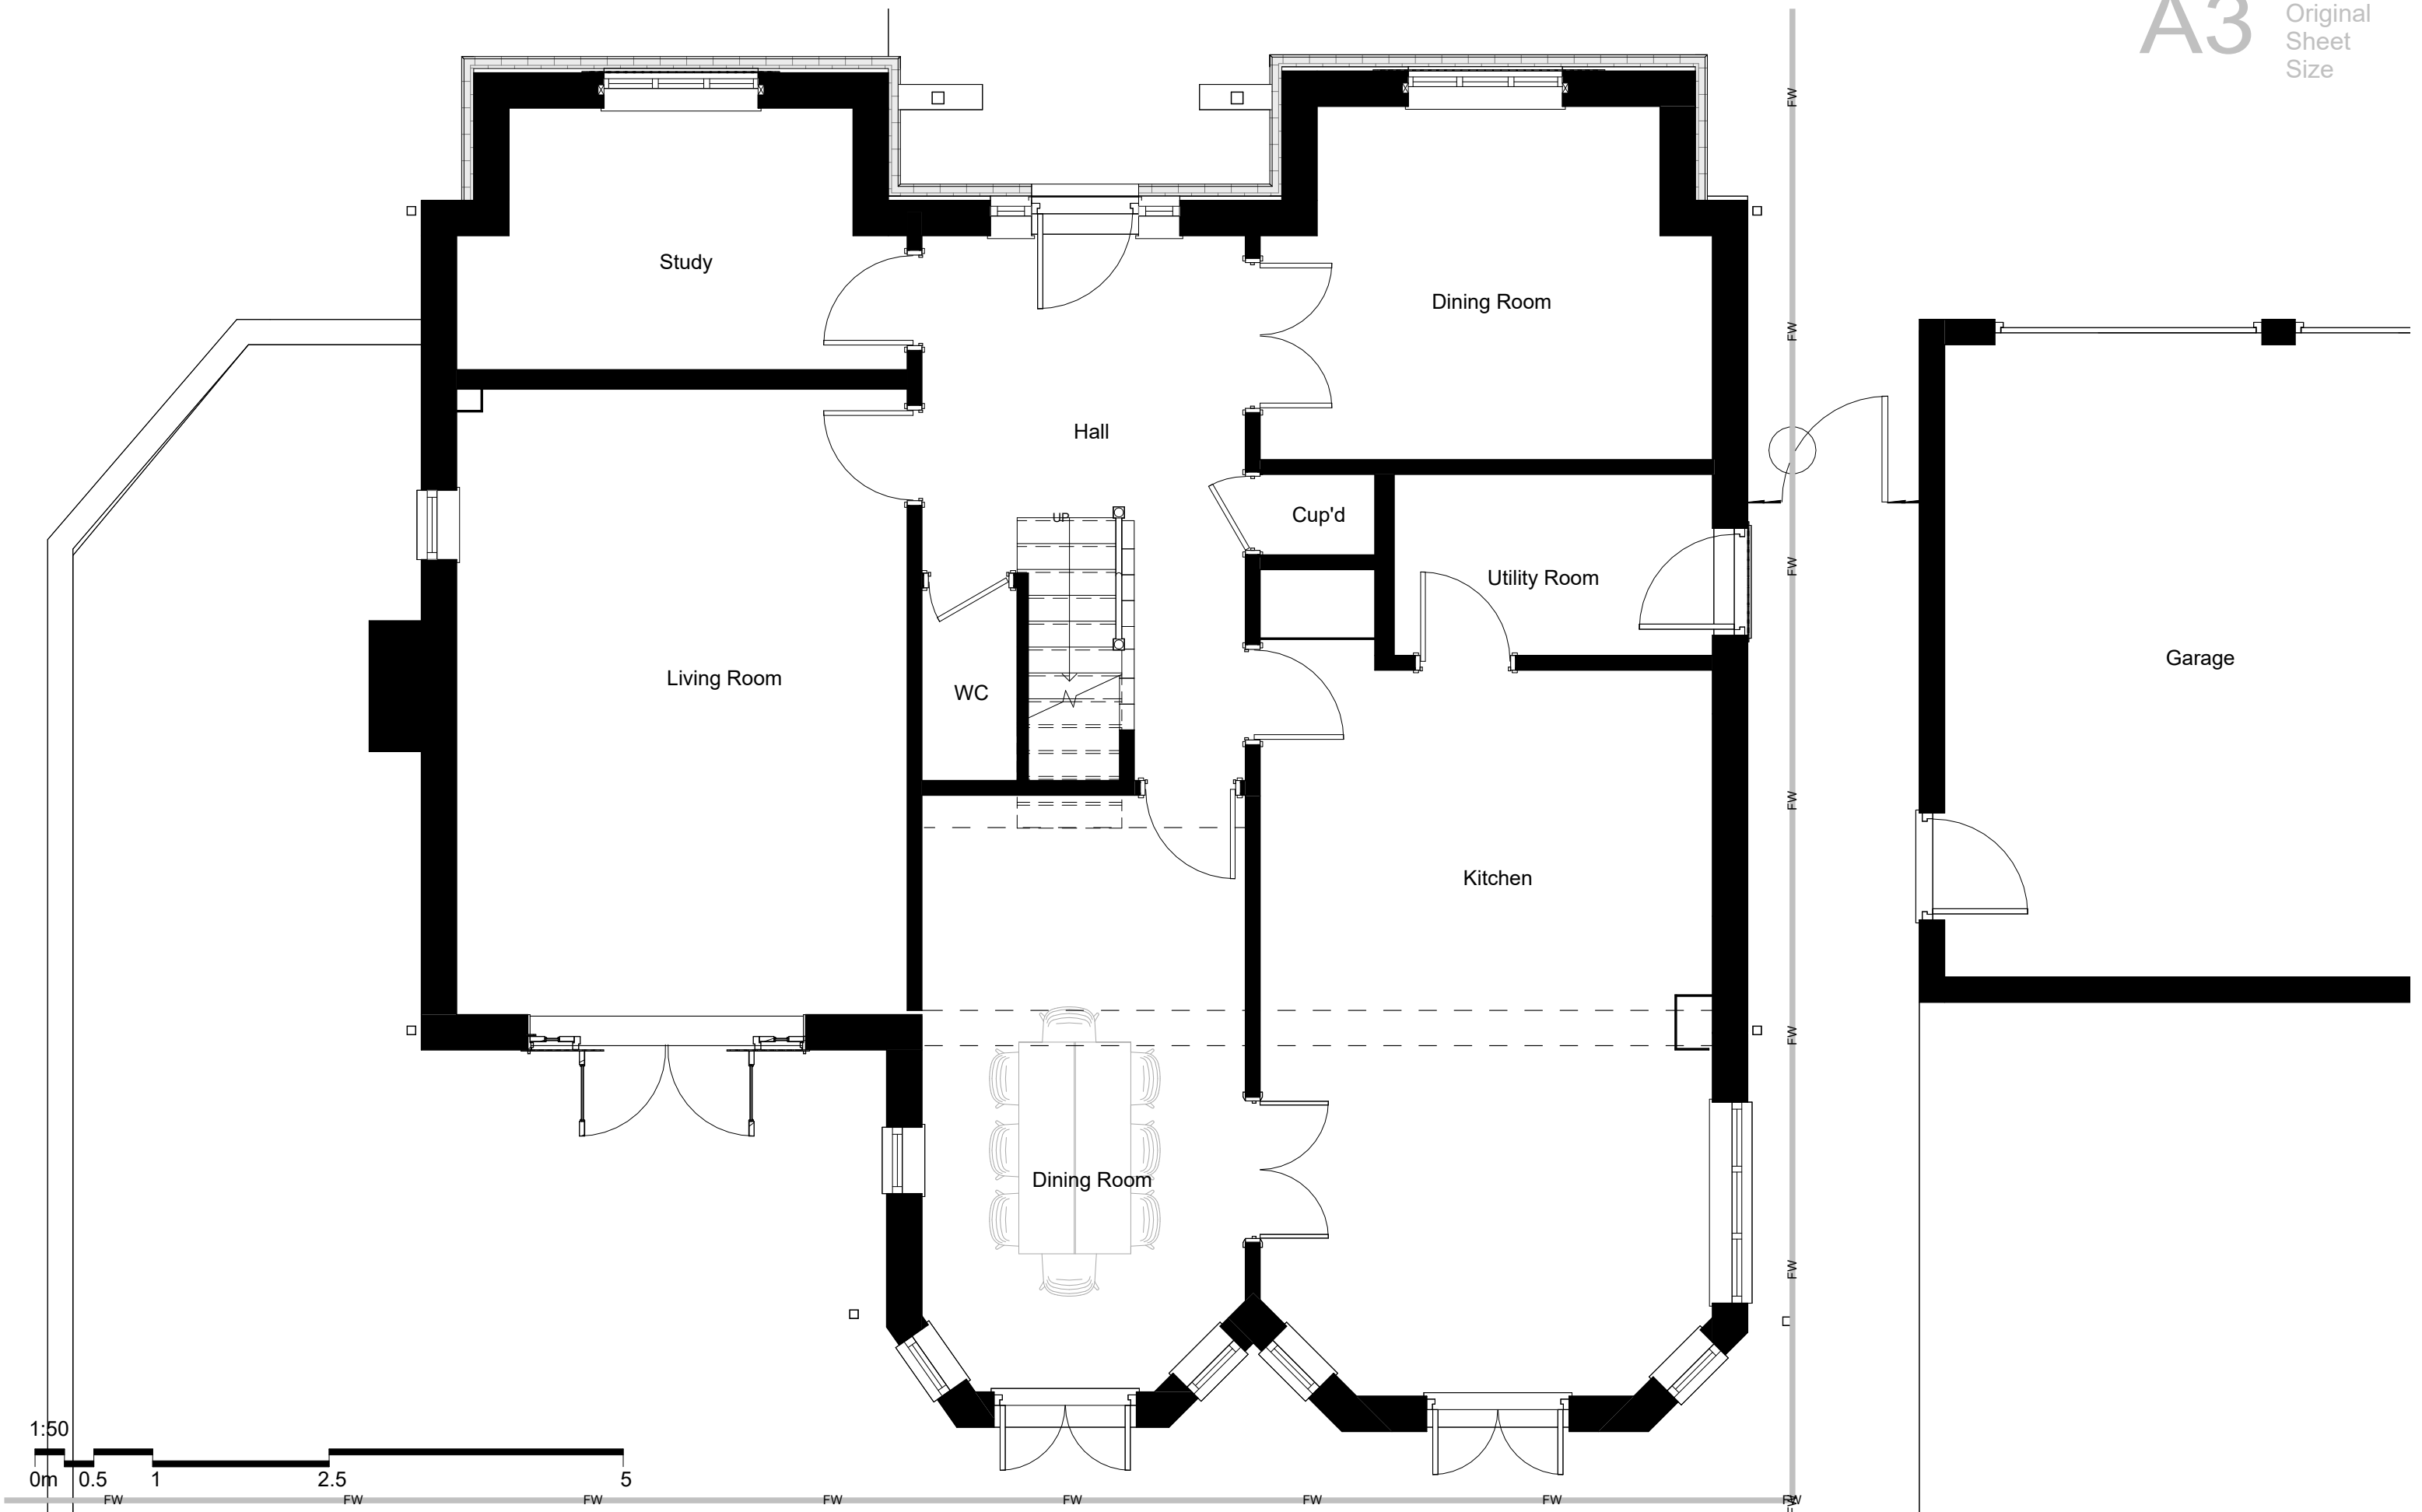


 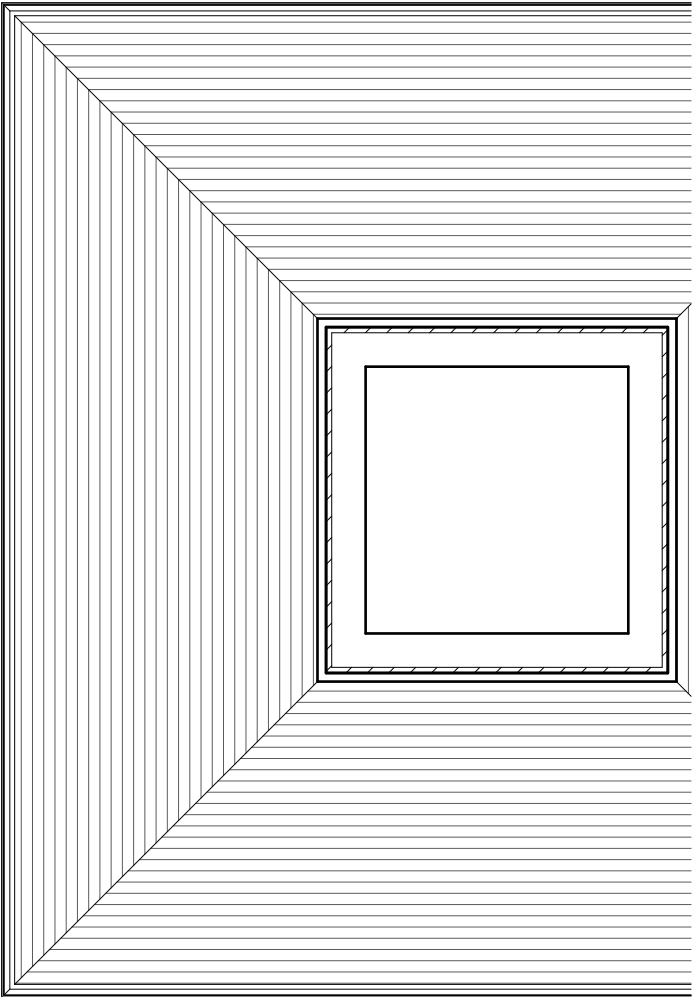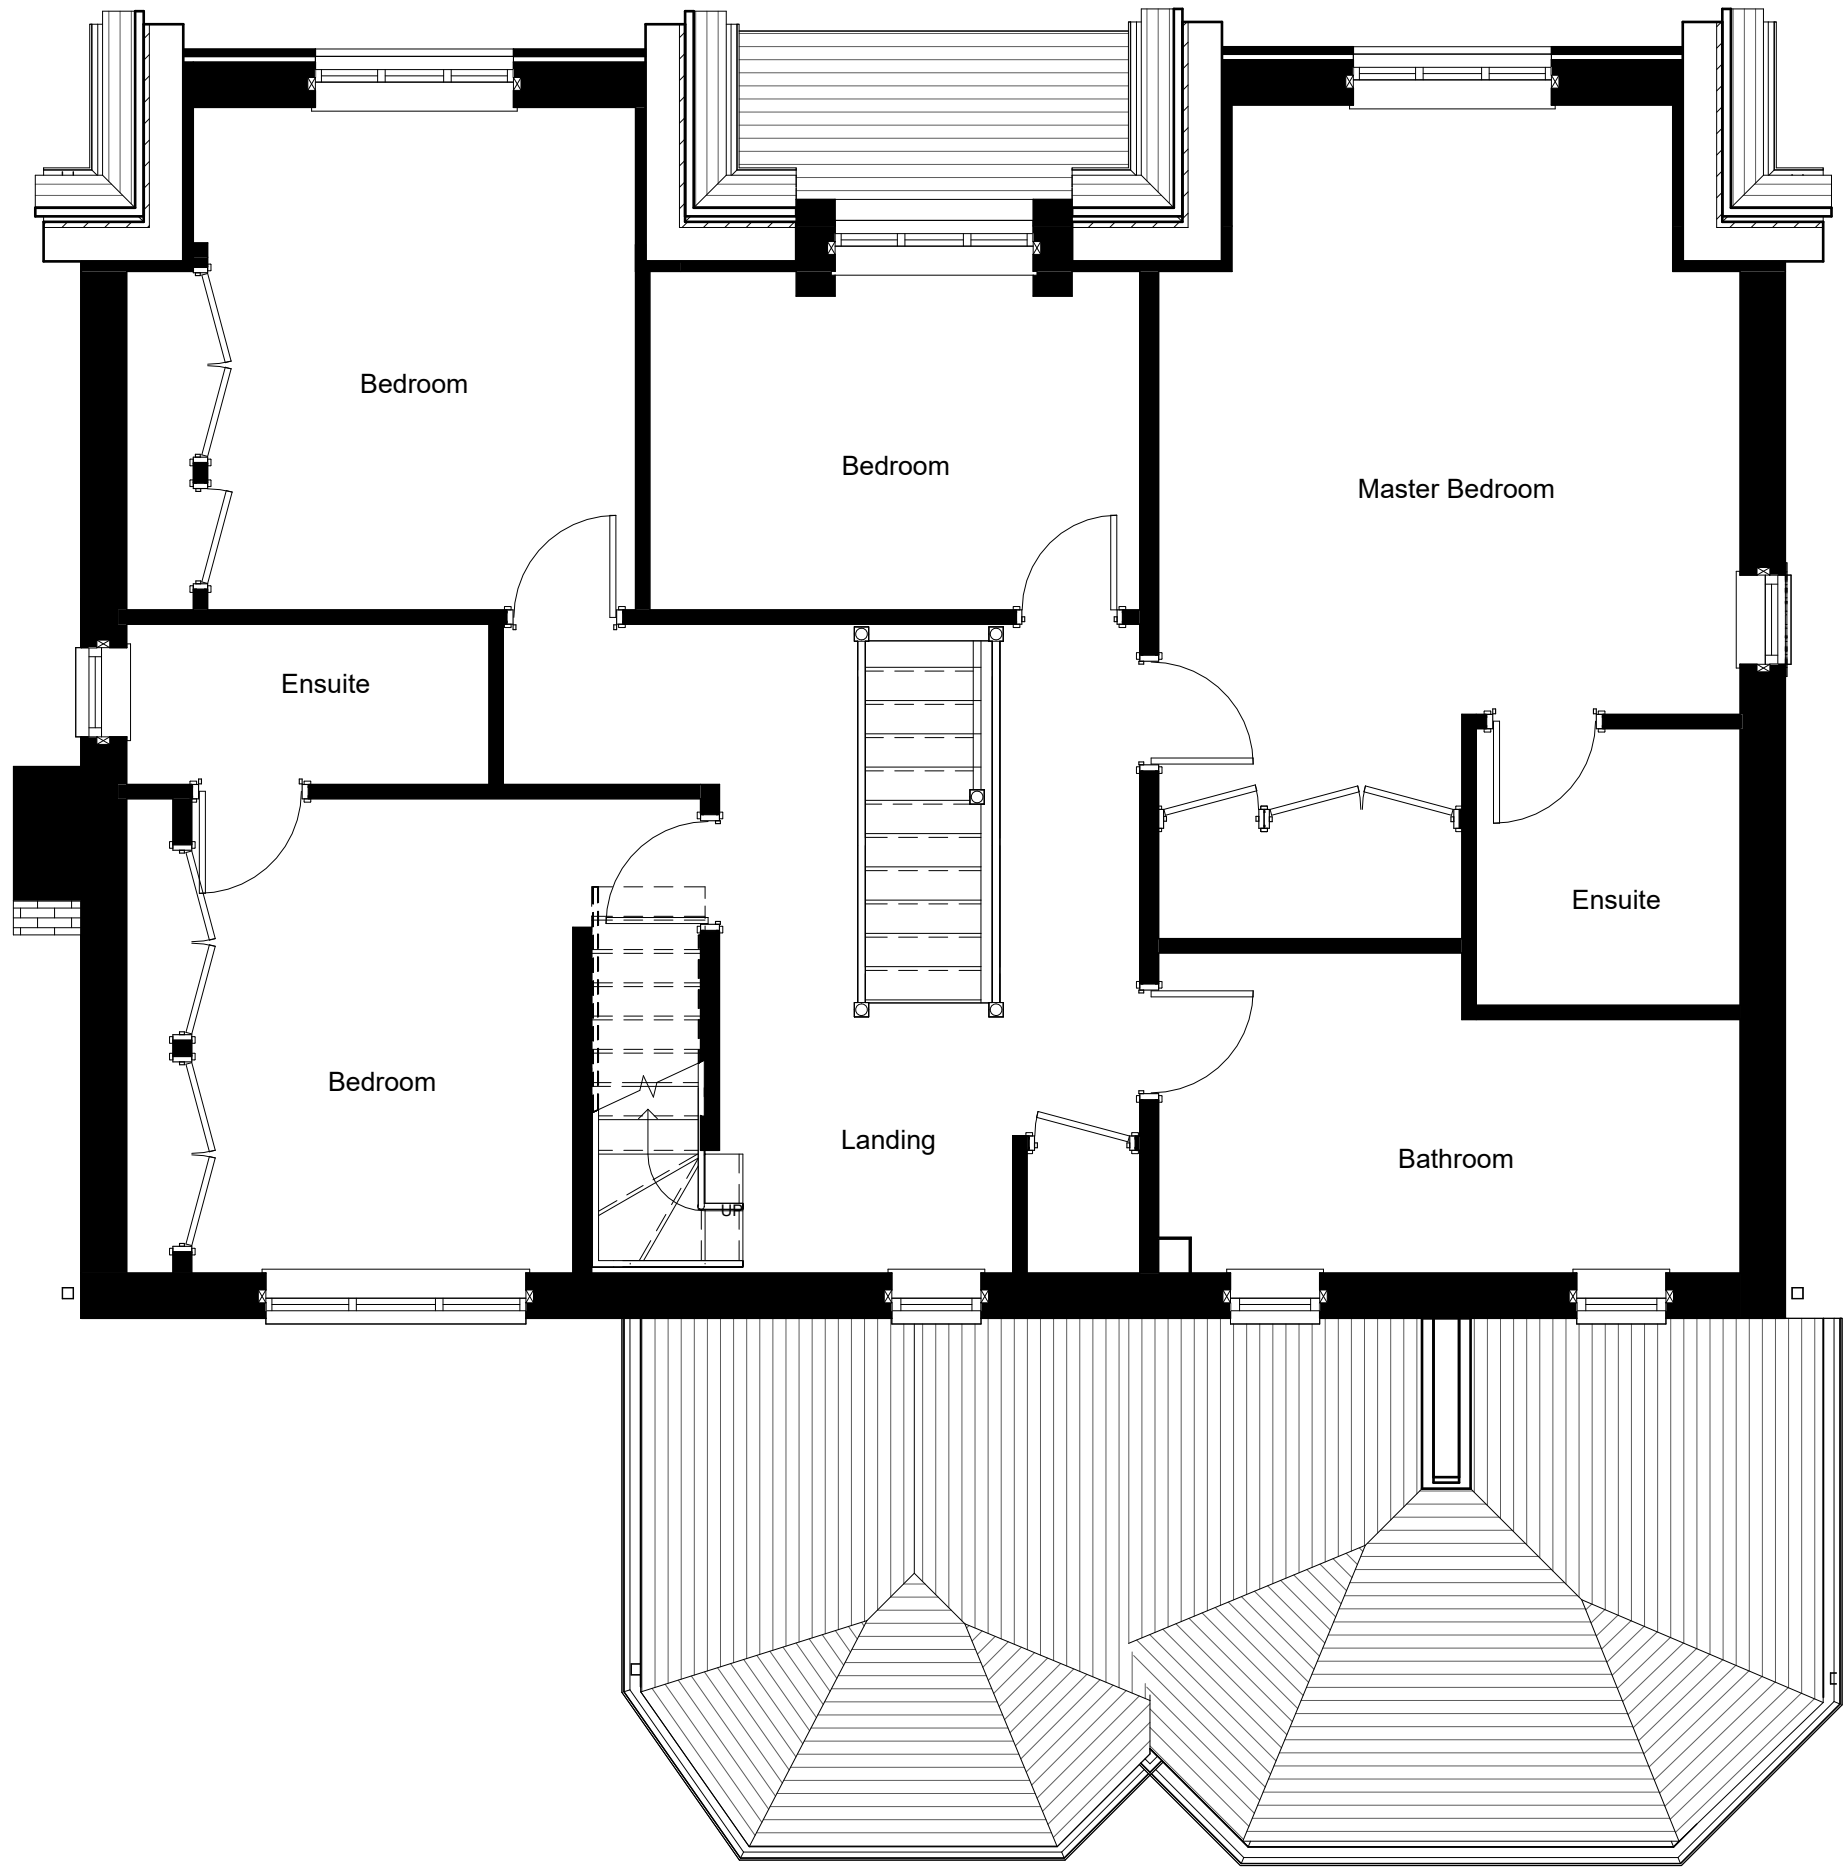

PROJECT	SCALE	DATE	CHECKED BY
1 Dalby Close - Planning	1 : 50	July 2025	mAdt
DRAWING TITLE	DRAWING NUMBER	DRAWN BY	REVISION NO.
Existing First Floor Plan	2507 PL03	LM	

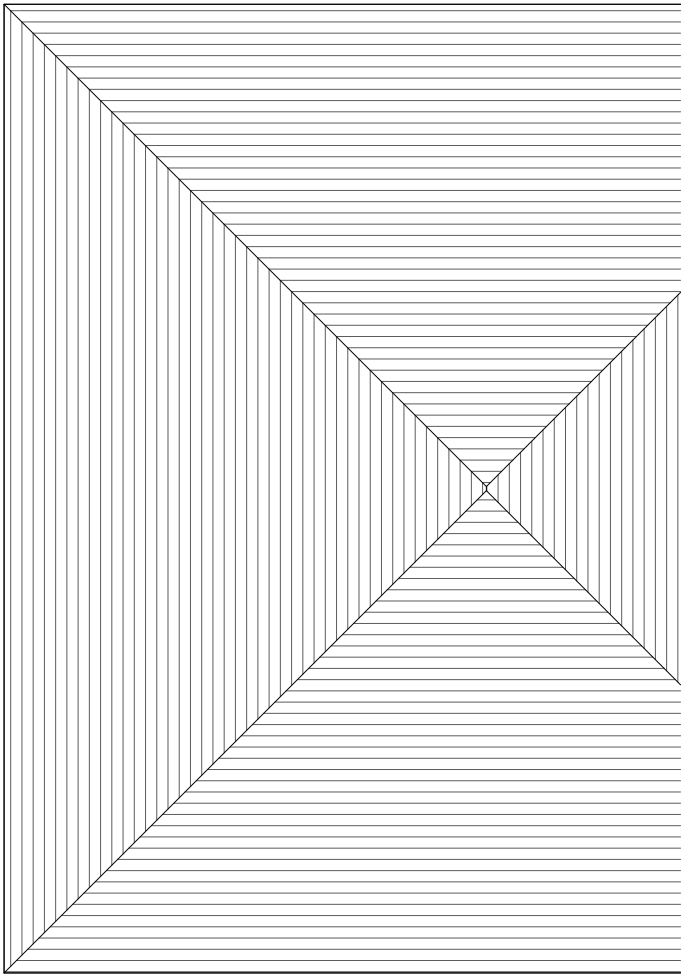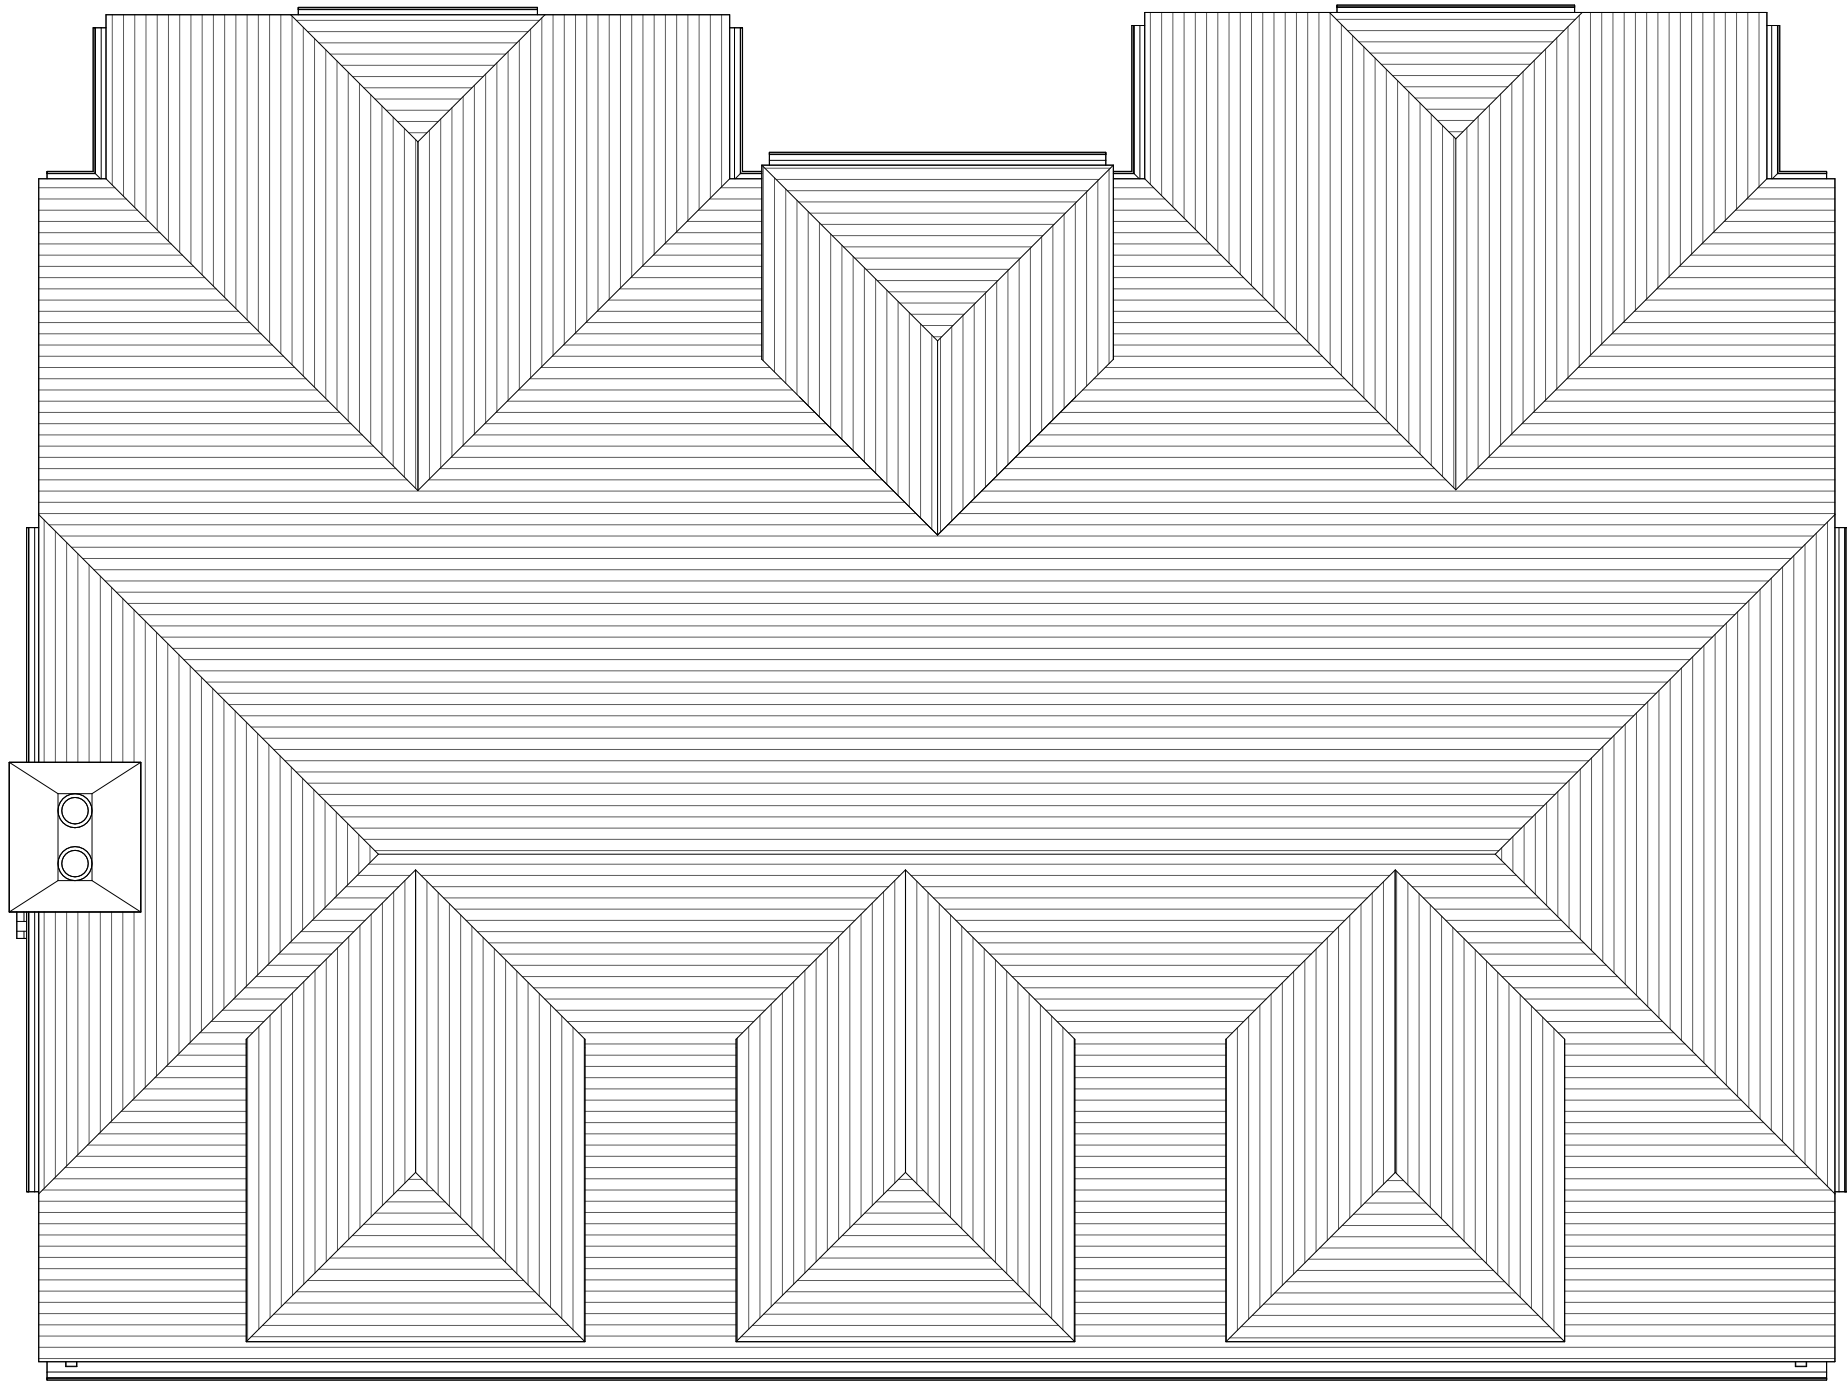

PROJECT	SCALE	DATE	CHECKED BY
1 Dalby Close - Planning	1 : 50	July 2025	mAdt
DRAWING TITLE	DRAWING NUMBER	DRAWN BY	REVISION NO.
Existing Roof Plan	2507 PL05	LM	

 

PROJECT	SCALE	DATE	CHECKED BY
1 Dalby Close - Planning	1 : 50	July 2025	mAdt
DRAWING TITLE	DRAWING NUMBER	DRAWN BY	REVISION NO.
Existing Front Elevation - South West	2507 PL06	LM	




PROJECT	SCALE	DATE	CHECKED BY
1 Dalby Close - Planning	1 : 50	July 2025	mAdt
DRAWING TITLE	DRAWING NUMBER	DRAWN BY	REVISION NO.
Existing Neighbours South West	2507 PL07	LM	



PROJECT	SCALE	DATE	CHECKED BY
1 Dalby Close - Planning	1 : 50	July 2025	mAdt
DRAWING TITLE	DRAWING NUMBER	DRAWN BY	REVISION NO.
Existing Rear Elevation - North East	2507 PL08	LM	




Existing garden wall shown semi-transparent

 



PROJECT	SCALE	DATE	CHECKED BY
1 Dalby Close - Planning	1 : 50	July 2025	mAdt
DRAWING TITLE	DRAWING NUMBER	DRAWN BY	REVISION NO.
Existing Side Elevation - North West	2507 PL09	LM	






PROJECT	SCALE	DATE	CHECKED BY
1 Dalby Close - Planning		July 2025	mAdt
DRAWING TITLE	DRAWING NUMBER	DRAWN BY	REVISION NO.
Existing Sketch Perspective -Rear	2507 PL11	LM	

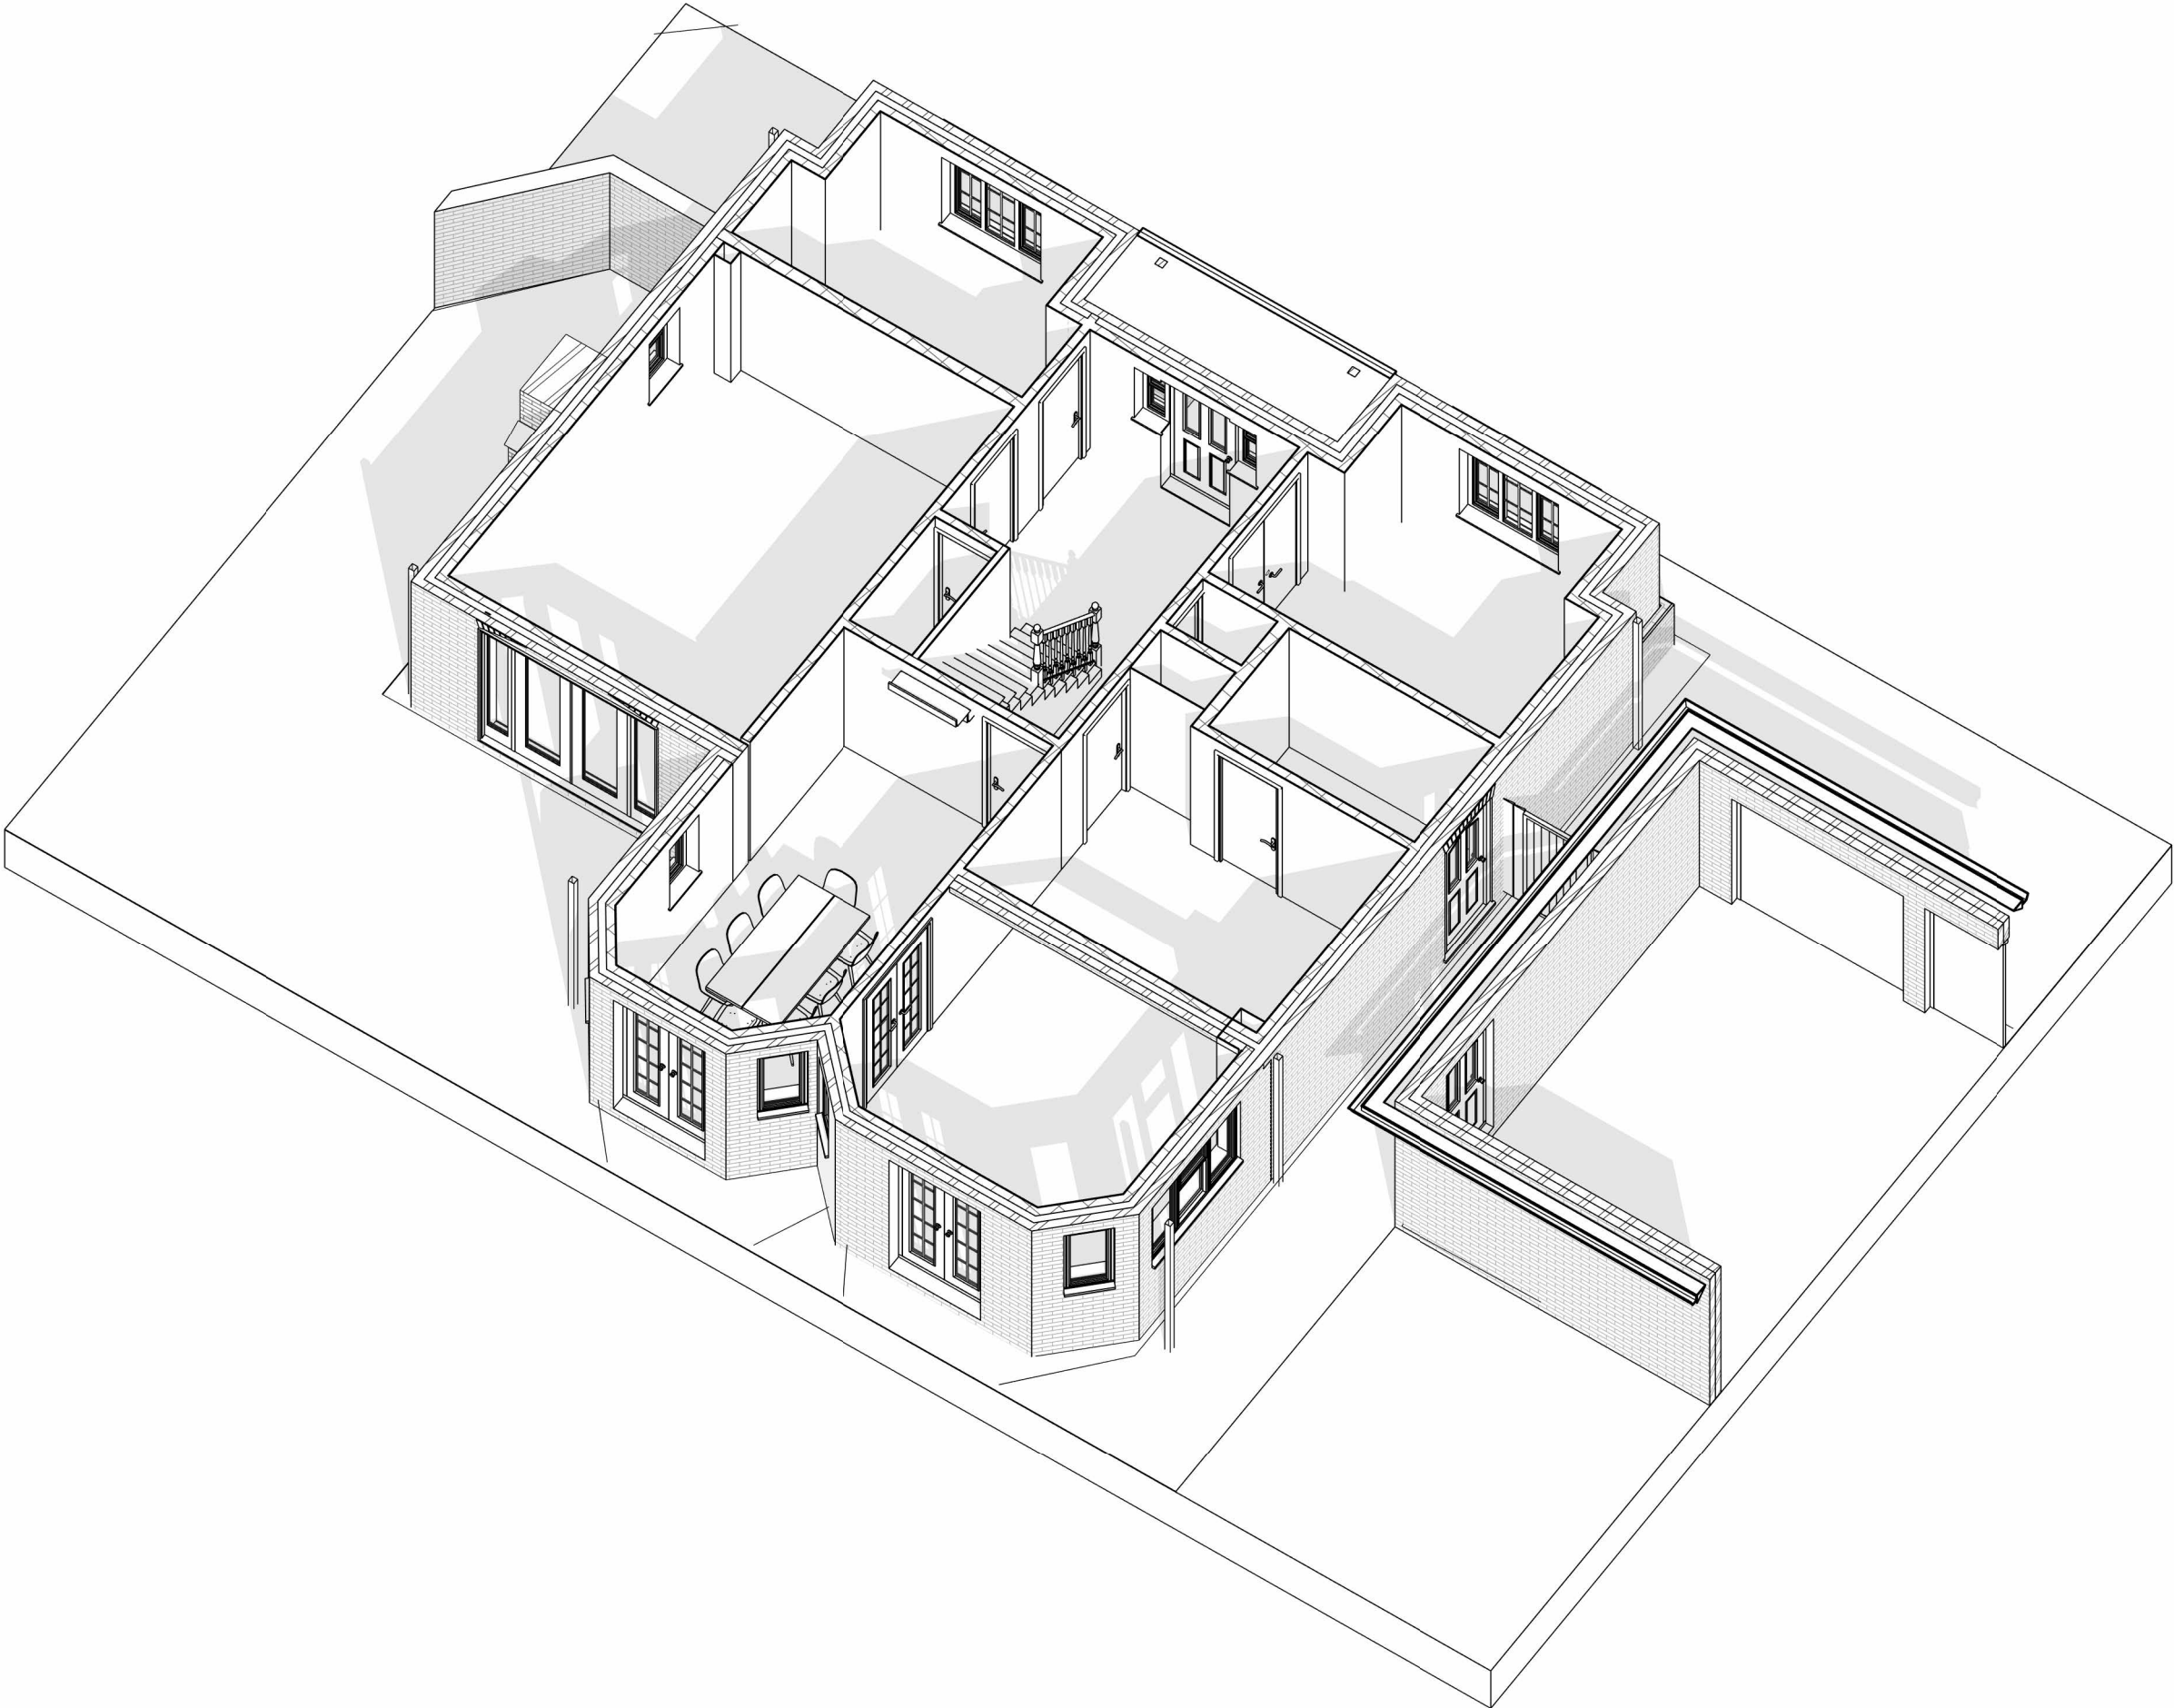


PROJECT	SCALE	DATE	CHECKED BY
1 Dalby Close - Planning		July 2025	mAdt
DRAWING TITLE	DRAWING NUMBER	DRAWN BY	REVISION NO.
Existing 3d Sketch Ground Floor	2507 PL12	LM	

 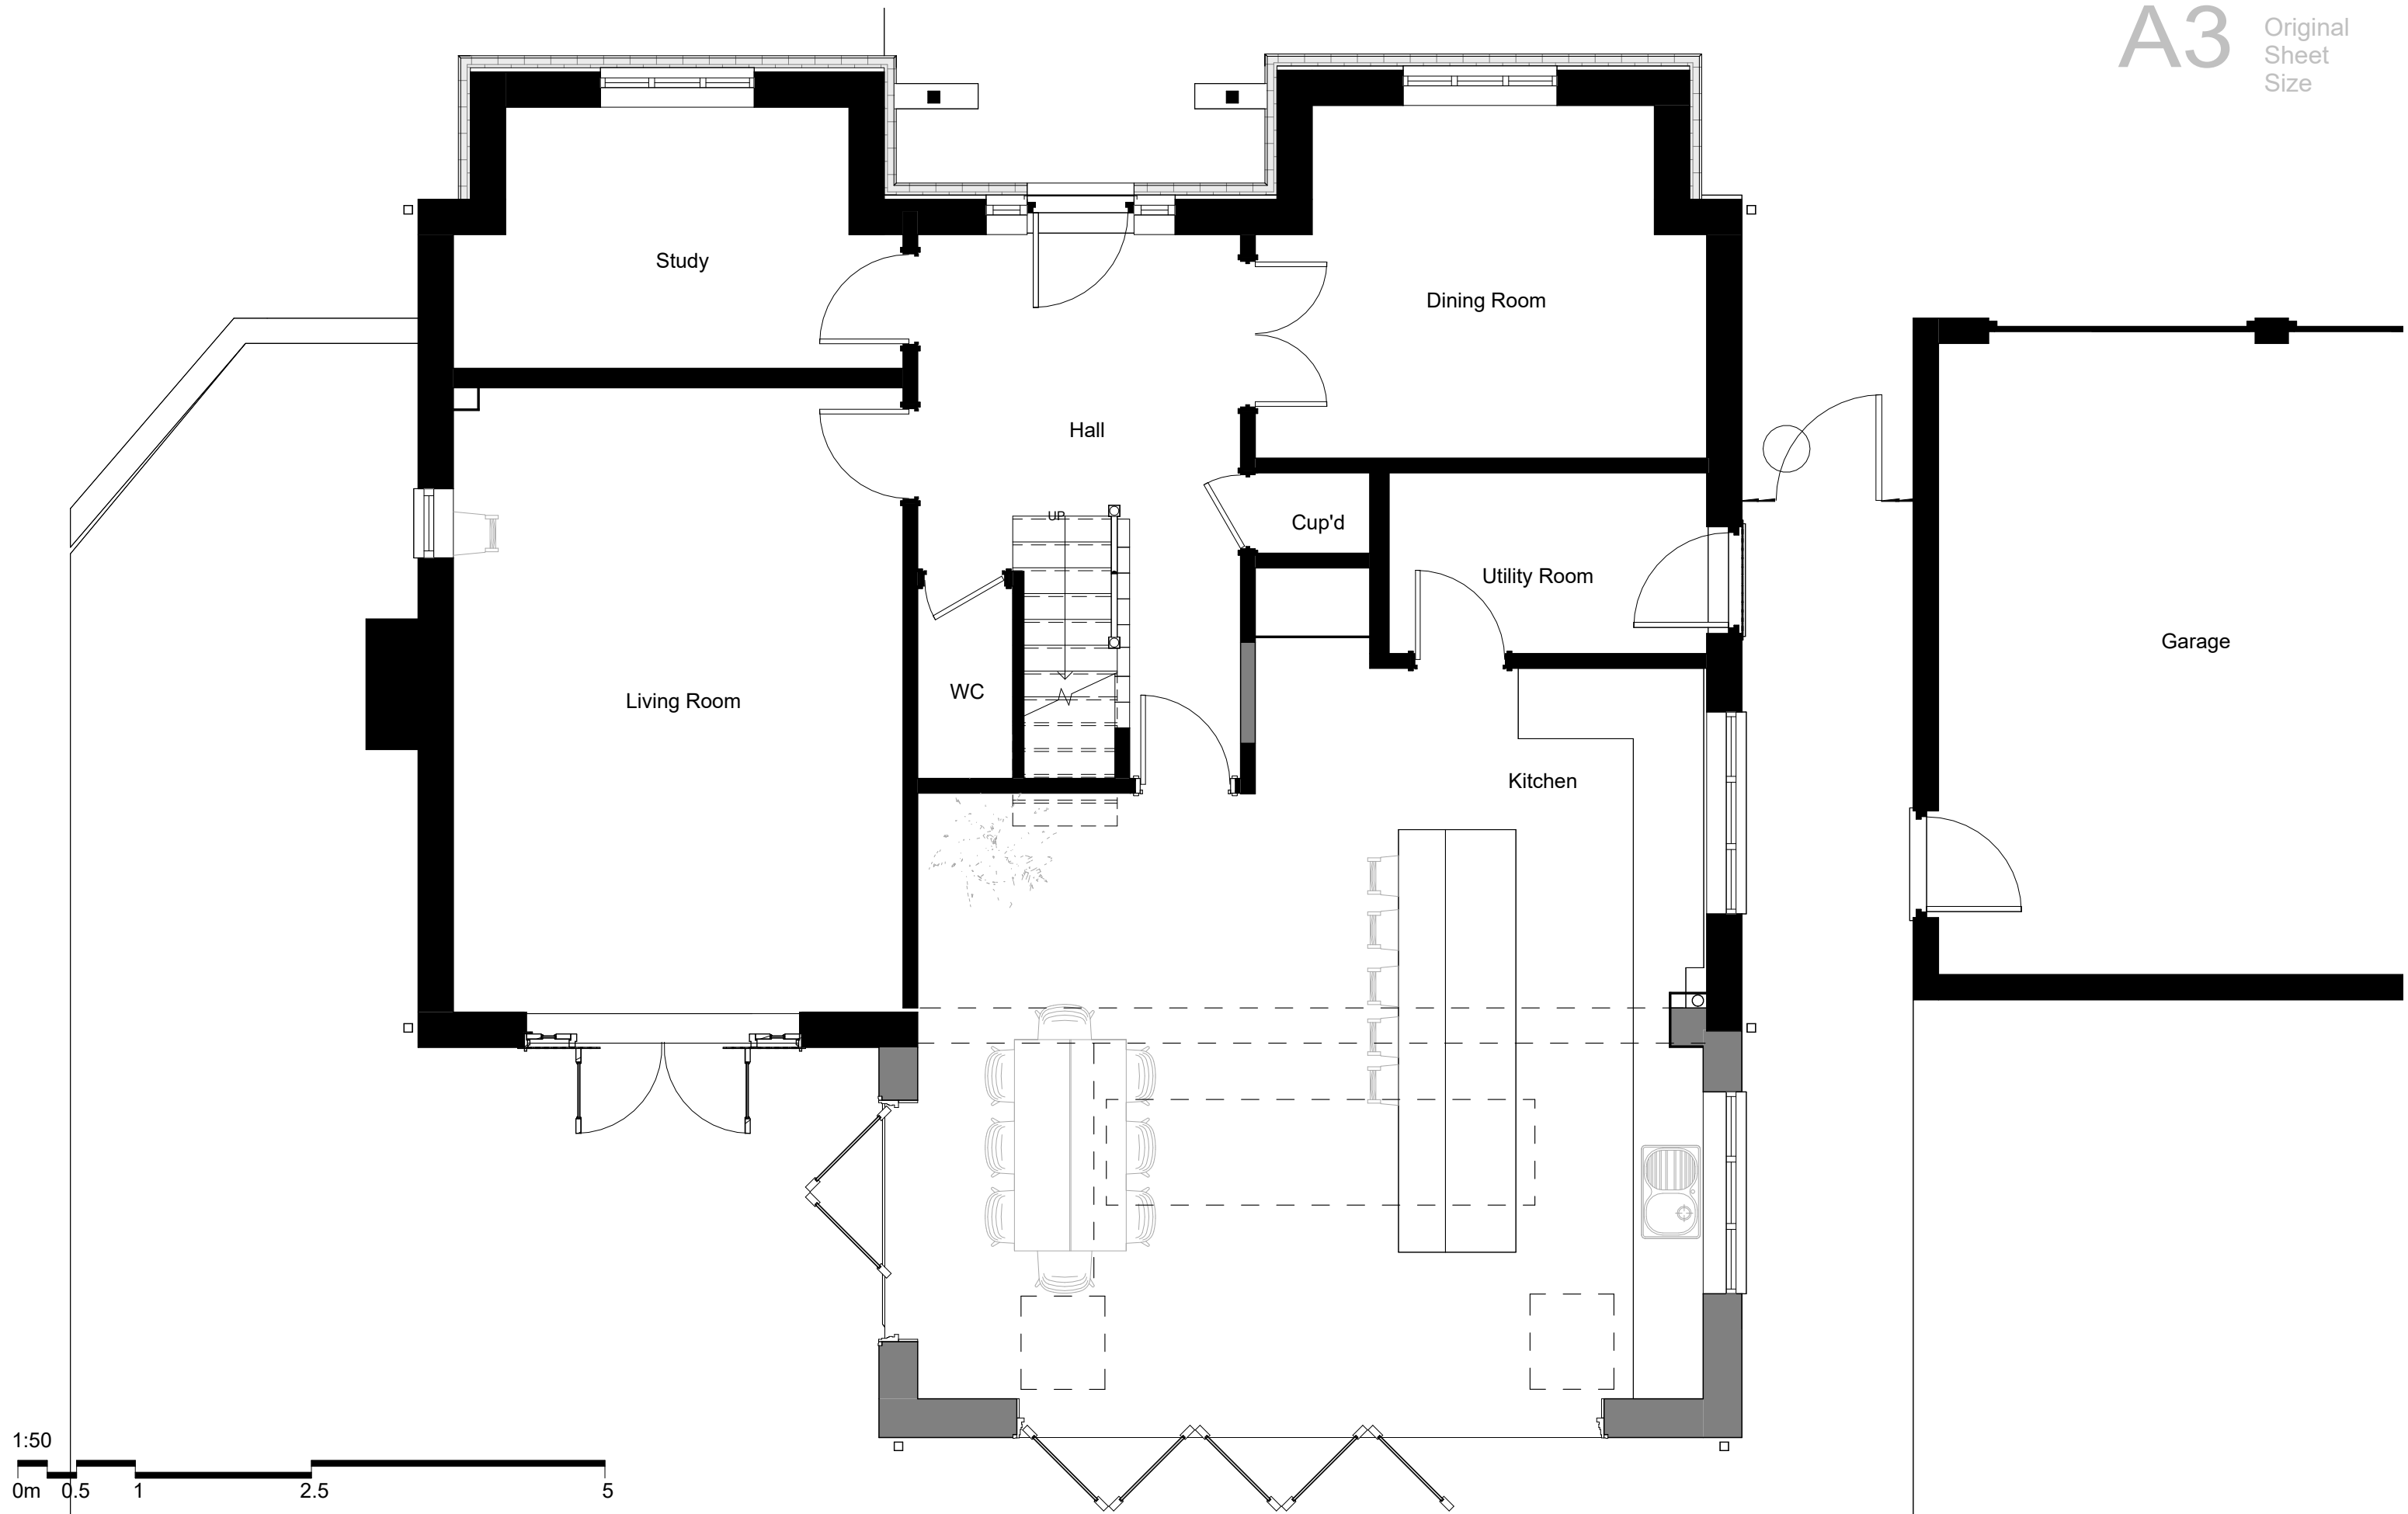

 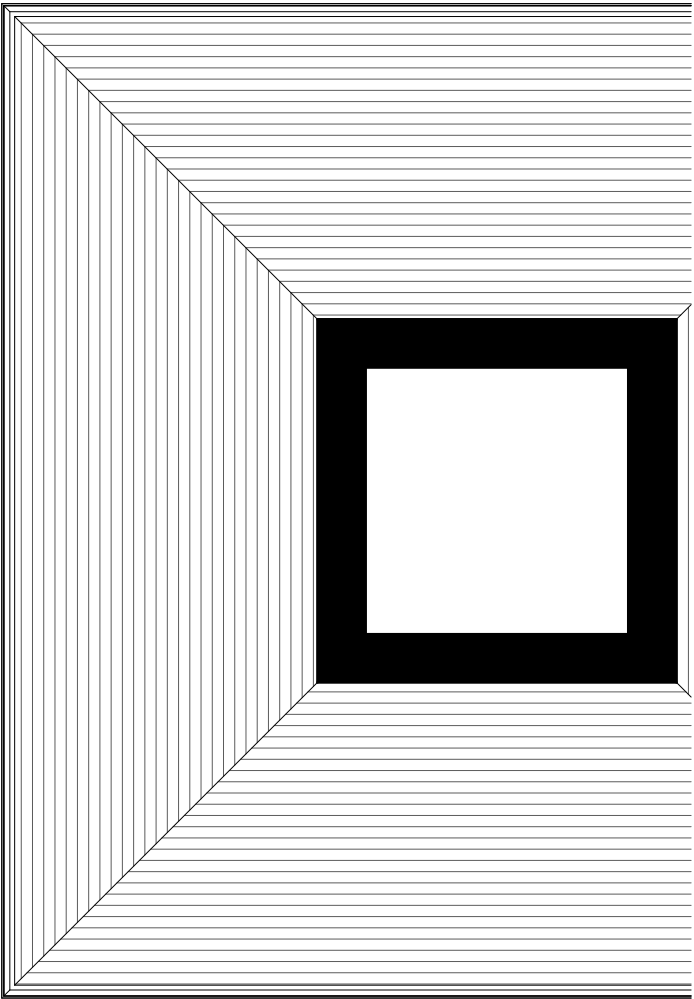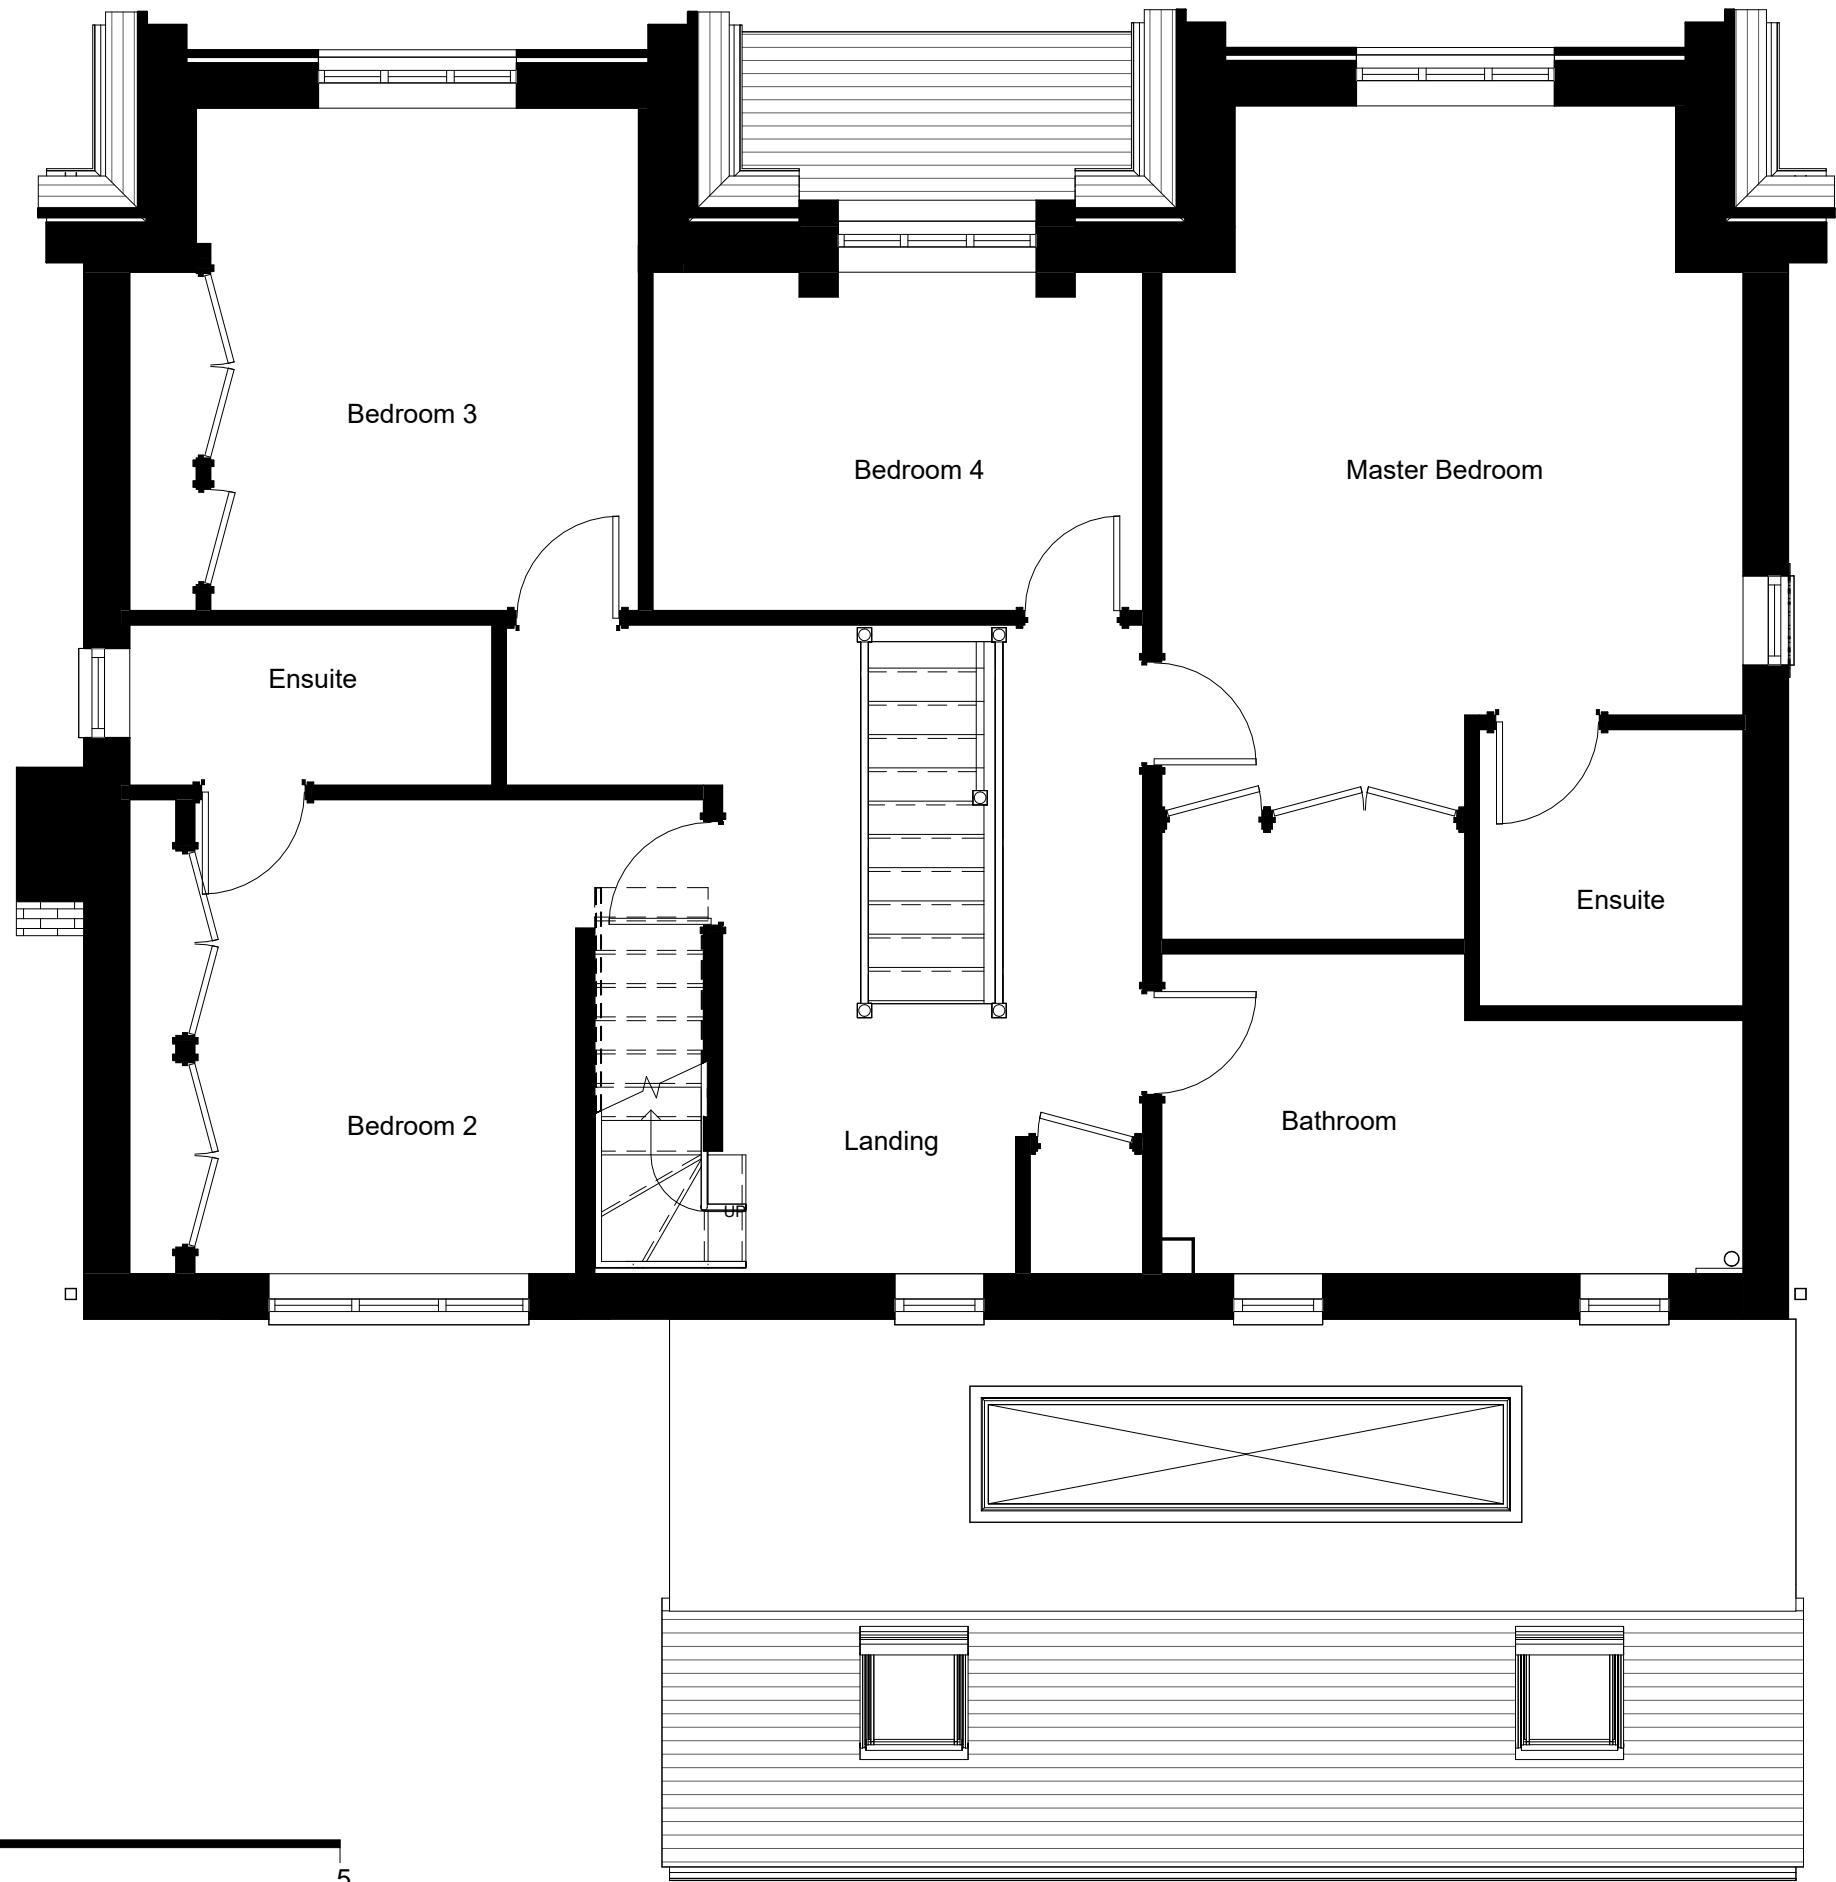

PROJECT	SCALE	DATE	CHECKED BY
1 Dalby Close - Planning	1 : 50	July 2025	mAdt
DRAWING TITLE	DRAWING NUMBER	DRAWN BY	REVISION NO.
Proposed First Floor Plan	2507 PL23	LM	

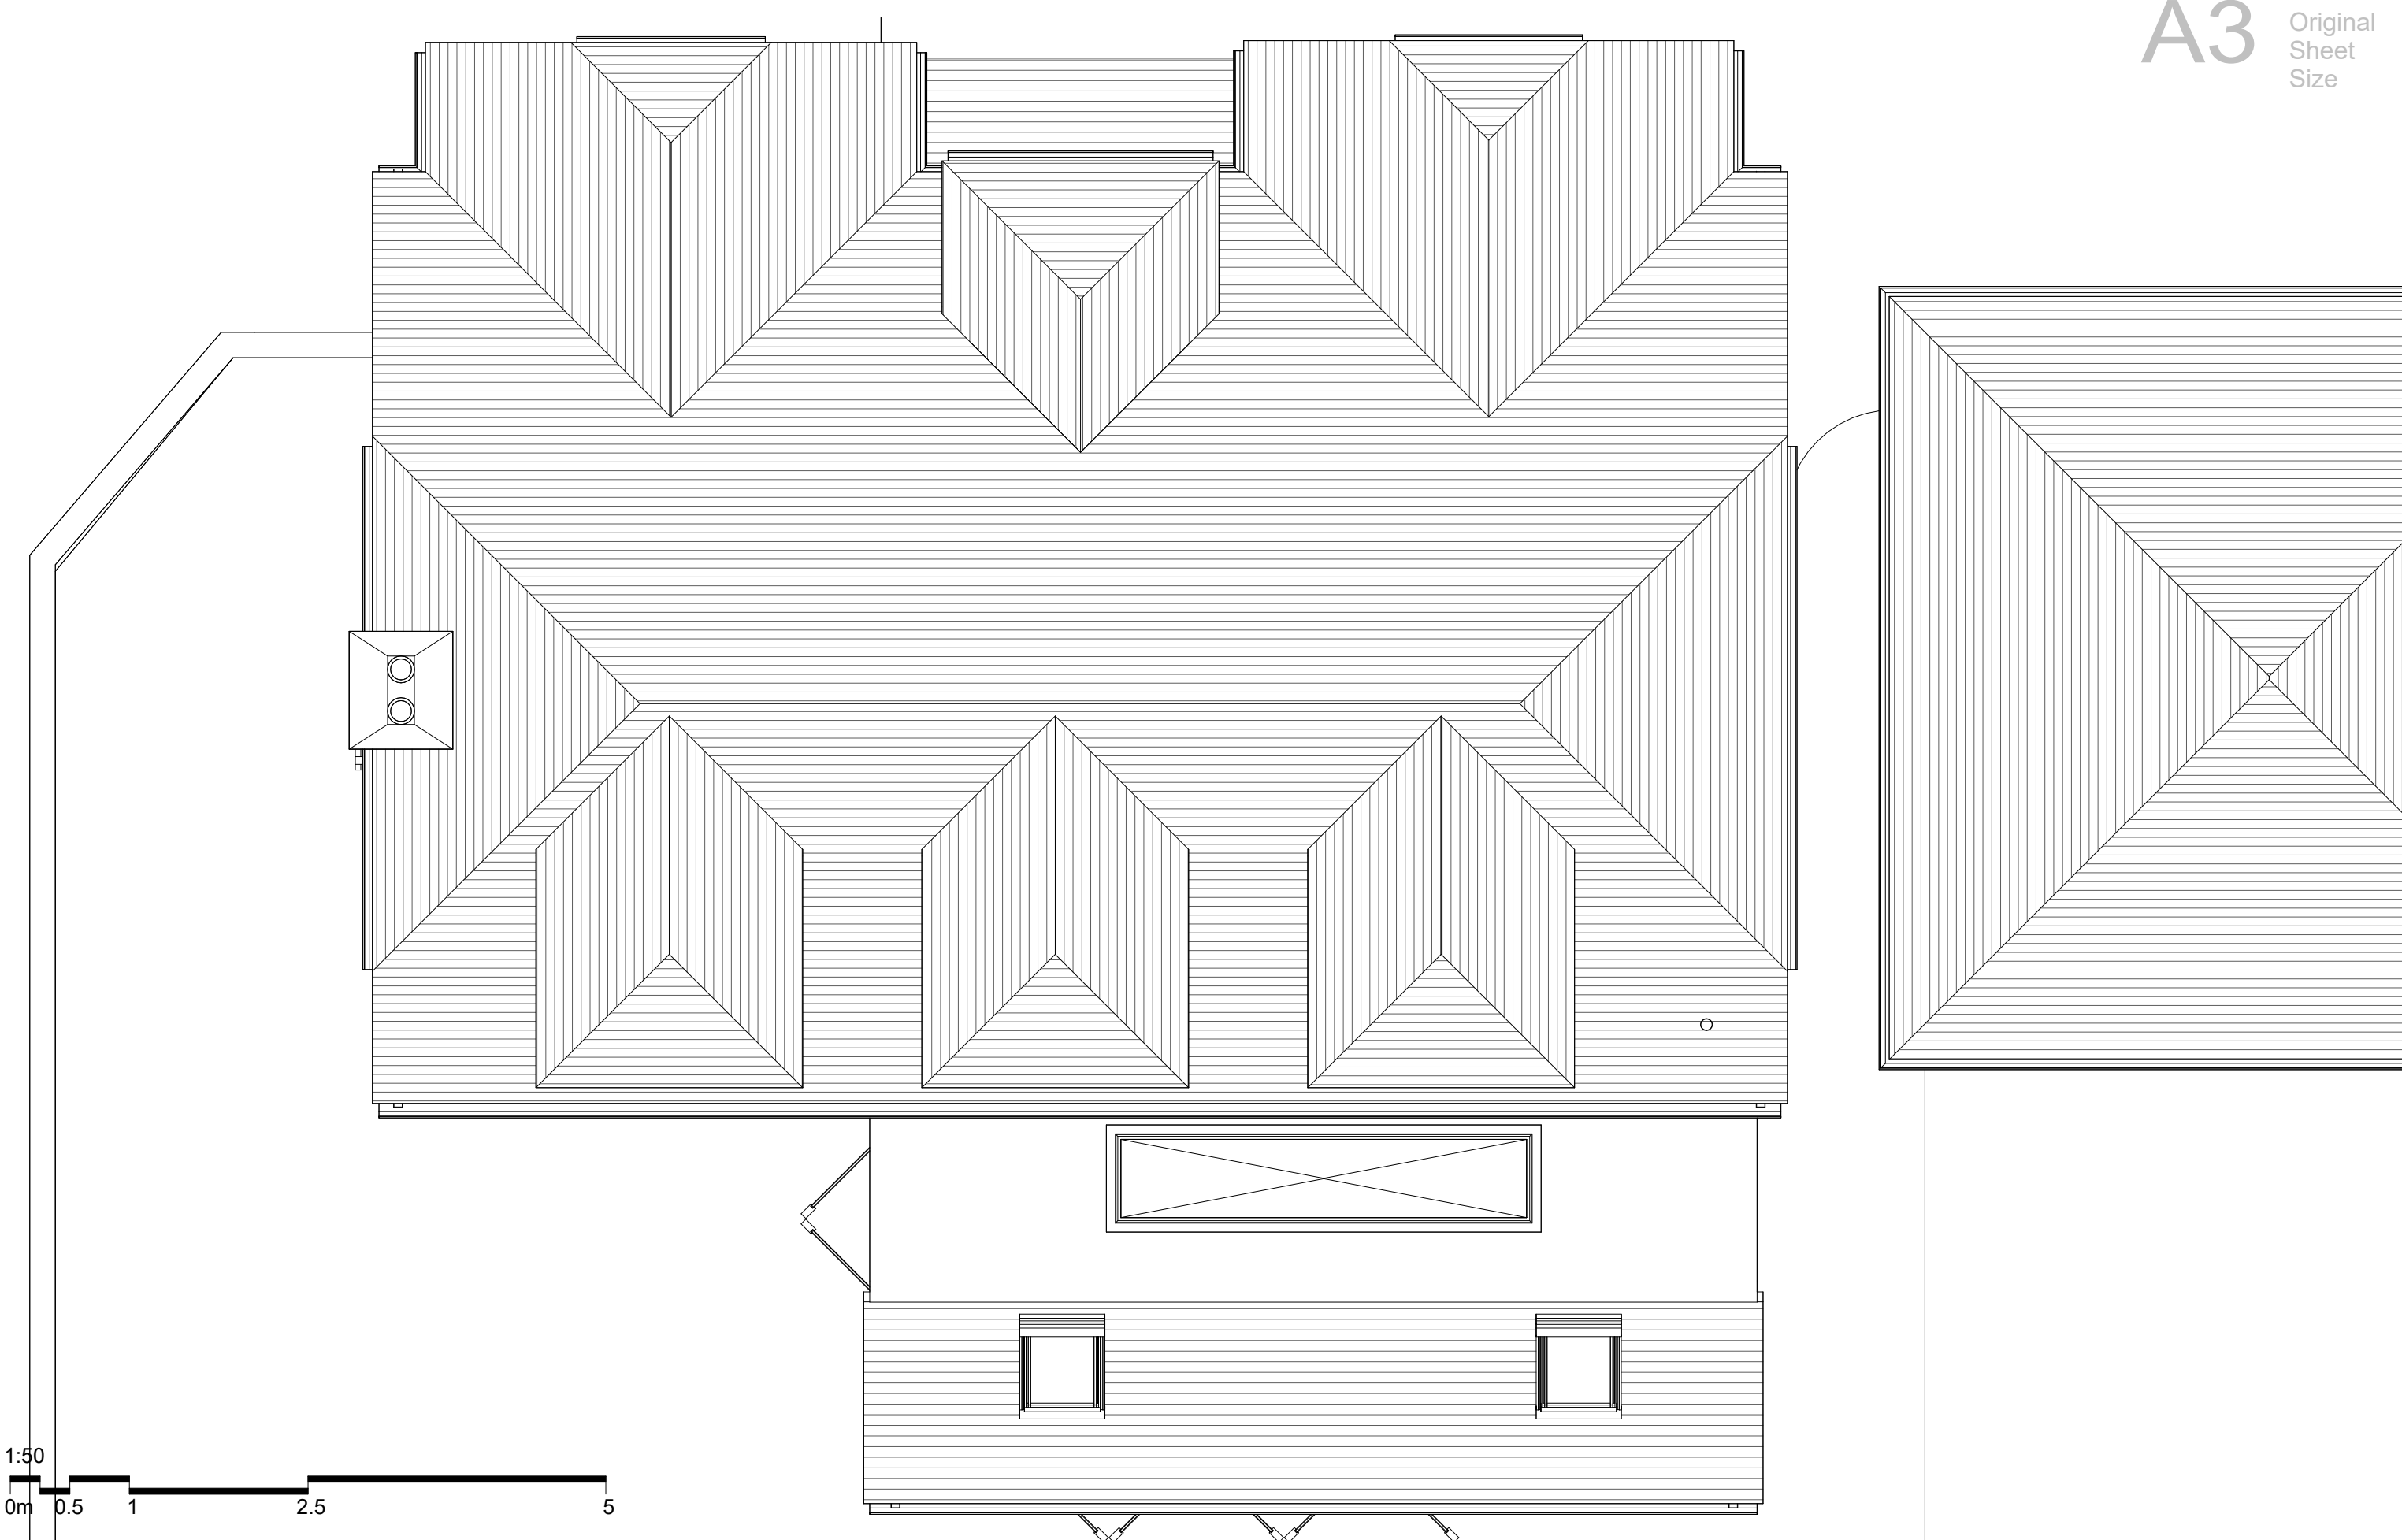

1:50
0m 0.5 1 2.5 5

mAdt
Milligan Architecture
Design & Technology


Do not Scale.
Use figured dimensions only.
Subject to site survey and all necessary consents. All dimensions to be checked by user and any discrepancies,
errors or omissions to be reported to mAdt before work commences.
This drawing is to be read in conjunction with all other relevant materials.

PROJECT
1 Dalby Close - Planning
DRAWING TITLE
Proposed Roof Plan

SCALE
1 : 50
DRAWING NUMBER
2507 PL25

DATE
July 2025
DRAWN BY
LM

CHECKED BY
mAdt
REVISION NO.

 

PROJECT	SCALE	DATE	CHECKED BY
1 Dalby Close - Planning	1 : 50	July 2025	mAdt
DRAWING TITLE	DRAWING NUMBER	DRAWN BY	REVISION NO.
Proposed Front Elevation - South West - no change	2507 PL26	LM	

Sun Lantern into flat roof

Double glazed window

Facing brickwork and soldier course to match existing


Low pitch roof tiles



PROJECT	SCALE	DATE	CHECKED BY
1 Dalby Close - Planning	1 : 50	July 2025	mAdt
DRAWING TITLE	DRAWING NUMBER	DRAWN BY	REVISION NO.
Proposed Neighbours South West	2507 PL27	LM	



PROJECT	SCALE	DATE	CHECKED BY
1 Dalby Close - Planning	1 : 50	July 2025	mAdt
DRAWING TITLE	DRAWING NUMBER	DRAWN BY	REVISION NO.
Proposed Rear Elevation - North East	2507 PL28	LM	

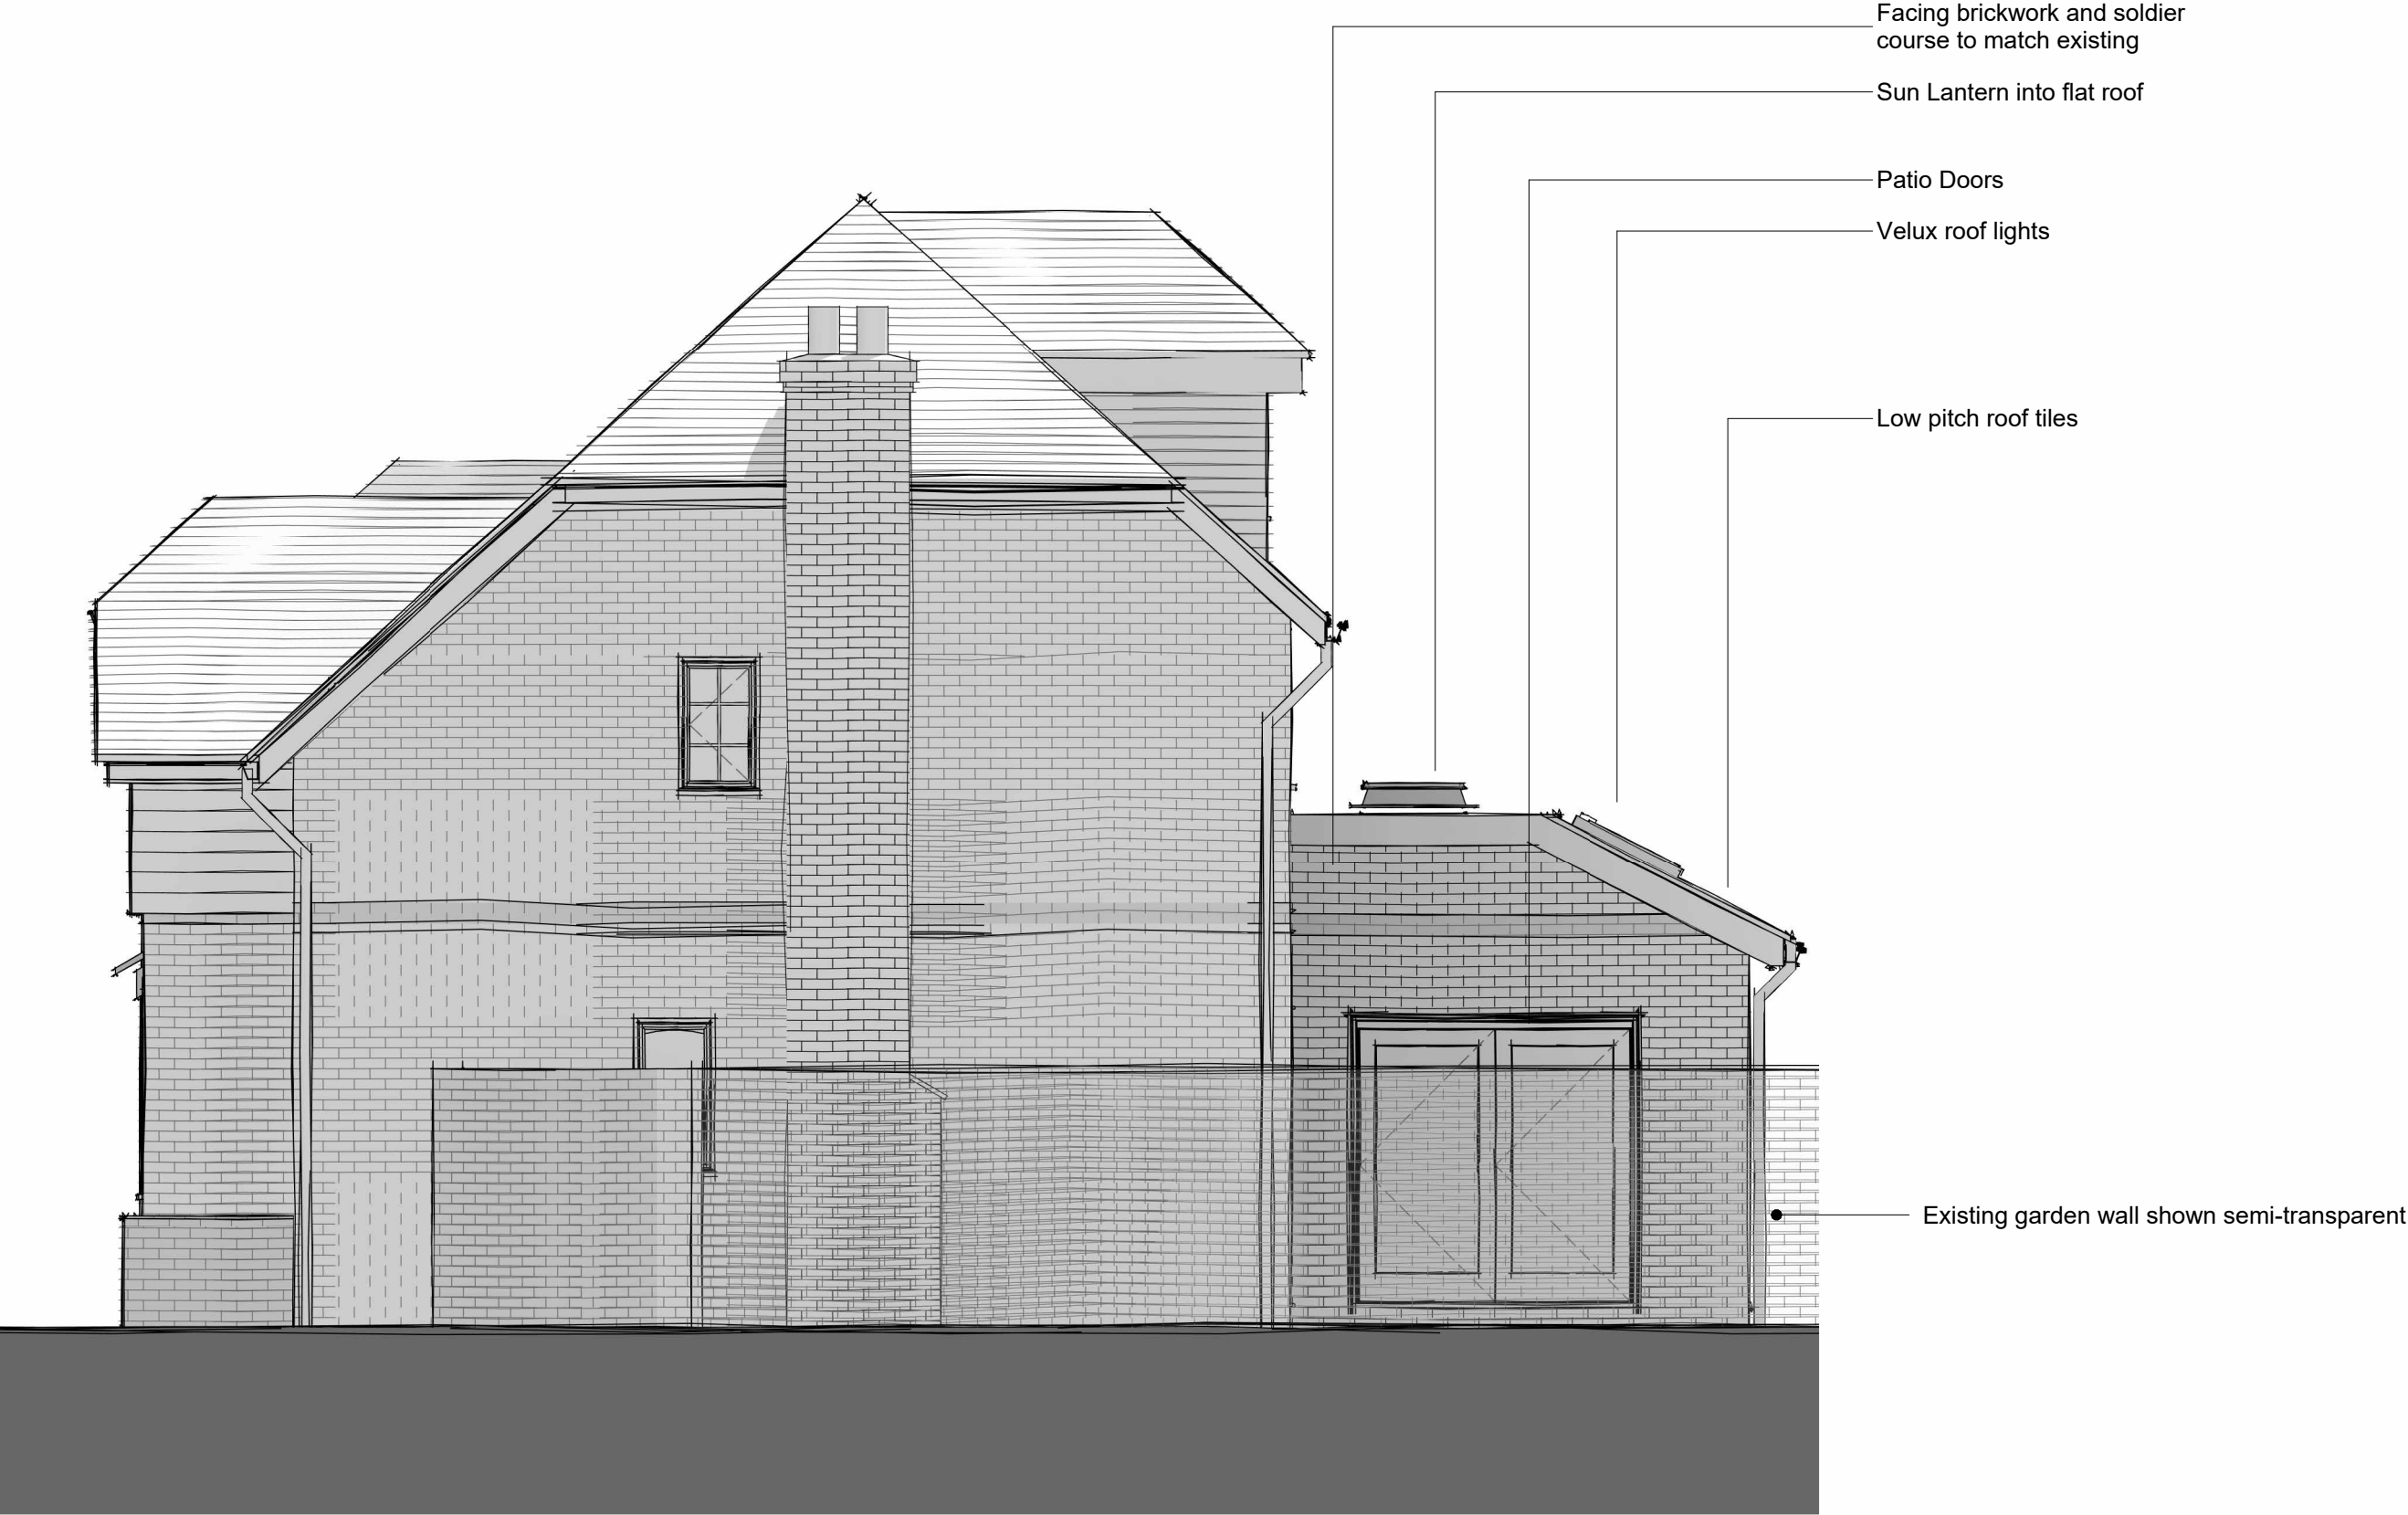


PROJECT	SCALE	DATE	CHECKED BY
1 Dalby Close - Planning	1 : 50	July 2025	mAdt
DRAWING TITLE	DRAWING NUMBER	DRAWN BY	REVISION NO.
Proposed Side Elevation - North West	2507 PL29	LM	



PROJECT	SCALE	DATE	CHECKED BY
1 Dalby Close - Planning	1 : 50	July 2025	mAdt
DRAWING TITLE	DRAWING NUMBER	DRAWN BY	REVISION NO.
Proposed Sketch Cross Section 1	2507 PL30	LM	



PROJECT	SCALE	DATE	CHECKED BY
1 Dalby Close - Planning		July 2025	mAdt
DRAWING TITLE	DRAWING NUMBER	DRAWN BY	REVISION NO.
Proposed Sketch Perspective -Rear	2507 PL31	LM	

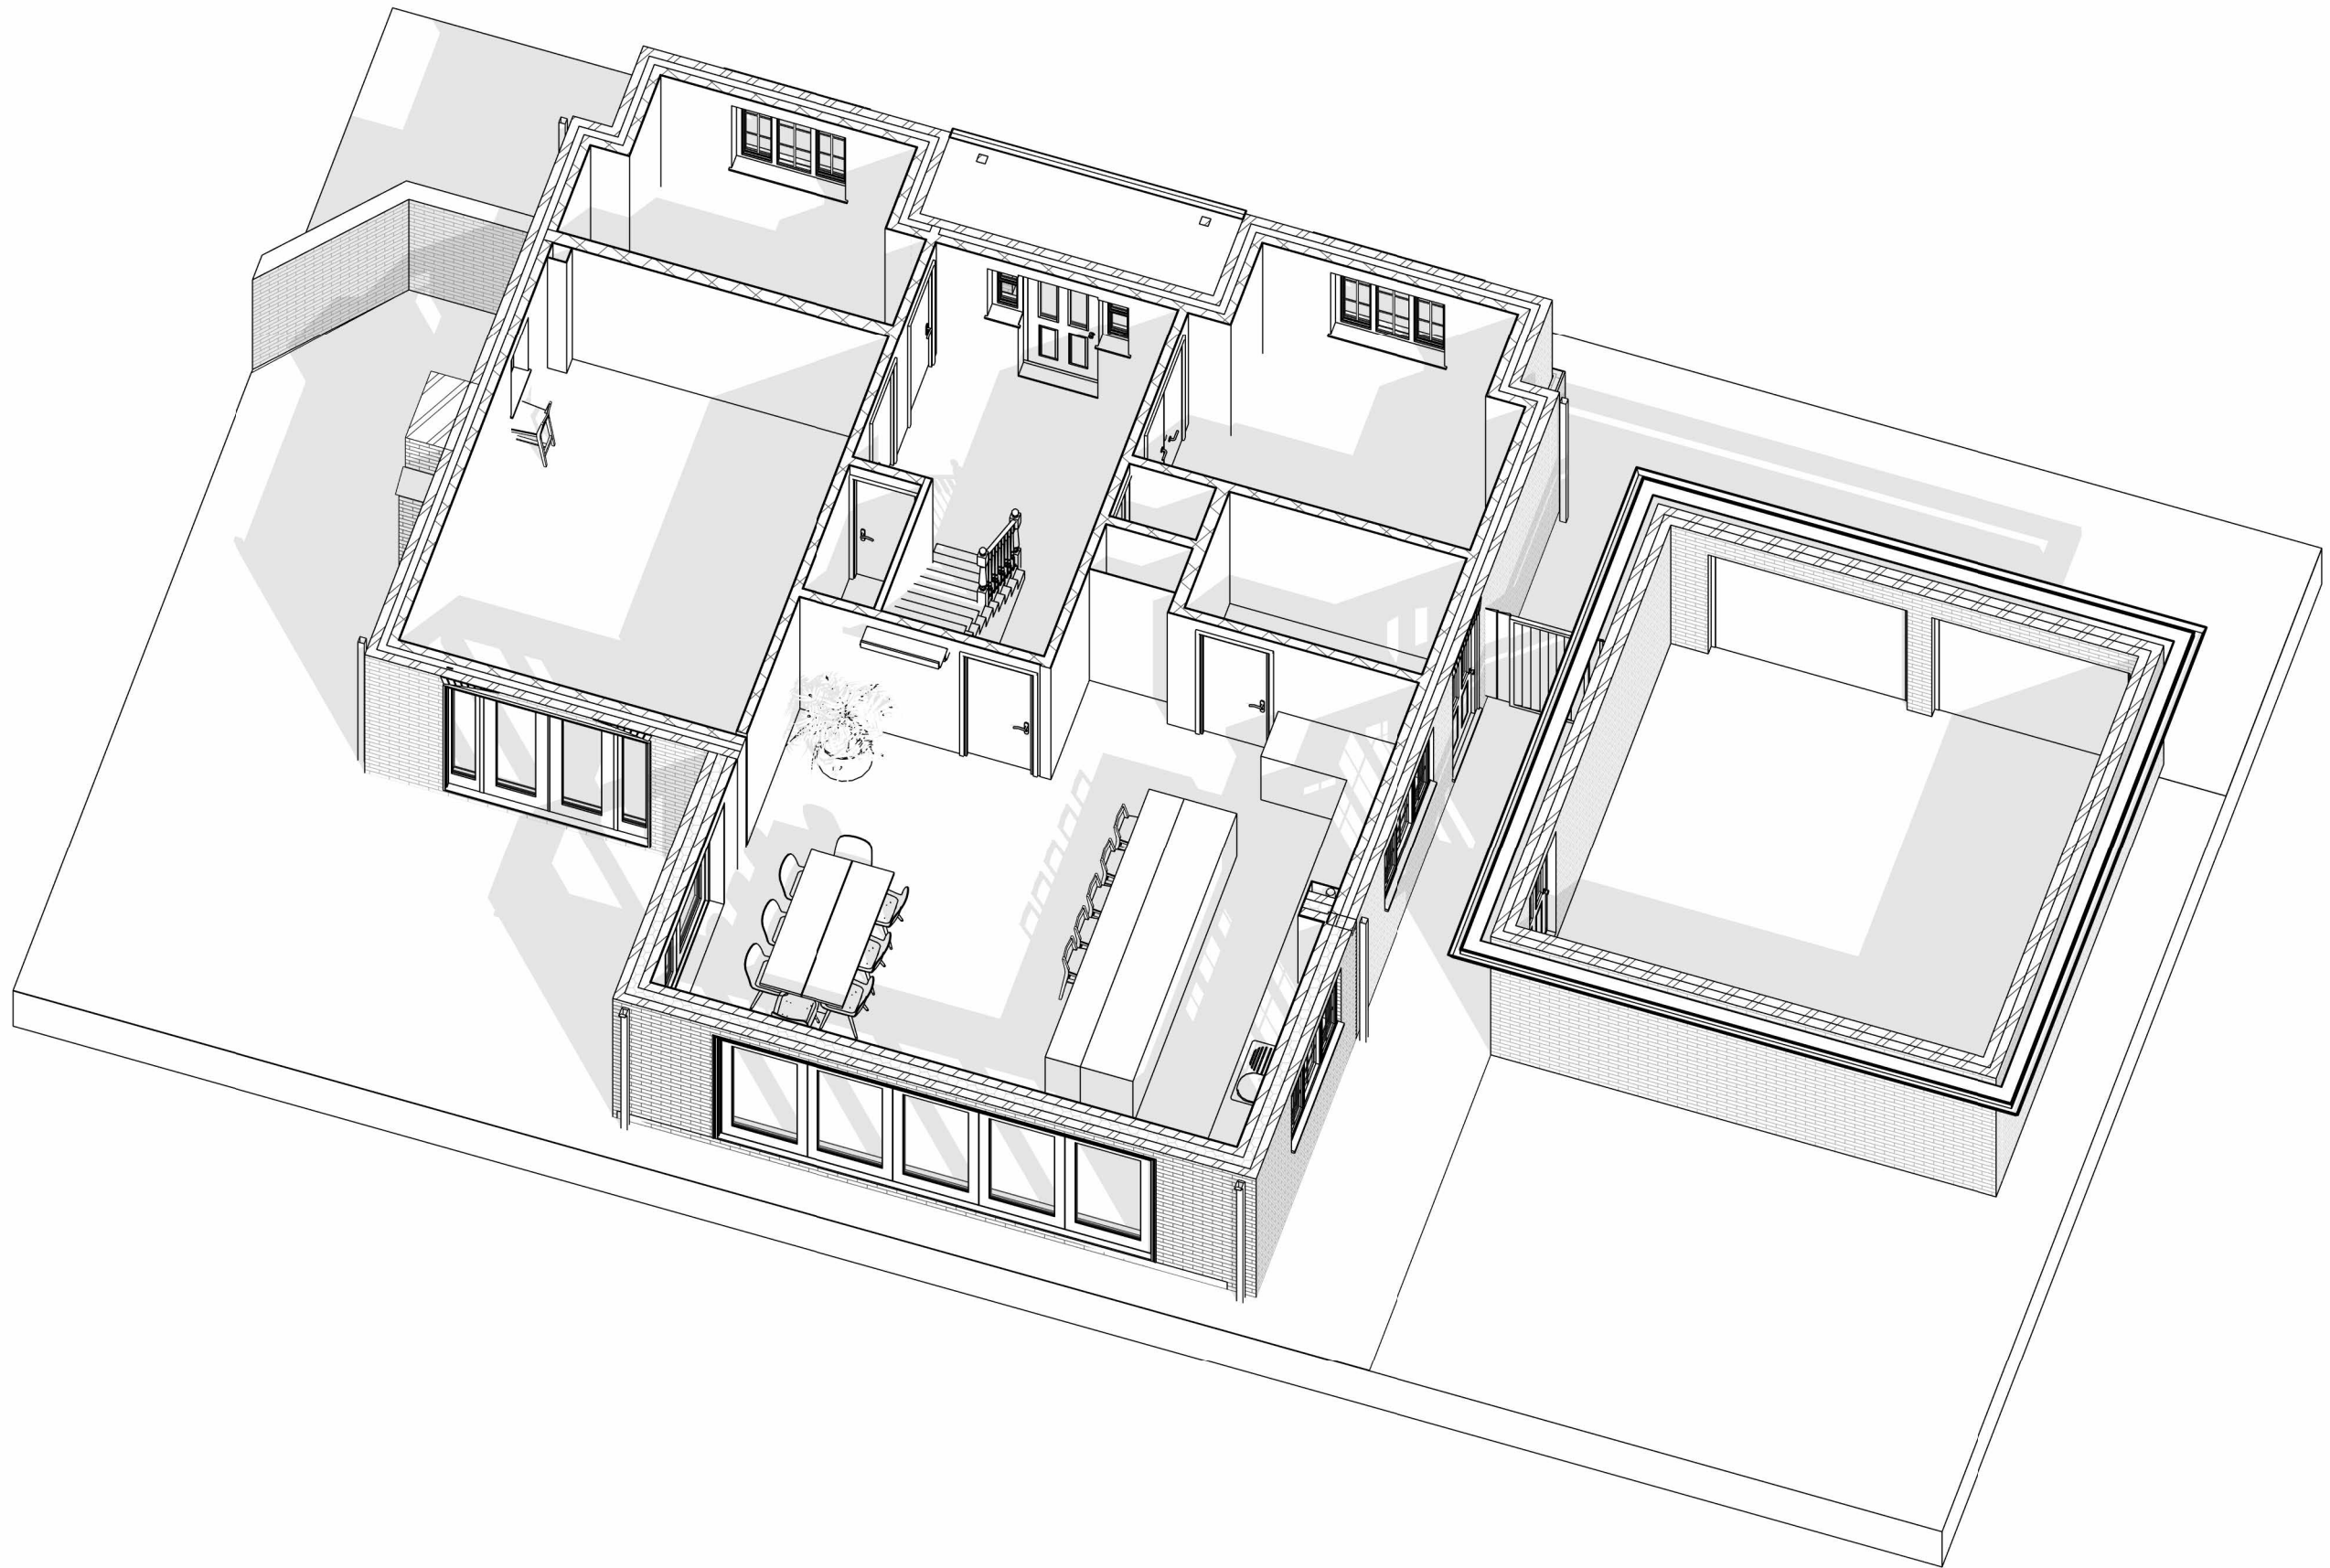

PROJECT	SCALE	DATE	CHECKED BY
1 Dalby Close - Planning		July 2025	mAdt
DRAWING TITLE	DRAWING NUMBER	DRAWN BY	REVISION NO.
Proposed 3d Sketch Ground Floor	2507 PL32	LM	