
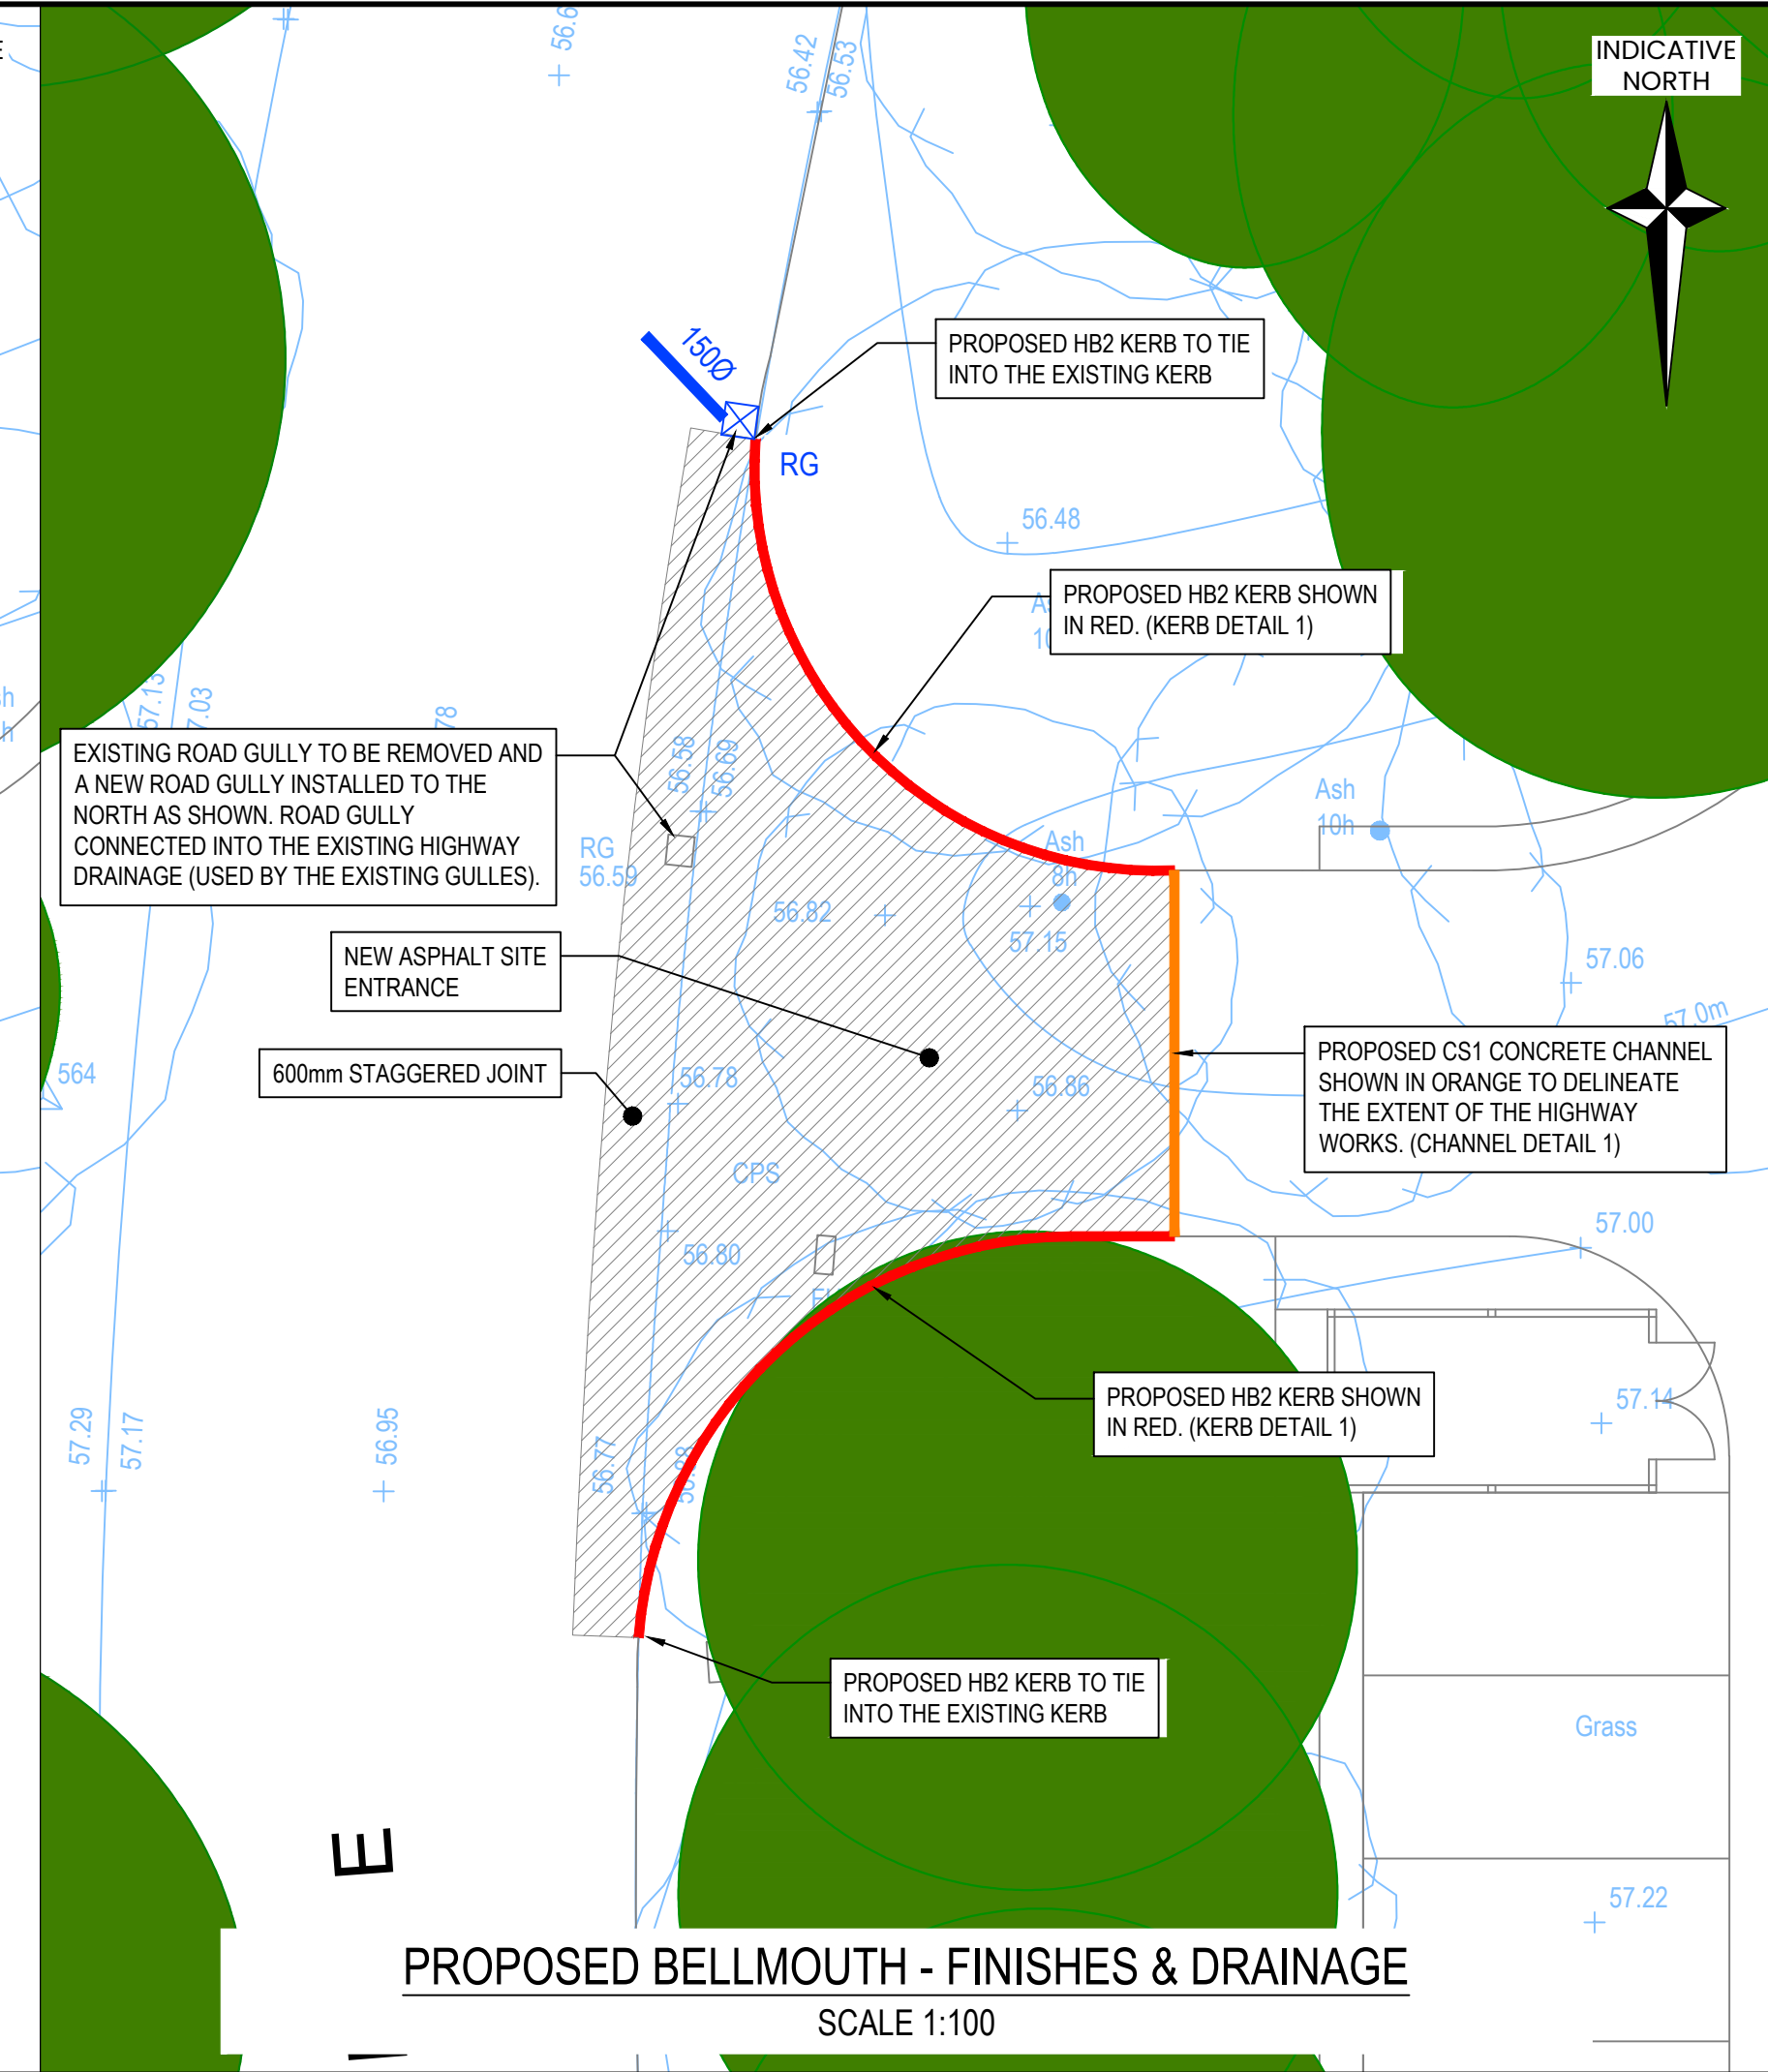
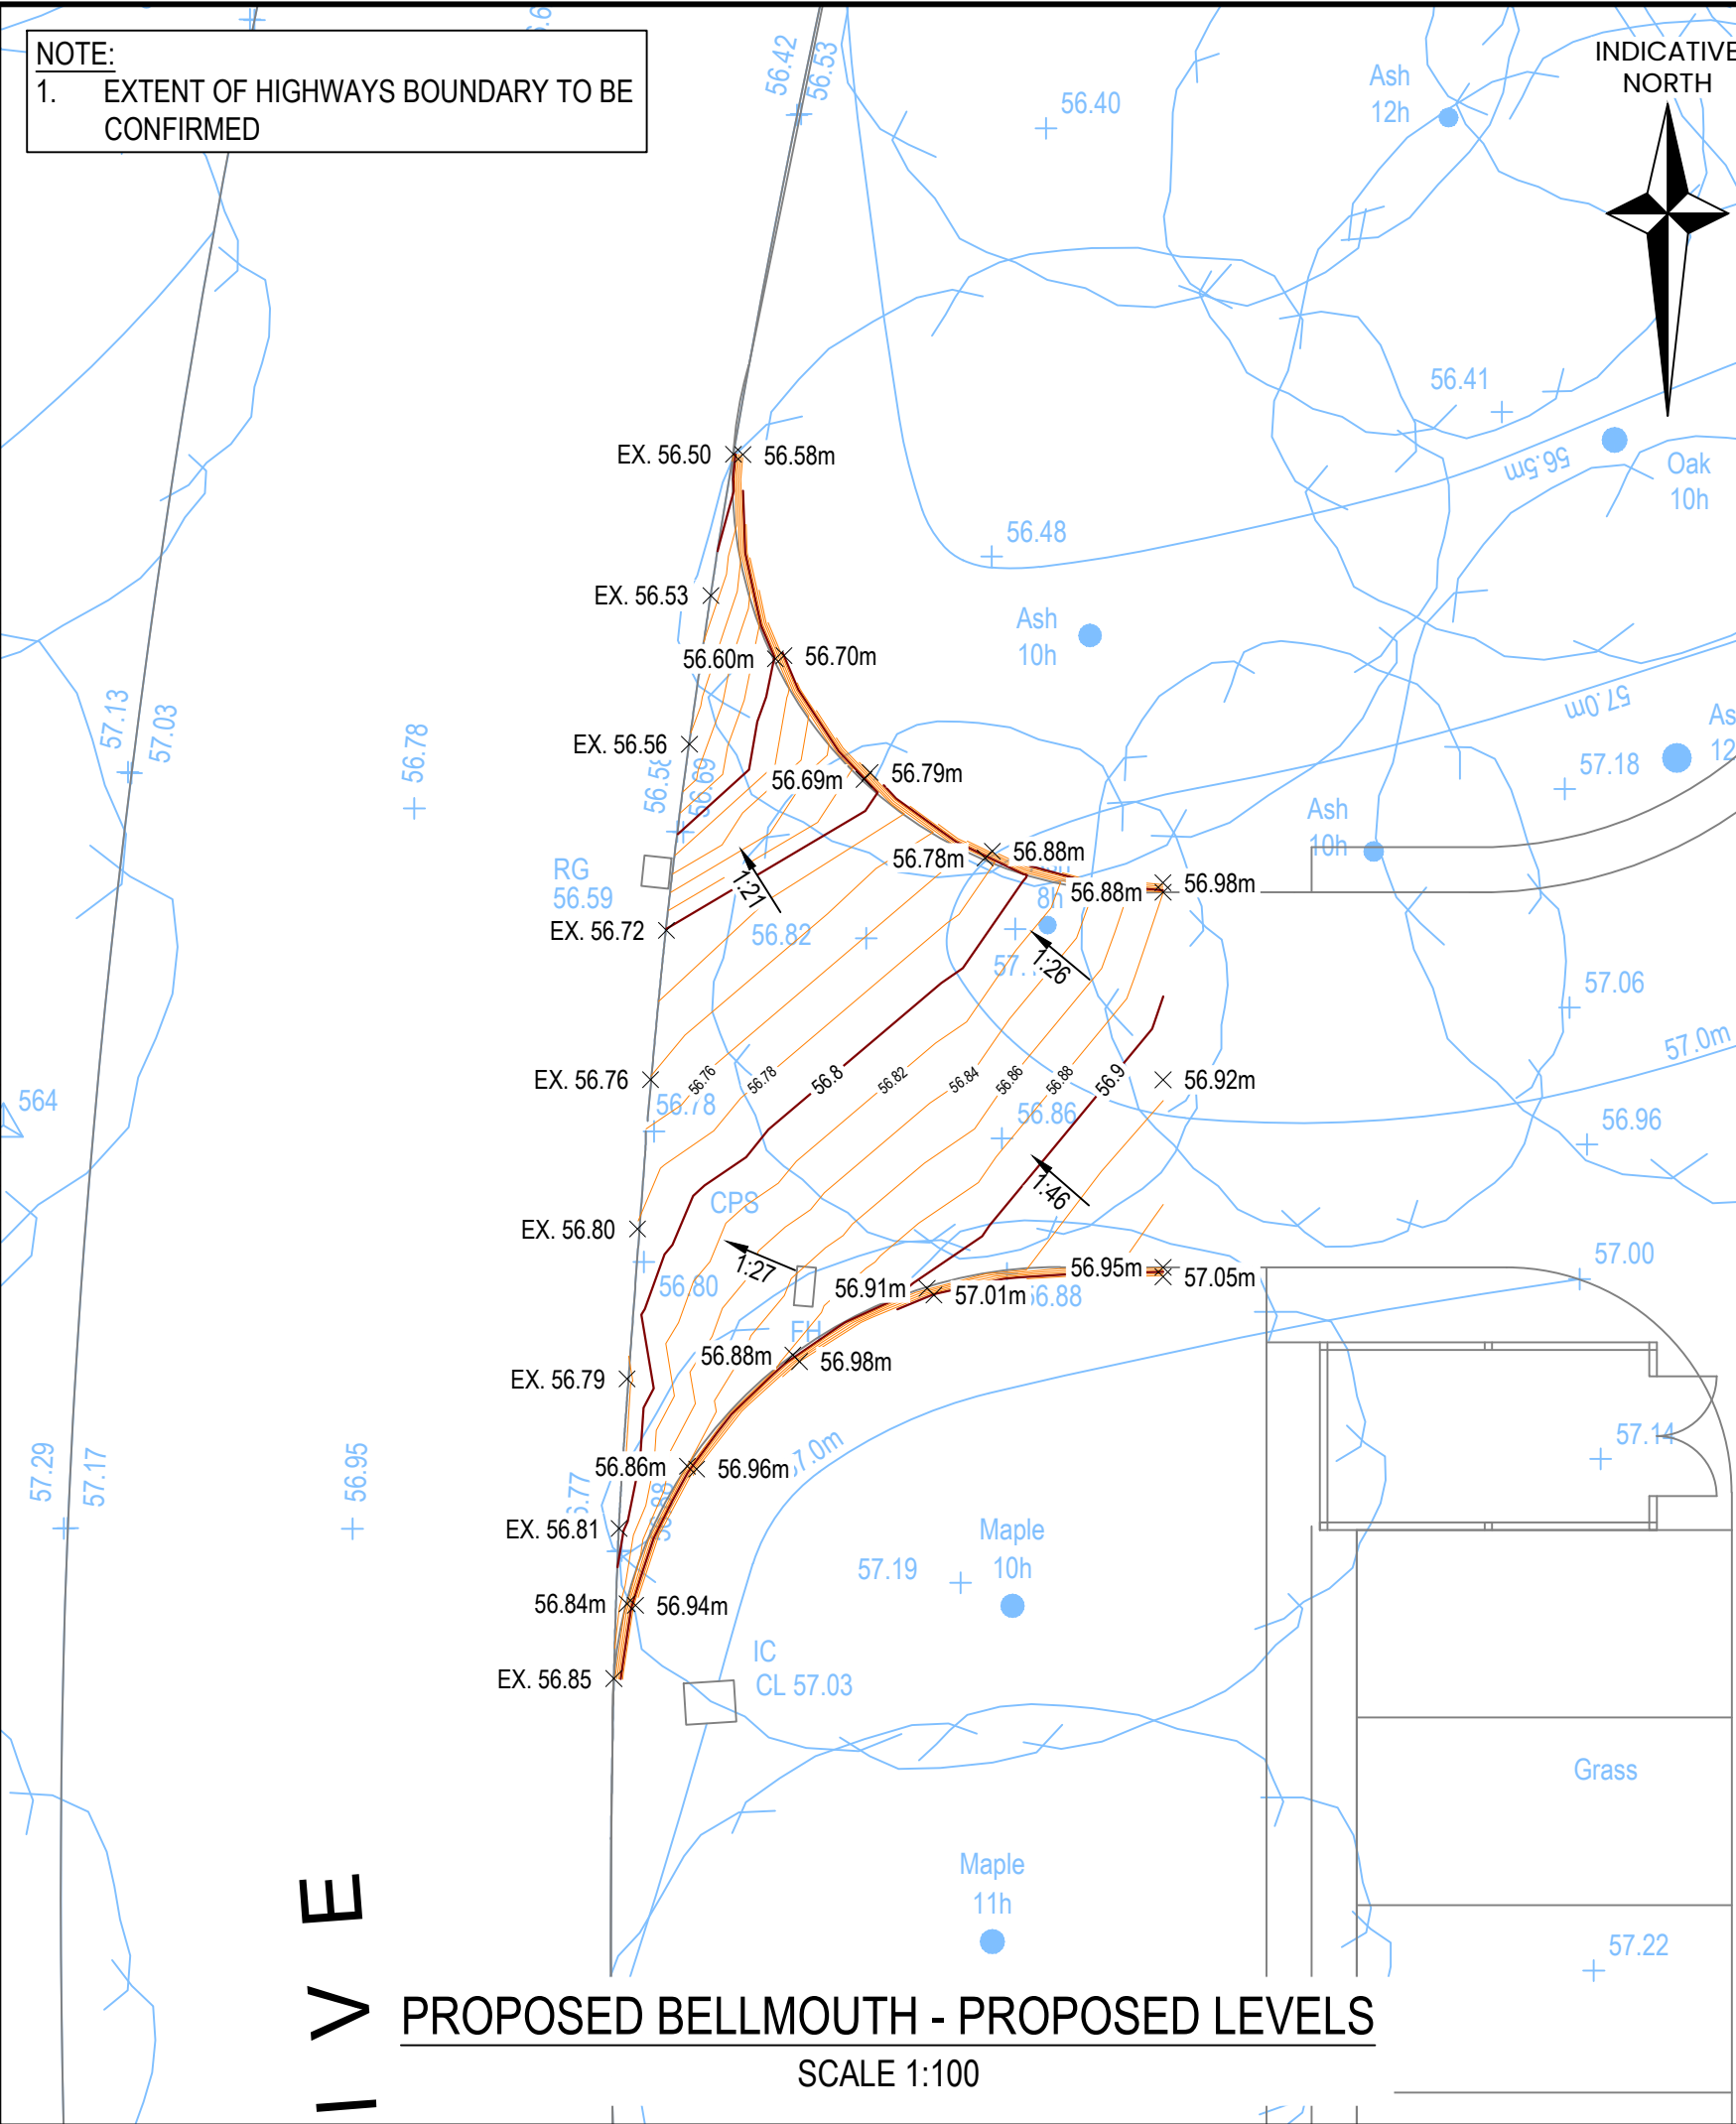


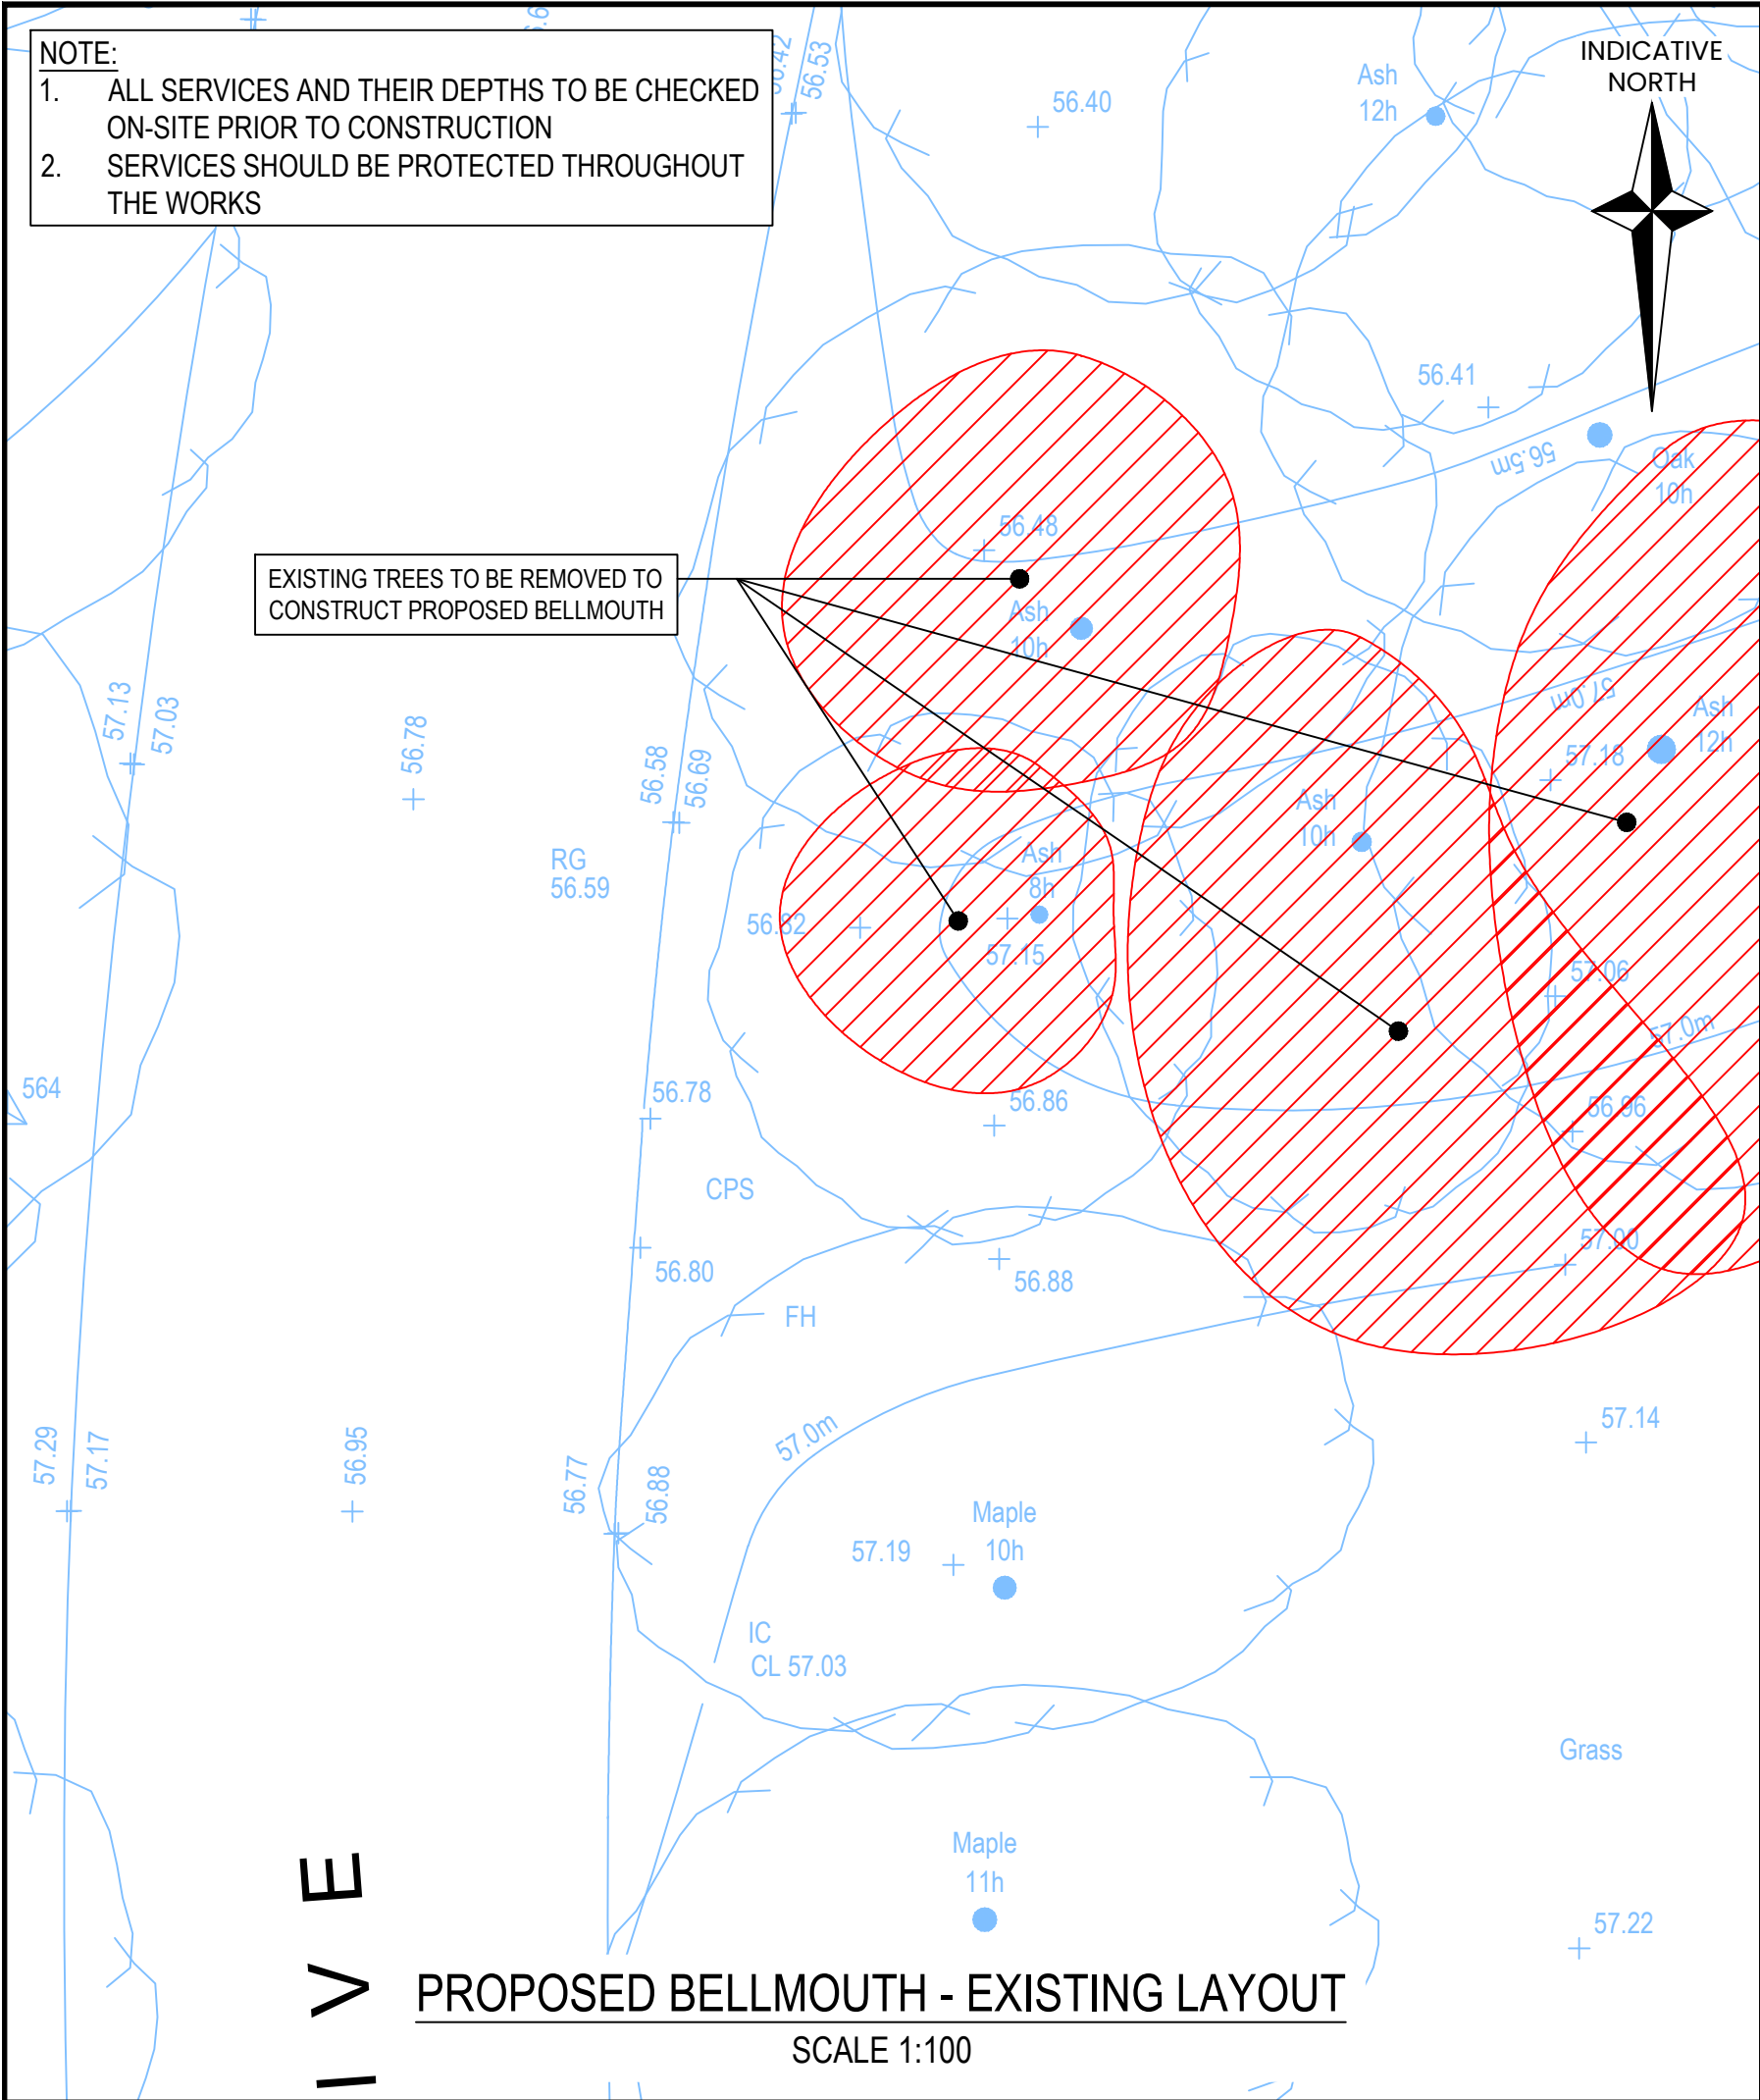

NOTES




- THIS DRAWING IS TO BE READ IN CONJUNCTION WITH ALL RELEVANT DRAWINGS, DOCUMENTS AND SPECIFICATIONS. ANY DISCREPANCIES BETWEEN INFORMATION SHOWN ON THIS AND ANY OTHER DRAWING SHALL BE REPORTED TO THE ENGINEER IMMEDIATELY.
- DO NOT SCALE FROM THIS DRAWING. WORK TO FIGURED DIMENSIONS ONLY.
- THIS DRAWING SHALL NOT BE USED FOR CONSTRUCTION PURPOSES UNLESS SPECIFICALLY STATED AS 'FOR CONSTRUCTION' IN THE DRAWING STATUS.
- ALL DRAWING INFORMATION MUST BE READ FROM HARD COPY / PDF FILES ONLY, MARKED CHECKED. BEFORE PROCEEDING PLEASE ENSURE THE ISSUE STATUS IS APPROPRIATE FOR THE INTENDED USE. ALL INFORMATION EXTRACTED DIRECTLY FROM DRAWING FILES (E.G. DWG'S) IS DONE SO ENTIRELY AT THE USERS RISK.

PROPOSED SITE PLAN

SCALE 1:1250

KEY

- PROPOSED SITE LAYOUT
- TOPOGRAPHICAL SURVEY
- EXISTING TREE TO BE REMOVED
- PROPOSED MAJOR CONTOUR WITH LABELS (0.02m INTERVALS)
- PROPOSED MINOR CONTOUR WITH LABELS (0.10m INTERVALS)
- PROPOSED SLOPE ARROW AND GRADIENT
- PROPOSED SPOT LEVEL

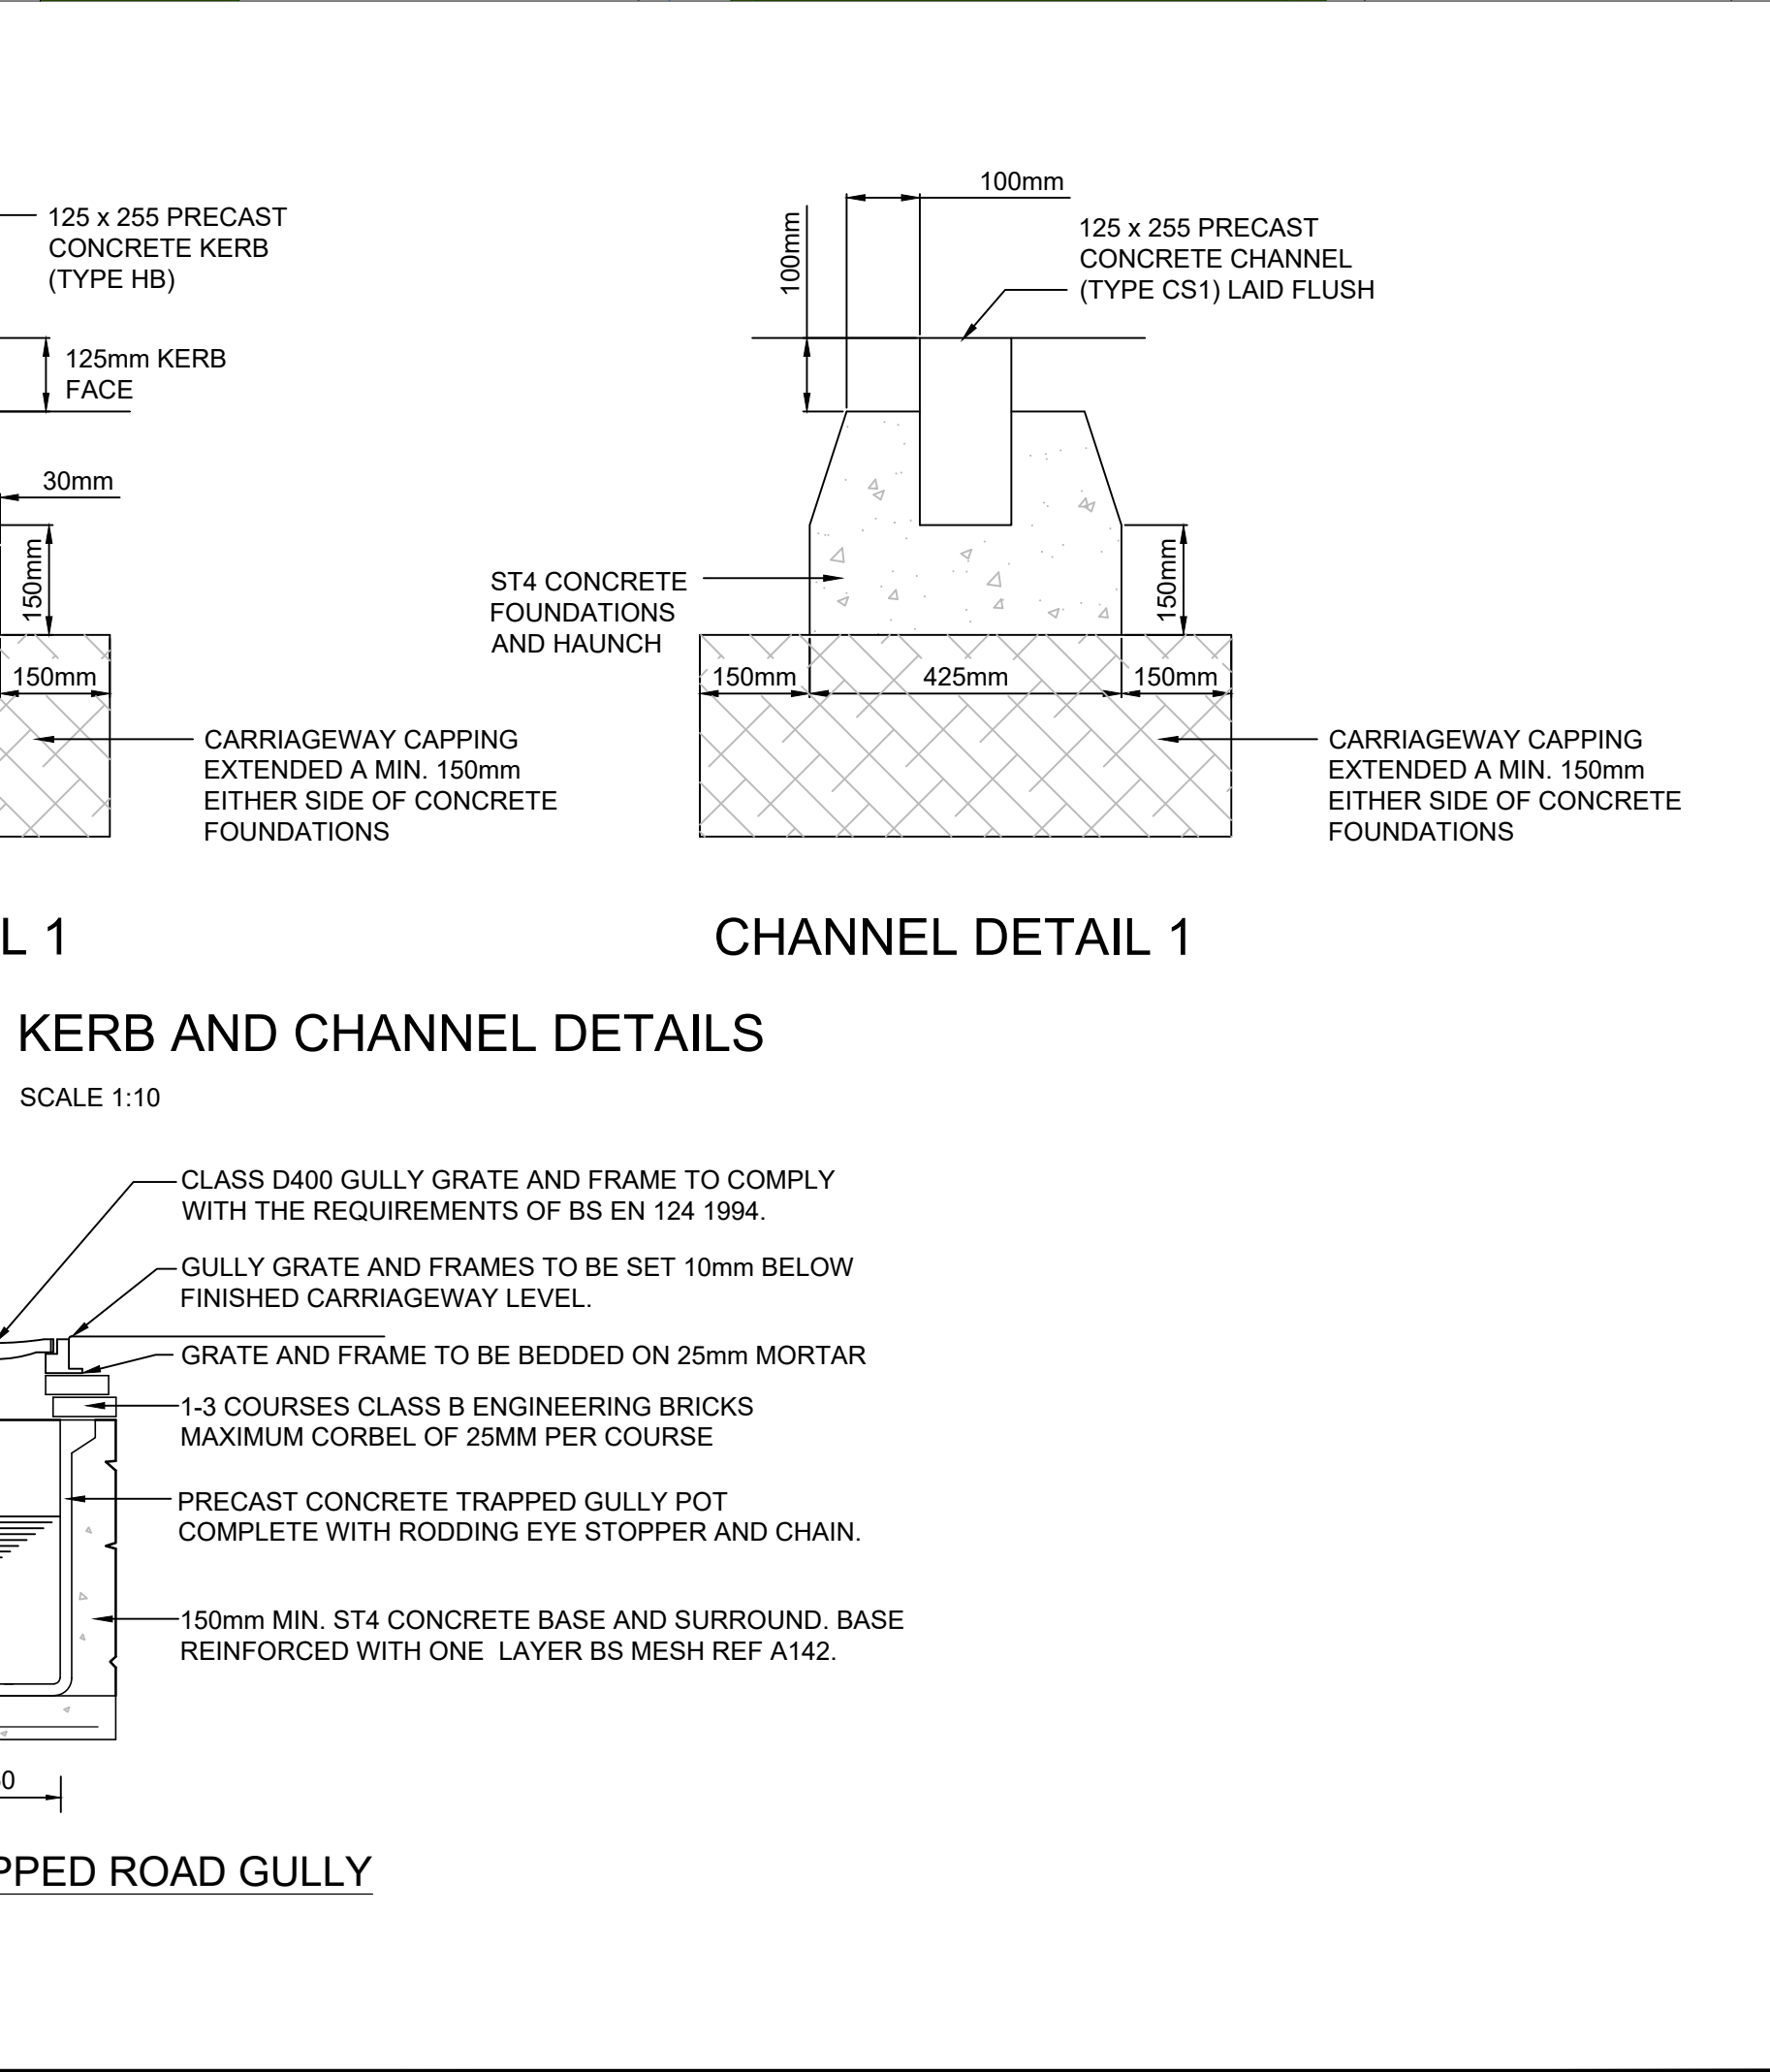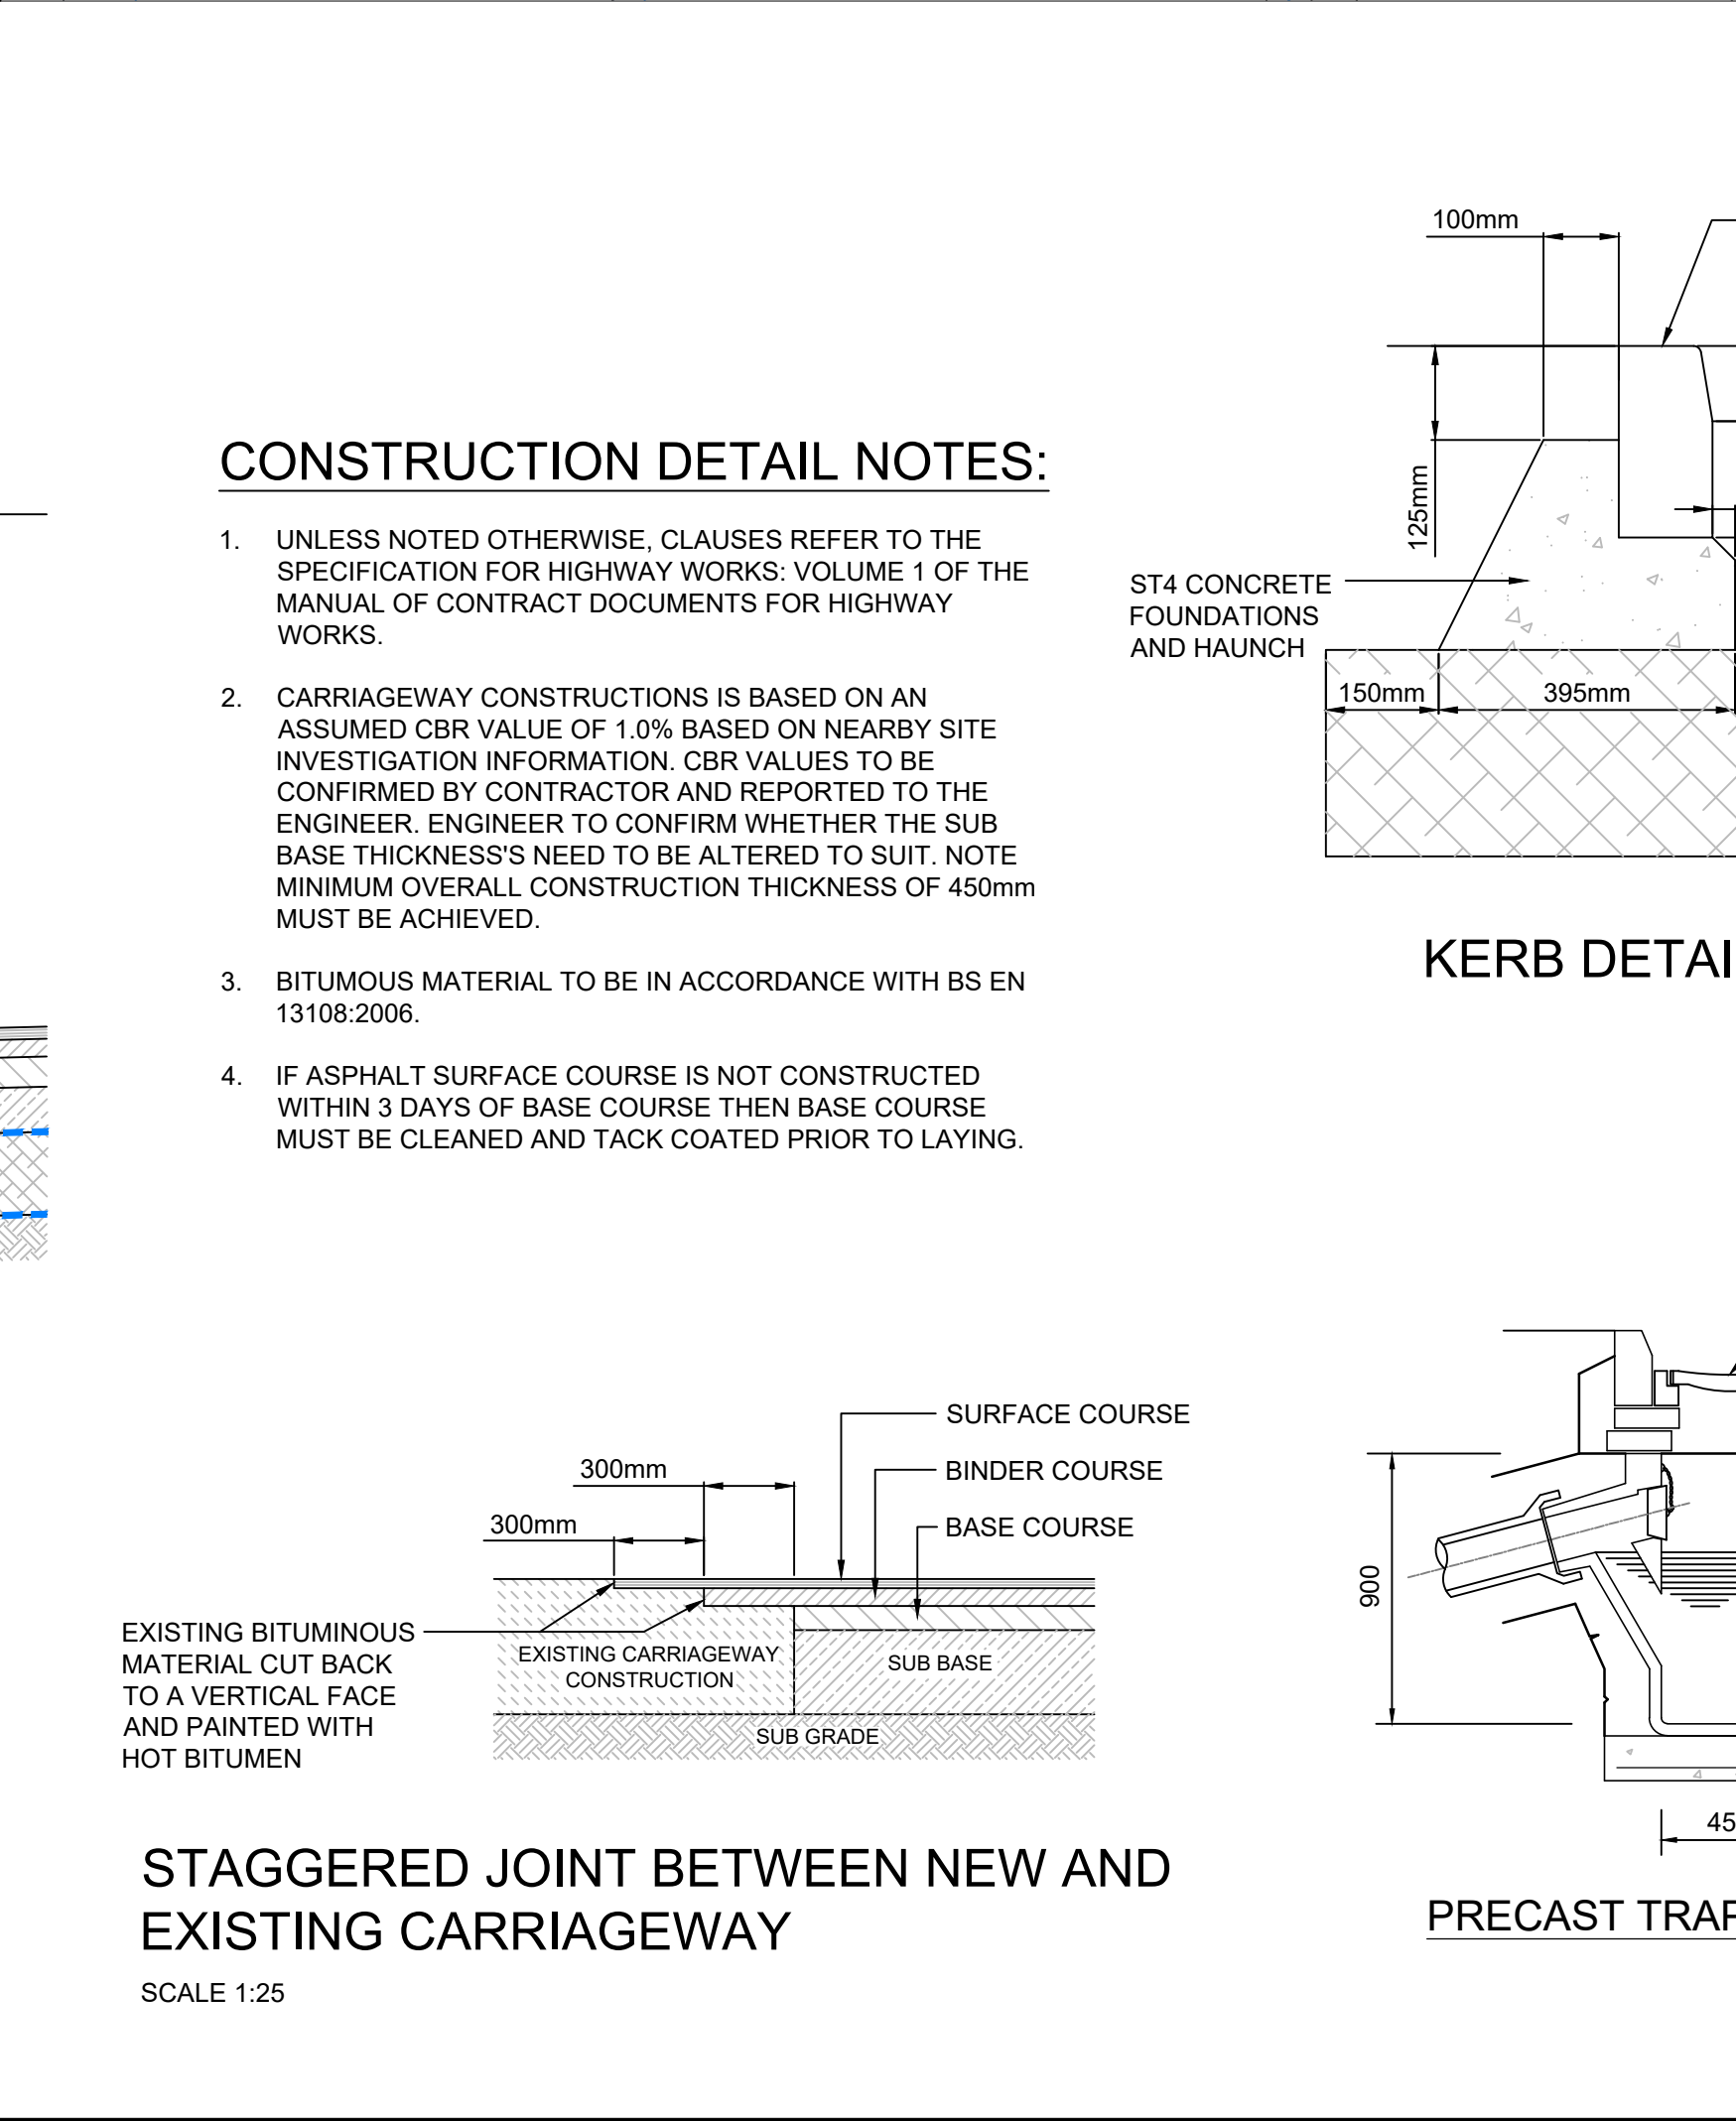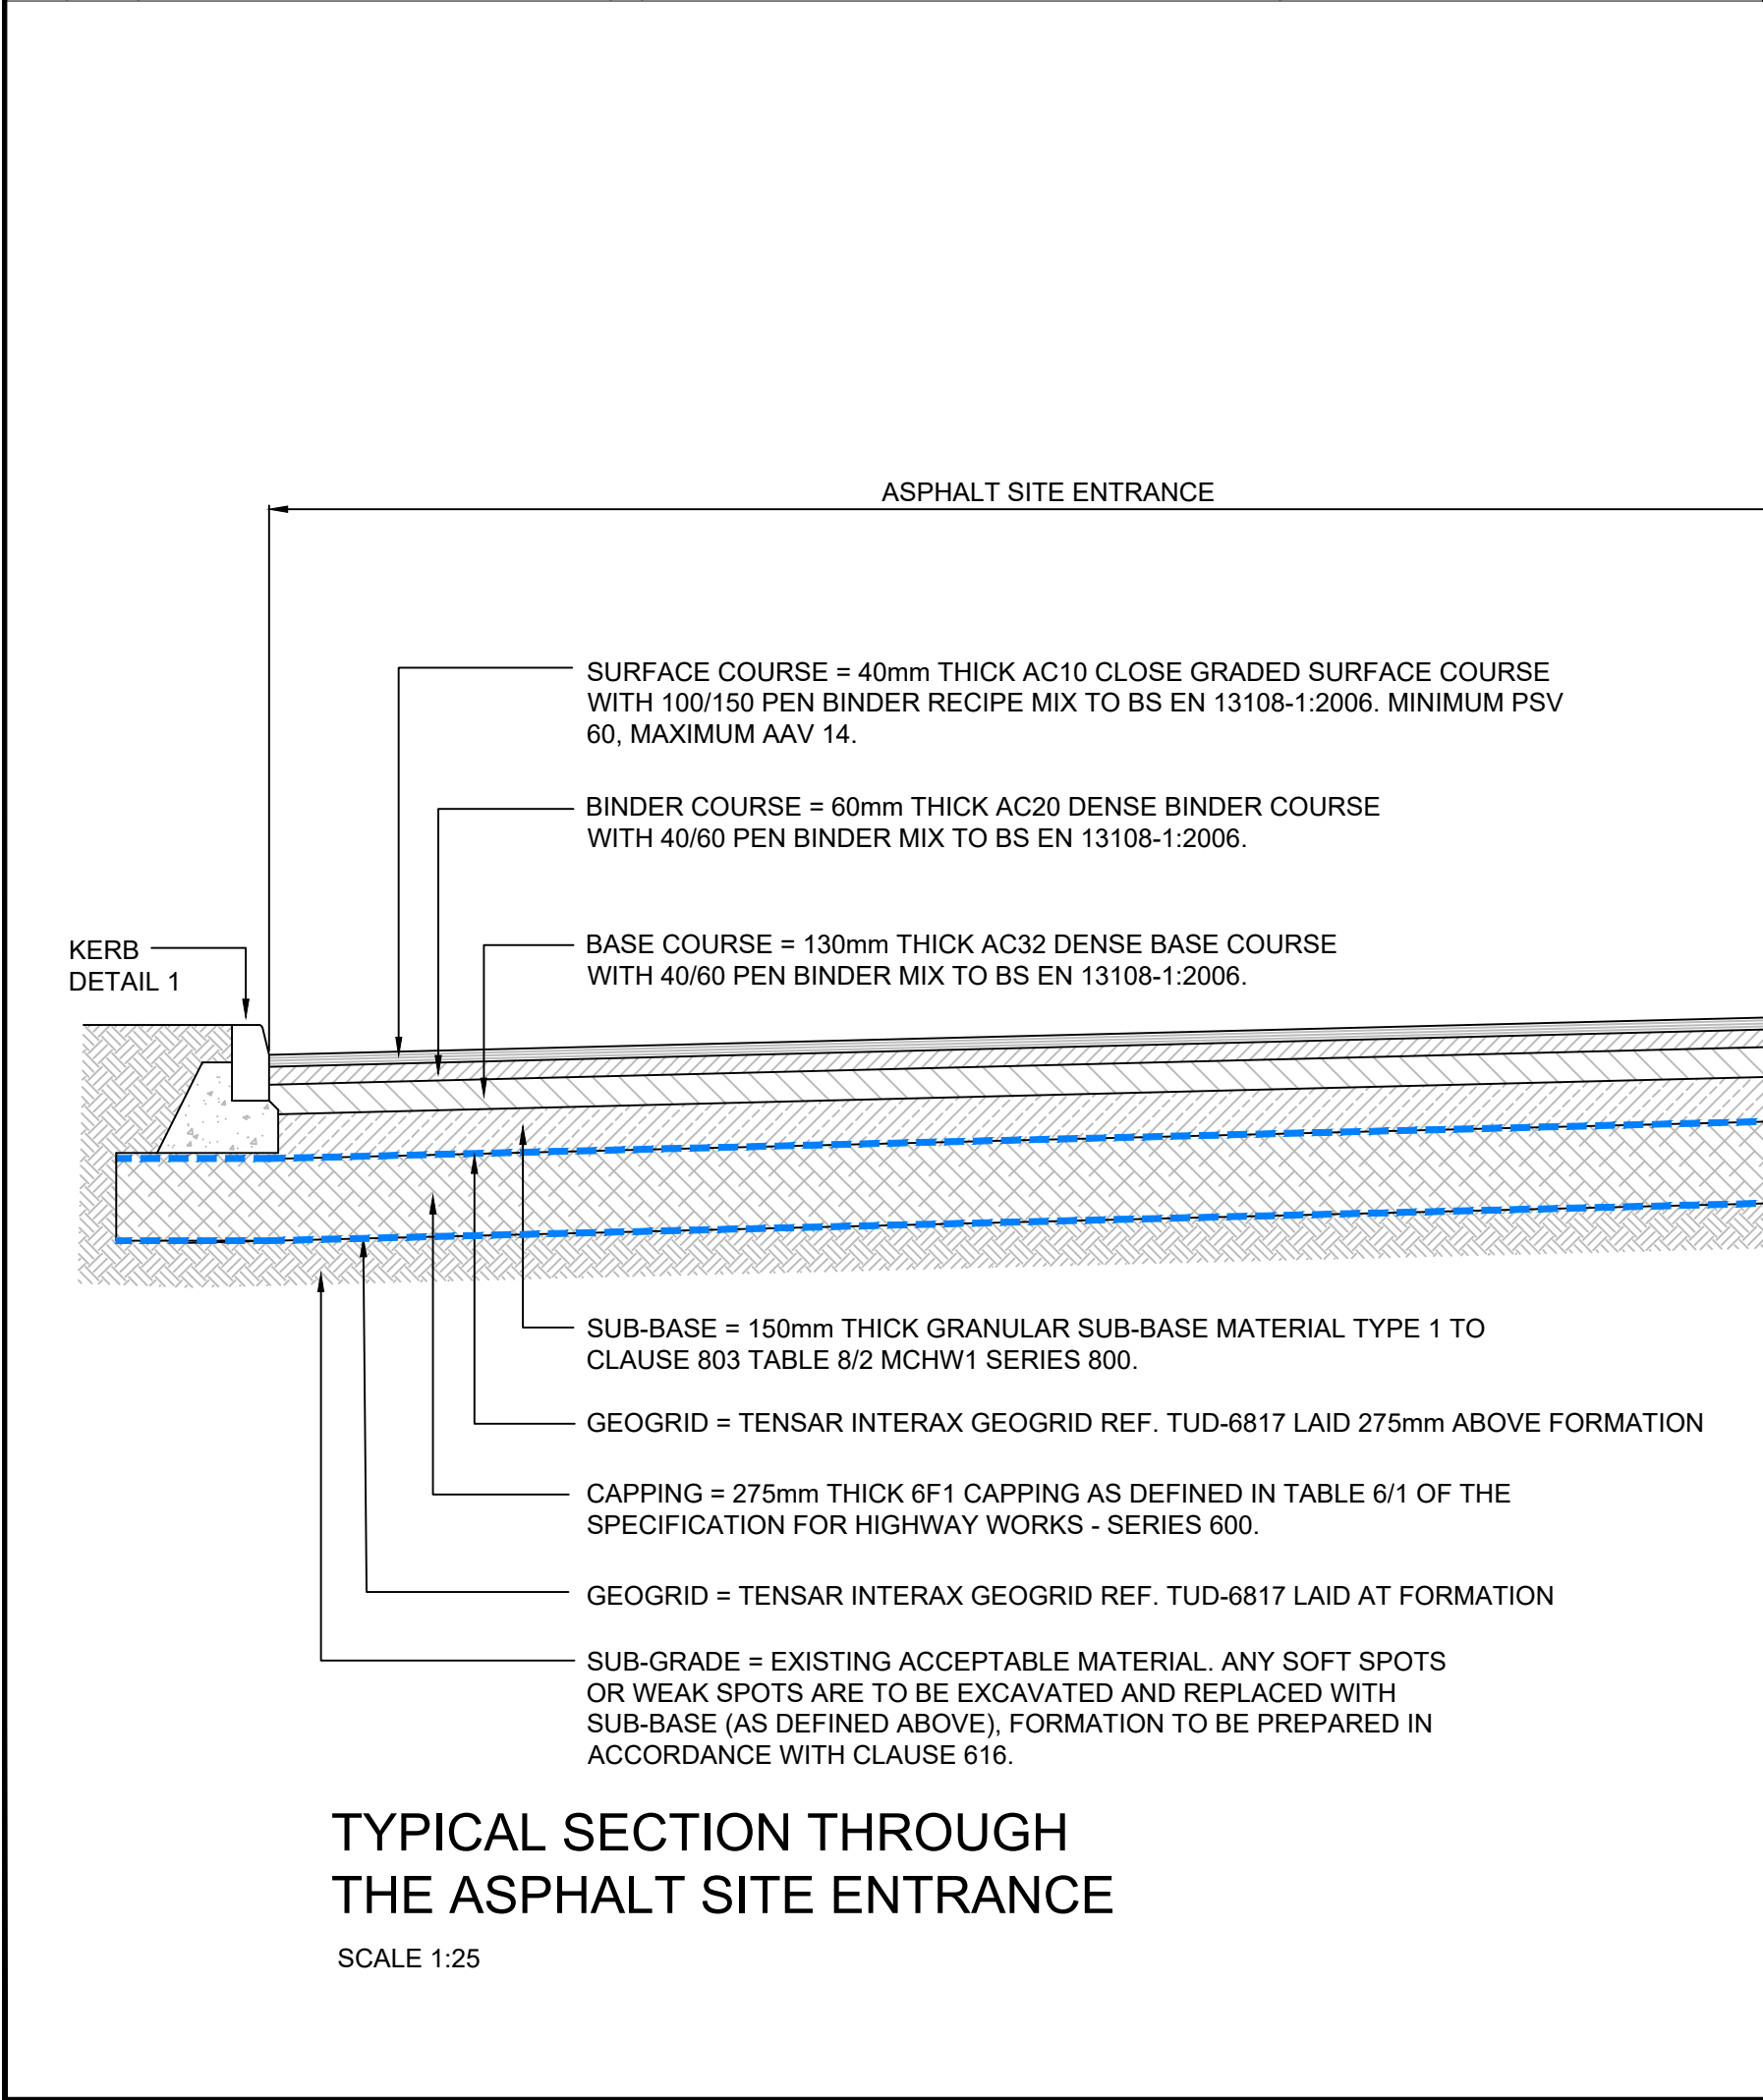

ALL WORKS SUBJECT TO THE APPROVAL OF HIGHWAYS. NO WORKS TO COMMENCE UNTIL PERMISSION HAS BEEN GIVEN BY HIGHWAYS.

P1	FIRST ISSUE	14.04.25	CDR/MCR	
Rev	Description	Date	By	Chkd

Glanville
Survey > Plan > Engineer

- Civil Engineering
- Structural Engineering
- Transport Planning
- Highways Engineering
- Building Surveying
- Geomatics

Hertfordshire | Oxfordshire | Cambridgeshire | Bristol

Client: SUTTON LAND DEVELOPMENT

Project: ARBORFILED GREEN SPORTS PAVILION

Title: S278 SITE ENTRANCE

Engineer: CDR Date: APRIL 2025

Director: JF Scale: AS SHOWN @ A1

Status: PRELIMINARY

Drawing No. 4240536-1400 Rev P1