


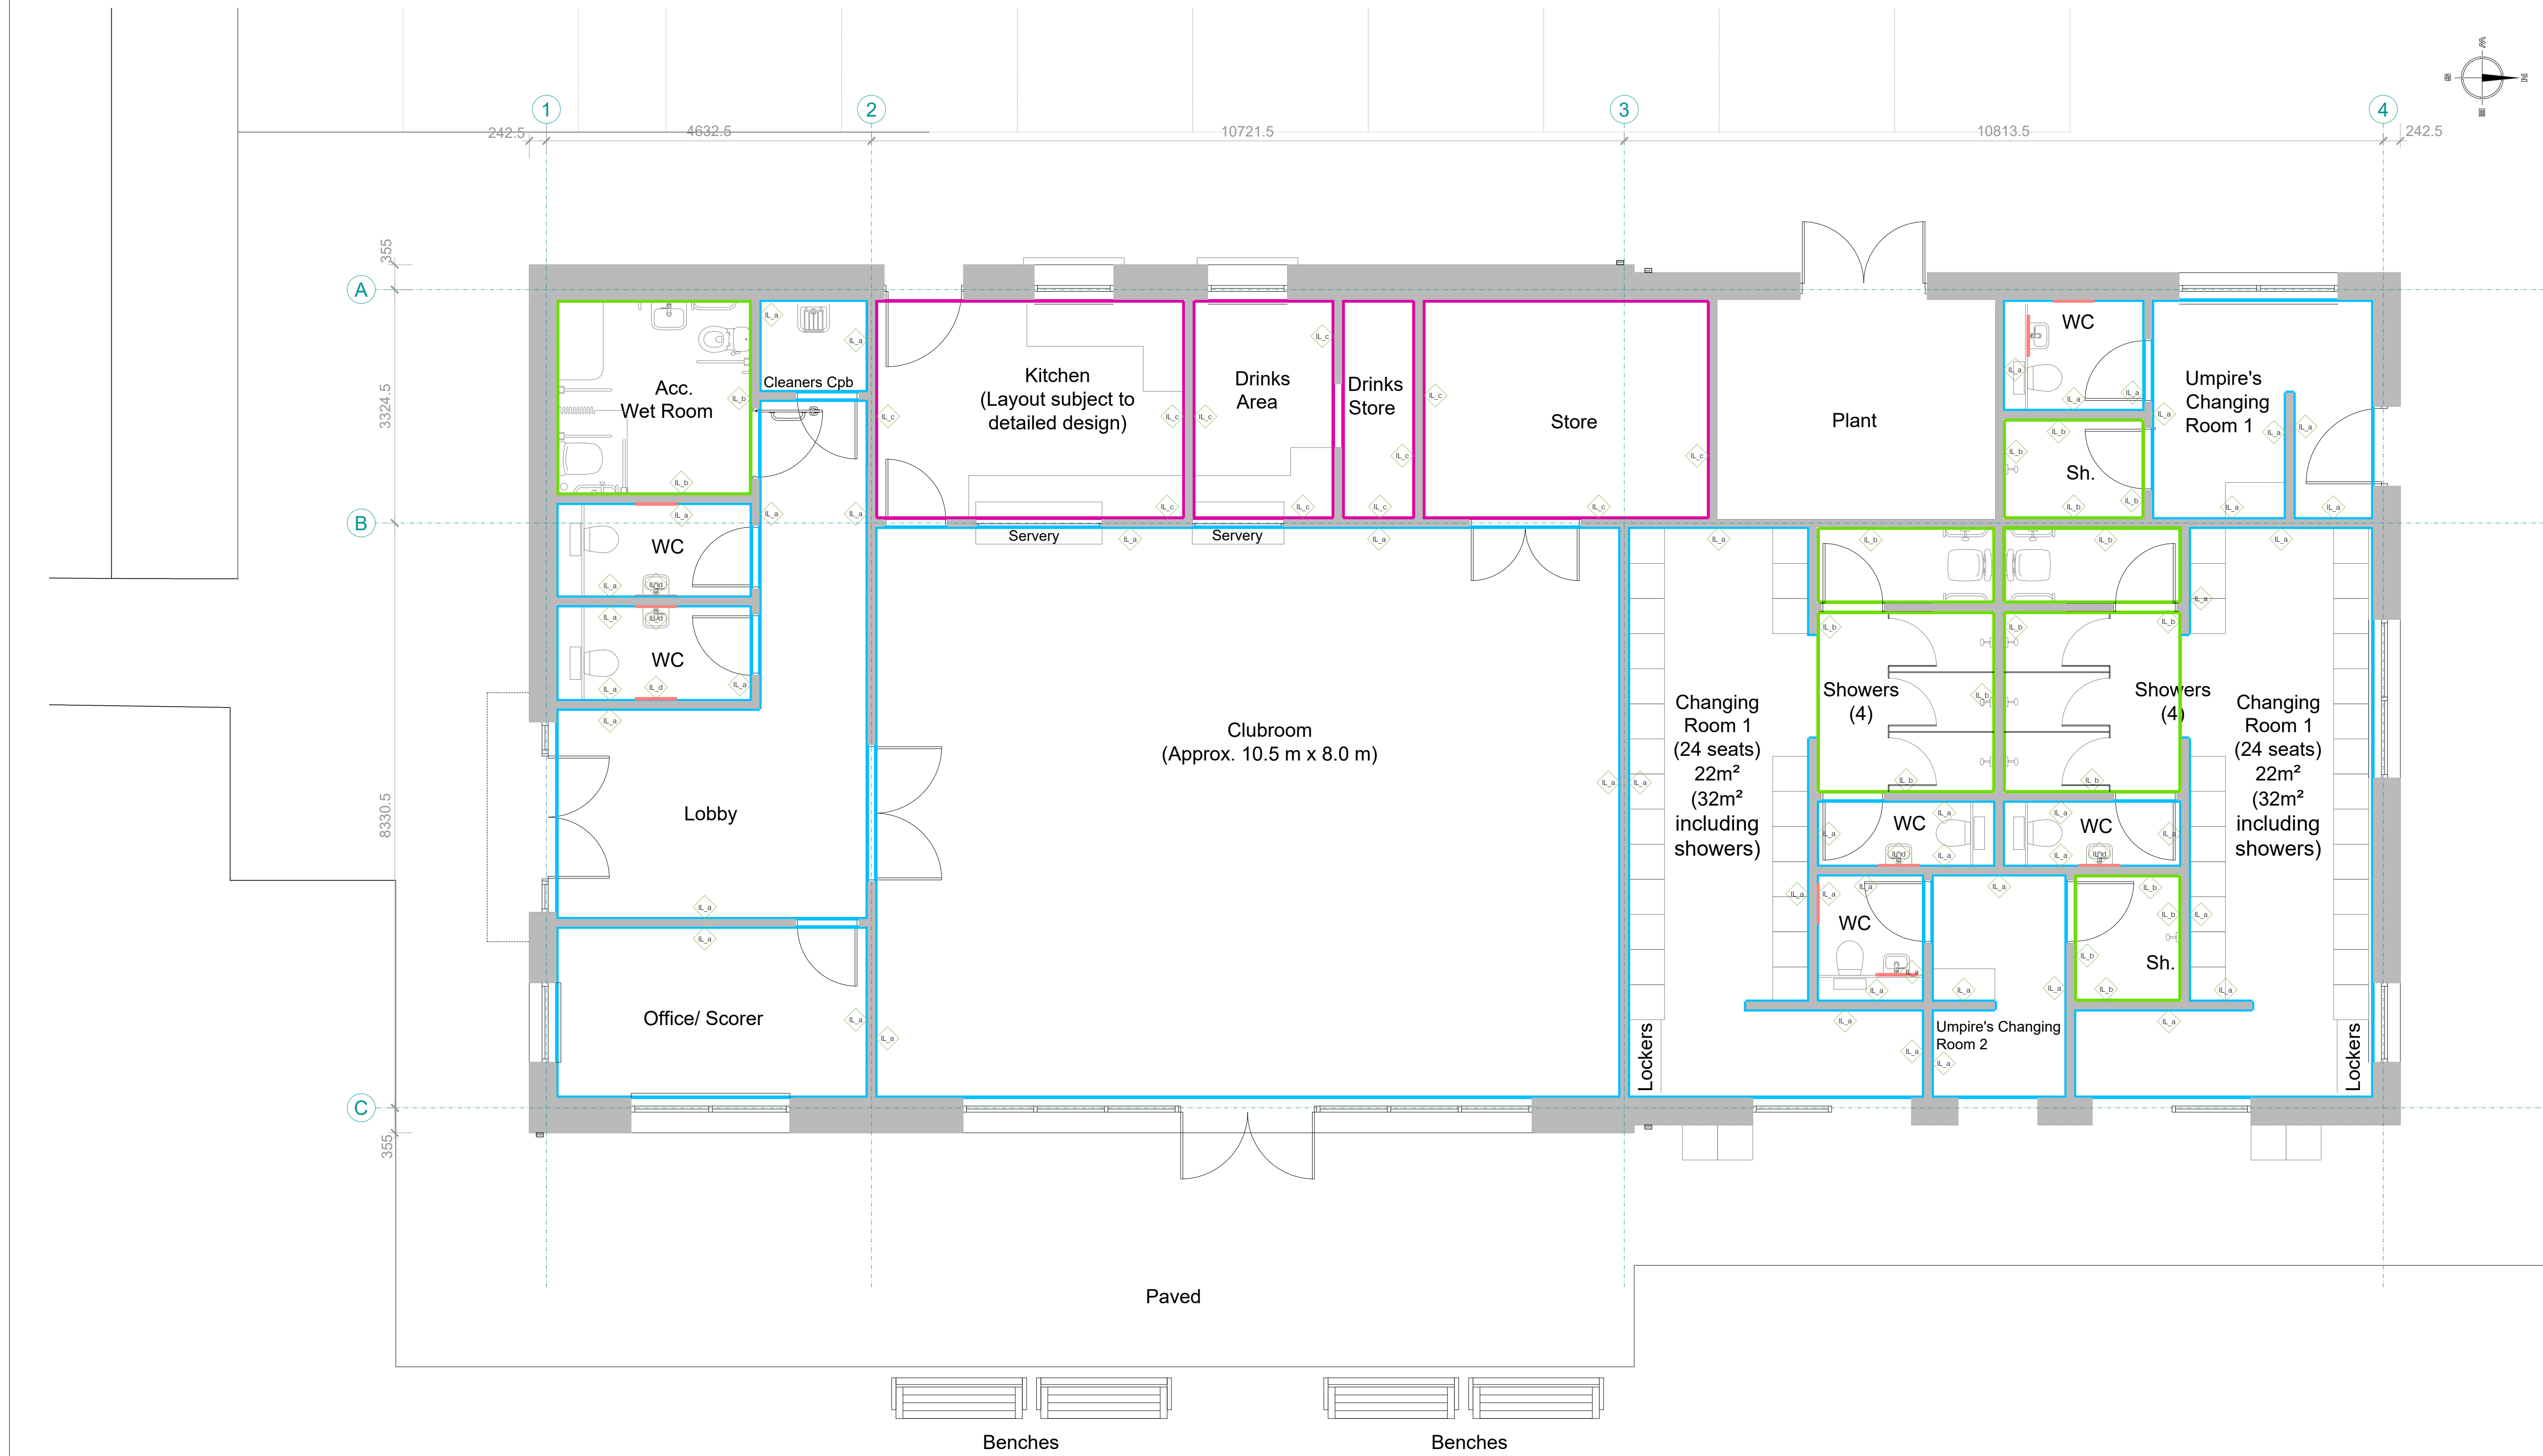

SETTING OUT NOTES

Internal Setting out dimensions taken from outer face of blockwork and centers (without finish). All openings in envelope measured to structural openings.

REFERENCING NOTES

This drawing should be read in conjunction with all relevant consultants drawings and specifications.

Refer to the following for build-ups and setting out principles:

- 21.01 for typical external wall types
- 22.01 for typical internal wall types
- 23.01 for typical floor types
- 27.01 for typical roof types

Refer to GA Elevations and Sections for section detail references e.g. window head, sills, and wall/floor junctions.

SYMBOL LEGEND

RWP - Rainwater pipe

SVP - Soil and vent pipe

MJ - Movement joint, horizontal & vertical (as advised by S.E.)

BLOCKWORK NOTES

The following notes and specifications are to be read in conjunction with all structural engineer superstructure drawings.

Wall stability and slenderness ratio to be checked/ confirmed by engineer.
Truss setting out by engineer.

- Finish type a. Painted fairfaced blockwork F10/355
- Finish type b. Ceramic wall tiles M40/100
- Finish type c. Hygienic wall cladding K13/145
- Finish type d. Plastic sheet splashback to WHB and hand dryer K13/145

Proposed Ground Floor Plan
Scale 1:50 @ A1



REVISIONS		
A	Issued for Information	xx.03.25

NOTES
ALL DIMENSIONS MUST BE CHECKED ON SITE AND NOT SCALED FROM DRAWING. DRAWINGS TO BE READ IN CONJUNCTION WITH ALL RELEVANT ARCHITECTURAL AND STRUCTURAL DRAWINGS, SPECIFICATIONS AND CONTRACT DOCUMENTS. ERRORS AND OMISSIONS TO BE REPORTED TO THE ARCHITECT. THIS DRAWING IS COPYRIGHT.

EDGINGTON
SPINK + HYNE
CHARTERED ARCHITECTS

MERIDIAN HOUSE, 2 RUSSELL STREET, WINDSOR,
BERKSHIRE, SL4 1HQ
TEL: 01753 857092 FAX: 01753 857096
WEB: www.edgingtons.co.uk EMAIL: mail@edgingtons.co.uk

Arborfield Green Sports Pavilion
Arborfield Garrison
Wokingham

Ground Floor Plan - Finishes

SCALE (A1)	1:50	CAD REF	5709-1200
DATE	Mar 25	DRAWN	VK
JOB No.	5709	DWG No.	49.10 A