


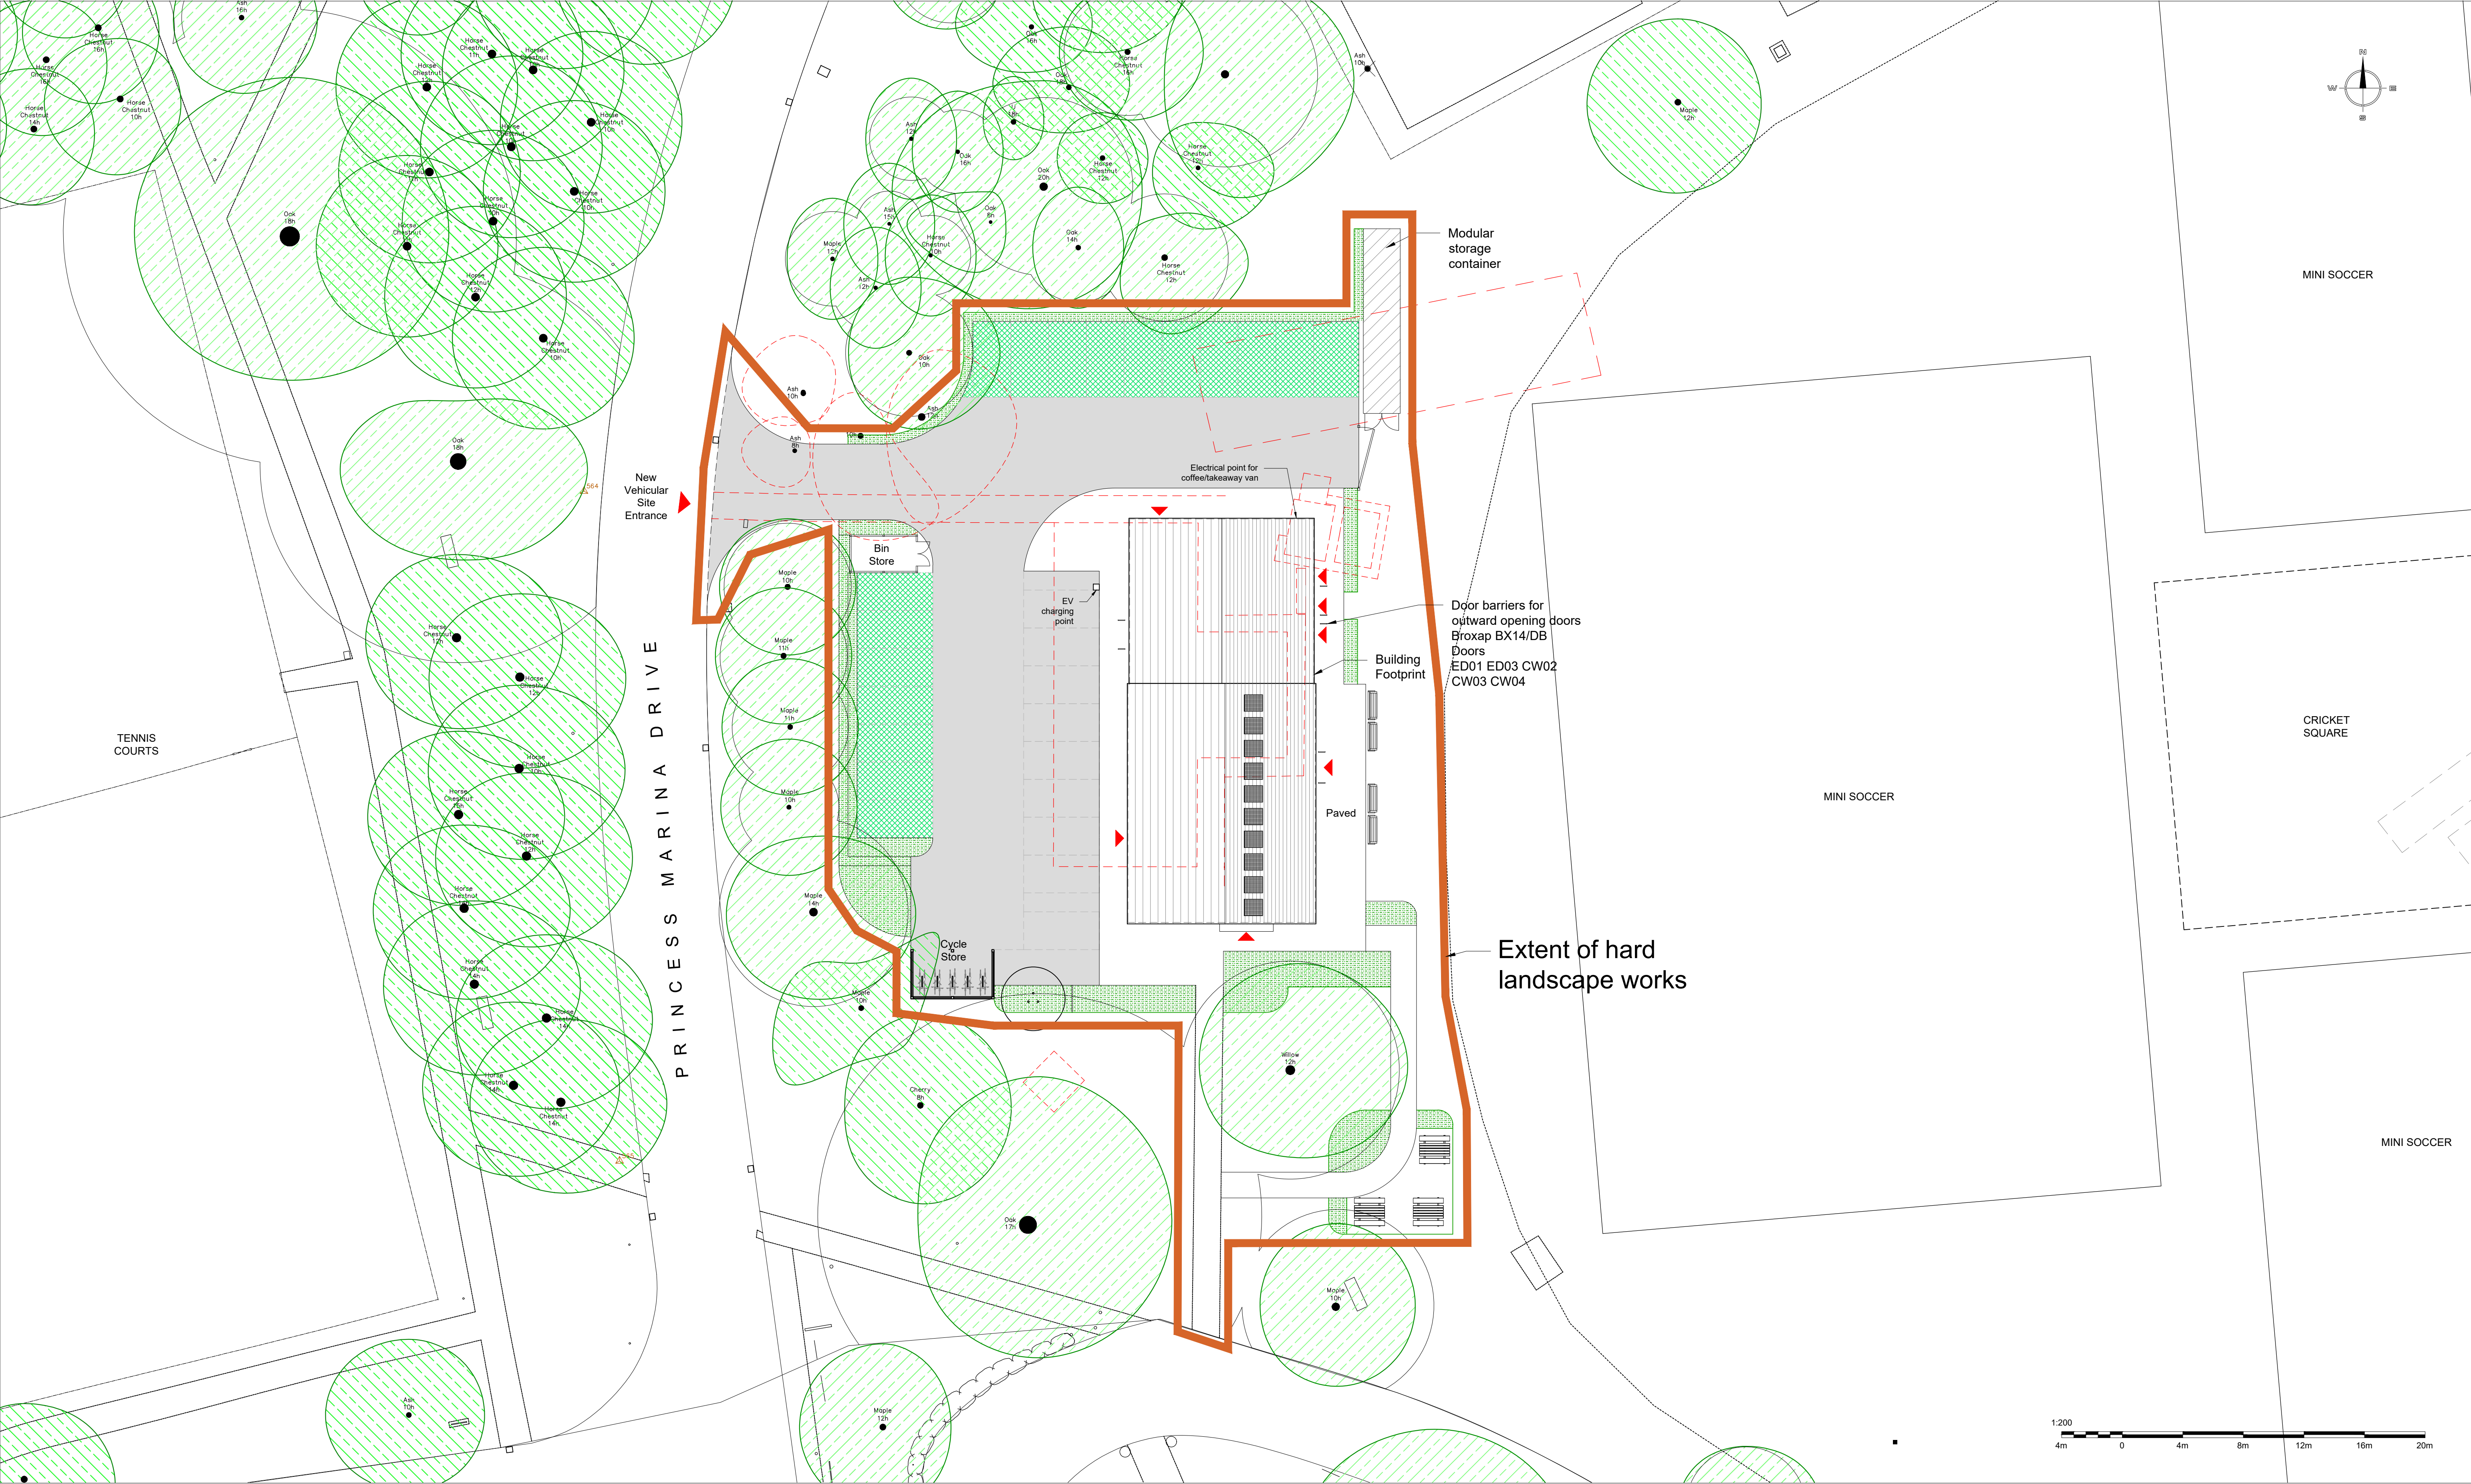

REVISIONS		
A	Door Barriers Added	03-06-25

NOTES
ALL DIMENSIONS MUST BE CHECKED ON SITE AND NOT SCALED FROM DRAWING. DRAWINGS TO BE READ IN CONJUNCTION WITH ALL RELEVANT ARCHITECTURAL AND STRUCTURAL DRAWINGS, SPECIFICATIONS AND CONTRACT DOCUMENTS. ERRORS AND OMISSIONS TO BE REPORTED TO THE ARCHITECT. THIS DRAWING IS COPYRIGHT.



MERIDIAN HOUSE, 2 RUSSELL STREET, WINDSOR, BERKSHIRE, SL4 1HQ
tel: 01753 857092 / email: mail@edgingtons.co.uk / web: www.edgingtons.co.uk

Arborfield Green Sports Pavilion
Arborfield Garrison
Wokingham

Proposed Site Plan			
SCALE (A1)	1:200	CAD REF	6109-1100
DATE	March 25	DRAWN	VK
JOB No.	6109	DWG No.	1110 A