




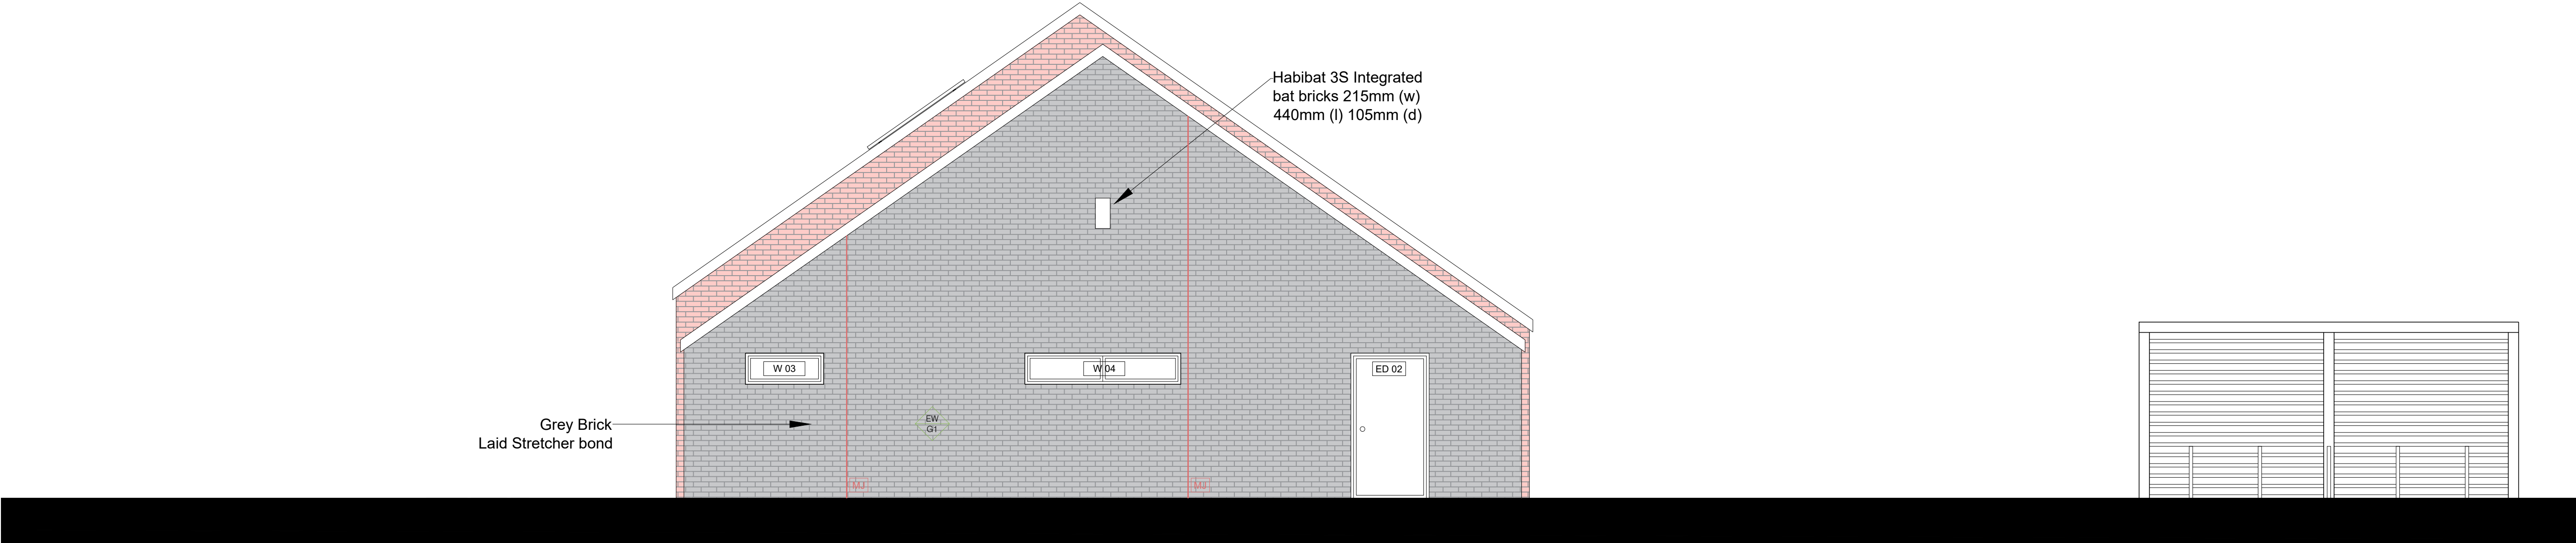

Proposed North Elevation
Scale 1:50 @ A1

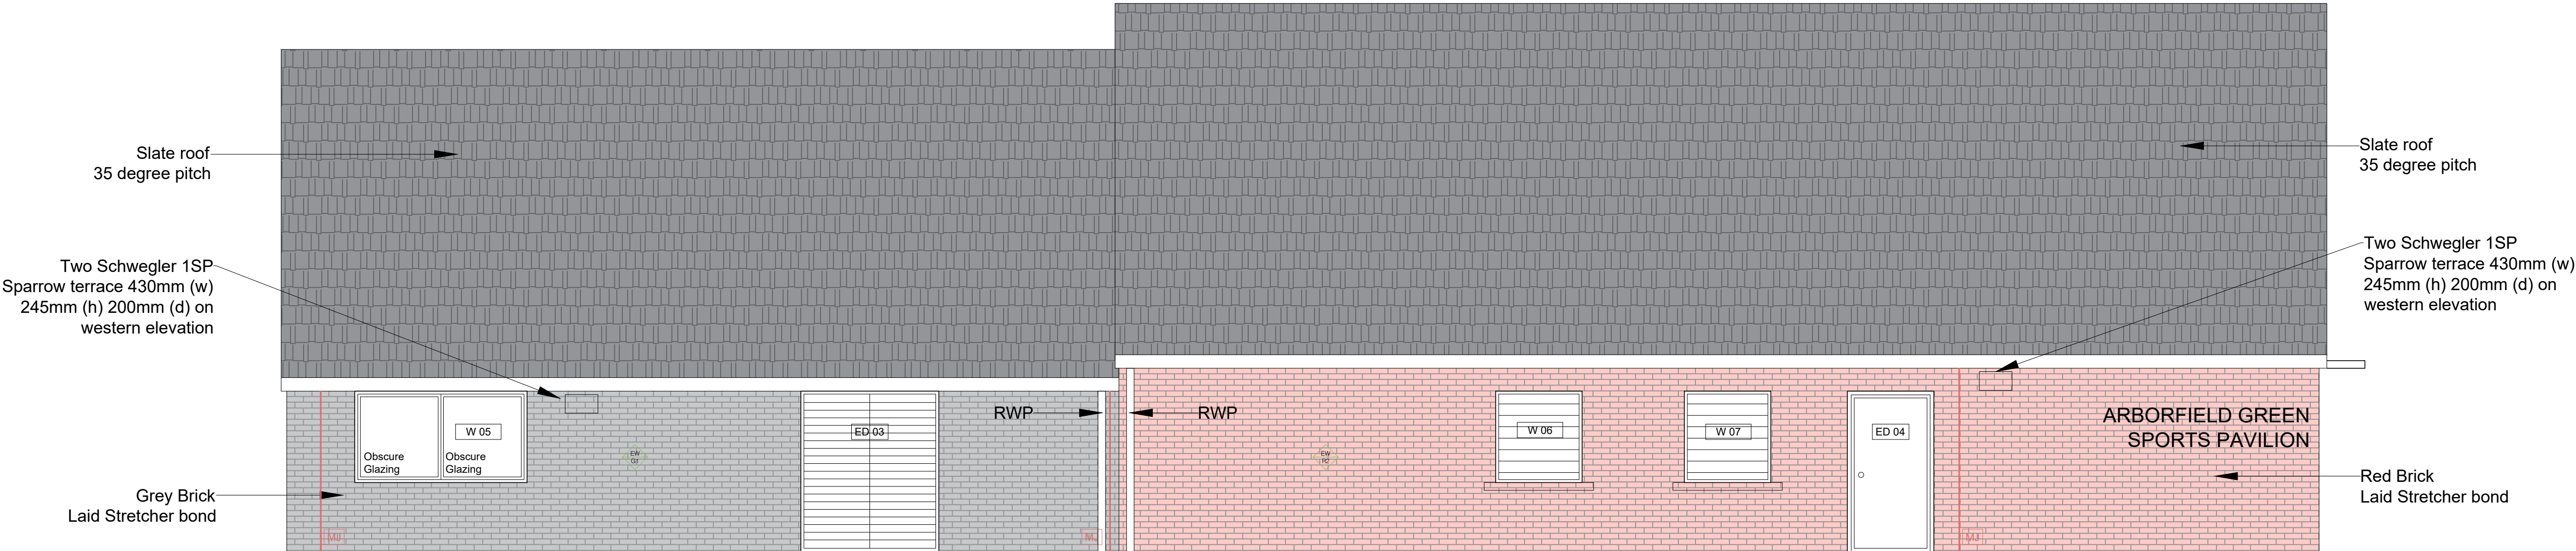

Proposed West Elevation
Scale 1:50 @ A1

 

REVISIONS		
A	Issued for Information	xx.03.25

NOTES
ALL DIMENSIONS MUST BE CHECKED ON SITE AND NOT SCALED
FROM DRAWING. DRAWINGS TO BE READ IN CONJUNCTION
WITH ALL RELEVANT ARCHITECTURAL AND STRUCTURAL
DRAWINGS, SPECIFICATIONS AND CONTRACT DOCUMENTS.
ERRORS AND OMISSIONS TO BE REPORTED TO THE ARCHITECT.
THIS DRAWING IS COPYRIGHT.

EDGINGTON
SPINK + HYNE
CHARTERED ARCHITECTS

MERIDIAN HOUSE, 2 RUSSELL STREET, WINDSOR,
BERKSHIRE, SL4 1HQ
TEL: 01753 857092 FAX: 01753 857096
WEB: www.edgingtons.co.uk EMAIL: mail@edgingtons.co.uk

Arborfield Green Sports Pavilion
Arborfield Garrison
Wokingham

Proposed North & West Elevations

SCALE (A1)	1:50	CAD REF	5709-1300
DATE	Mar 25	DRAWN	VK
JOB No.	5709	DWG No.	20.32 A