


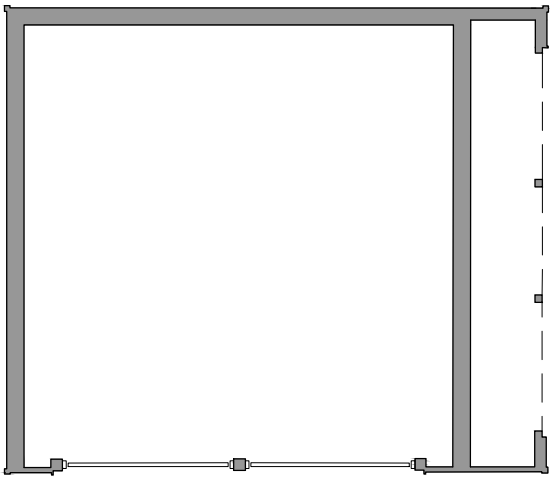


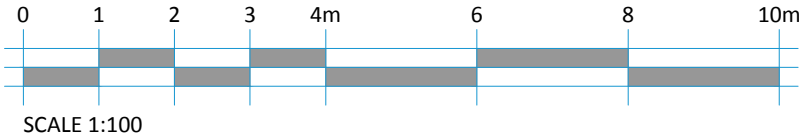


GROUND FLOOR PLAN
SCALE 1:100

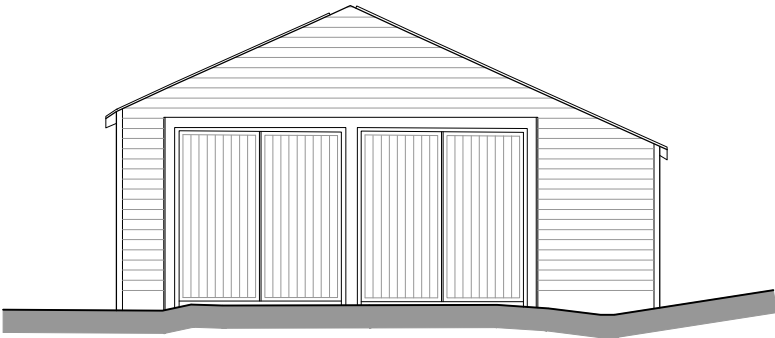


FRONT (SOUTH-EAST) ELEVATION
SCALE 1:100
Datum 81.00m

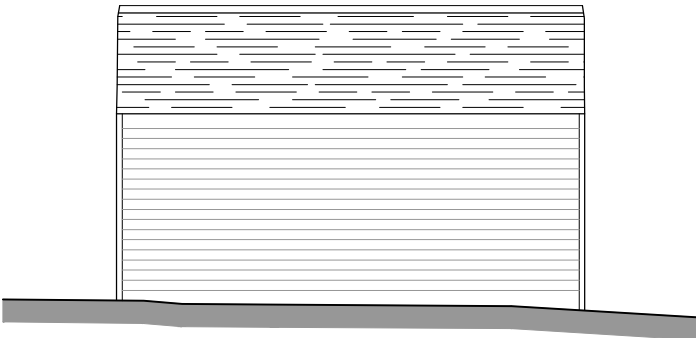

SIDE (SOUTH-WEST) ELEVATION
SCALE 1:100
Datum 81.00m

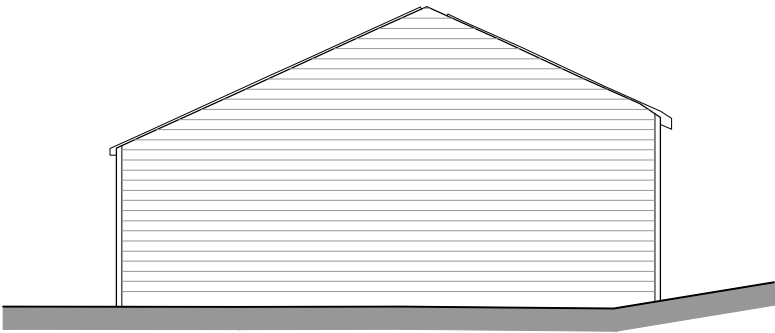

REAR (NORTH-WEST) ELEVATION
SCALE 1:100
Datum 81.00m

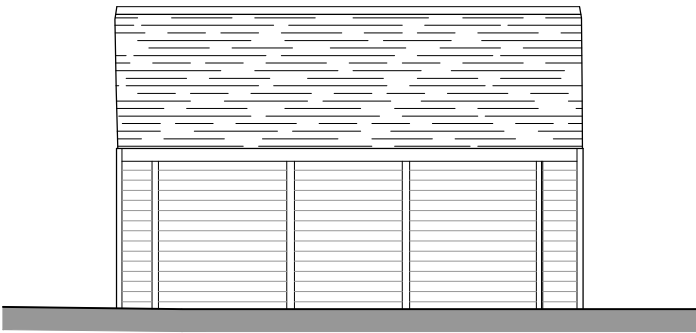

SIDE (NORTH-EAST) ELEVATION
SCALE 1:100
Datum 81.00m

REV.	DATE	REVISIONS:	REV.	DATE	REVISIONS:	CLIENT: MR P KNIGHT		PROJECT: SPRINGWOOD HOUSE, THE RIDGES, FINCHAMPSTEAD, WOKINGHAM, RG40 3TA.		20-NEW Architecture Technical Vision +44 (0) 1344 513514 admin@2020architecture.co.uk www.2020architecture.co.uk Old Boundary House, London Road, Sunningdale, Berkshire, SL5 0DJ
						SCALE: 1:100 (A3 ORIGINAL)	DRAWING: PLAN AND ELEVATIONS BUILDING 2			
A	28.08.26	DOORS ADDED TO THE ELEVATIONS AS REQUESTED.				DRAWN: BM	JOB NO: 26 - P0339	DRAWING NO: 03	REVISION: A	
						DATE: APRIL '26				

© COPYRIGHT EXISTS ON THE DESIGNS AND INFORMATION SHOWN ON THIS DRAWING
This drawing may be scaled or cross referenced to the scale bar for planning application purposes only Do not scale for any other purpose.use figured dimensions only. Subject to site survey and all necessary consents.
All dimensions to be checked by user and any discrepancies,errors or omissions to be reported to Twenty20 Architecture Ltd before work commences.This drawing is to be read in conjunction with all other relevant materials.