




LOCATION PLAN

0m 25m 50.0m
1:1250

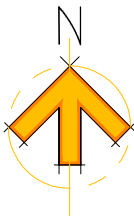




project name OAKLANDS FARM, NEW MILL ROAD, HOOK, RG27 ORB
dwg name LOCATION PLAN
dwg no 001
dwg sheet A3 @ 1:1250
rev 23/03/2026

TONY HOLT DESIGN.
Bespoke Property Designer

Tel:
Email:
Website:

01202 049049
office@tonyholt.design
www.tonyholt.design


BLOCK PLAN

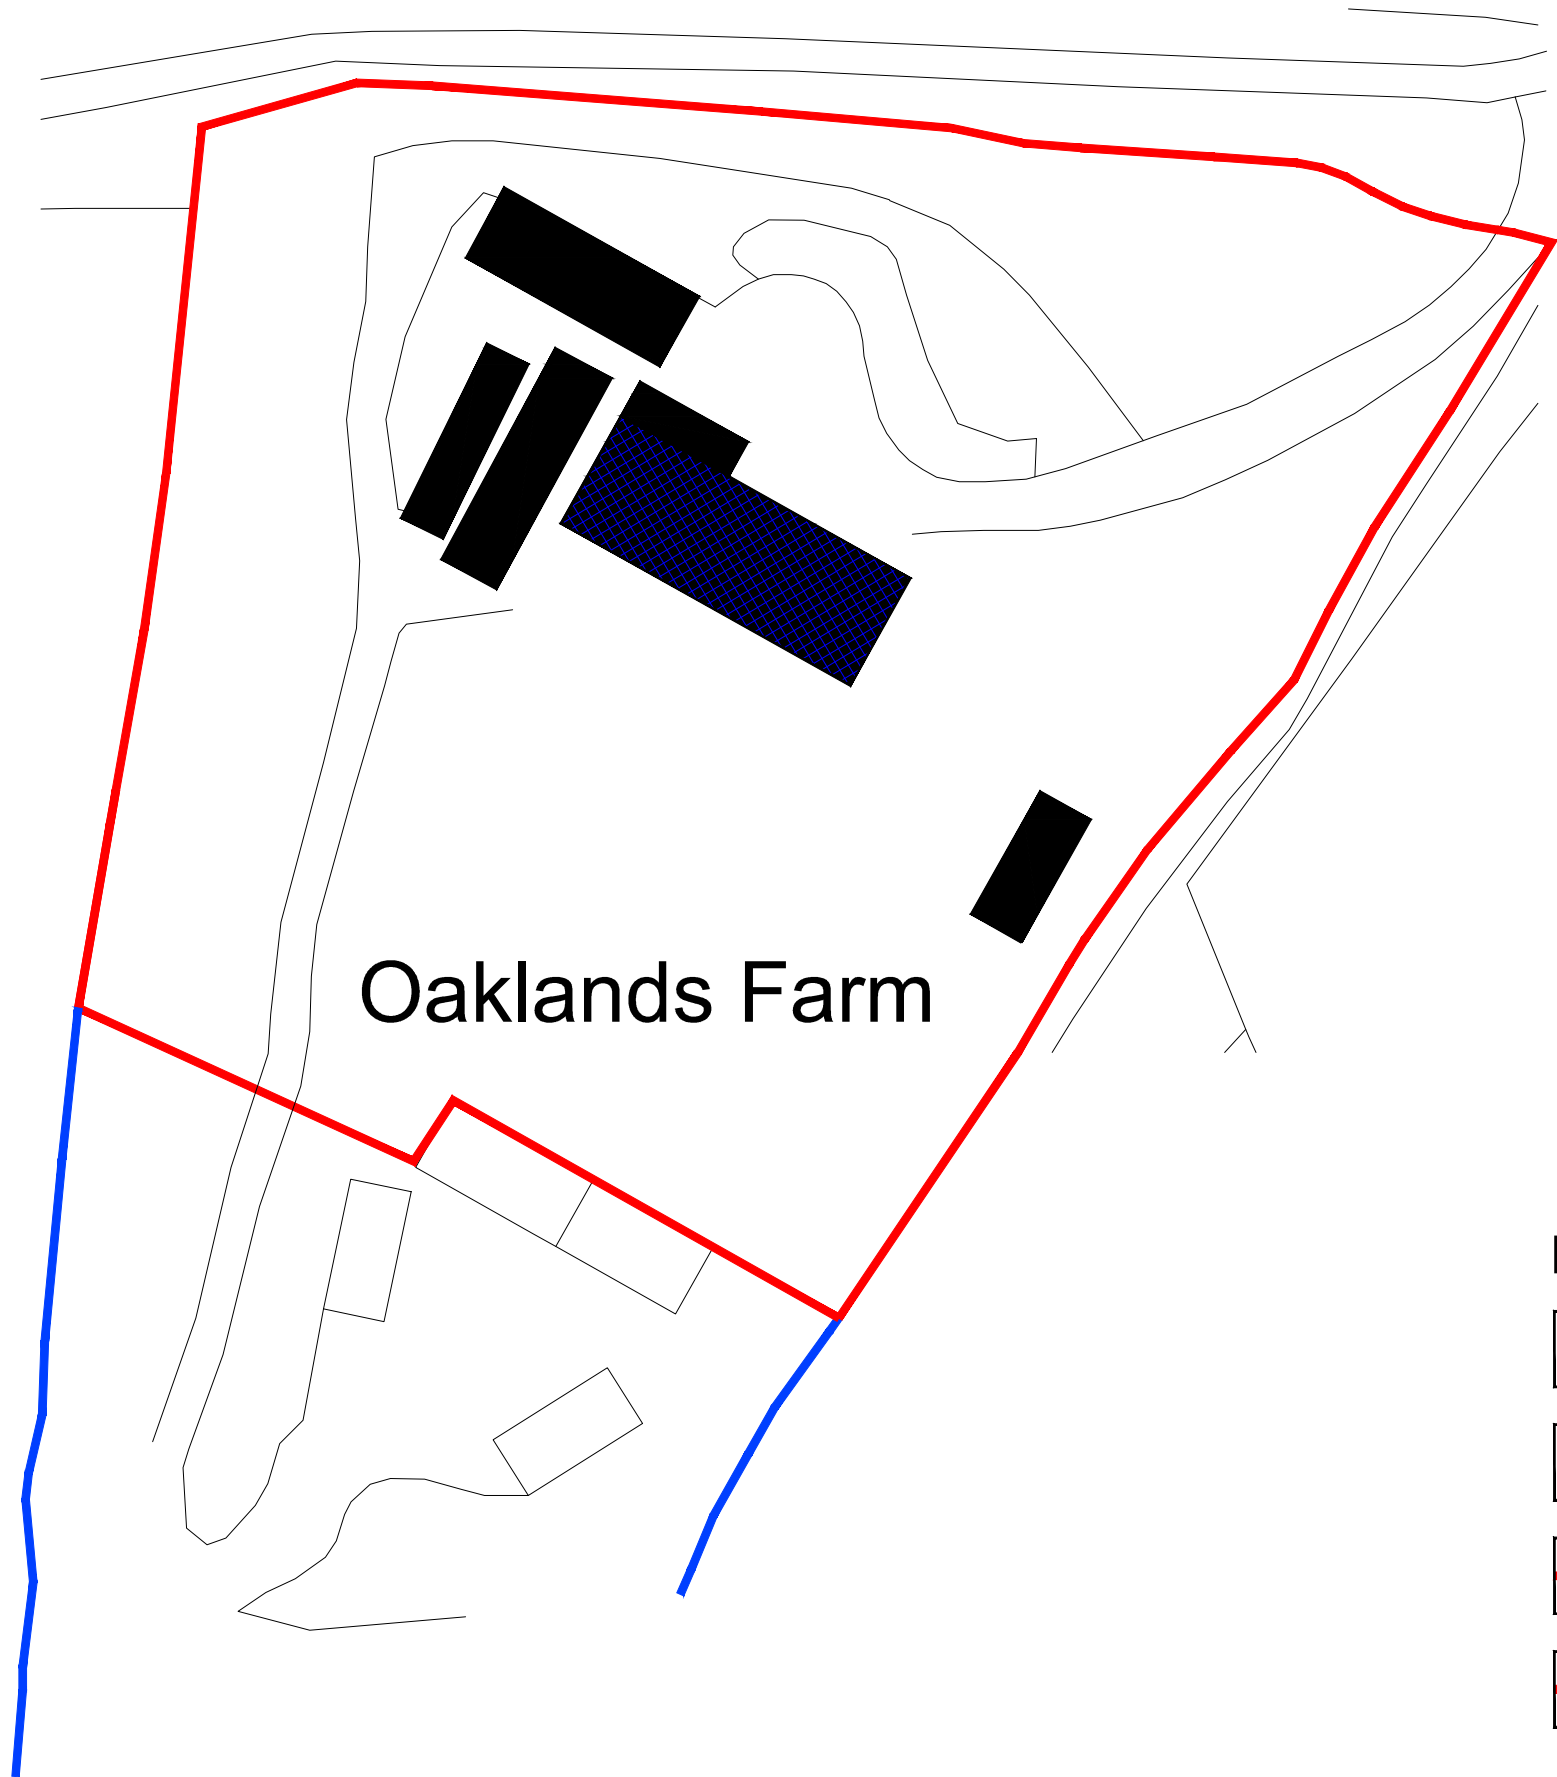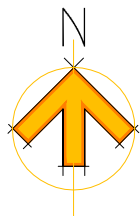 


KEY:




Solid Hatch represents extent of existing ground floor footprint.

 




Broken Hatch represents extent of proposed additional floor to be built.

 


Outline of existing outbuildings to be demolished.

 


Outline of application site

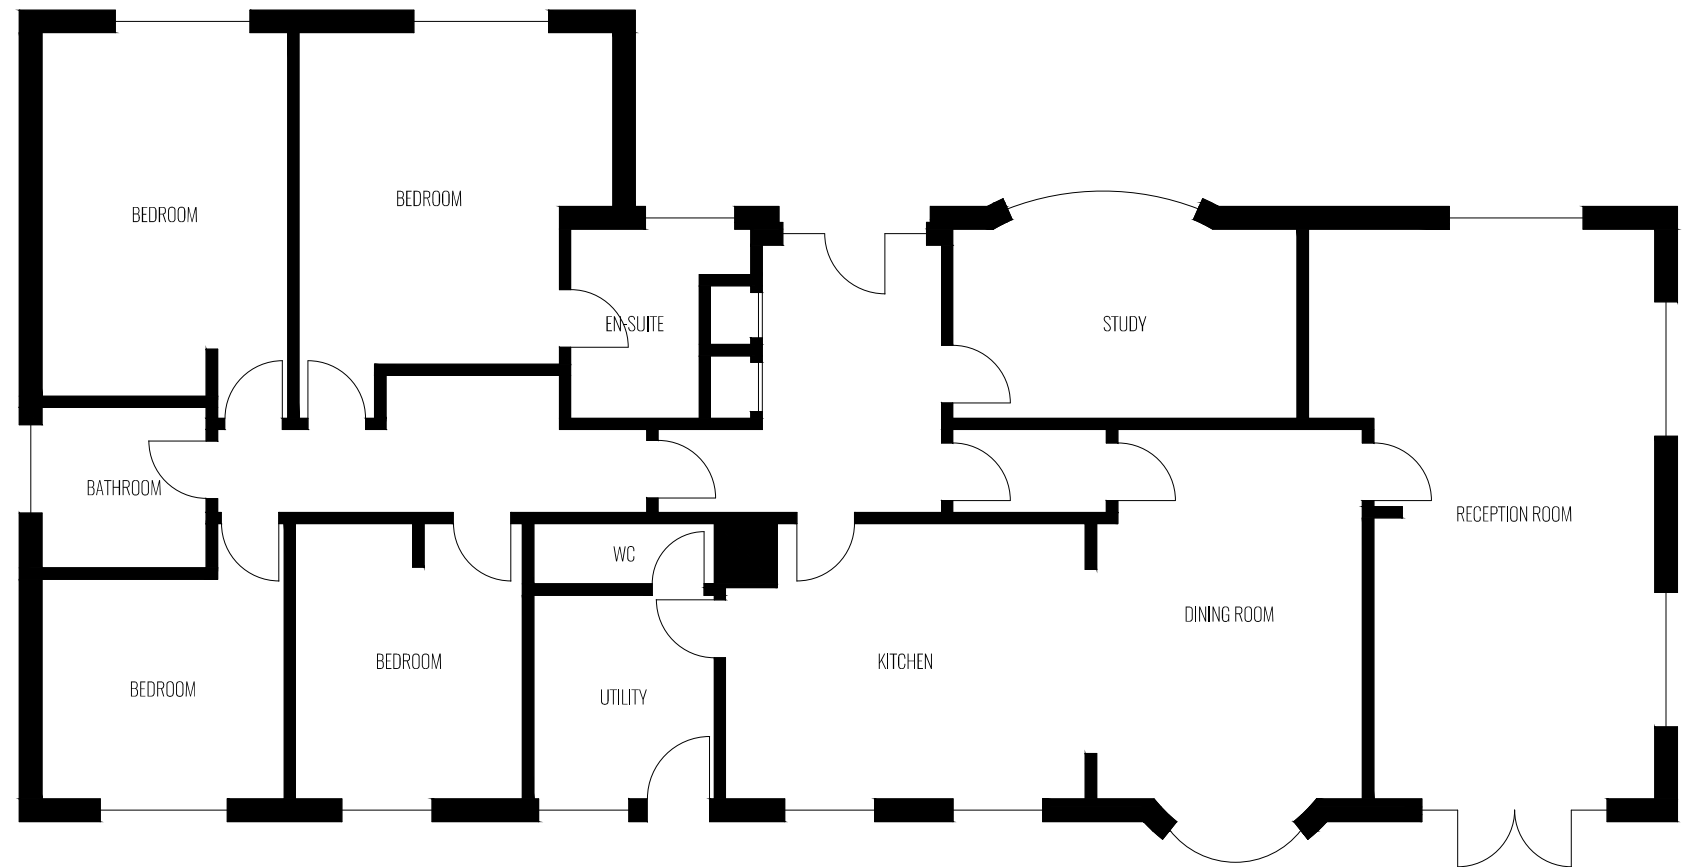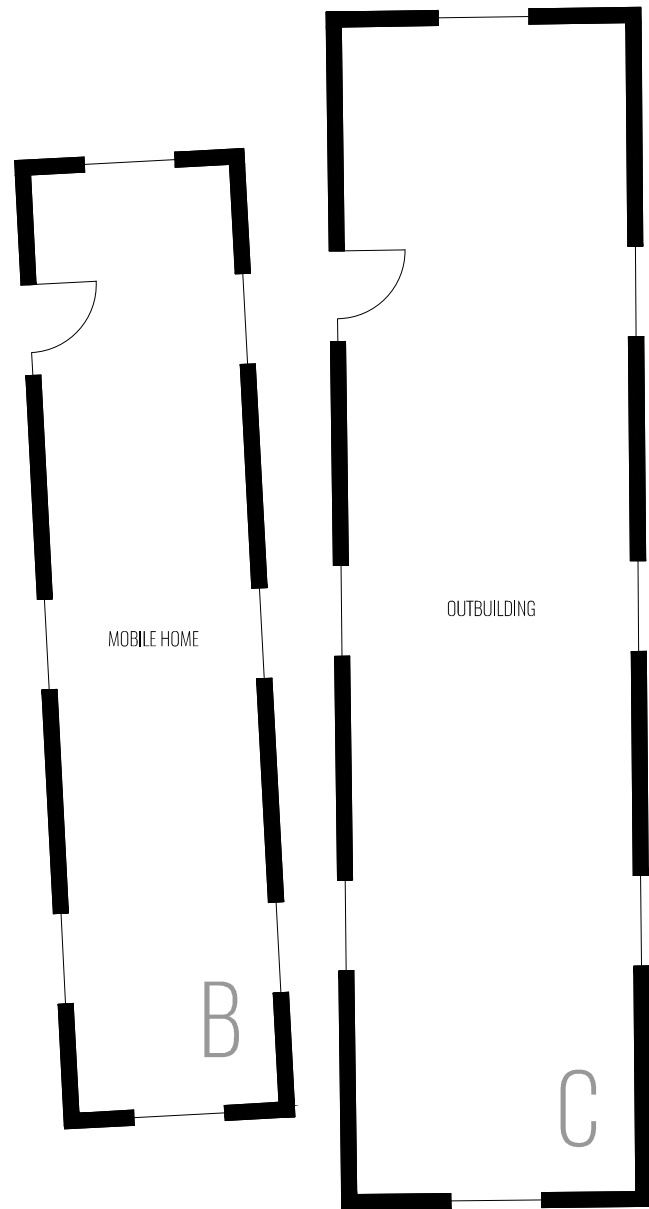
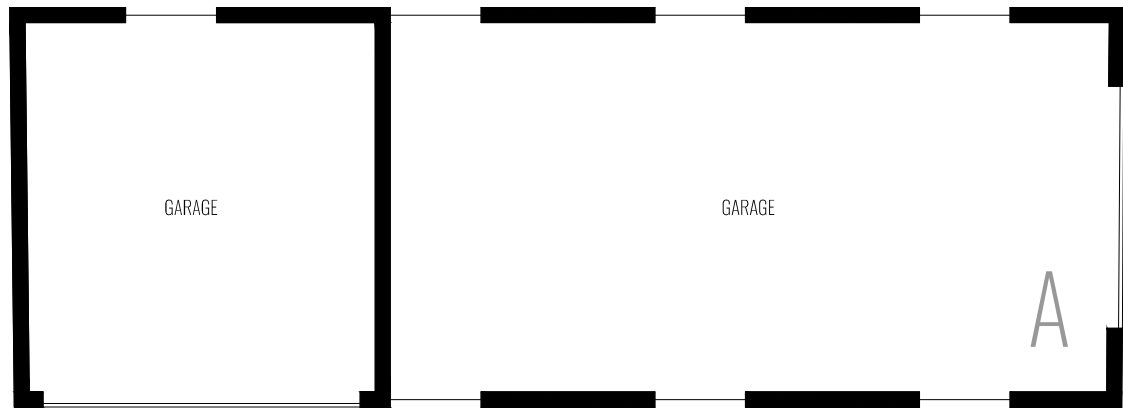


Ground Floor Plan | Existing


 


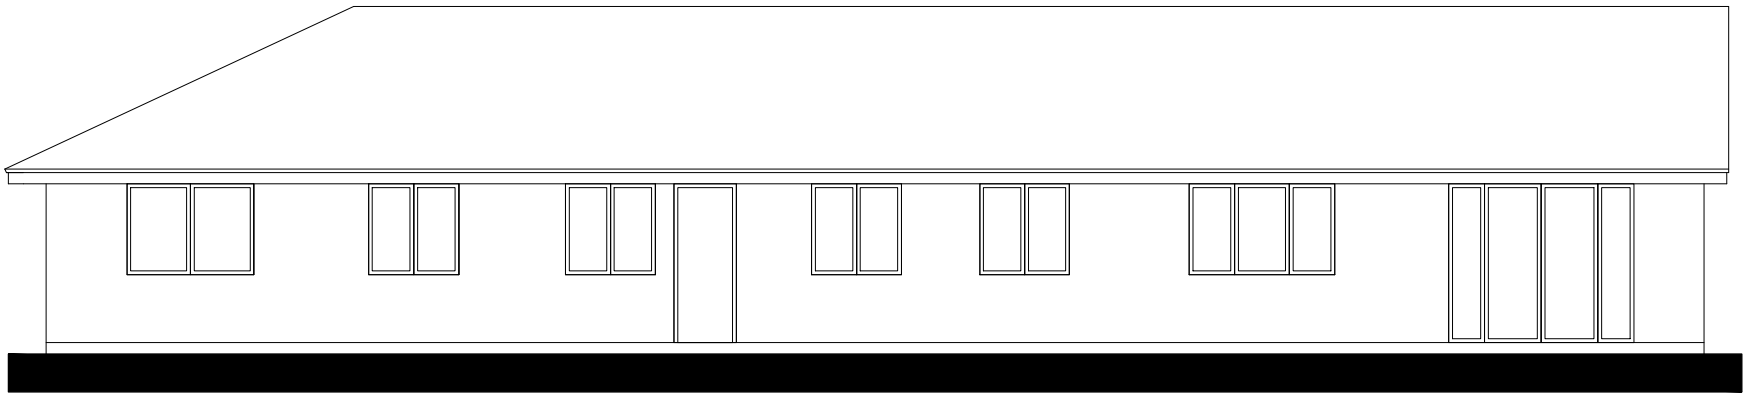



South Elevation | Existing

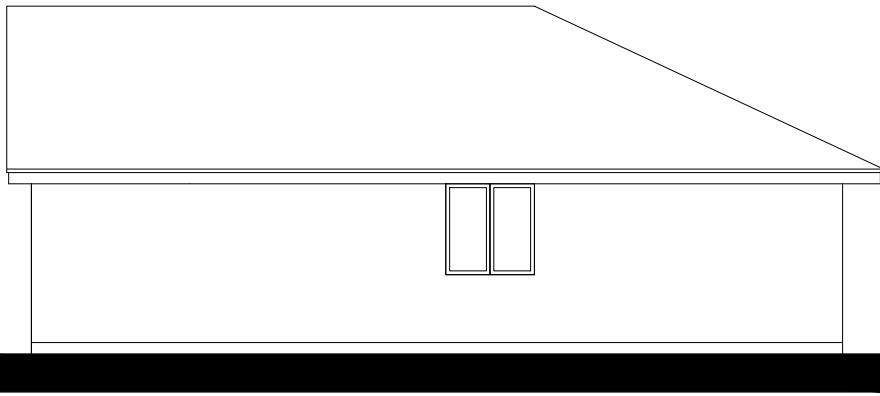 


West Elevation | Existing

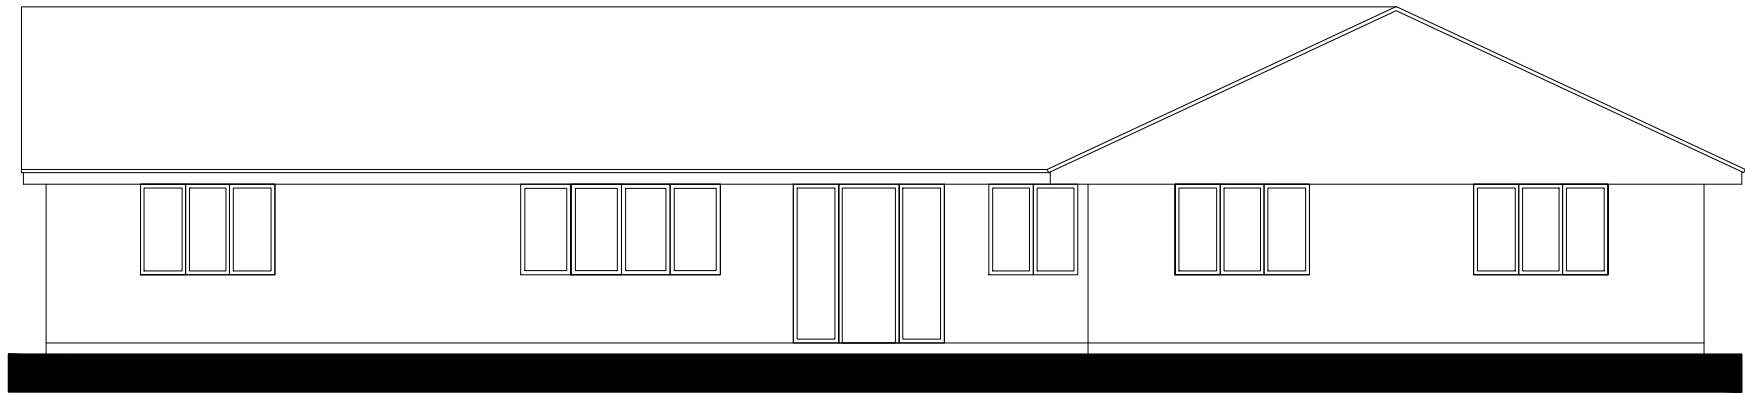 



North Elevation | Existing

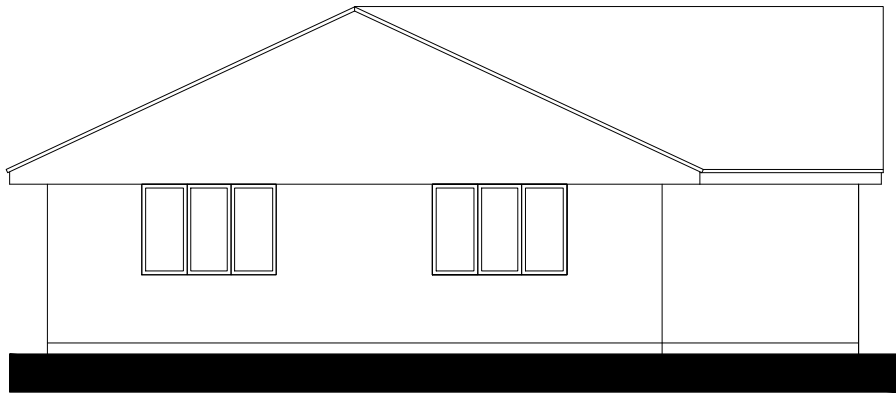 

East Elevation | Existing


 



First Floor Plan | Proposed

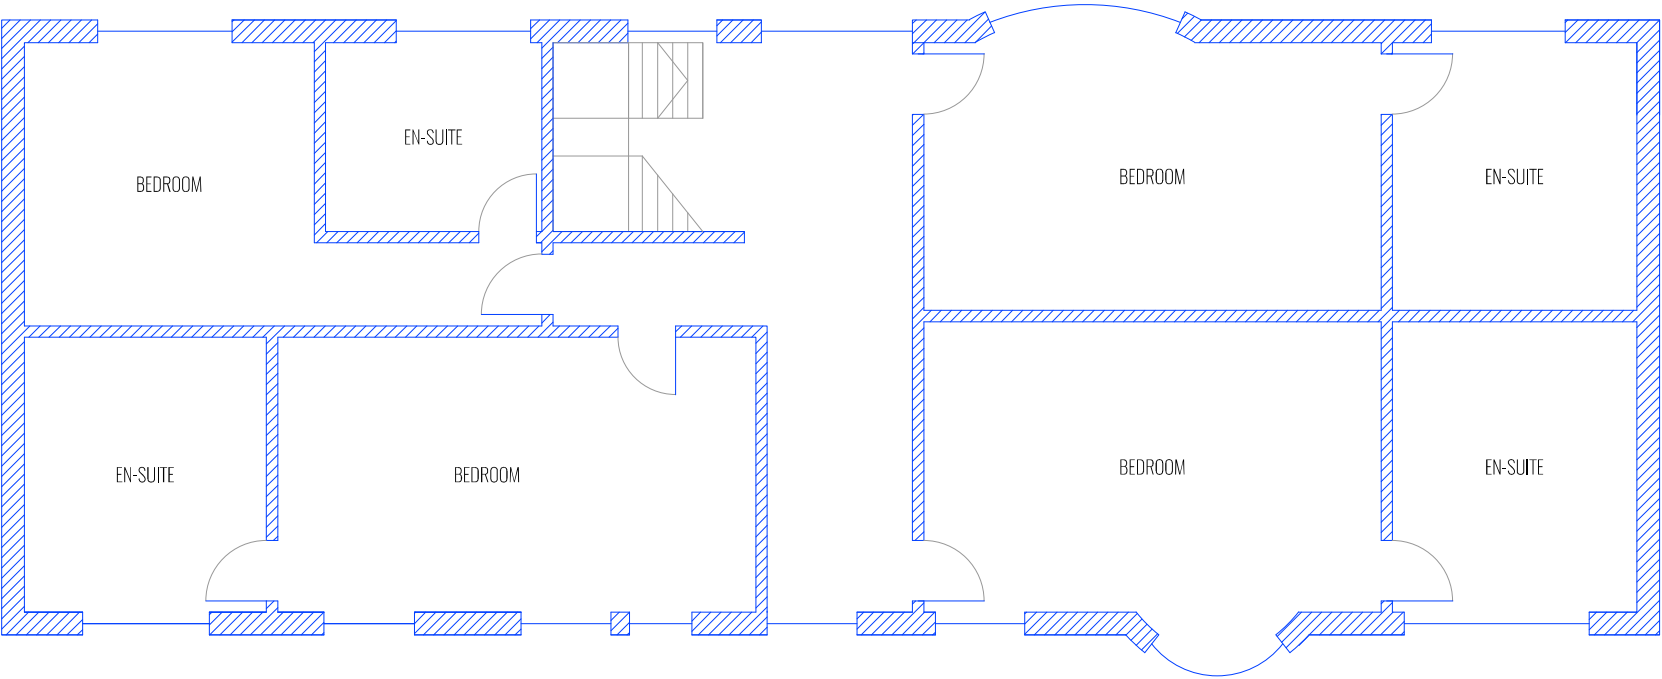 



CLASS AA EXTENSION UPWARDS.
HOUSE BUILT BETWEEN 1975-1978 BASED ON HISTORICAL MAPS.
EXTENSION ONLY OVER PRINCIPLE PART OF THE DWELLING.
MAX 2.4m TO MATCH EXISTING CEILING HEIGHTS.
ROOF TO MATCH EXISTING PROFILE & PITCH.
EXTERNAL MATERIALS TO MATCH EXISTING

Ground Floor Plan | Proposed

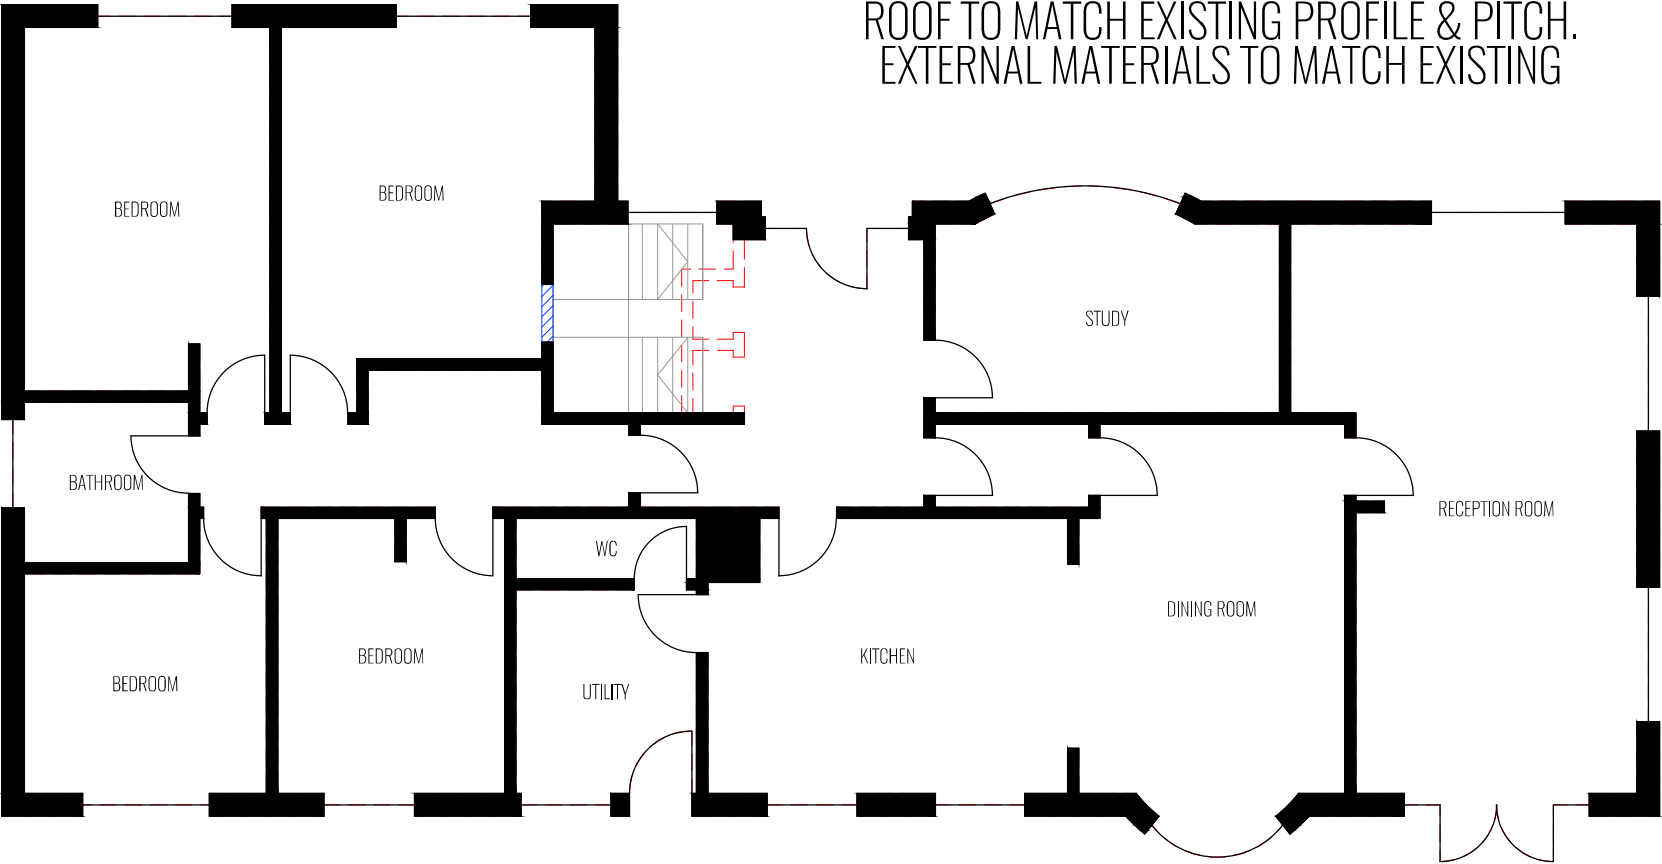 


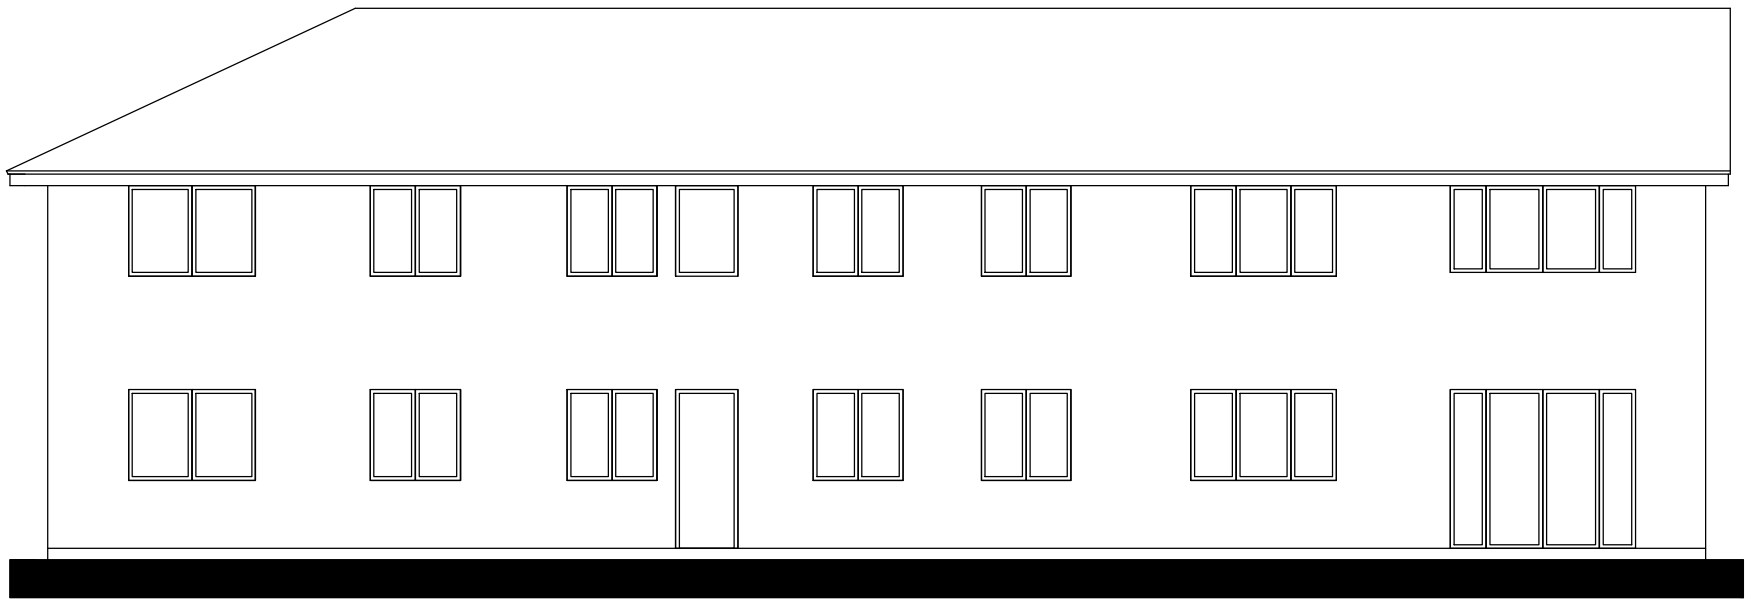


South Elevation | Proposed

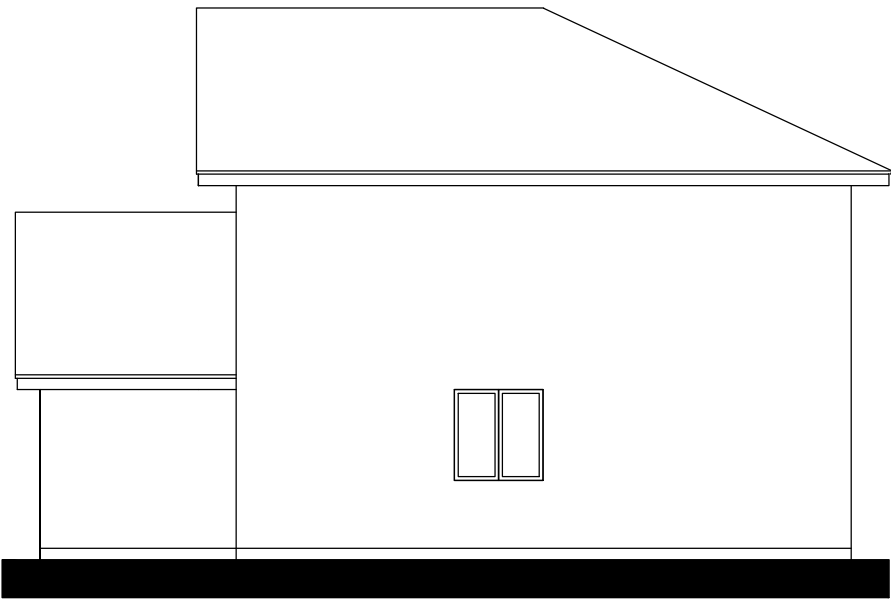 


West Elevation | Proposed

 

PROPOSED MATERIALS TO MATCH EXISTING

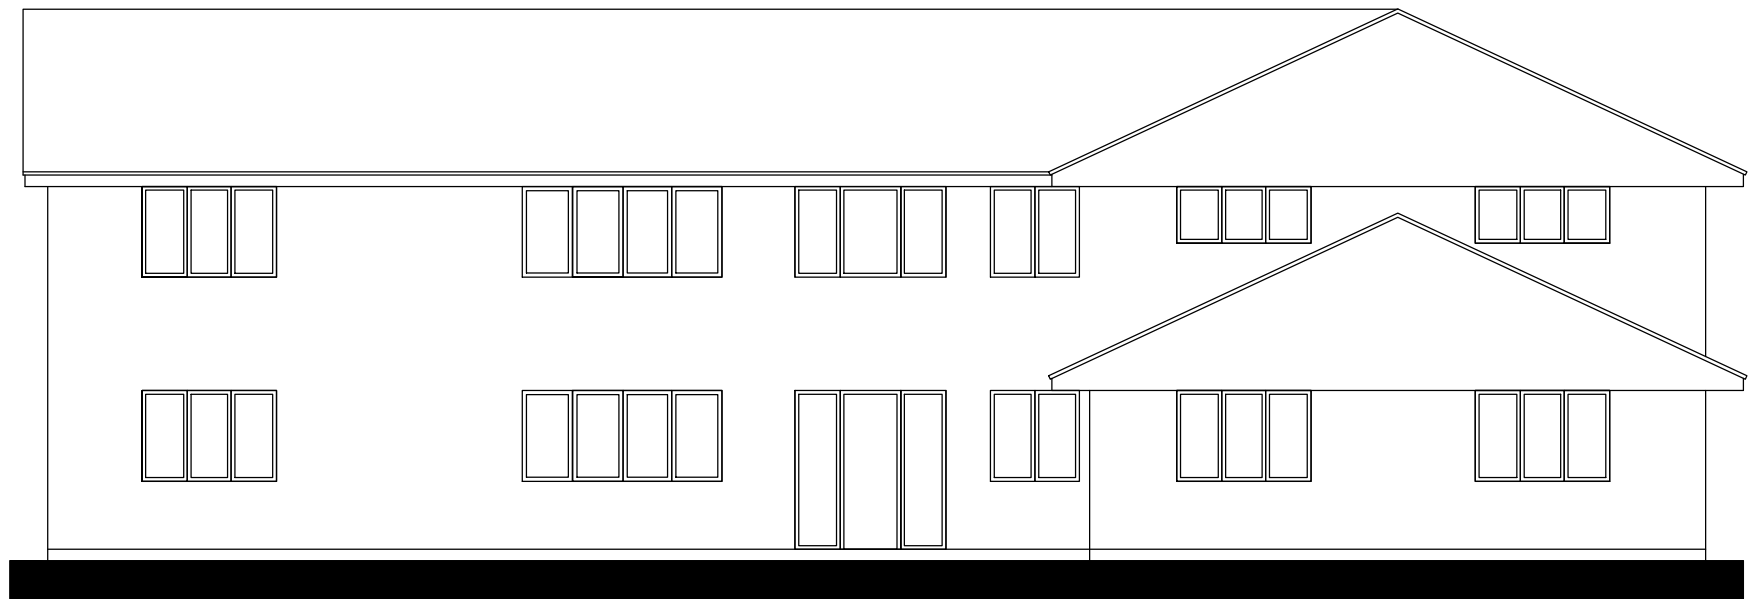

North Elevation | Proposed

 

East Elevation | Proposed

