

ISSUE SHEET

[illegible][illegible]

© 2023 1 Stop Design & Build.
All dimensions to be checked on site by the contractor and such dimensions to be their responsibility. All construction works must comply with the relevant British Standards and Building Regulations requirements. Any drawing errors and omissions to be reported to 1 Stop Design & Build.

Client Name
BG
Project Address
19 Woodward Cl, Winners, Wokingham RG41
Section
LOFT CONVERSION AND INTERNAL REMODELING
Stage
PLANNING
Drawing Title
ISSUE SHEET
Drawing Status
For Approval

LEGEND

- EXISTING STRUCTURE
- STRUCTURE TO BE DEMOLISHED
- PROPOSED STRUCTURE
- SHARED WALL

Project No.	2025-02-RG41		
Drawing No.	A-000		
Revision	01		
Scale at A3	NTS		
Date	27/08/2025		
Designed	MI	Checked	MJ
Drawn	MI	Approved	MJ



1STOP DESIGN & BUILD

1 STOP DESIGN & BUILD
128 CITY ROAD LONDON,
EC1V 2NX, UK

Email: info@1stopdesignandbuild.co.uk

Web: www.1stopdesignandbuild.co.uk

Phone No.: 0208 0512780

© 2023 1 Stop Design & Build.
All dimensions to be checked on site by the contractor and such dimensions to be their responsibility. All construction works must comply with the relevant British Standards and Building Regulations requirements. Any drawing errors and omissions to be reported to 1 Stop Design & Build.

Client Name

BG

Project Address

19 Woodward Cl, Winnersh,
Wokingham RG41

Section

LOFT CONVERSION AND
INTERNAL REMODELING

Stage

PLANNING

Drawing Title

EXISTING PLANS

Drawing Status

For Approval

Revisions and Notes

EXISTING STRUCTURE

STRUCTURE TO BE DEMOLISHED

PROPOSED STRUCTURE

SHARED WALL

LEGEND

Project No. 2025-02-RG41

Drawing No. A-001

Revision 00

Scale at A3 1:100

Date 27/08/2025

Designed MI Checked MJ

Drawn MI Approved MJ




1 STOP DESIGN & BUILD
128 CITY ROAD LONDON,
EC1V 2NX, UK


Email: info@1stopdesignandbuild.co.uk

Web: www.1stopdesignandbuild.co.uk

Phone No.: 0208 0512780

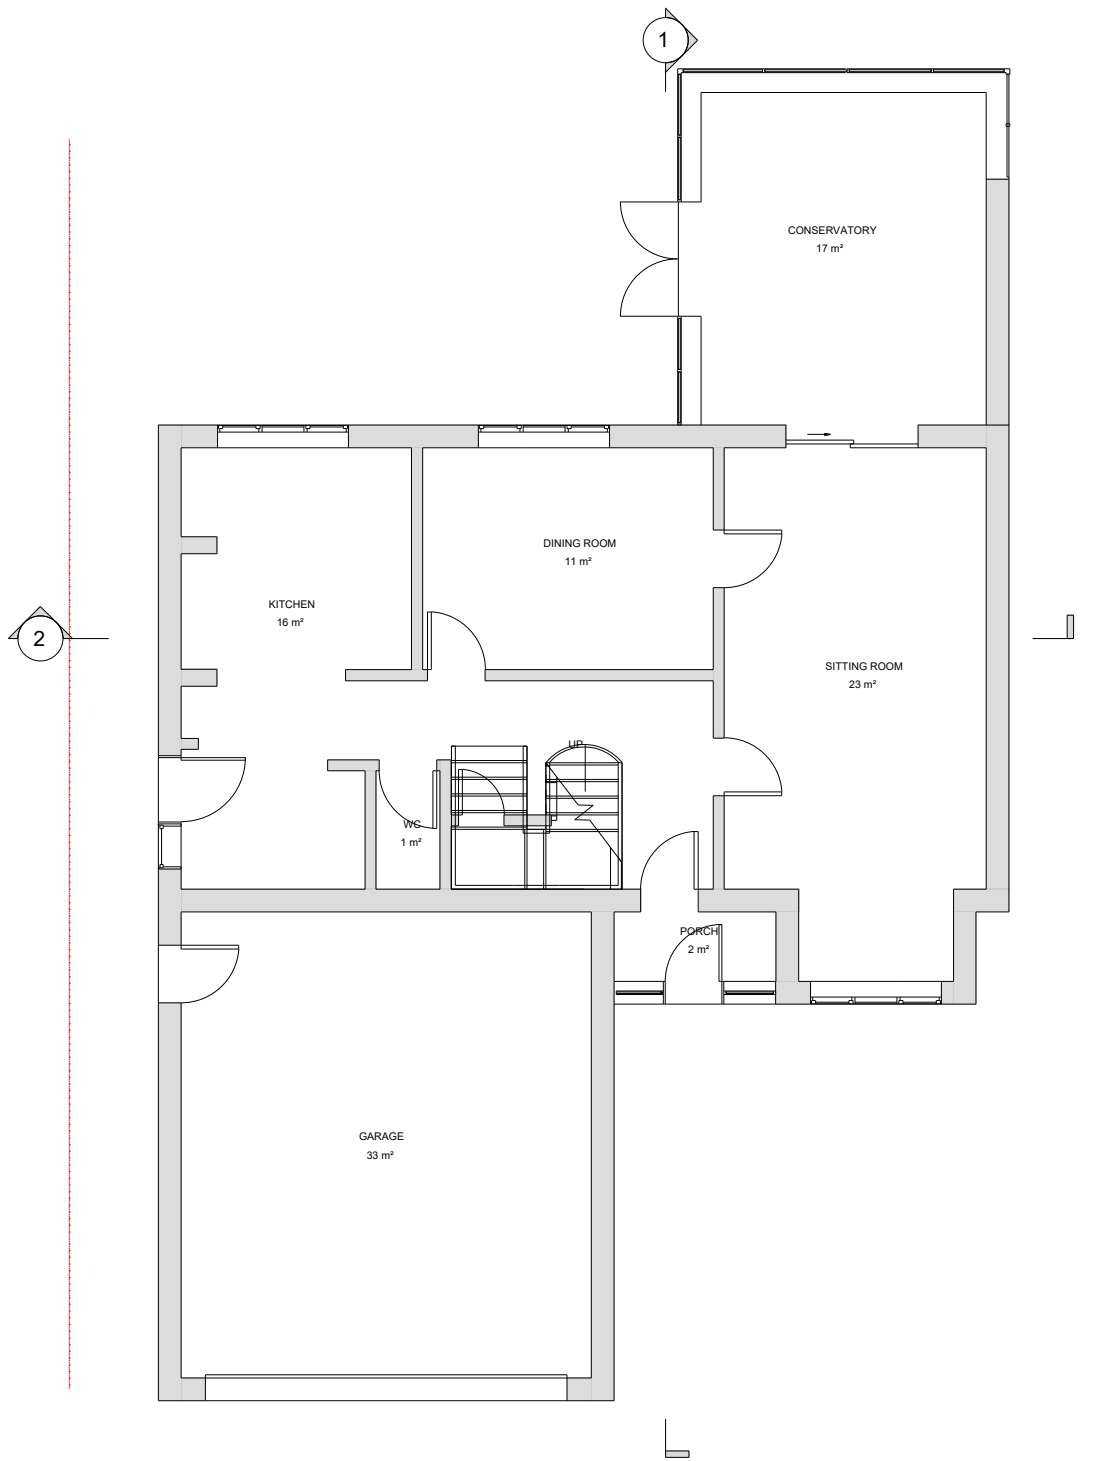

GROUND FLOOR PLAN

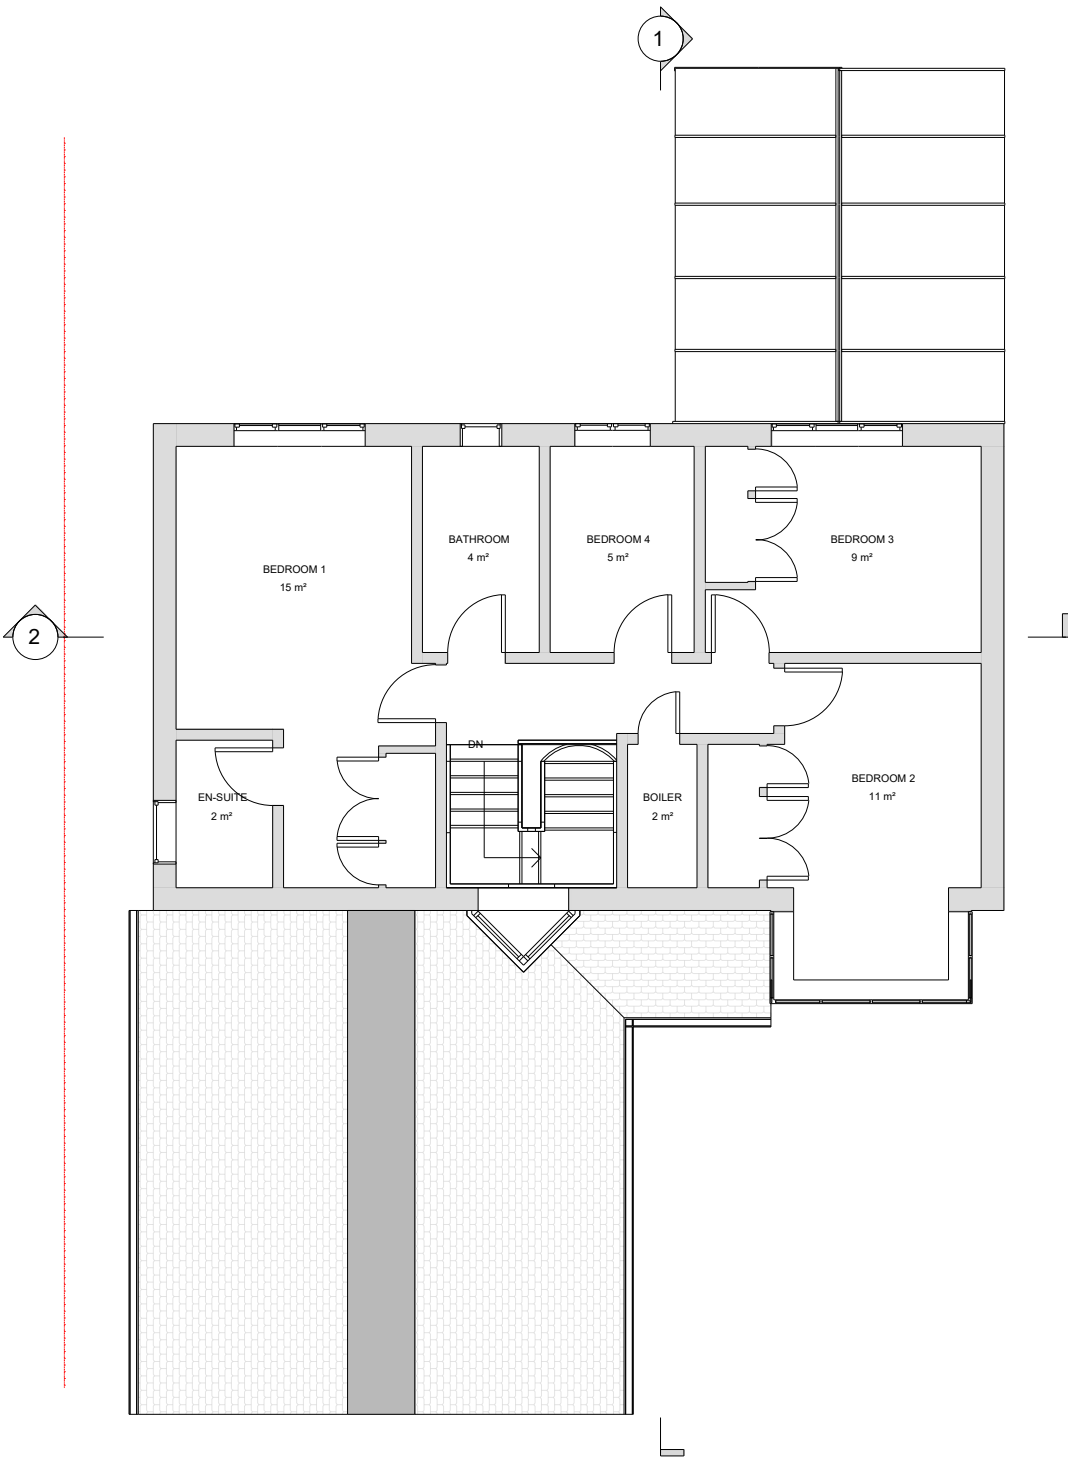

FIRST FLOOR PLAN



SCALE 1:100 @ A3

© 2023 1 Stop Design & Build.
All dimensions to be checked on site by the contractor and such dimensions to be their responsibility. All construction works must comply with the relevant British Standards and Building Regulations requirements. Any drawing errors and omissions to be reported to 1 Stop Design & Build.

Client Name

BG

Project Address

19 Woodward Cl, Winnersh,
Wokingham RG41

Section

LOFT CONVERSION AND
INTERNAL REMODELING

Stage

PLANNING

Drawing Title

EXISTING PLANS

Drawing Status

For Approval

Revisions and Notes

EXISTING STRUCTURE

STRUCTURE TO BE DEMOLISHED

PROPOSED STRUCTURE

SHARED WALL

LEGEND

Project No. 2025-02-RG41

Drawing No. A-002

Revision 00

Scale at A3 1:100

Date 27/08/2025

Designed MI Checked MJ

Drawn MI Approved MJ




1 STOP DESIGN & BUILD
128 CITY ROAD LONDON,
EC1V 2NX, UK


Email: info@1stopdesignandbuild.co.uk

Web: www.1stopdesignandbuild.co.uk

Phone No.: 0208 0512780

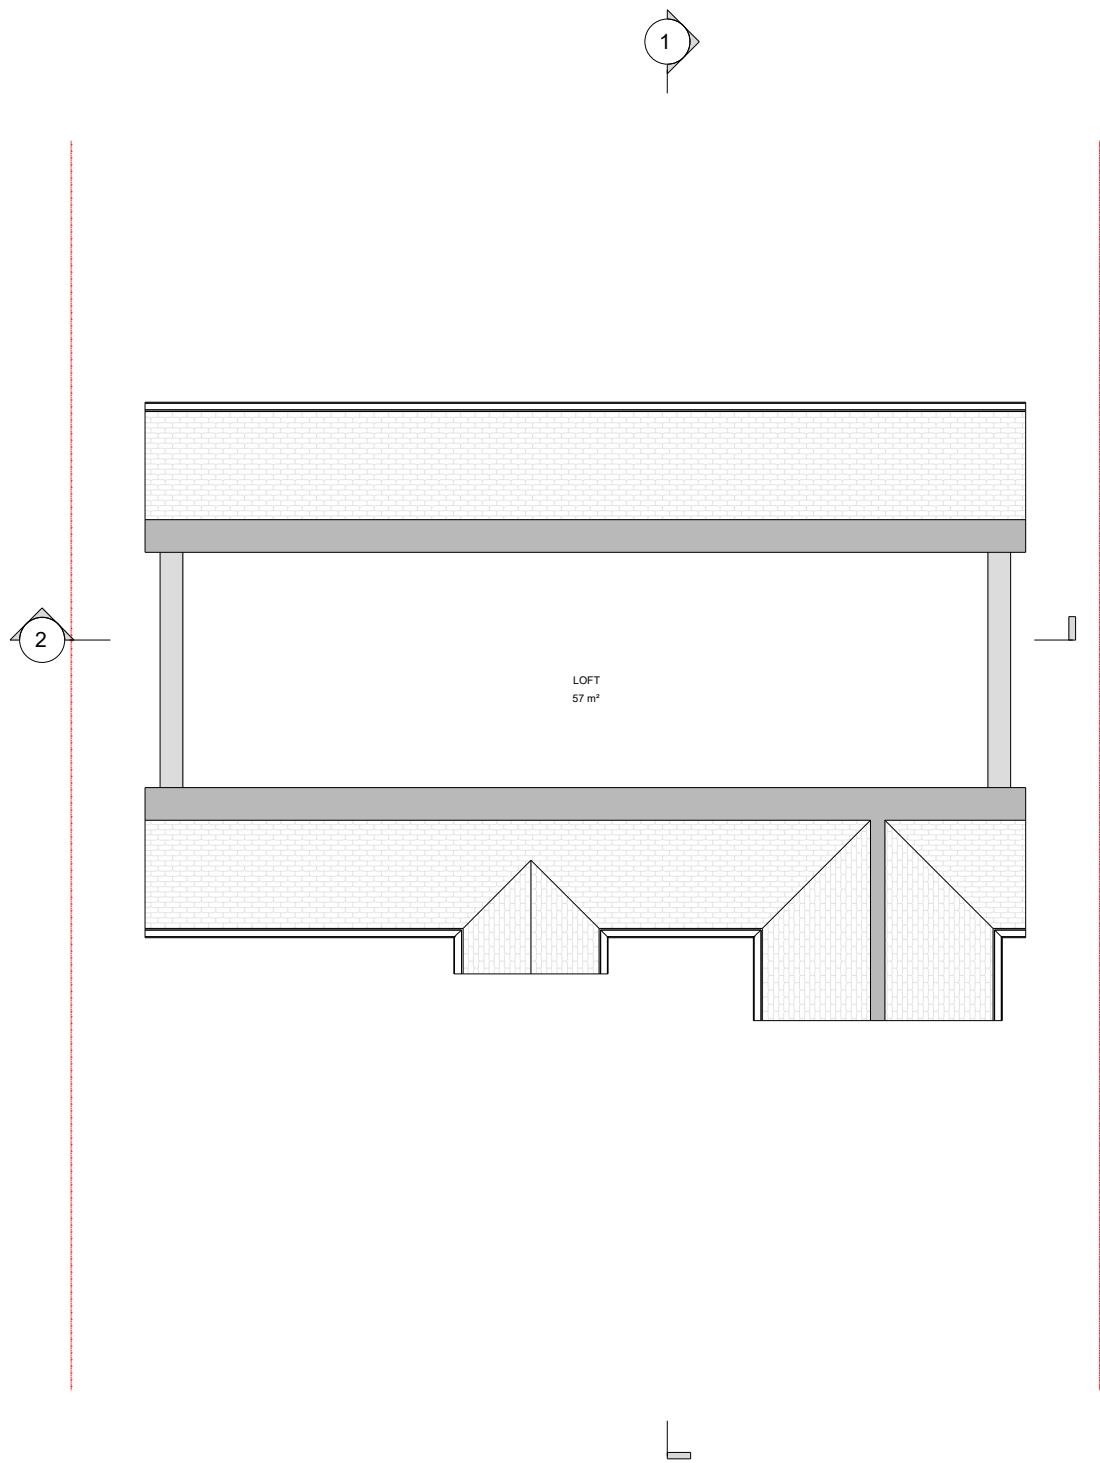

LOFT FLOOR PLAN

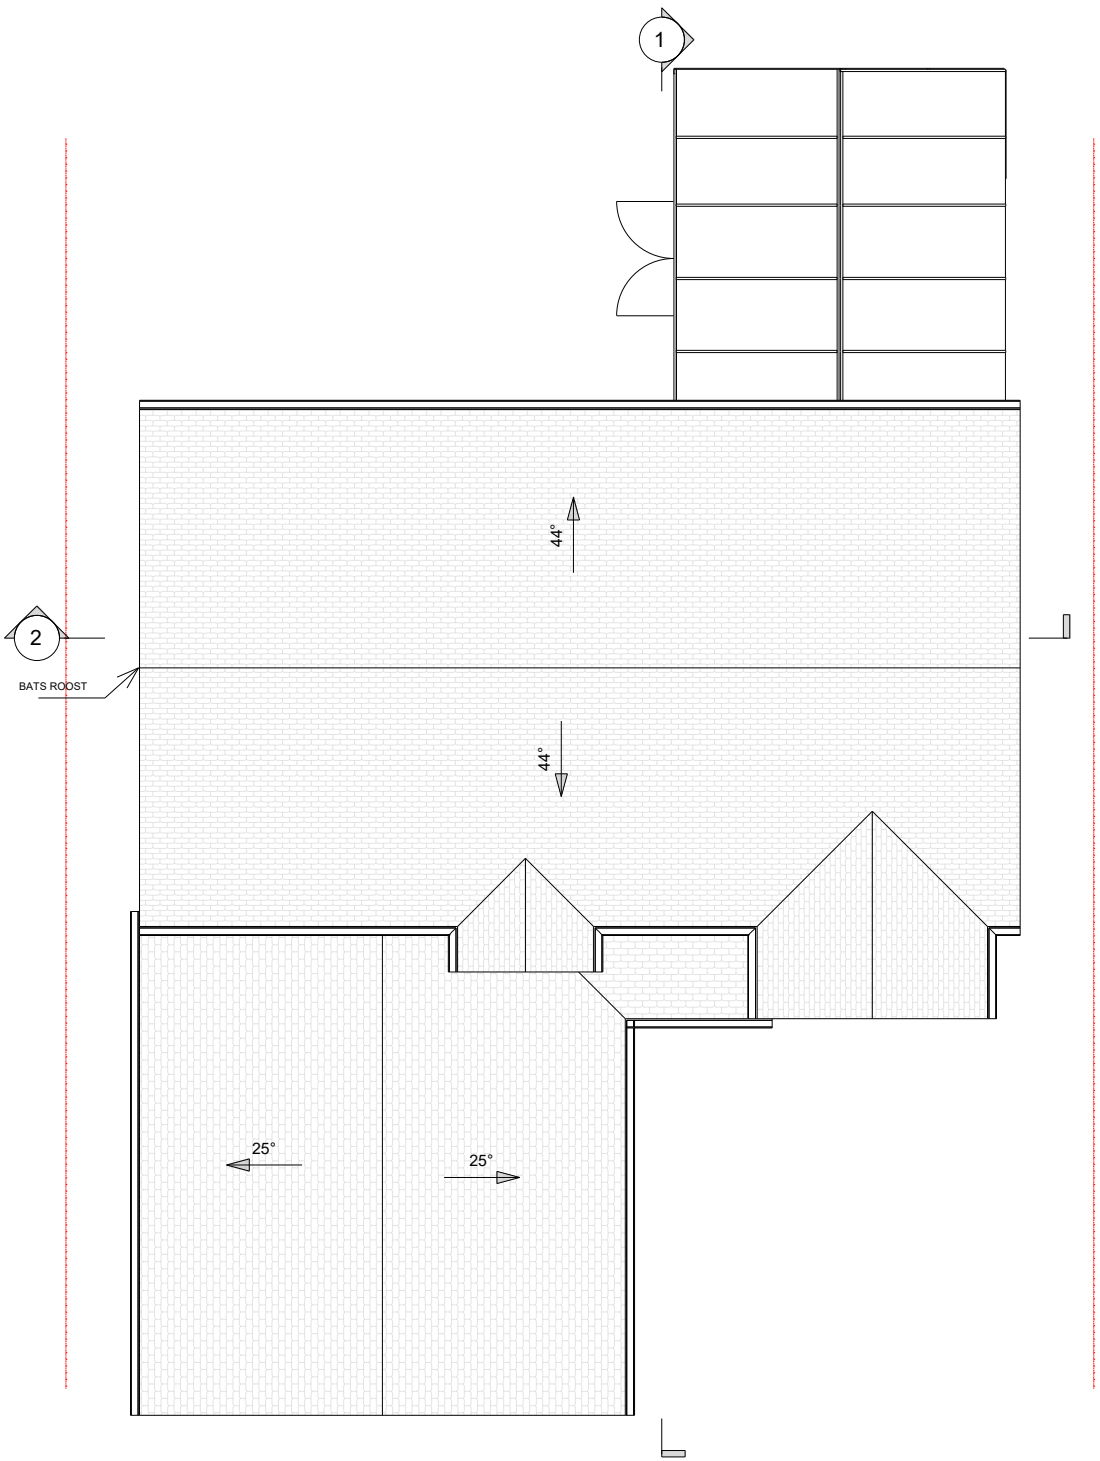

ROOF PLAN



SCALE 1:100 @ A3

© 2023 1 Stop Design & Build.
All dimensions to be checked on site by the contractor and such dimensions to be their responsibility. All construction works must comply with the relevant British Standards and Building Regulations requirements. Any drawing errors and omissions to be reported to 1 Stop Design & Build.

Client Name

BG

Project Address

19 Woodward Cl, Winnersh,
Wokingham RG41

Section

LOFT CONVERSION AND
INTERNAL REMODELING

Stage

PLANNING

Drawing Title

EXISTING ELEVATIONS

Drawing Status

For Approval

Revisions and Notes

EXISTING STRUCTURE

STRUCTURE TO BE DEMOLISHED

PROPOSED STRUCTURE

SHARED WALL

LEGEND

Project No. 2025-02-RG41

Drawing No. A-003

Revision 00

Scale at A3 1:100

Date 27/08/2025

Designed MI

Checked MJ

Drawn MI

Approved MJ




1 STOP DESIGN & BUILD
128 CITY ROAD LONDON,
EC1V 2NX, UK

Email: info@1stopdesignandbuild.co.uk

Web: www.1stopdesignandbuild.co.uk

Phone No.: 0208 0512780

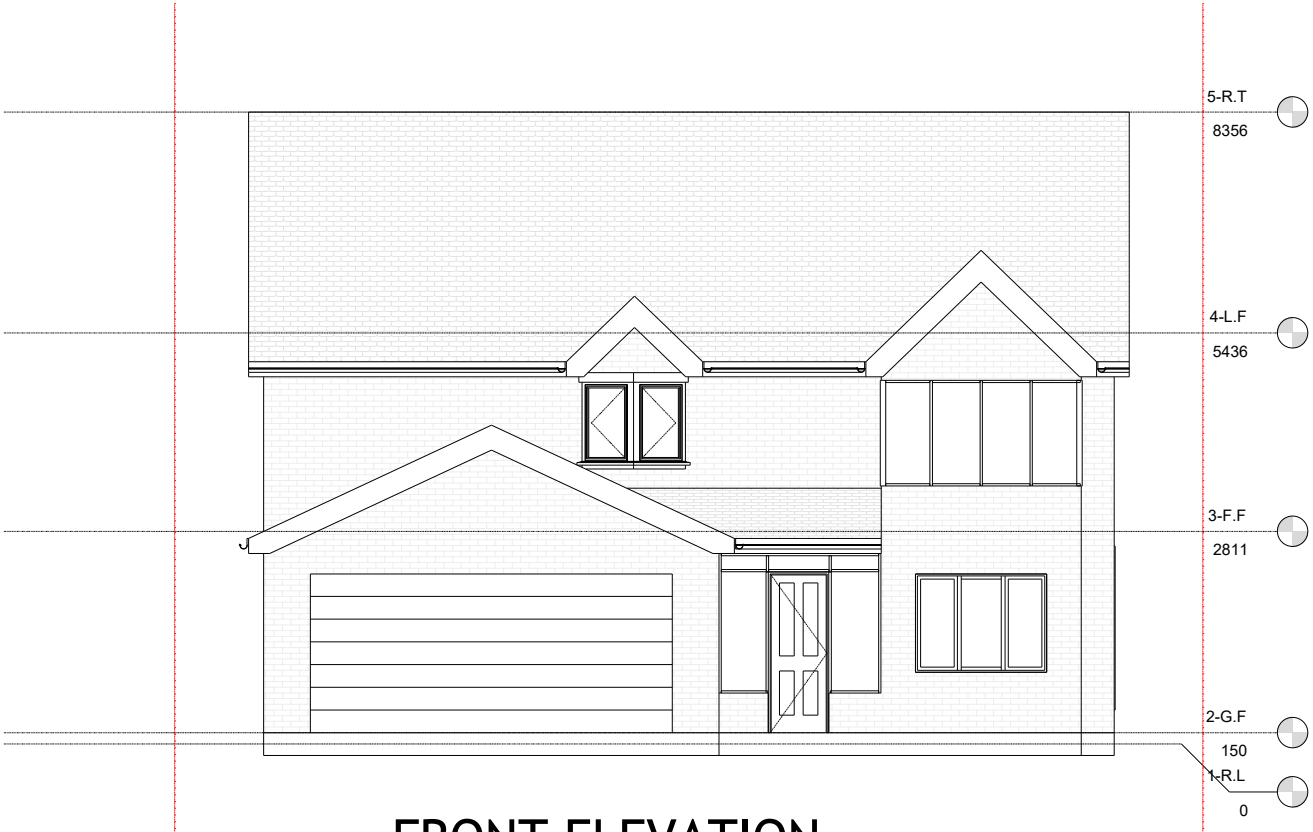

FRONT ELEVATION



REAR ELEVATION



SCALE 1:100 @ A3

© 2023 1 Stop Design & Build.
All dimensions to be checked on site by the contractor and such dimensions to be their responsibility. All construction works must comply with the relevant British Standards and Building Regulations requirements. Any drawing errors and omissions to be reported to 1 Stop Design & Build.

Client Name

BG

Project Address

19 Woodward Cl, Winnersh,
Wokingham RG41

Section

LOFT CONVERSION AND
INTERNAL REMODELING

Stage

PLANNING

Drawing Title

EXISTING ELEVATIONS

Drawing Status

For Approval

Revisions and Notes

EXISTING STRUCTURE

STRUCTURE TO BE DEMOLISHED

PROPOSED STRUCTURE

SHARED WALL

LEGEND

Project No. 2025-02-RG41

Drawing No. A-004

Revision 00

Scale at A3 1:100

Date 27/08/2025

Designed MI

Checked MJ

Drawn MI

Approved MJ




1 STOP DESIGN & BUILD
128 CITY ROAD LONDON,
EC1V 2NX, UK


Email: info@1stopdesignandbuild.co.uk

Web: www.1stopdesignandbuild.co.uk

Phone No.: 0208 0512780

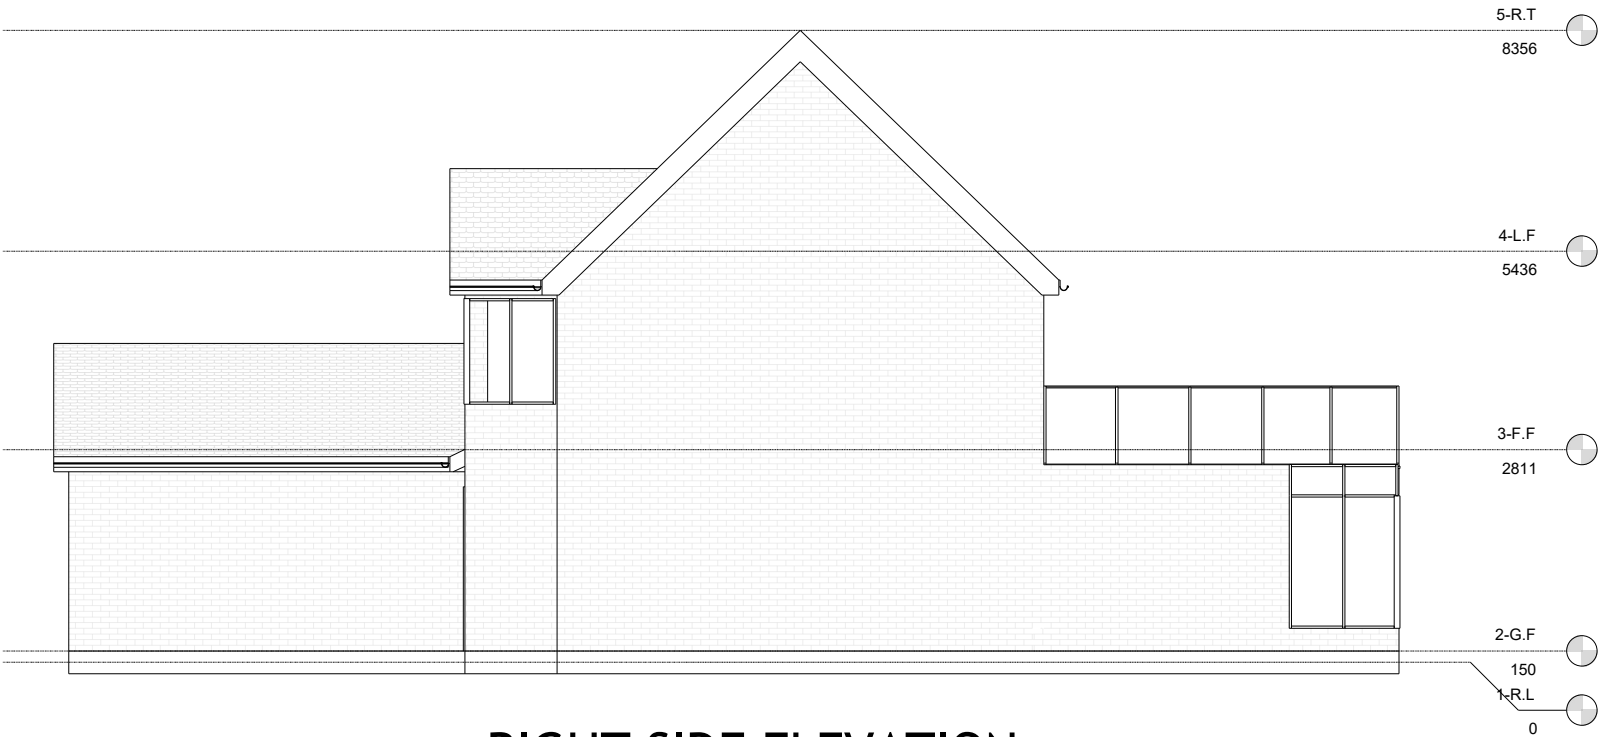

RIGHT SIDE ELEVATION

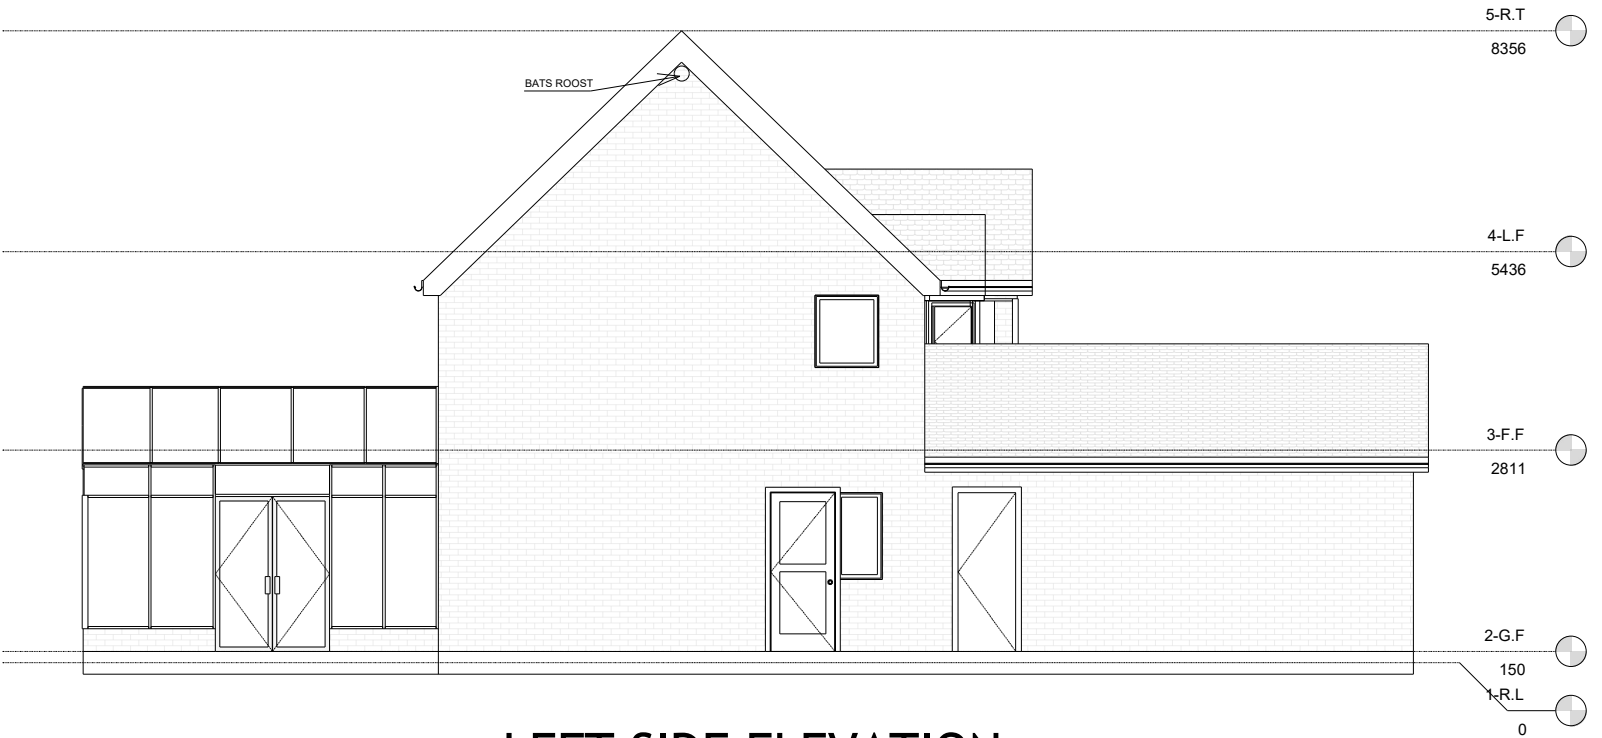

LEFT SIDE ELEVATION



SCALE 1:100 @ A3

© 2023 1 Stop Design & Build.
All dimensions to be checked on site by the contractor and such dimensions to be their responsibility. All construction works must comply with the relevant British Standards and Building Regulations requirements. Any drawing errors and omissions to be reported to 1 Stop Design & Build.

Client Name

BG

Project Address

19 Woodward Cl, Winnersh,
Wokingham RG41

Section

LOFT CONVERSION AND
INTERNAL REMODELING

Stage

PLANNING

Drawing Title

EXISTING SECTIONS

Drawing Status

For Approval

Revisions and Notes

EXISTING STRUCTURE

STRUCTURE TO BE DEMOLISHED

PROPOSED STRUCTURE

SHARED WALL

LEGEND

Project No. 2025-02-RG41

Drawing No. A-005

Revision 00

Scale at A3 1:100

Date 27/08/2025

Designed MI Checked MJ

Drawn MI Approved MJ



1 STOP DESIGN & BUILD
128 CITY ROAD LONDON,
EC1V 2NX, UK


Email: info@1stopdesignandbuild.co.uk

Web: www.1stopdesignandbuild.co.uk

Phone No.: 0208 0512780




SECTION 1

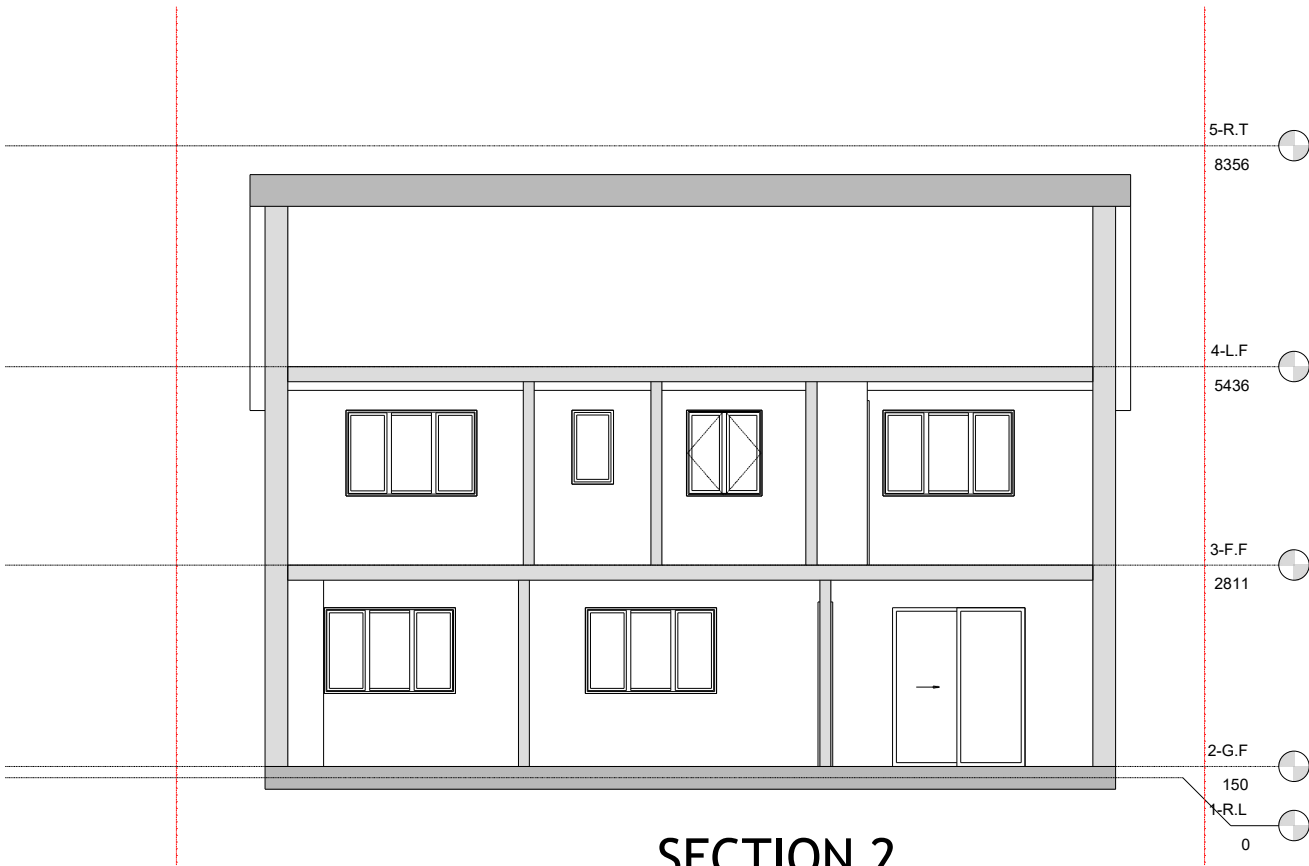




SECTION 2



SCALE 1:100 @ A3

 

Phone No.: 0208 0512780

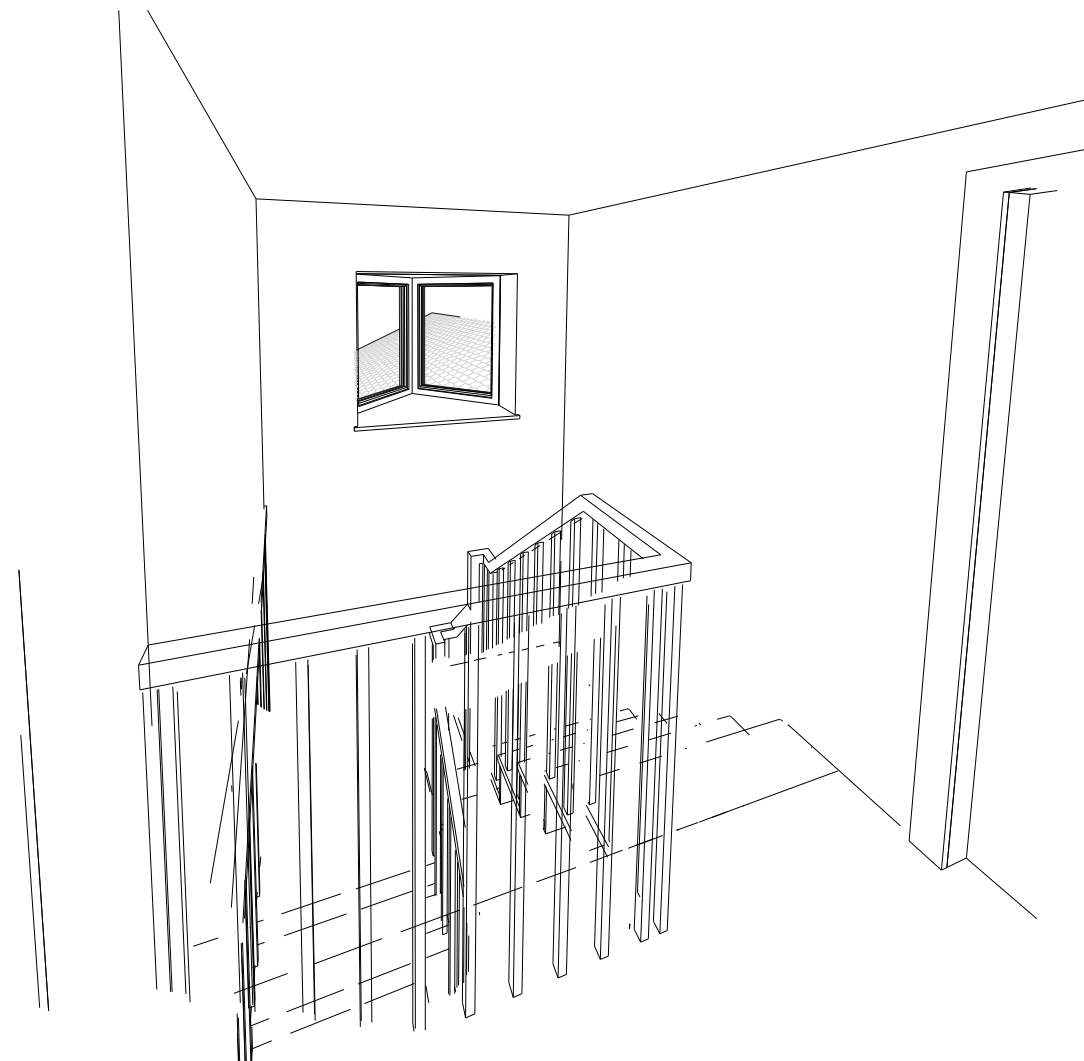 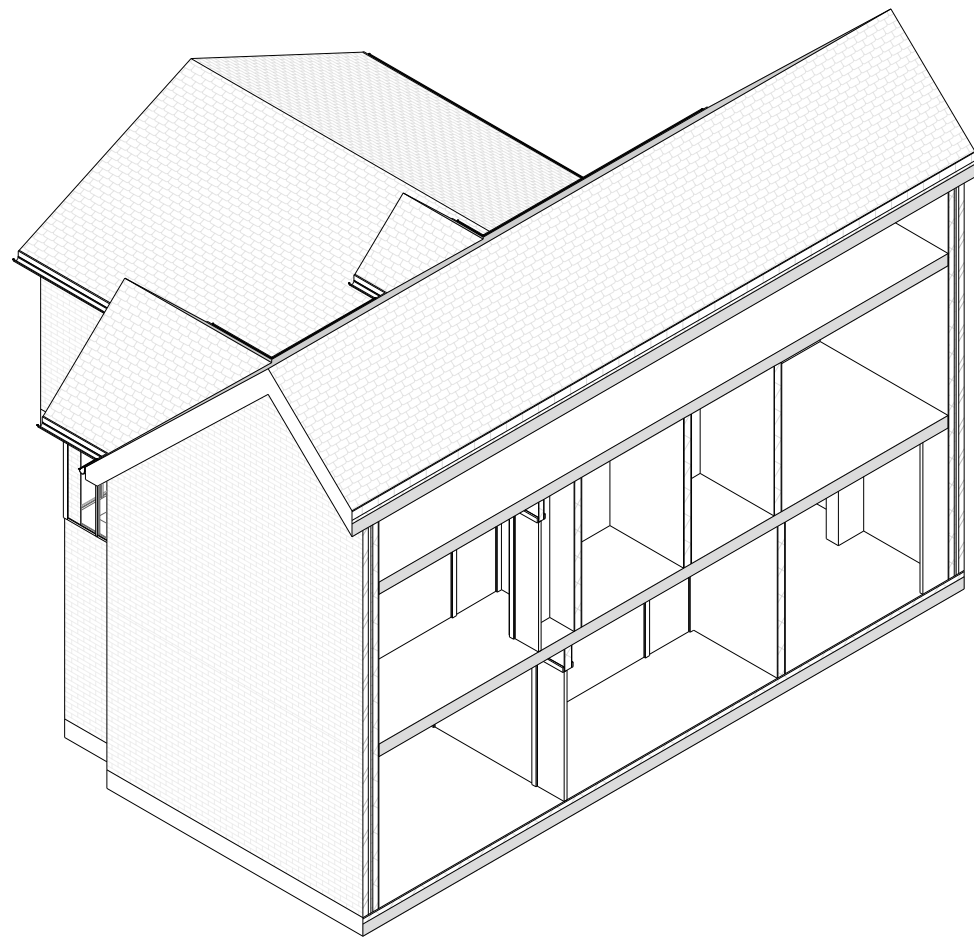

© 2023 1 Stop Design & Build.
All dimensions to be checked on site by the contractor and such dimensions to be their responsibility. All construction works must comply with the relevant British Standards and Building Regulations requirements. Any drawing errors and omissions to be reported to 1 Stop Design & Build.

BG

19 Woodward Cl, Winnersh,
Wokingham RG41

LOFT CONVERSION AND INTERNAL REMODELING

PLANNING

EXISTING 3D VIEWS

Revisions and Notes

Project No. 2025-02-RG41

Drawing No. A-007

Revision 00

Scale at A3 **1:100**

Date 27/08/2025

Designed	MI	Checked	MJ
----------	-----------	---------	-----------

Drawn	MI	Approved	MJ
-------	-----------	----------	-----------



1 STOP DESIGN & BUILD
128 CITY ROAD LONDON,
EC1V 2NX, UK

Email: info@1stopdesignandbuild.co.uk

Web: www.1stopdesignandbuild.co.uk

Phone No.: 0208 0512780

© 2023 1 Stop Design & Build.
All dimensions to be checked on site by the contractor and such dimensions to be their responsibility. All construction works must comply with the relevant British Standards and Building Regulations requirements. Any drawing errors and omissions to be reported to 1 Stop Design & Build.

Client Name

BG

Project Address

19 Woodward Cl, Winnersh,
Wokingham RG41

Section

LOFT CONVERSION AND
INTERNAL REMODELING

Stage

PLANNING

Drawing Title

DEMO PLANS

Drawing Status

For Approval

Revisions and Notes

EXISTING STRUCTURE

STRUCTURE TO BE DEMOLISHED

PROPOSED STRUCTURE

SHARED WALL

LEGEND

Project No. 2025-02-RG41

Drawing No. A-008

Revision 00

Scale at A3 1:100

Date 27/08/2025

Designed MI Checked MJ

Drawn MI Approved MJ




1 STOP DESIGN & BUILD
128 CITY ROAD LONDON,
EC1V 2NX, UK


Email: info@1stopdesignandbuild.co.uk

Web: www.1stopdesignandbuild.co.uk

Phone No.: 0208 0512780

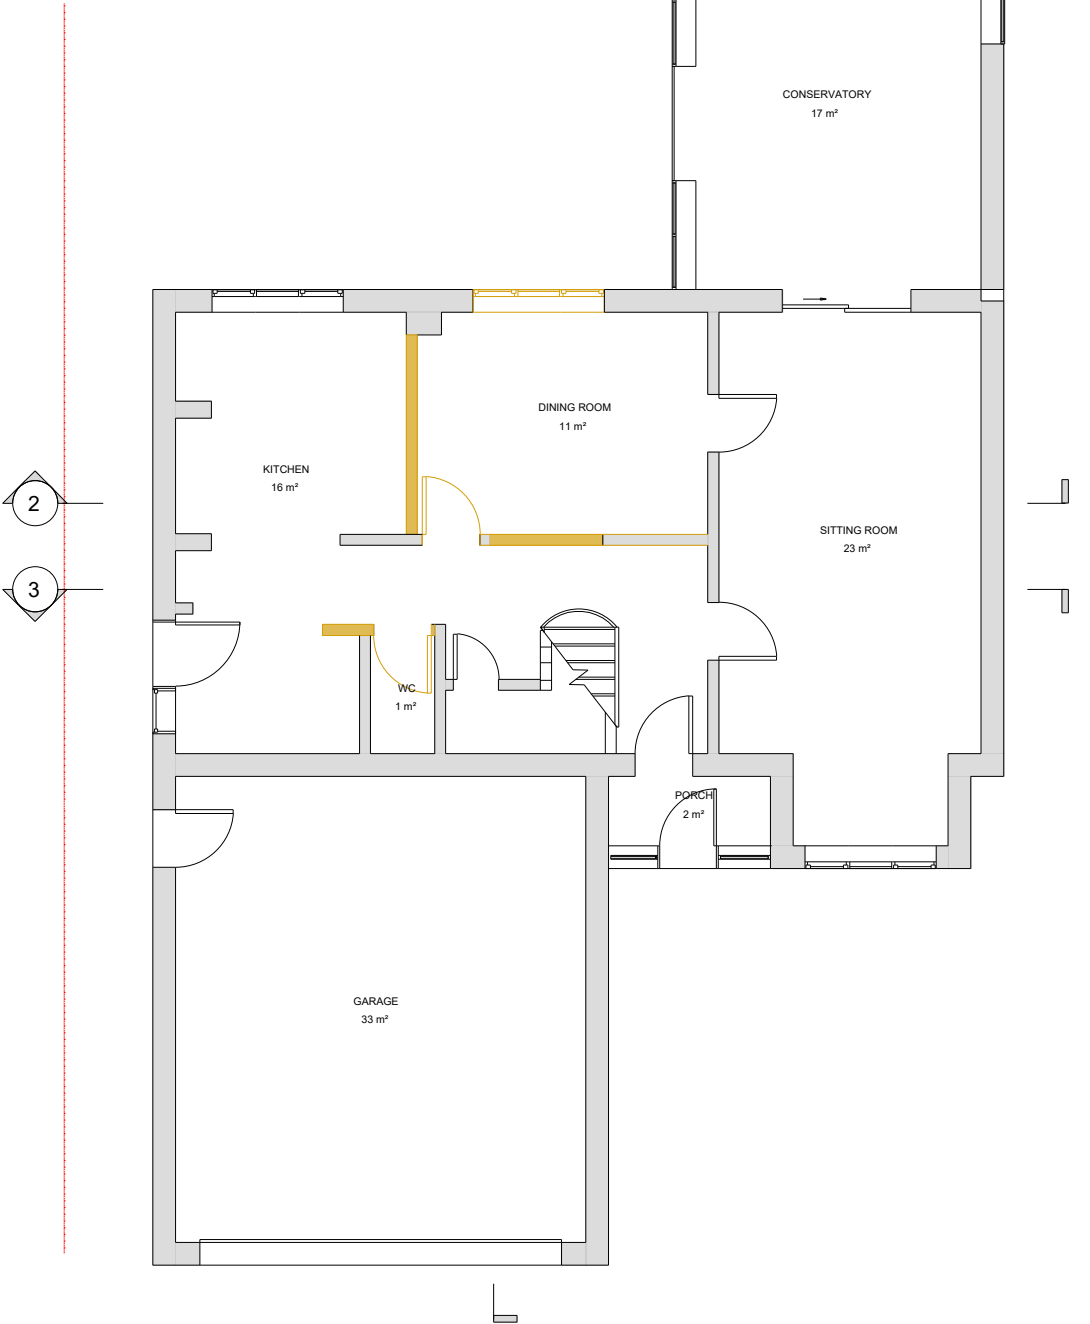

GROUND FLOOR PLAN

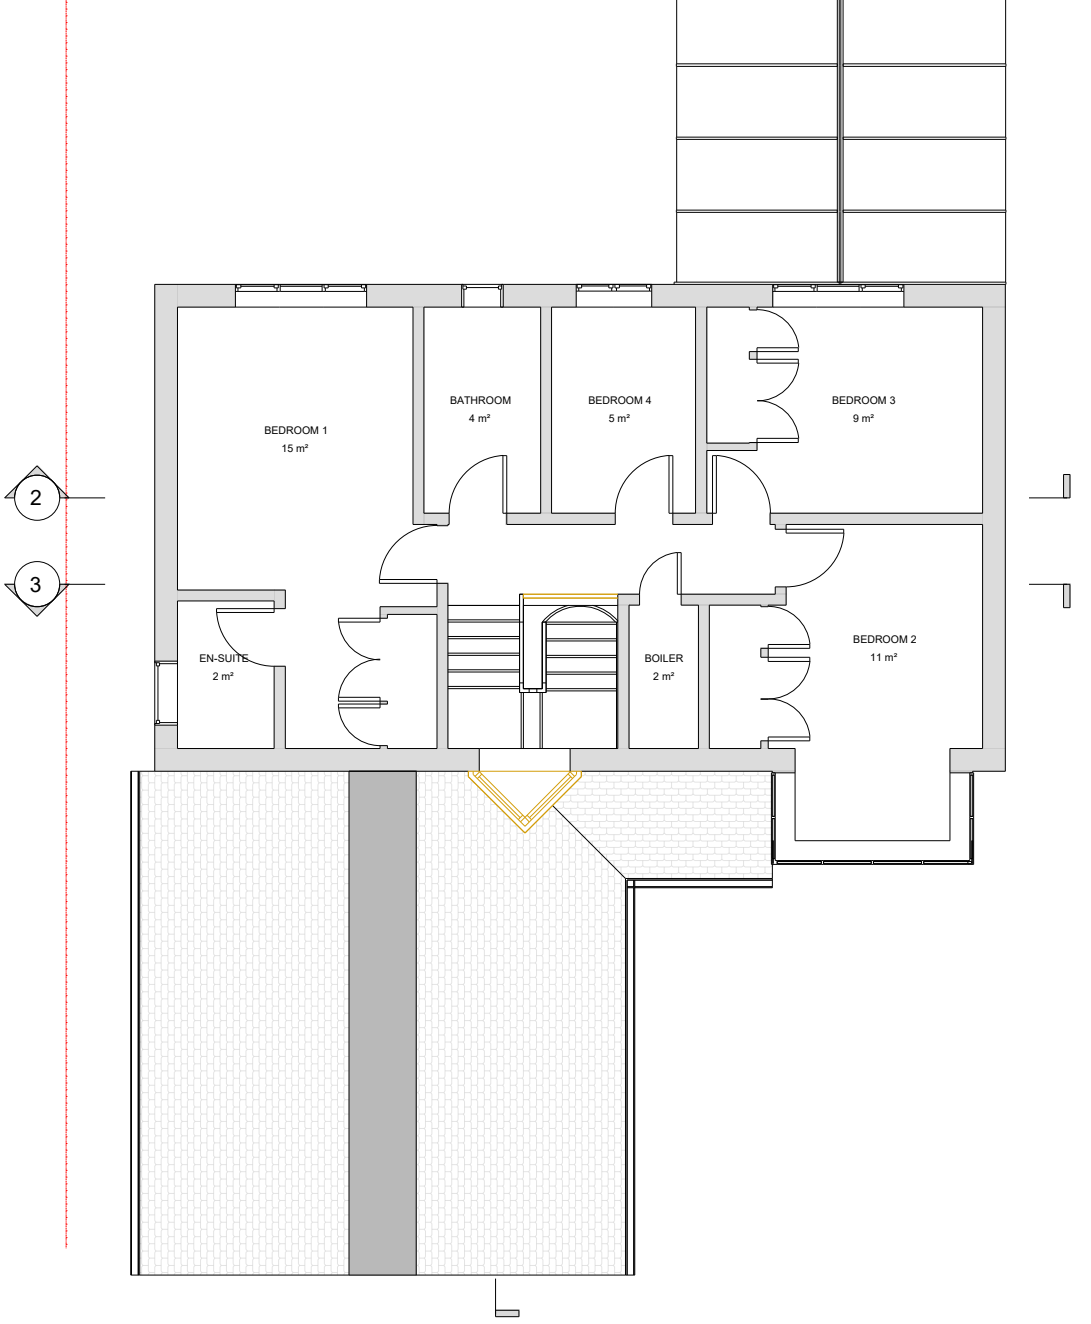

FIRST FLOOR PLAN



SCALE 1:100 @ A3

© 2023 1 Stop Design & Build.
All dimensions to be checked on site by the contractor and such dimensions to be their responsibility. All construction works must comply with the relevant British Standards and Building Regulations requirements. Any drawing errors and omissions to be reported to 1 Stop Design & Build.

Client Name

BG

Project Address

19 Woodward Cl, Winnersh,
Wokingham RG41

Section

LOFT CONVERSION AND
INTERNAL REMODELING

Stage

PLANNING

Drawing Title

DEMO PLANS

Drawing Status

For Approval

Revisions and Notes

EXISTING STRUCTURE

STRUCTURE TO BE DEMOLISHED

PROPOSED STRUCTURE

SHARED WALL

LEGEND

Project No. 2025-02-RG41

Drawing No. A-009

Revision 00

Scale at A3 1:100

Date 27/08/2025

Designed MI Checked MJ

Drawn MI Approved MJ




1 STOP DESIGN & BUILD
128 CITY ROAD LONDON,
EC1V 2NX, UK


Email: info@1stopdesignandbuild.co.uk

Web: www.1stopdesignandbuild.co.uk

Phone No.: 0208 0512780

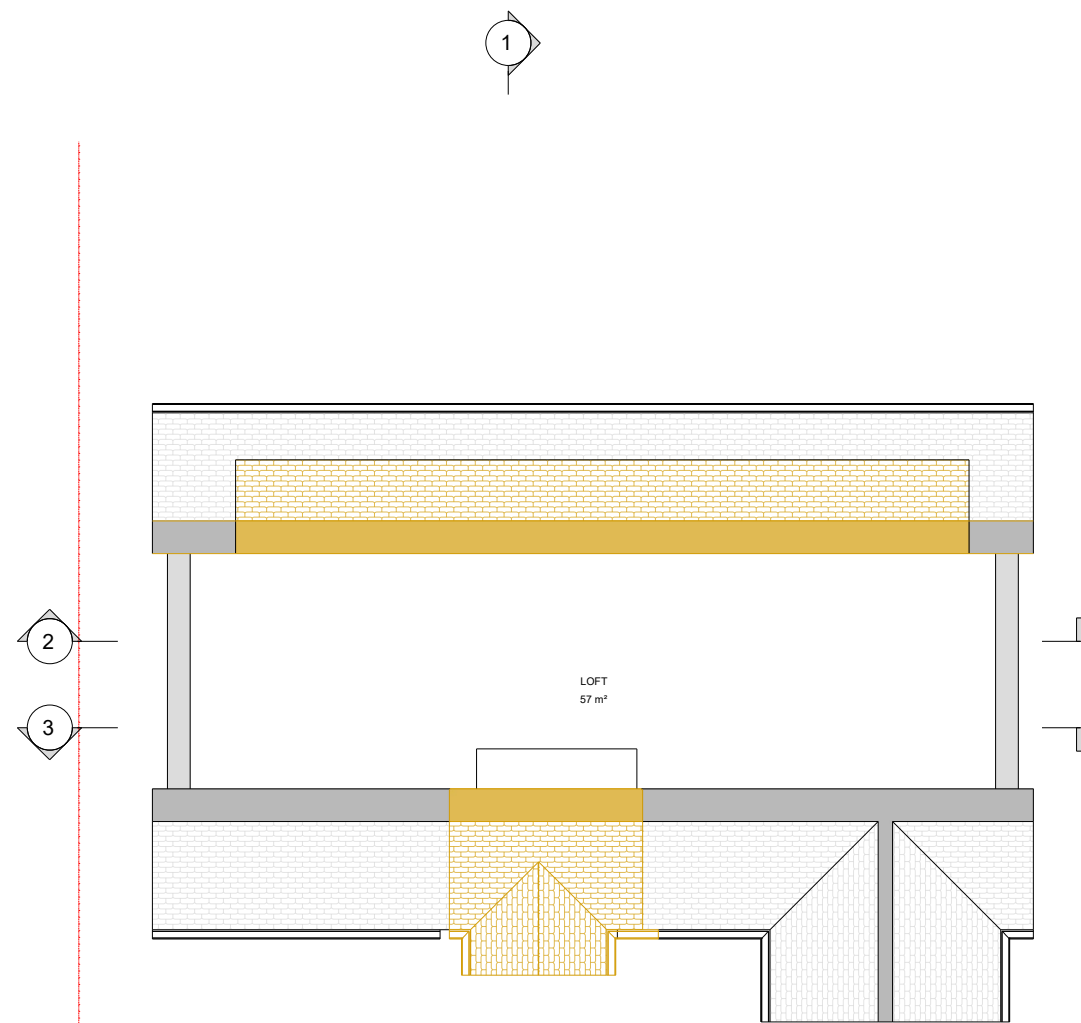

LOFT FLOOR PLAN

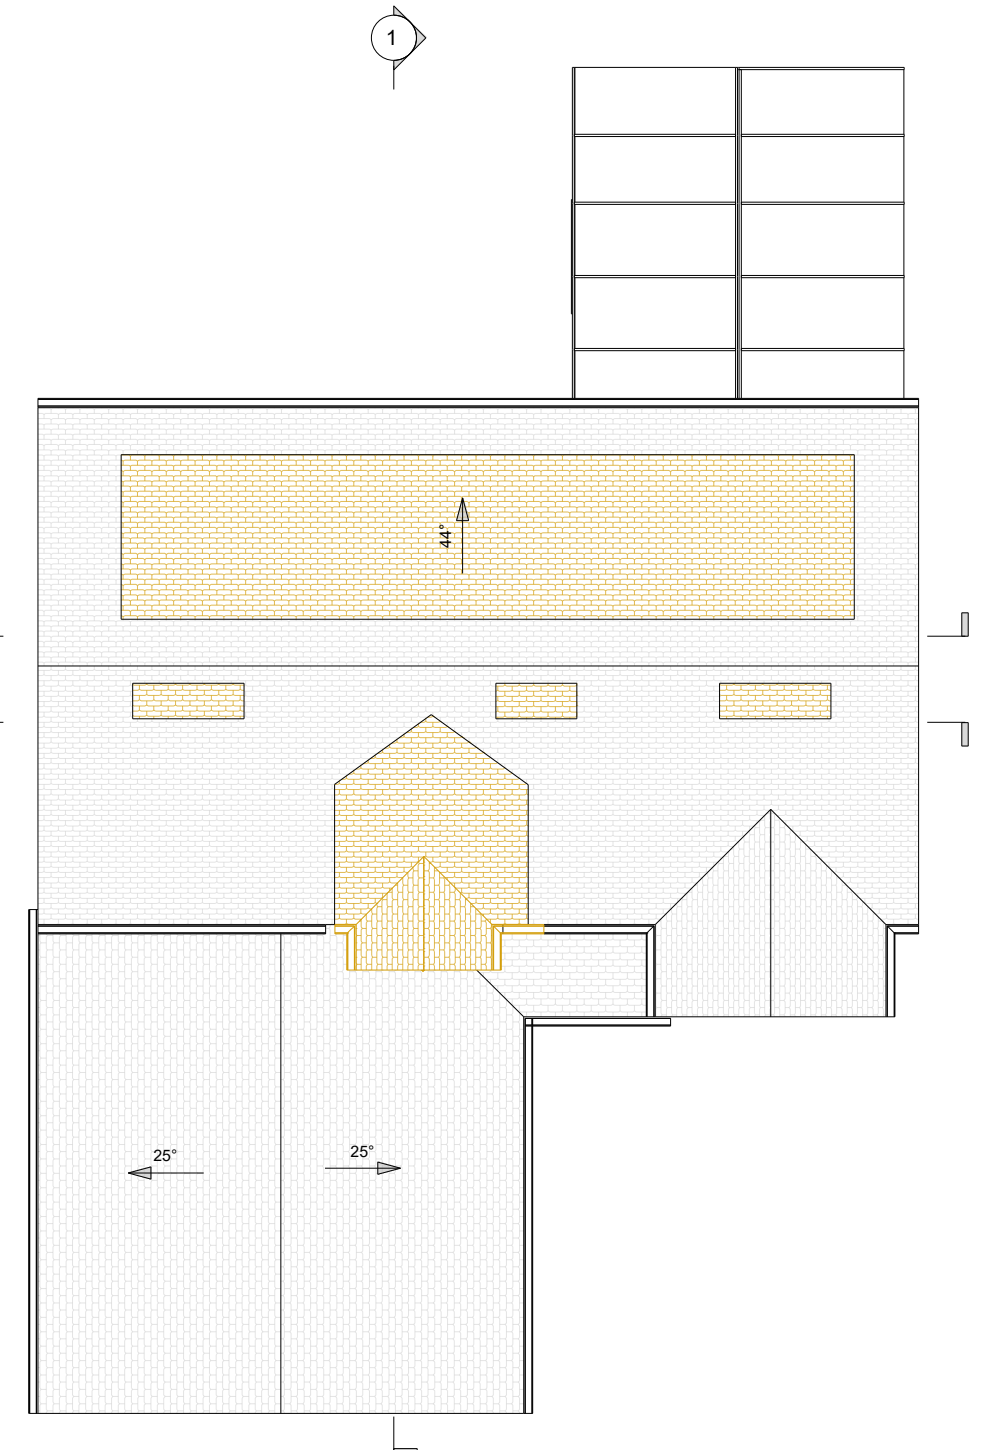

ROOF PLAN



SCALE 1:100 @ A3

© 2023 1 Stop Design & Build.
All dimensions to be checked on site by the contractor and such dimensions to be their responsibility. All construction works must comply with the relevant British Standards and Building Regulations requirements. Any drawing errors and omissions to be reported to 1 Stop Design & Build.

Client Name

BG

Project Address

19 Woodward Cl, Winnersh,
Wokingham RG41

Section

LOFT CONVERSION AND
INTERNAL REMODELING

Stage

PLANNING

Drawing Title

DEMO ELEVATIONS

Drawing Status

For Approval

Revisions and Notes

EXISTING STRUCTURE

STRUCTURE TO BE DEMOLISHED

PROPOSED STRUCTURE

SHARED WALL

LEGEND

Project No. 2025-02-RG41

Drawing No. A-010

Revision 00

Scale at A3 1:100

Date 27/08/2025

Designed MI Checked MJ

Drawn MI Approved MJ




1 STOP DESIGN & BUILD
128 CITY ROAD LONDON,
EC1V 2NX, UK

Email: info@1stopdesignandbuild.co.uk

Web: www.1stopdesignandbuild.co.uk

Phone No.: 0208 0512780

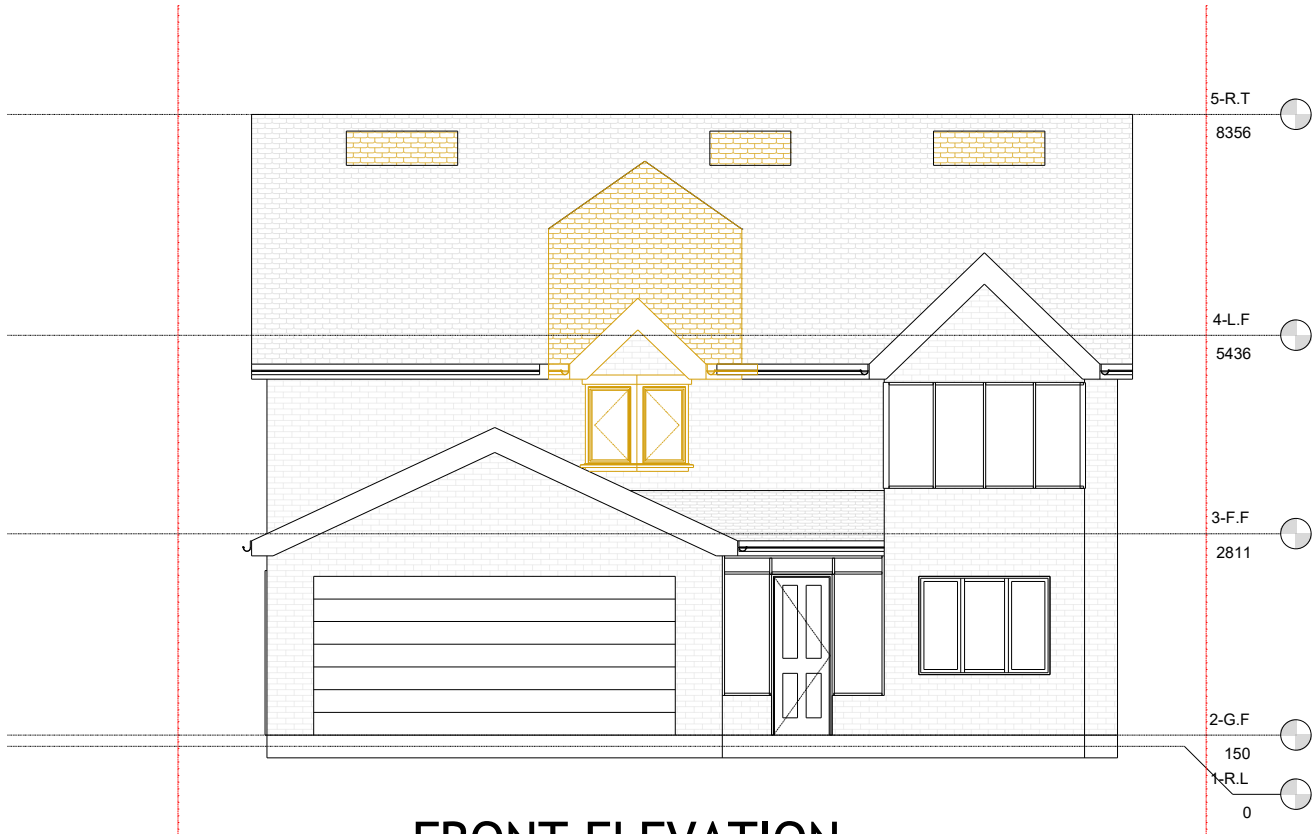

FRONT ELEVATION



REAR ELEVATION



SCALE 1:100 @ A3

© 2023 1 Stop Design & Build.
All dimensions to be checked on site by the contractor and such dimensions to be their responsibility. All construction works must comply with the relevant British Standards and Building Regulations requirements. Any drawing errors and omissions to be reported to 1 Stop Design & Build.

Client Name

BG

Project Address

19 Woodward Cl, Winnersh,
Wokingham RG41

Section

LOFT CONVERSION AND
INTERNAL REMODELING

Stage

PLANNING

Drawing Title

DEMO ELEVATIONS

Drawing Status

For Approval

Revisions and Notes

EXISTING STRUCTURE

STRUCTURE TO BE DEMOLISHED

PROPOSED STRUCTURE

SHARED WALL

LEGEND

Project No. 2025-02-RG41

Drawing No. A-011

Revision 00

Scale at A3 1:100

Date 27/08/2025

Designed MI

Checked MJ

Drawn MI

Approved MJ




1 STOP DESIGN & BUILD
128 CITY ROAD LONDON,
EC1V 2NX, UK


Email: info@1stopdesignandbuild.co.uk

Web: www.1stopdesignandbuild.co.uk

Phone No.: 0208 0512780

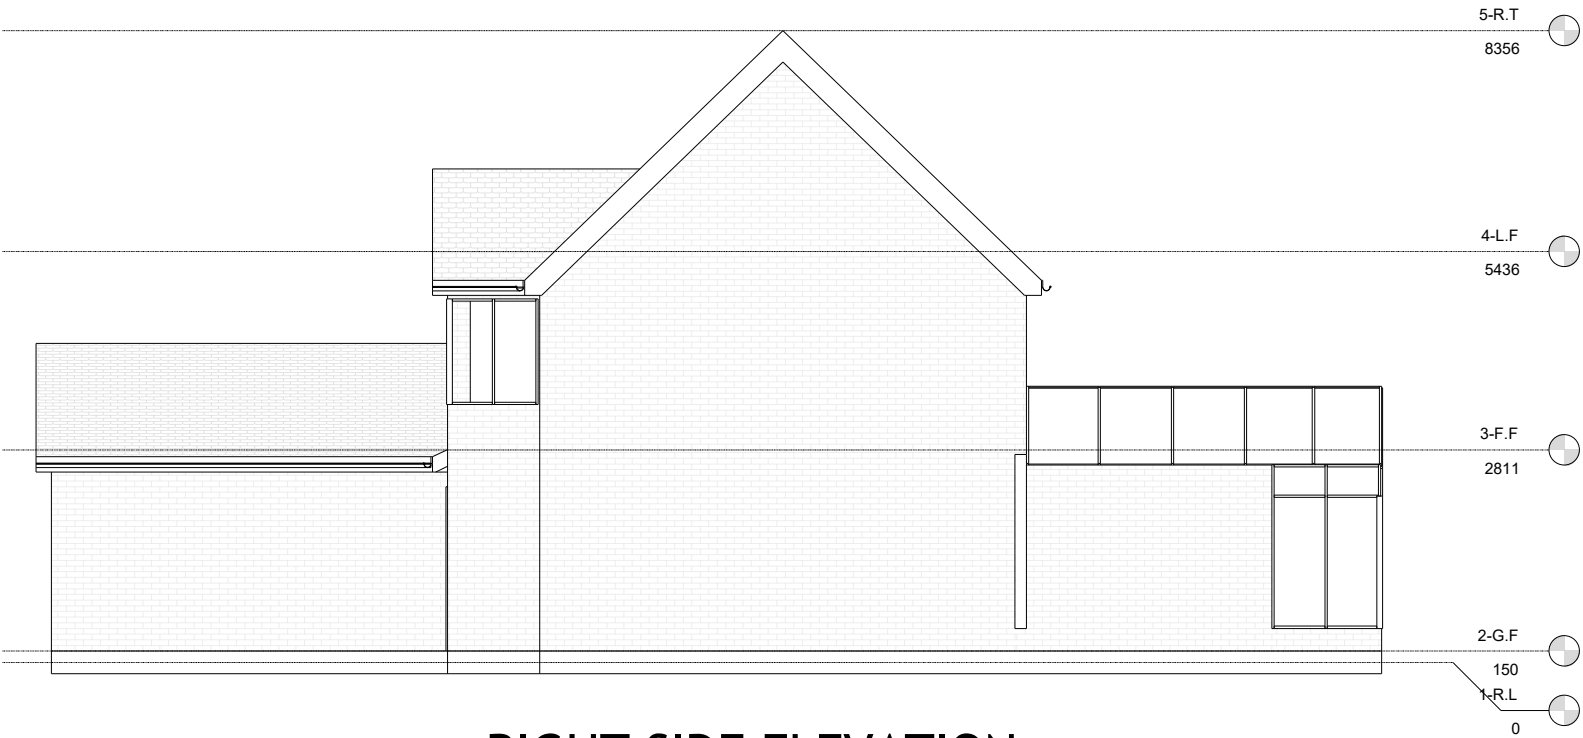

RIGHT SIDE ELEVATION

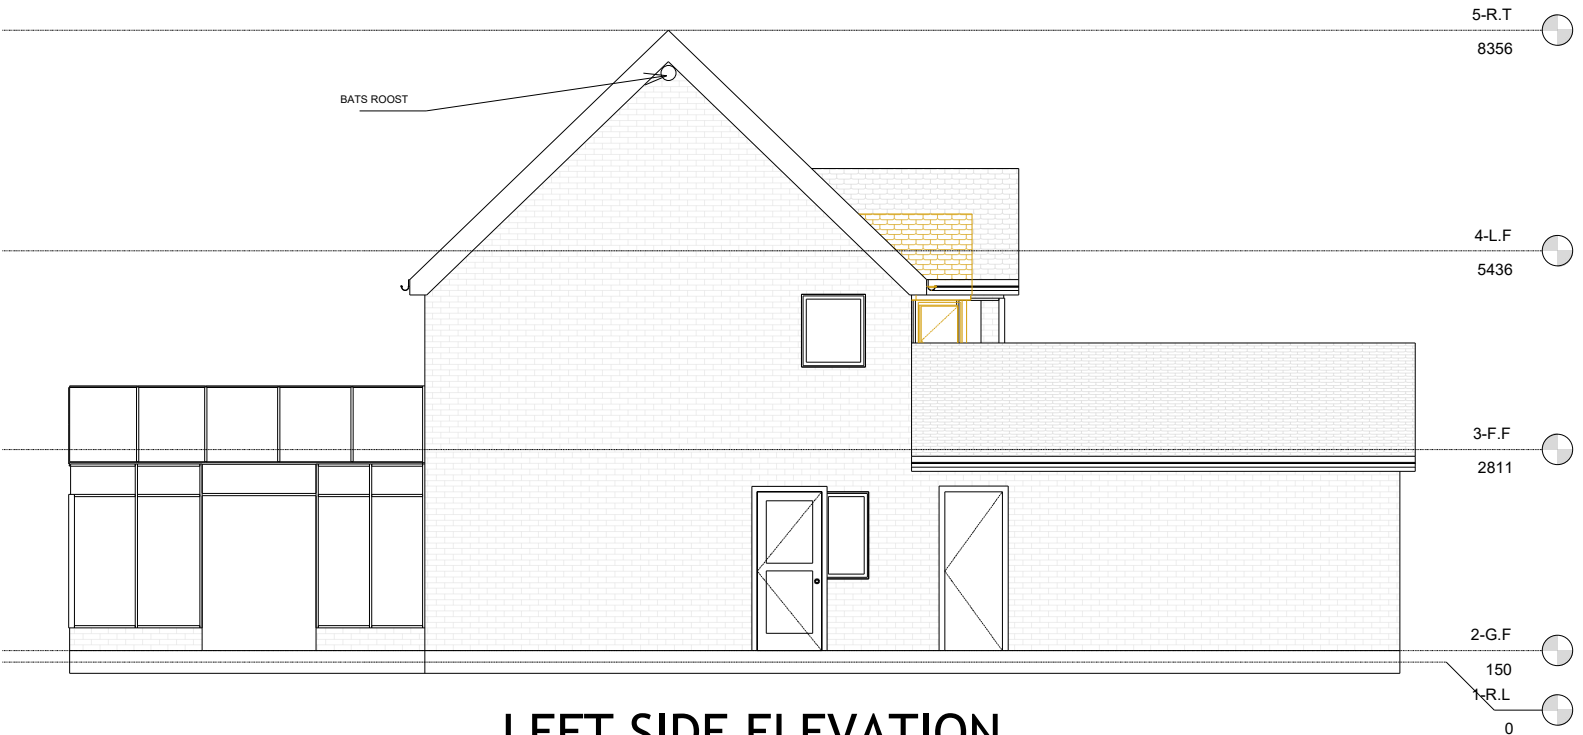

LEFT SIDE ELEVATION



SCALE 1:100 @ A3

© 2023 1 Stop Design & Build.
All dimensions to be checked on site by the contractor and such dimensions to be their responsibility. All construction works must comply with the relevant British Standards and Building Regulations requirements. Any drawing errors and omissions to be reported to 1 Stop Design & Build.

Client Name

BG

Project Address

19 Woodward Cl, Winnersh,
Wokingham RG41

Section

LOFT CONVERSION AND
INTERNAL REMODELING

Stage

PLANNING


Drawing Title

DEMO SECTIONS

Drawing Status

For Approval

Revisions and Notes

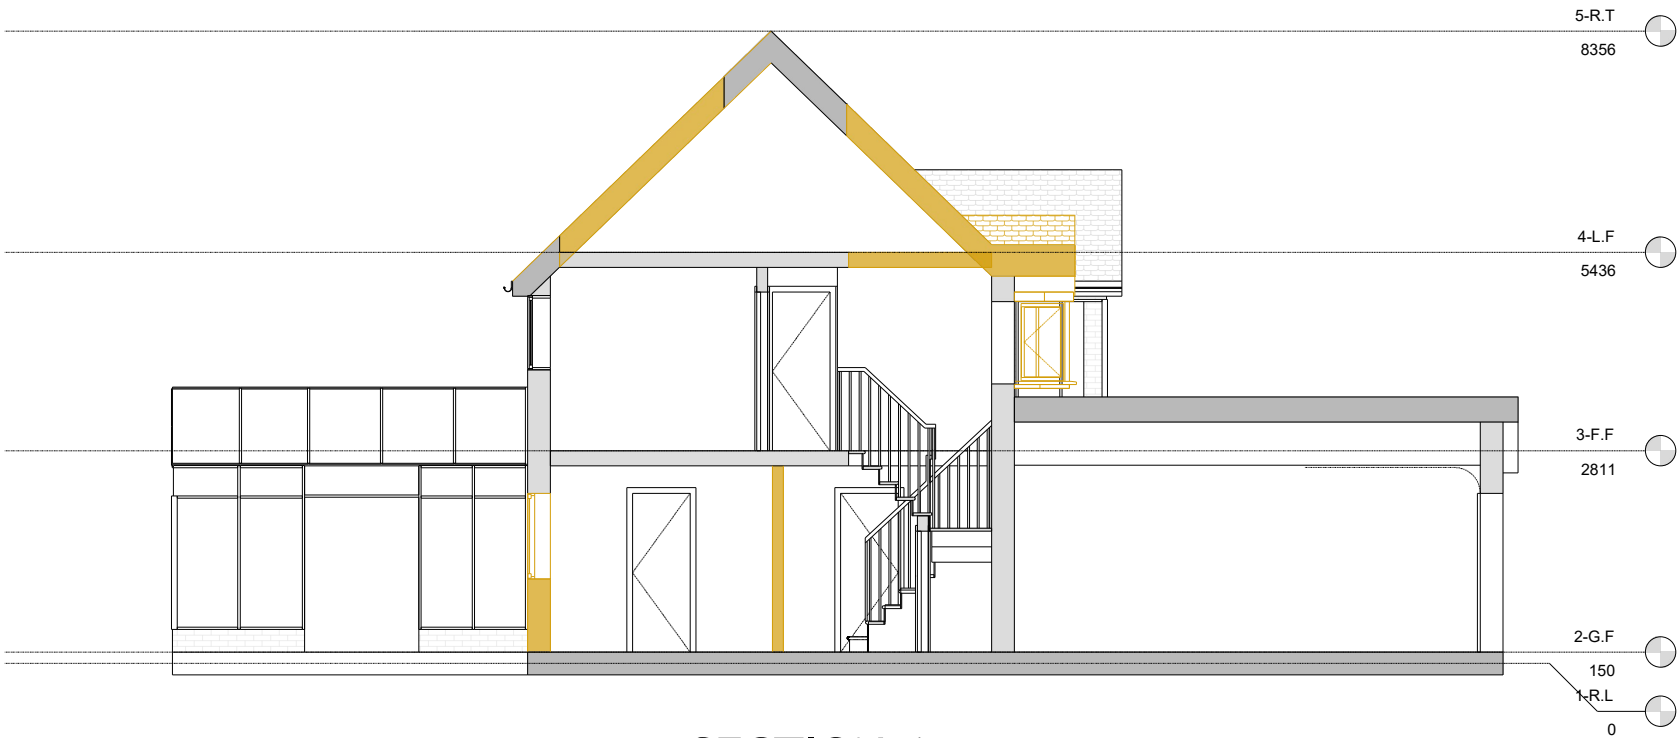


SECTION 1



SECTION 2



SECTION 3

 

SCALE 1:100 @ A3

- LEGEND
- EXISTING STRUCTURE
 - STRUCTURE TO BE DEMOLISHED
 - PROPOSED STRUCTURE
 - SHARED WALL

Project No. 2025-02-RG41

Drawing No. A-012

Revision 00

Scale at A3 1:100

Date 27/08/2025

Designed MI Checked MJ

Drawn MI Approved MJ





1 STOP DESIGN & BUILD
128 CITY ROAD LONDON,
EC1V 2NX, UK

Email: info@1stopdesignandbuild.co.uk

Web: www.1stopdesignandbuild.co.uk

Phone No.: 0208 0512780

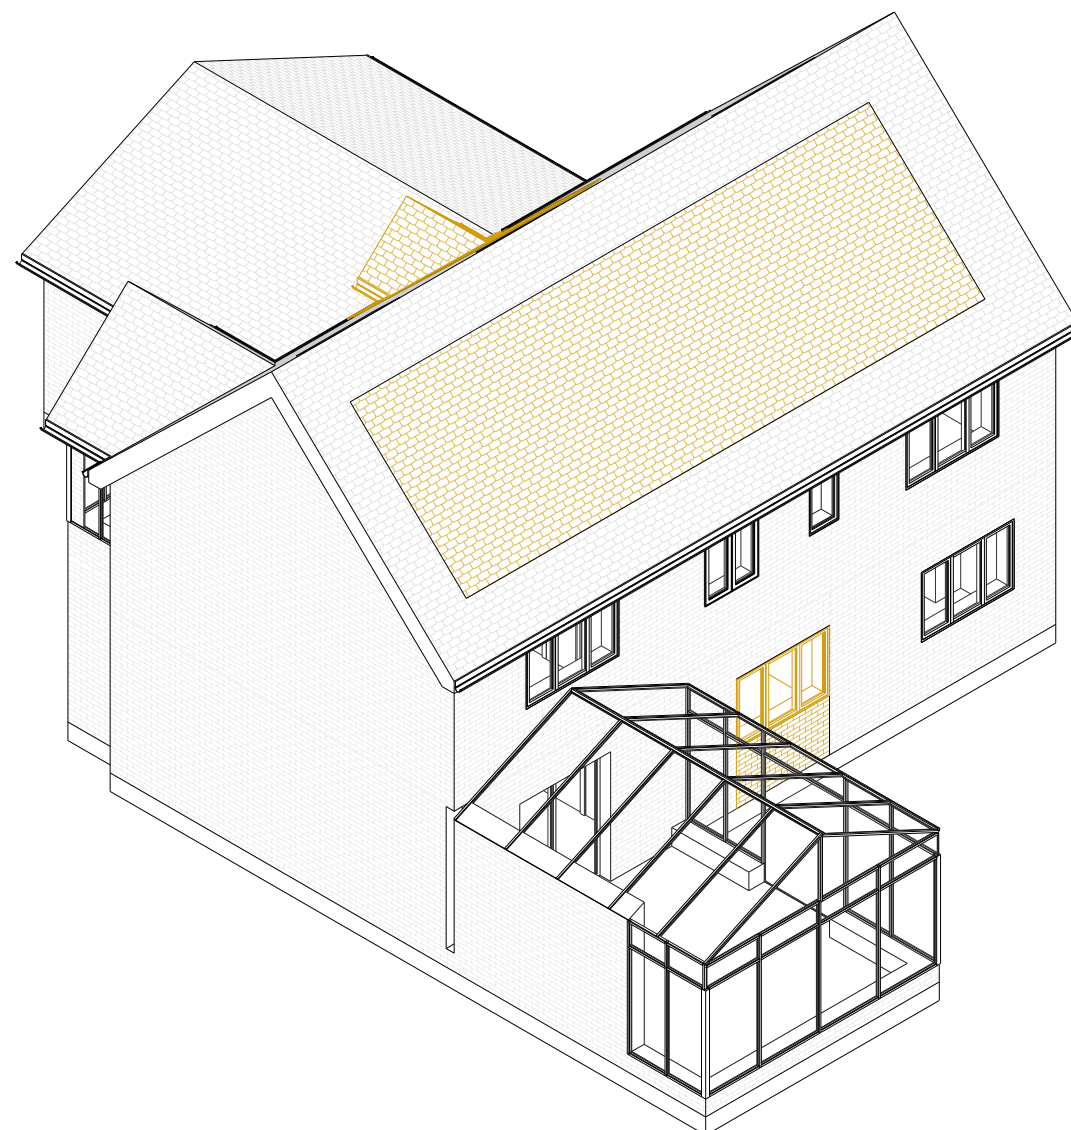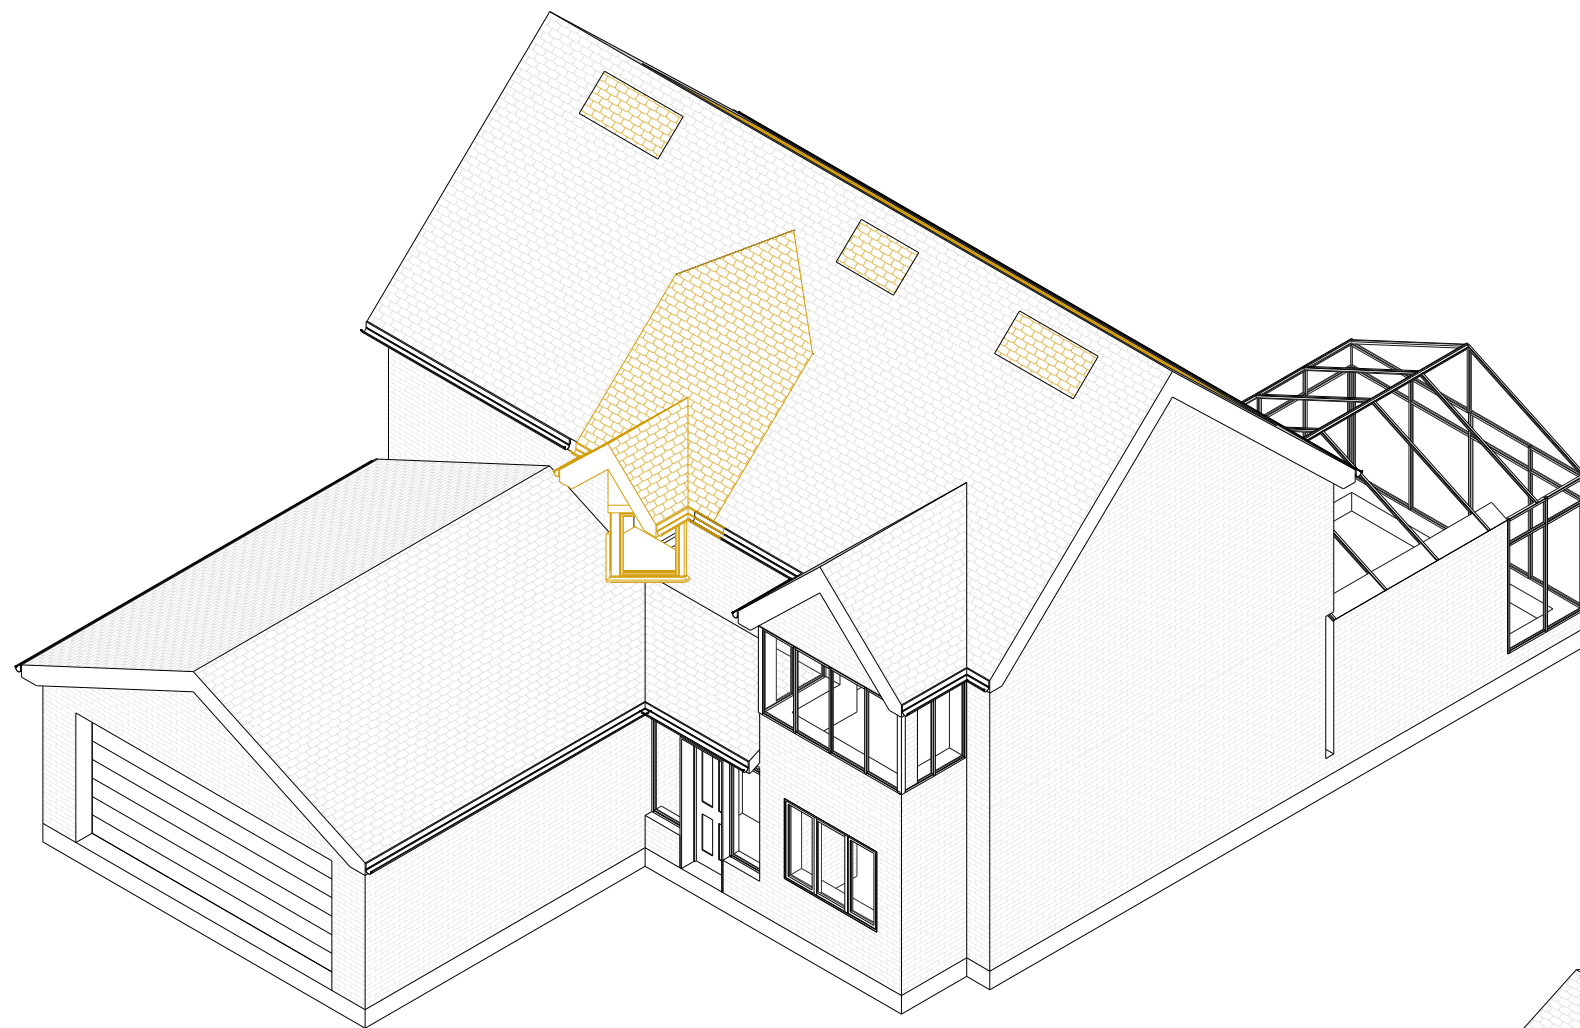

SCALE 1:100 @ A3

© 2023 1 Stop Design & Build.
All dimensions to be checked on site by the contractor and such dimensions to be their responsibility. All construction works must comply with the relevant British Standards and Building Regulations requirements. Any drawing errors and omissions to be reported to 1 Stop Design & Build.

Client Name

BG

Project Address

19 Woodward Cl, Winnersh,
Wokingham RG41

Section

LOFT CONVERSION AND INTERNAL REMODELING

Stage

PLANNING

Drawing Title

DEMO 3D VIEWS

Drawing Status

For Approval

Revisions and Notes

EXISTING STRUCTURE

 STRUCTURE TO BE DEMOLISHED

PROPOSED STRUCTURE

 SHARED WALL

LEGEND

Project No.	2025-02-RG41
-------------	--------------

Drawing No. A-013

Revision	00
----------	----

Scale at A3 1:100

Date	27/08/2025
------	------------

Designed	MI	Checked	MJ
----------	----	---------	----

Drawn	MI	Approved	MJ
-------	----	----------	----



1 STOP DESIGN & BUILD
128 CITY ROAD LONDON,
EC1V 2NX, UK

Email: info@1stopdesignandbuild.co.uk

Web: www.1stopdesignandbuild.co.uk

Phone No.: 0208 0512780

© 2023 1 Stop Design & Build.
All dimensions to be checked on site by the contractor and such dimensions to be their responsibility. All construction works must comply with the relevant British Standards and Building Regulations requirements. Any drawing errors and omissions to be reported to 1 Stop Design & Build.

Client Name

BG

Project Address

19 Woodward Cl, Winnersh,
Wokingham RG41

Section

LOFT CONVERSION AND
INTERNAL REMODELING

Stage

PLANNING

Drawing Title

PROPOSED PLANS

Drawing Status

For Approval

Revisions and Notes

EXISTING STRUCTURE

STRUCTURE TO BE DEMOLISHED

PROPOSED STRUCTURE

SHARED WALL

LEGEND

Project No. 2025-02-RG41

Drawing No. A-015

Revision 00

Scale at A3 1:100

Date 27/08/2025

Designed MI Checked MJ

Drawn MI Approved MJ




1 STOP DESIGN & BUILD
128 CITY ROAD LONDON,
EC1V 2NX, UK


Email: info@1stopdesignandbuild.co.uk

Web: www.1stopdesignandbuild.co.uk


Phone No.: 0208 0512780

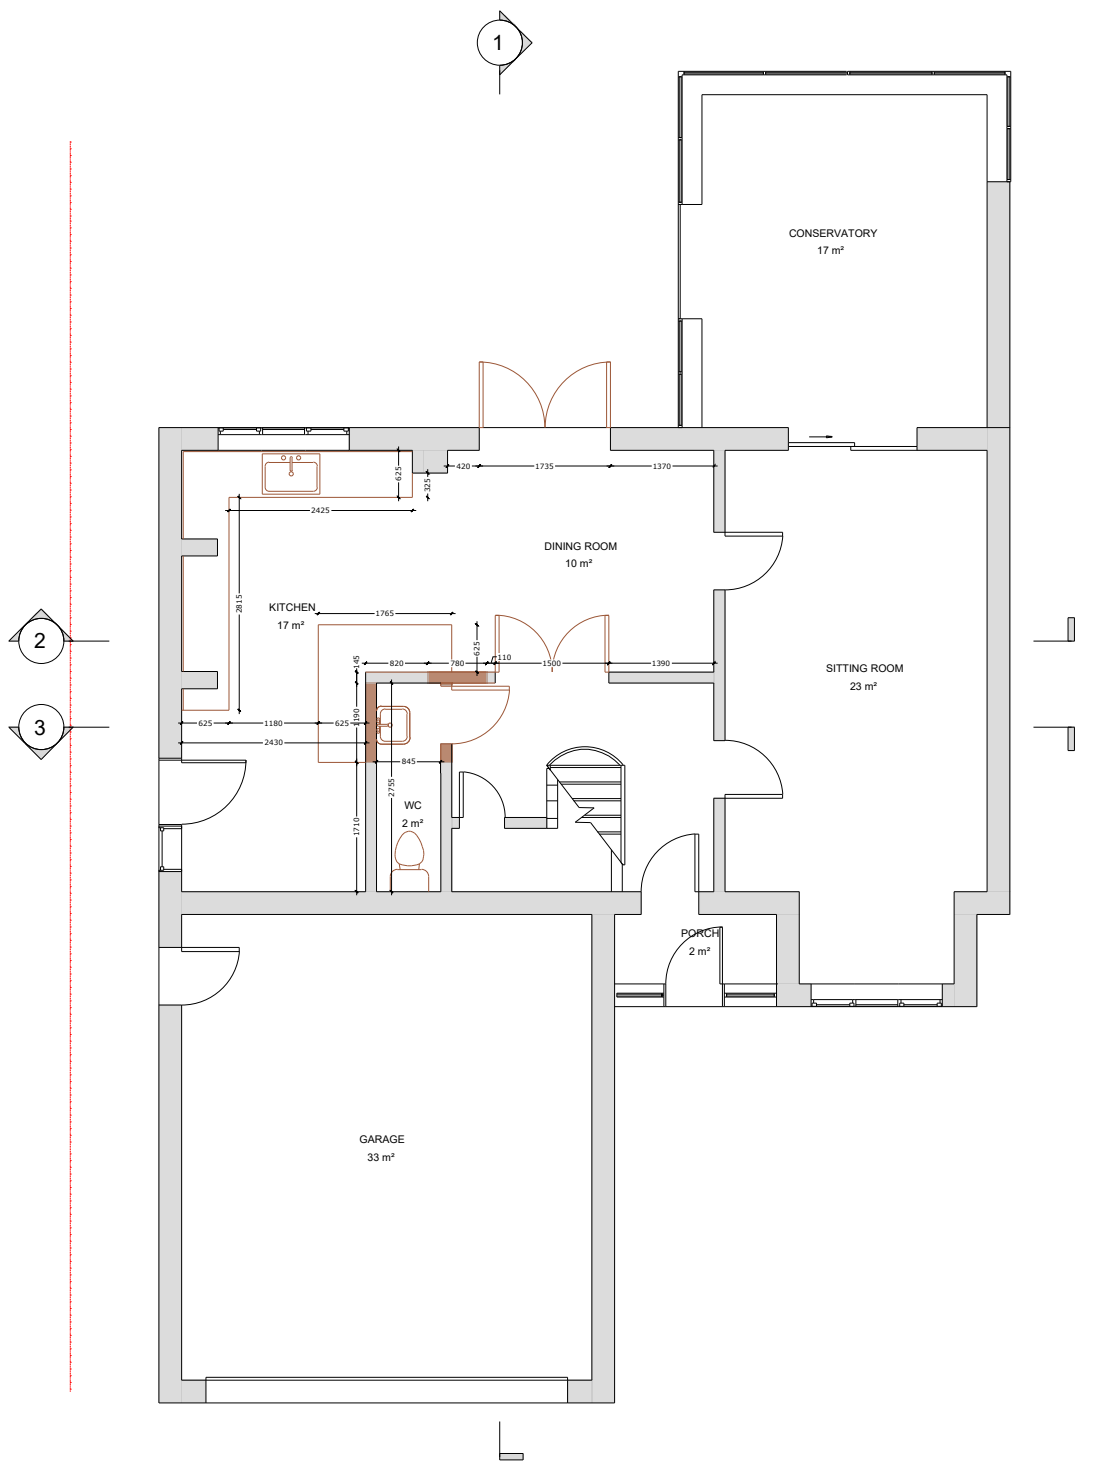

GROUND FLOOR PLAN

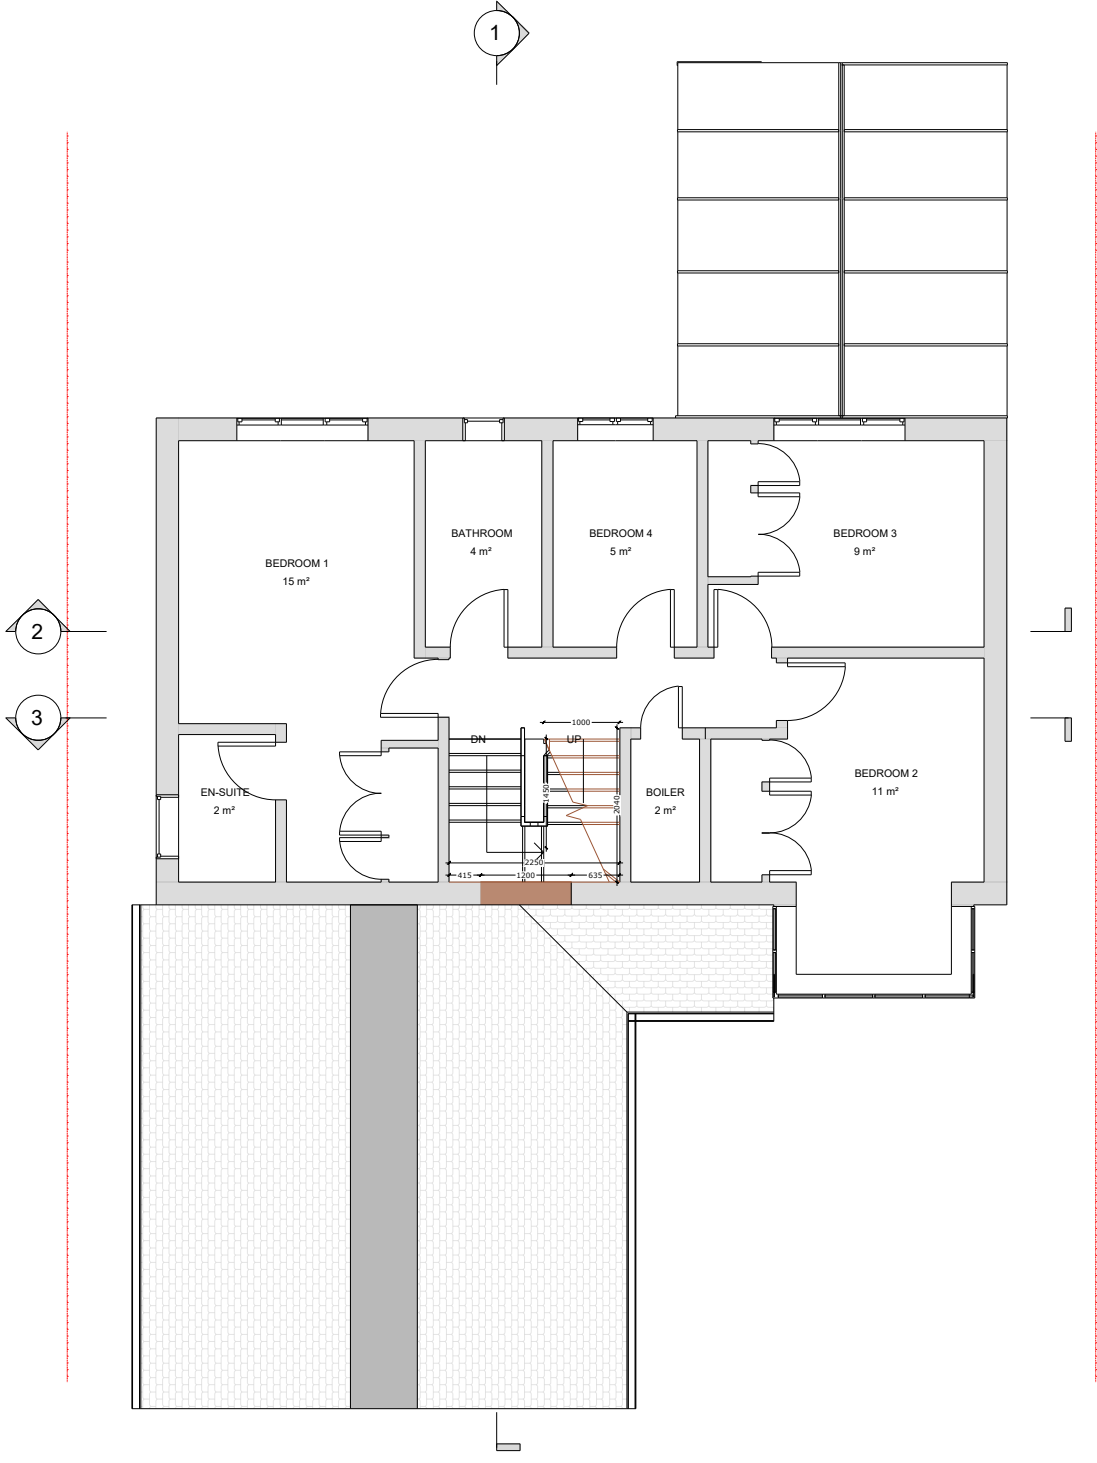

FIRST FLOOR PLAN

 

SCALE 1:100 @ A3

© 2023 1 Stop Design & Build.
All dimensions to be checked on site by the contractor and such dimensions to be their responsibility. All construction works must comply with the relevant British Standards and Building Regulations requirements. Any drawing errors and omissions to be reported to 1 Stop Design & Build.

Client Name

BG

Project Address

19 Woodward Cl, Winnersh,
Wokingham RG41

Section

LOFT CONVERSION AND
INTERNAL REMODELING

Stage

PLANNING

Drawing Title

PROPOSED PLANS

Drawing Status

For Approval

Revisions and Notes

EXISTING STRUCTURE

STRUCTURE TO BE DEMOLISHED

PROPOSED STRUCTURE

SHARED WALL

LEGEND

Project No. 2025-02-RG41

Drawing No. A-016

Revision 00

Scale at A3 1:100

Date 27/08/2025

Designed MI Checked MJ

Drawn MI Approved MJ




1 STOP DESIGN & BUILD
128 CITY ROAD LONDON,
EC1V 2NX, UK

Email: info@1stopdesignandbuild.co.uk

Web: www.1stopdesignandbuild.co.uk


Phone No.: 0208 0512780

1

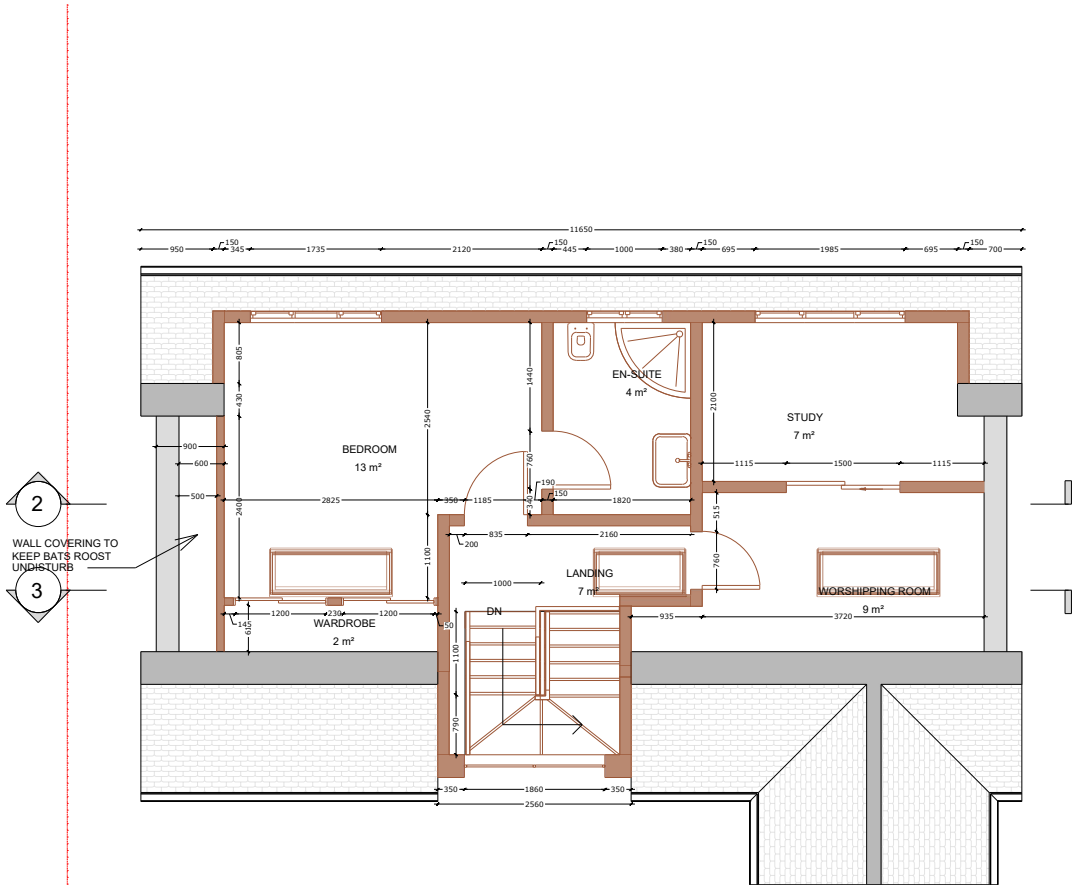


LOFT FLOOR PLAN

1

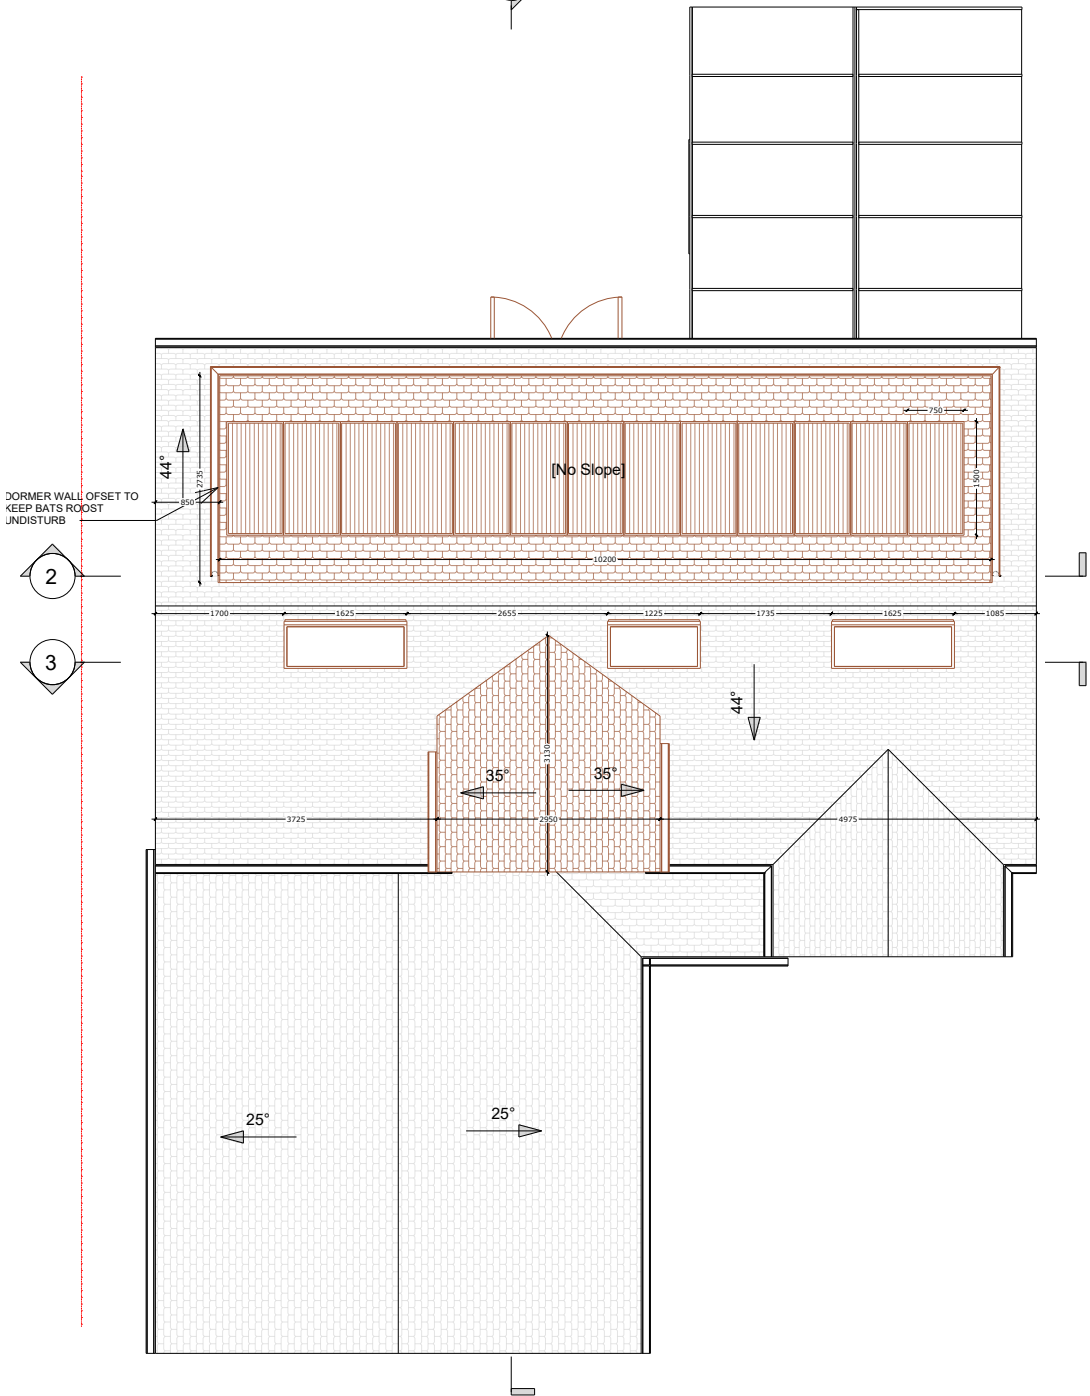

ROOF PLAN

 

SCALE 1:100 @ A3

© 2023 1 Stop Design & Build.
All dimensions to be checked on site by the contractor and such dimensions to be their responsibility. All construction works must comply with the relevant British Standards and Building Regulations requirements. Any drawing errors and omissions to be reported to 1 Stop Design & Build.

Client Name

BG

Project Address

19 Woodward Cl, Winnersh,
Wokingham RG41

Section

LOFT CONVERSION AND
INTERNAL REMODELING

Stage

PLANNING

Drawing Title

PROPOSED ELEVATIONS

Drawing Status

For Approval

Revisions and Notes

EXISTING STRUCTURE

STRUCTURE TO BE DEMOLISHED

PROPOSED STRUCTURE

SHARED WALL

LEGEND

Project No. 2025-02-RG41

Drawing No. A-017

Revision 00

Scale at A3 1:100

Date 27/08/2025

Designed MI Checked MJ

Drawn MI Approved MJ




1 STOP DESIGN & BUILD
128 CITY ROAD LONDON,
EC1V 2NX, UK

Email: info@1stopdesignandbuild.co.uk

Web: www.1stopdesignandbuild.co.uk

Phone No.: 0208 0512780

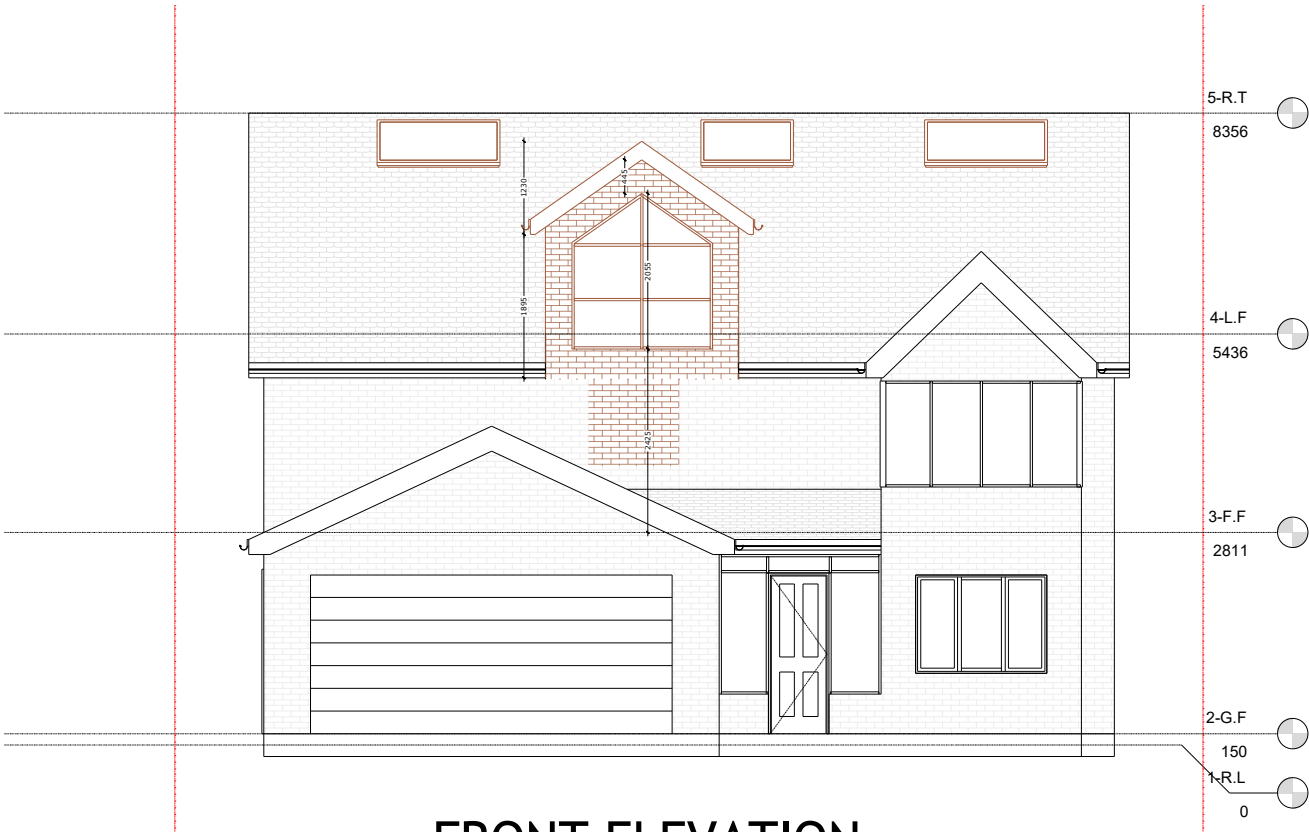

FRONT ELEVATION



REAR ELEVATION



SCALE 1:100 @ A3

© 2023 1 Stop Design & Build.
All dimensions to be checked on site by the contractor and such dimensions to be their responsibility. All construction works must comply with the relevant British Standards and Building Regulations requirements. Any drawing errors and omissions to be reported to 1 Stop Design & Build.

Client Name

BG

Project Address

19 Woodward Cl, Winnersh,
Wokingham RG41

Section

LOFT CONVERSION AND
INTERNAL REMODELING

Stage

PLANNING

Drawing Title

PROPOSED ELEVATIONS

Drawing Status

For Approval

Revisions and Notes

EXISTING STRUCTURE

STRUCTURE TO BE DEMOLISHED

PROPOSED STRUCTURE

SHARED WALL

LEGEND

Project No. 2025-02-RG41

Drawing No. A-018

Revision 00

Scale at A3 1:100

Date 27/08/2025

Designed MI Checked MJ

Drawn MI Approved MJ




1 STOP DESIGN & BUILD
128 CITY ROAD LONDON,
EC1V 2NX, UK


Email: info@1stopdesignandbuild.co.uk

Web: www.1stopdesignandbuild.co.uk


Phone No.: 0208 0512780

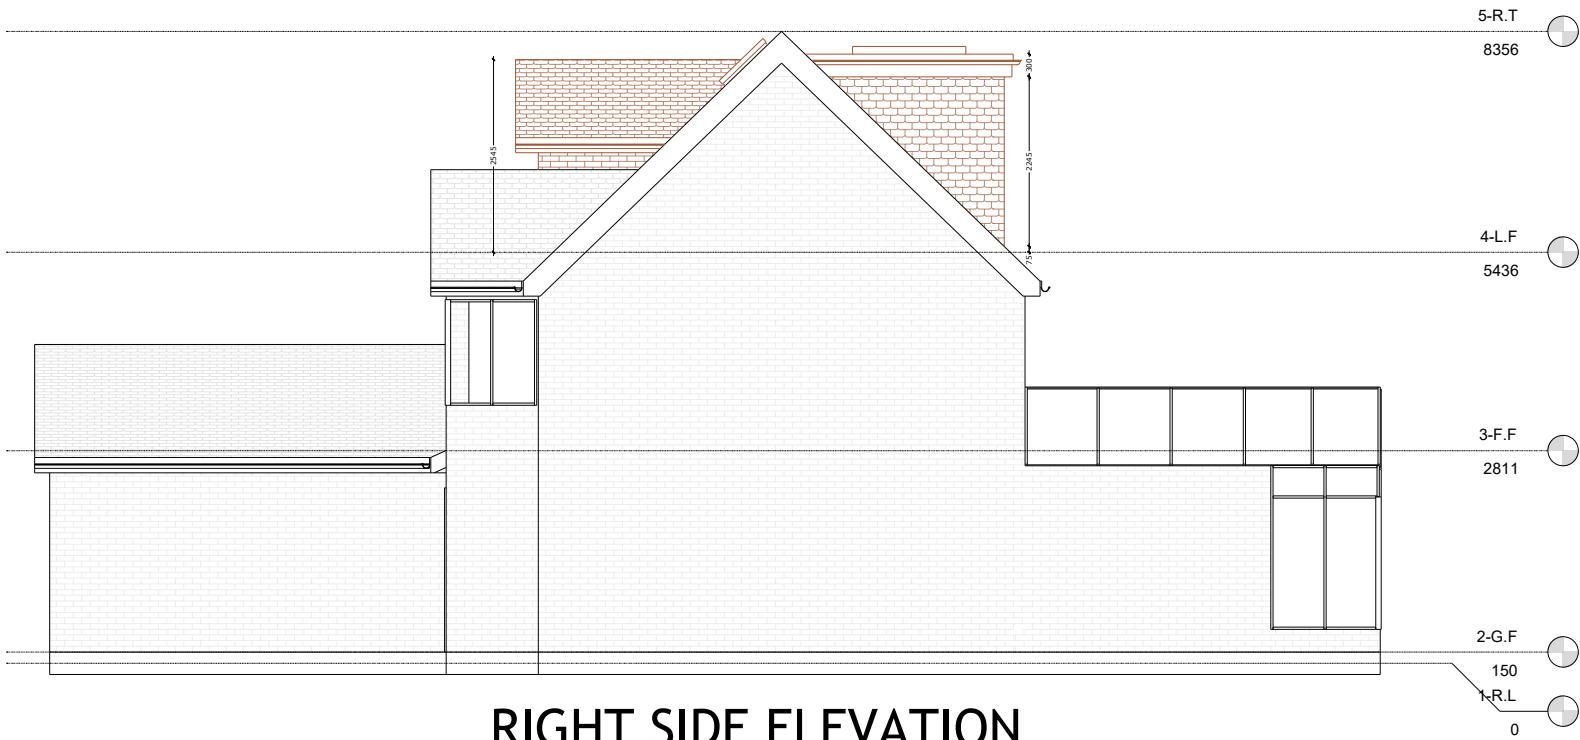

RIGHT SIDE ELEVATION

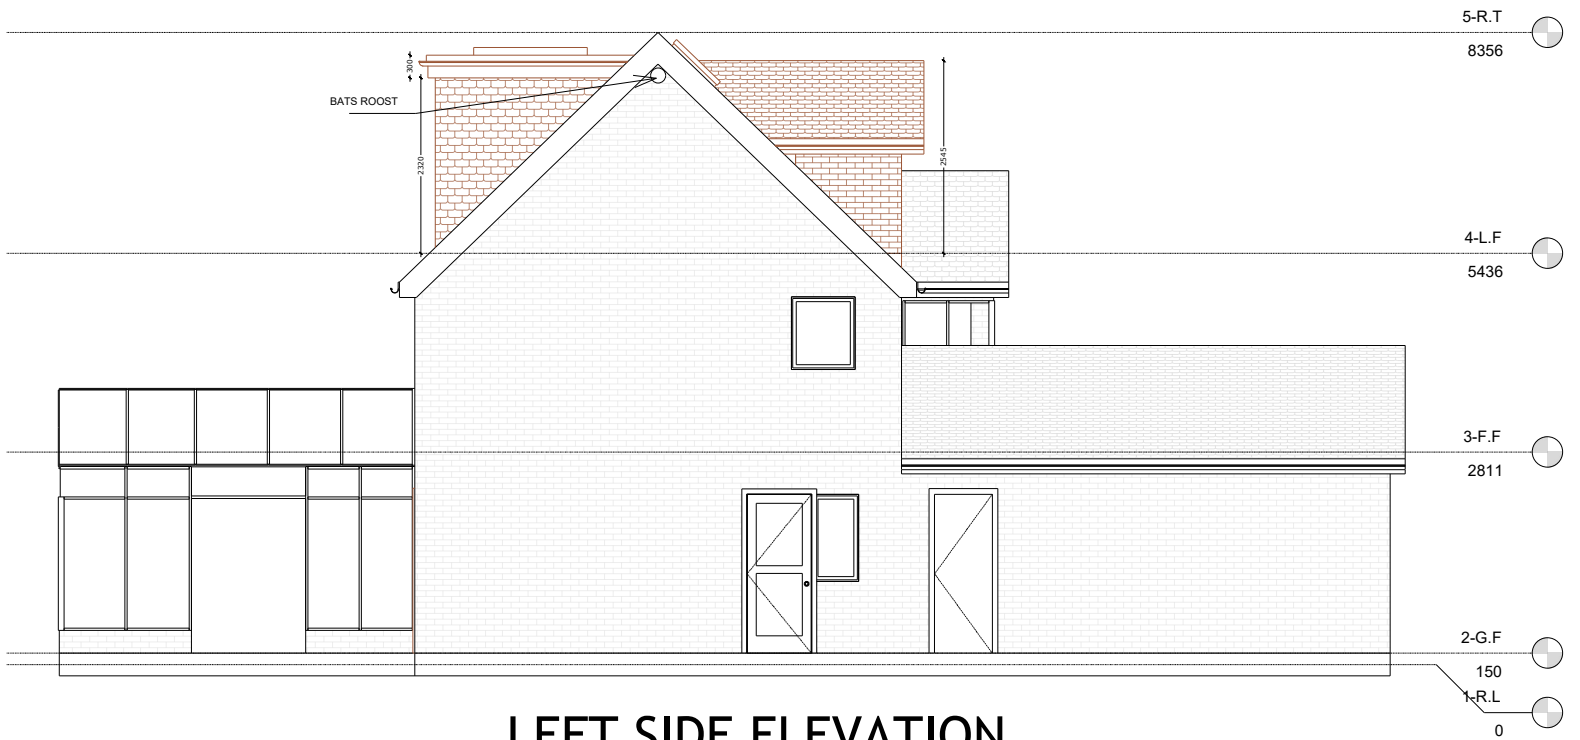

LEFT SIDE ELEVATION

 

SCALE 1:100 @ A3

© 2023 1 Stop Design & Build.
All dimensions to be checked on site by the contractor and such dimensions to be their responsibility. All construction works must comply with the relevant British Standards and Building Regulations requirements. Any drawing errors and omissions to be reported to 1 Stop Design & Build.

Client Name

BG

Project Address

19 Woodward Cl, Winnersh,
Wokingham RG41

Section

LOFT CONVERSION AND
INTERNAL REMODELING

Stage

PLANNING

Drawing Title

PROPOSED SECTIONS

Drawing Status

For Approval

Revisions and Notes




SECTION 1



SECTION 2



SECTION 3

 

SCALE 1:100 @ A3

- LEGEND
- EXISTING STRUCTURE
 - STRUCTURE TO BE DEMOLISHED
 - PROPOSED STRUCTURE
 - SHARED WALL

Project No. 2025-02-RG41

Drawing No. A-019

Revision 00

Scale at A3 1:100

Date 27/08/2025

Designed MI Checked MJ

Drawn MI Approved MJ





1 STOP DESIGN & BUILD
128 CITY ROAD LONDON,
EC1V 2NX, UK

Email: info@1stopdesignandbuild.co.uk

Web: www.1stopdesignandbuild.co.uk

Phone No.: 0208 0512780

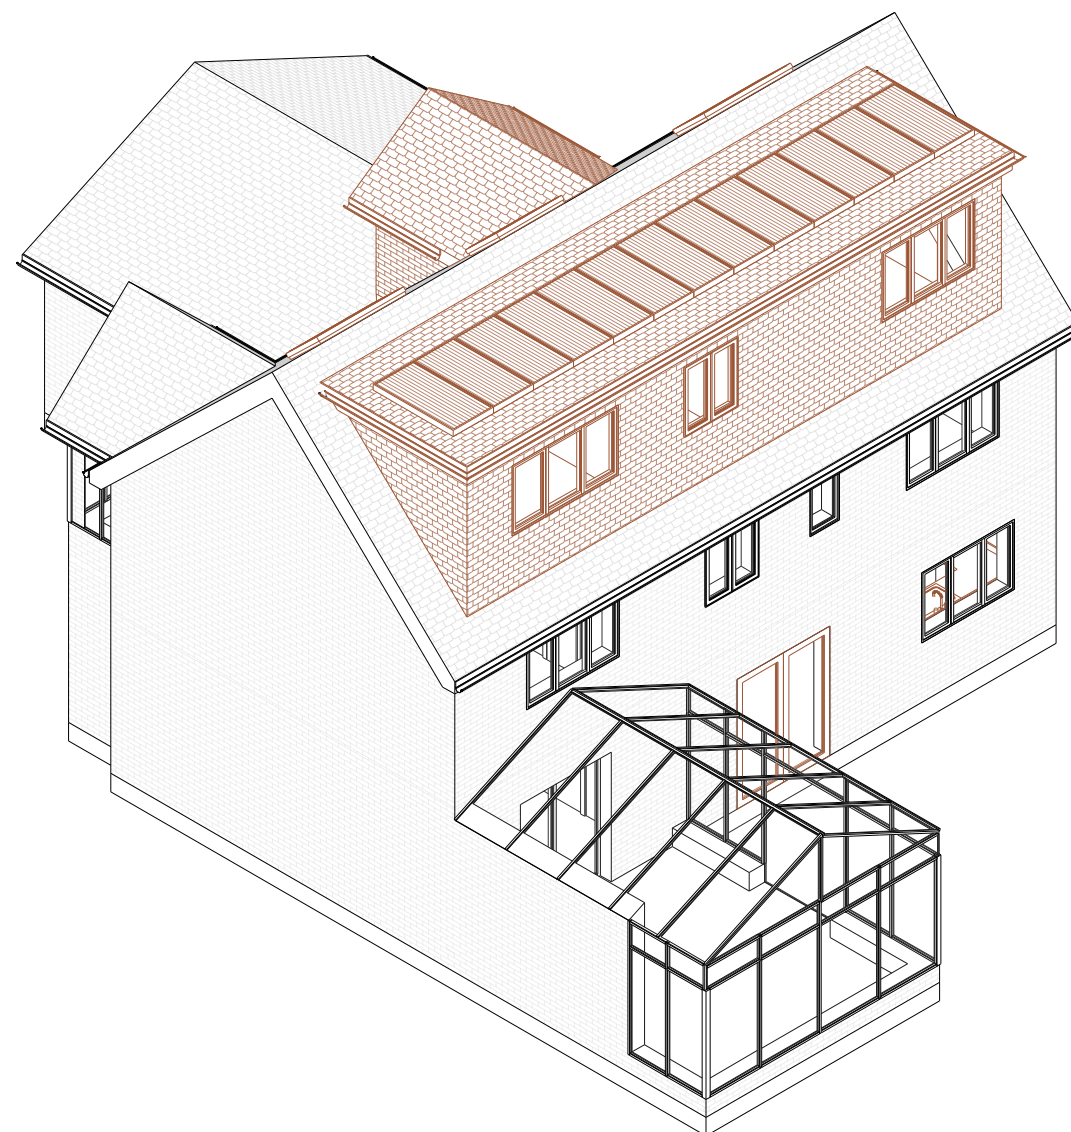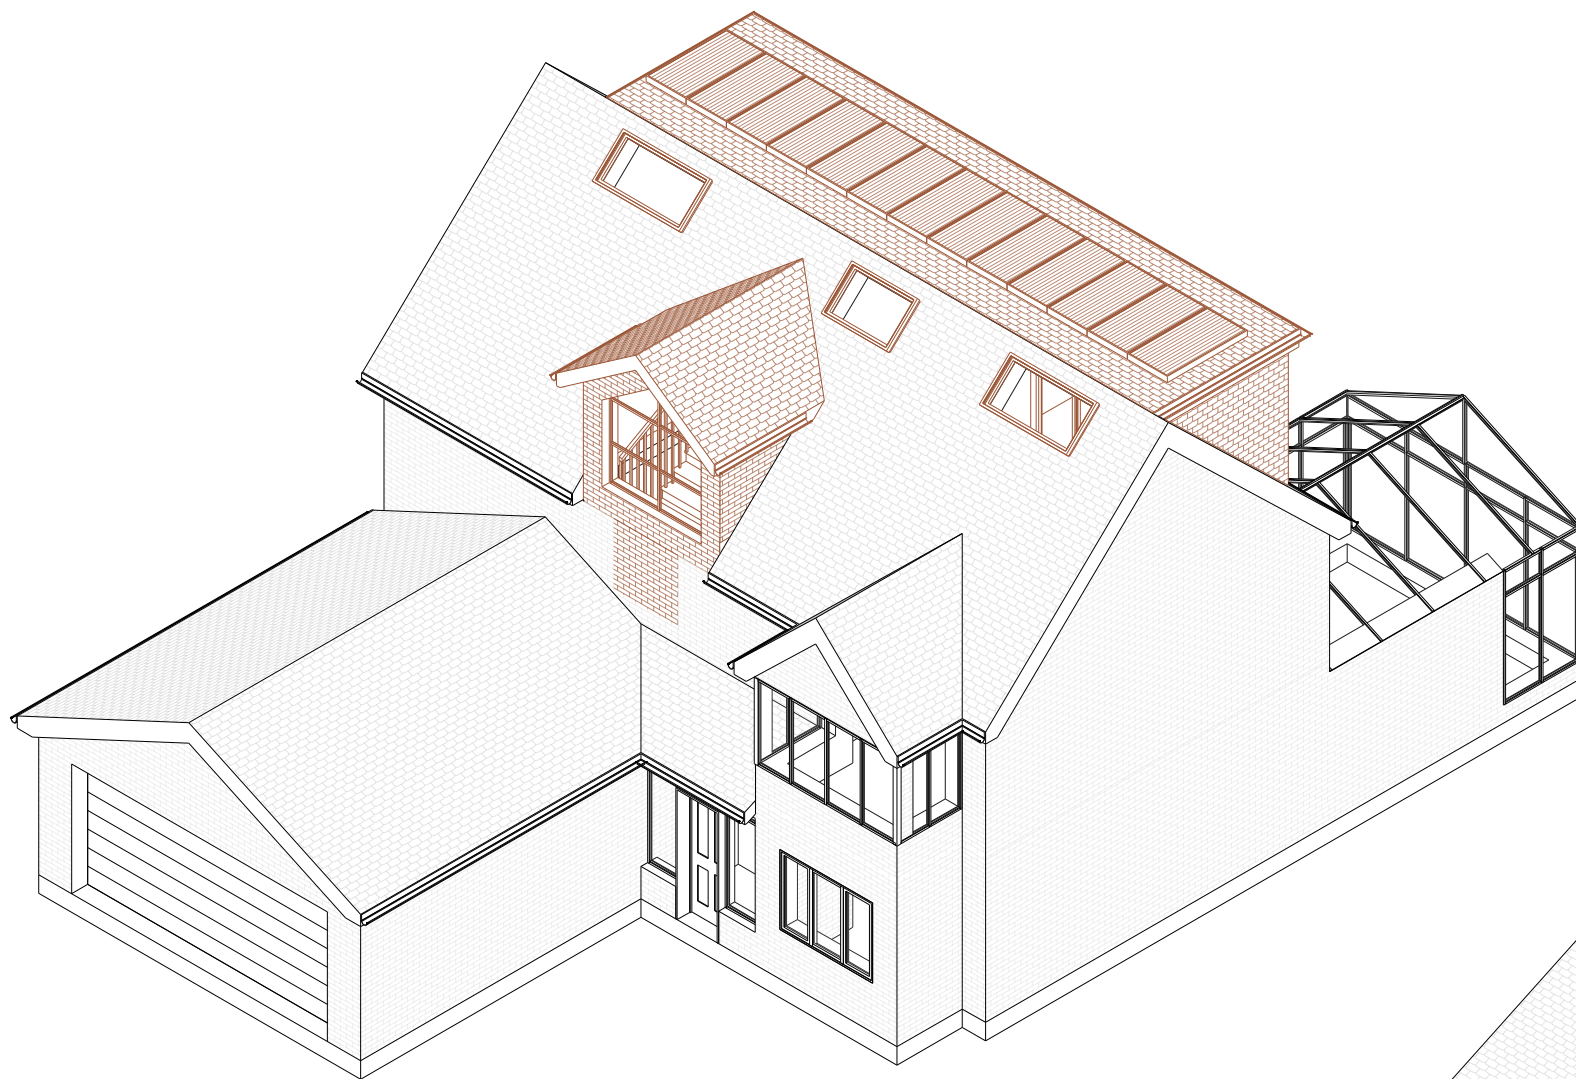

SCALE 1:100 @ A3

© 2023 1 Stop Design & Build.
All dimensions to be checked on site by the contractor and such dimensions to be their responsibility. All construction works must comply with the relevant British Standards and Building Regulations requirements. Any drawing errors and omissions to be reported to 1 Stop Design & Build.

Client Name

BG

Project Address

19 Woodward Cl, Winnersh,
Wokingham RG41

Section

LOFT CONVERSION AND INTERNAL REMODELING

Stage

PLANNING

Drawing Title

PROPOSED 3D VIEWS

Drawing Status

For Approval

Revisions and Notes

EXISTING STRUCTURE

STRUCTURE TO BE DEMOLISHED

PROPOSED STRUCTURE

 SHARED WALL

LEGEND

Project No. 2025-02-RG41

Drawing No. **A-020**

Revision 00

Scale at A3 1:100

Date 27/08/2025

Designed	MI	Checked	MJ
----------	-----------	---------	-----------

Drawn	MI	Approved	MJ
-------	-----------	----------	-----------



1 STOP DESIGN & BUILD
128 CITY ROAD LONDON,
EC1V 2NX, UK

Email: info@1stopdesignandbuild.co.uk

Web: www.1stopdesignandbuild.co.uk

Phone No.: 0208 0512780

