



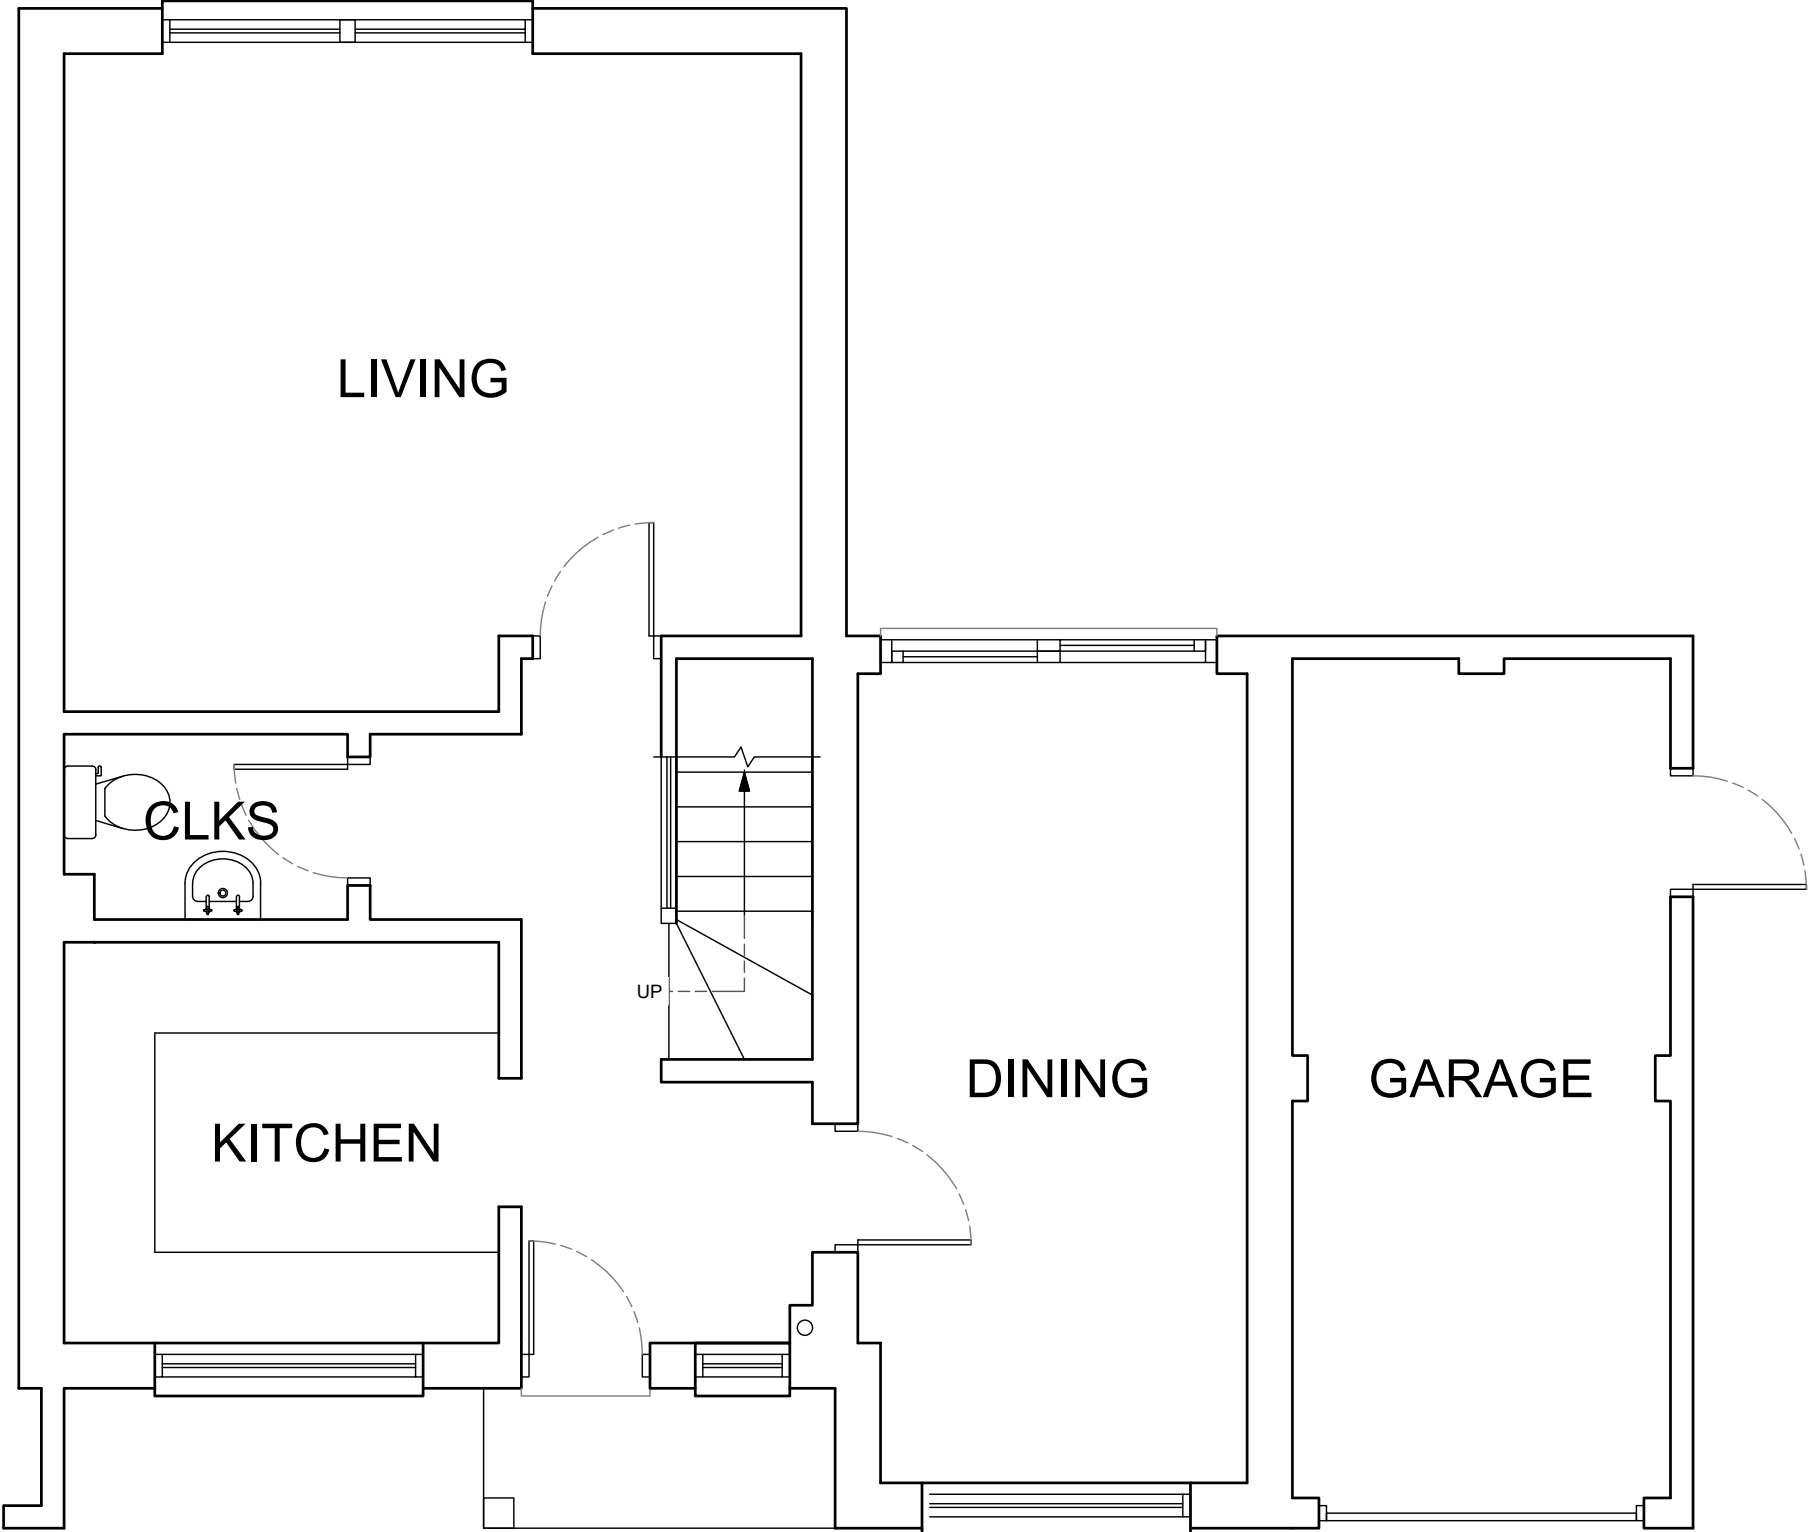


A	M Harrison	25.09.2025	First Issue			
ISSUE	BY	DATE	DESCRIPTION		APPROVED	DATE
Scale	1:50	Dimensions	mm	Tolerance	Mass	Projection 3rd Angle
Drawing Owner			Title			
 T : 01189 770404			79 Hilmanton, Lower Earley, Wokingham, Berkshire RG6 4HN, Existing Ground Floor Plan			
Drawn by			Drawing Number		Sheet	Issue
			25/HEW/01		1/1	A

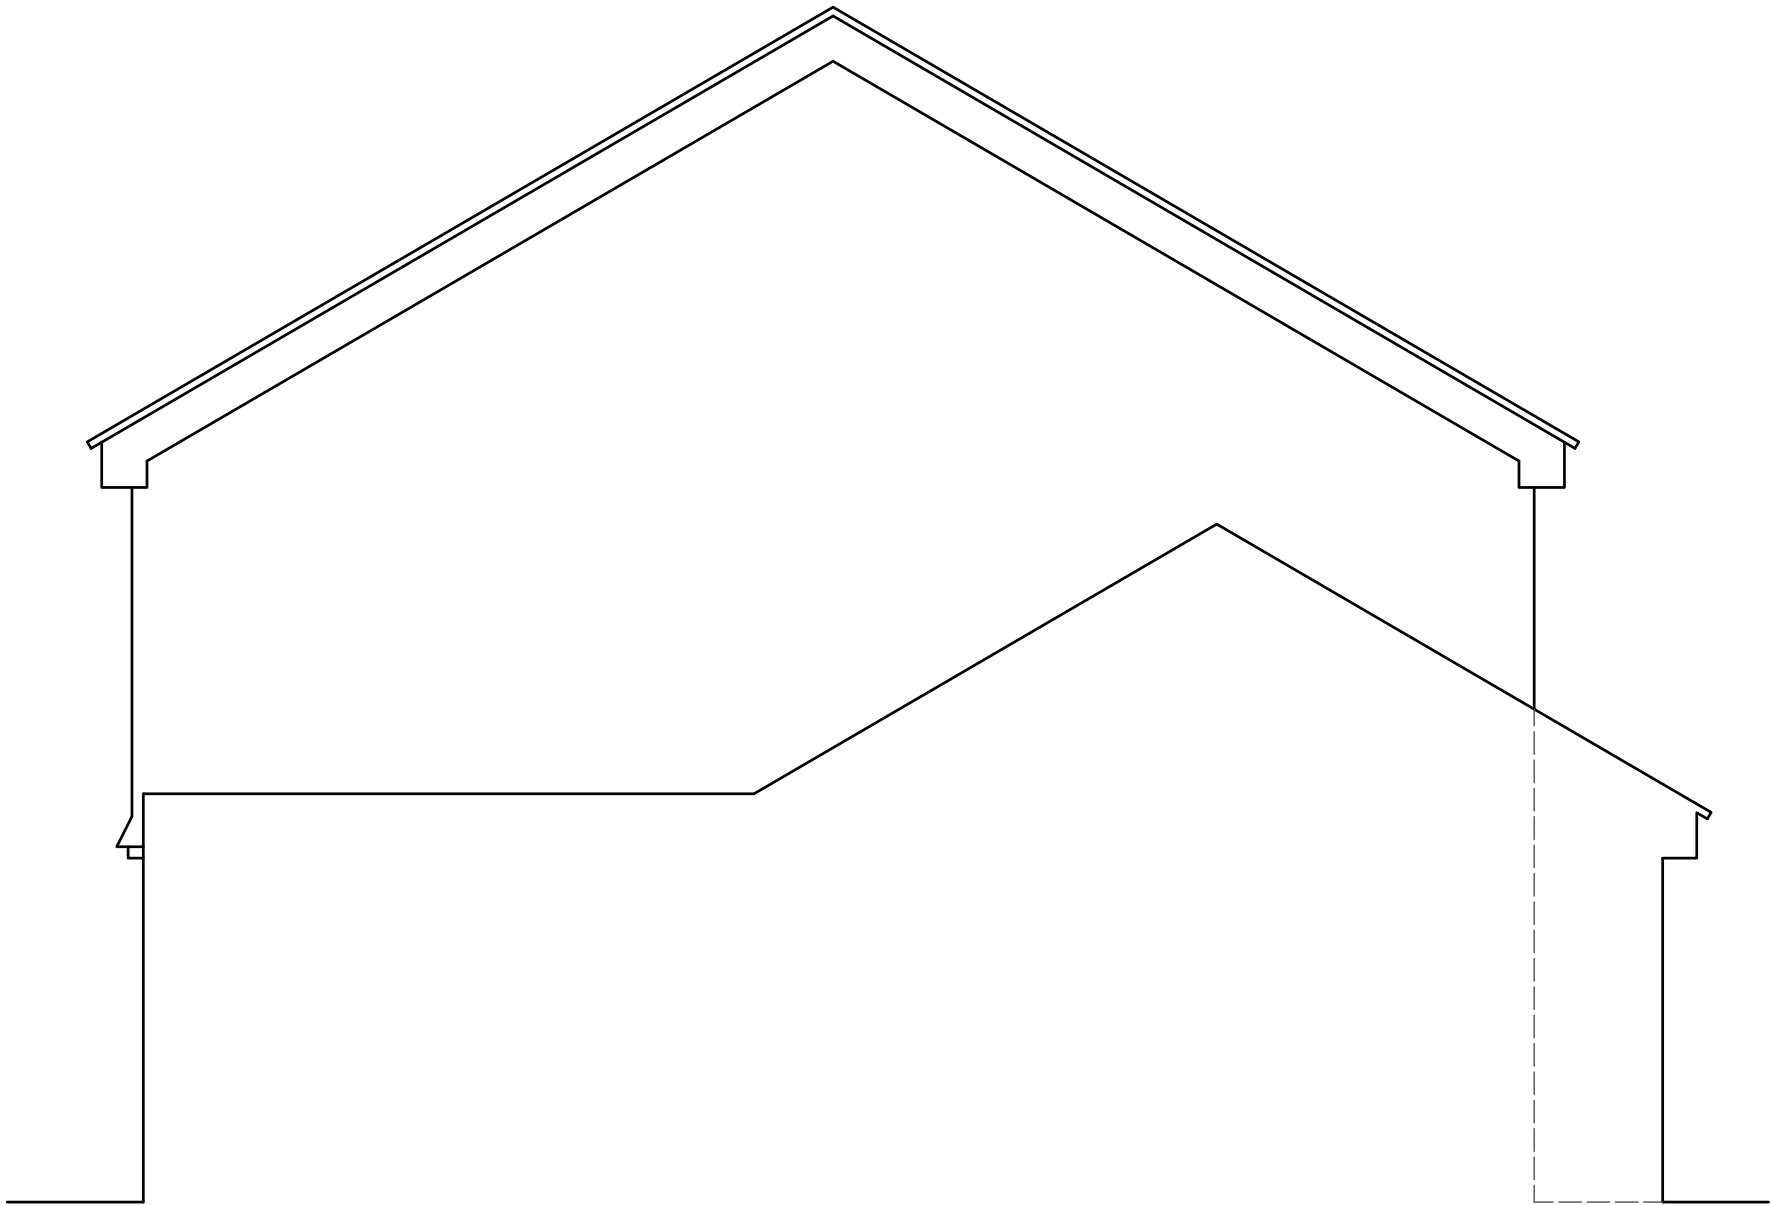


A		M Harrison	25.09.2025	First Issue			
ISSUE	BY	DATE	DESCRIPTION		APPROVED	DATE	
Scale	1:50	Dimensions	mm	Tolerance	Mass	Projection	3rd Angle 
Drawing Owner				Title			
 T : 01189 770404				79 Hilmanton, Lower Earley, Wokingham, Berkshire RG6 4HN, Existing & Proposed North Elevation			
Drawn by				Drawing Number		Sheet	Issue
				25/HEW/021		1/1	A




A		M Harrison	25.09.2025	First Issue			
ISSUE	BY	DATE	DESCRIPTION		APPROVED	DATE	
Scale	1:50	Dimensions	mm	Tolerance	Mass	Projection	3rd Angle
Drawing Owner		Title					
 T : 01189 770404		79 Hilmanton, Lower Earley, Wokingham, Berkshire RG6 4HN, Existing & Proposed East Elevation					
Drawn by			Drawing Number			Sheet	Issue
			25/HEW/022			1/1	A

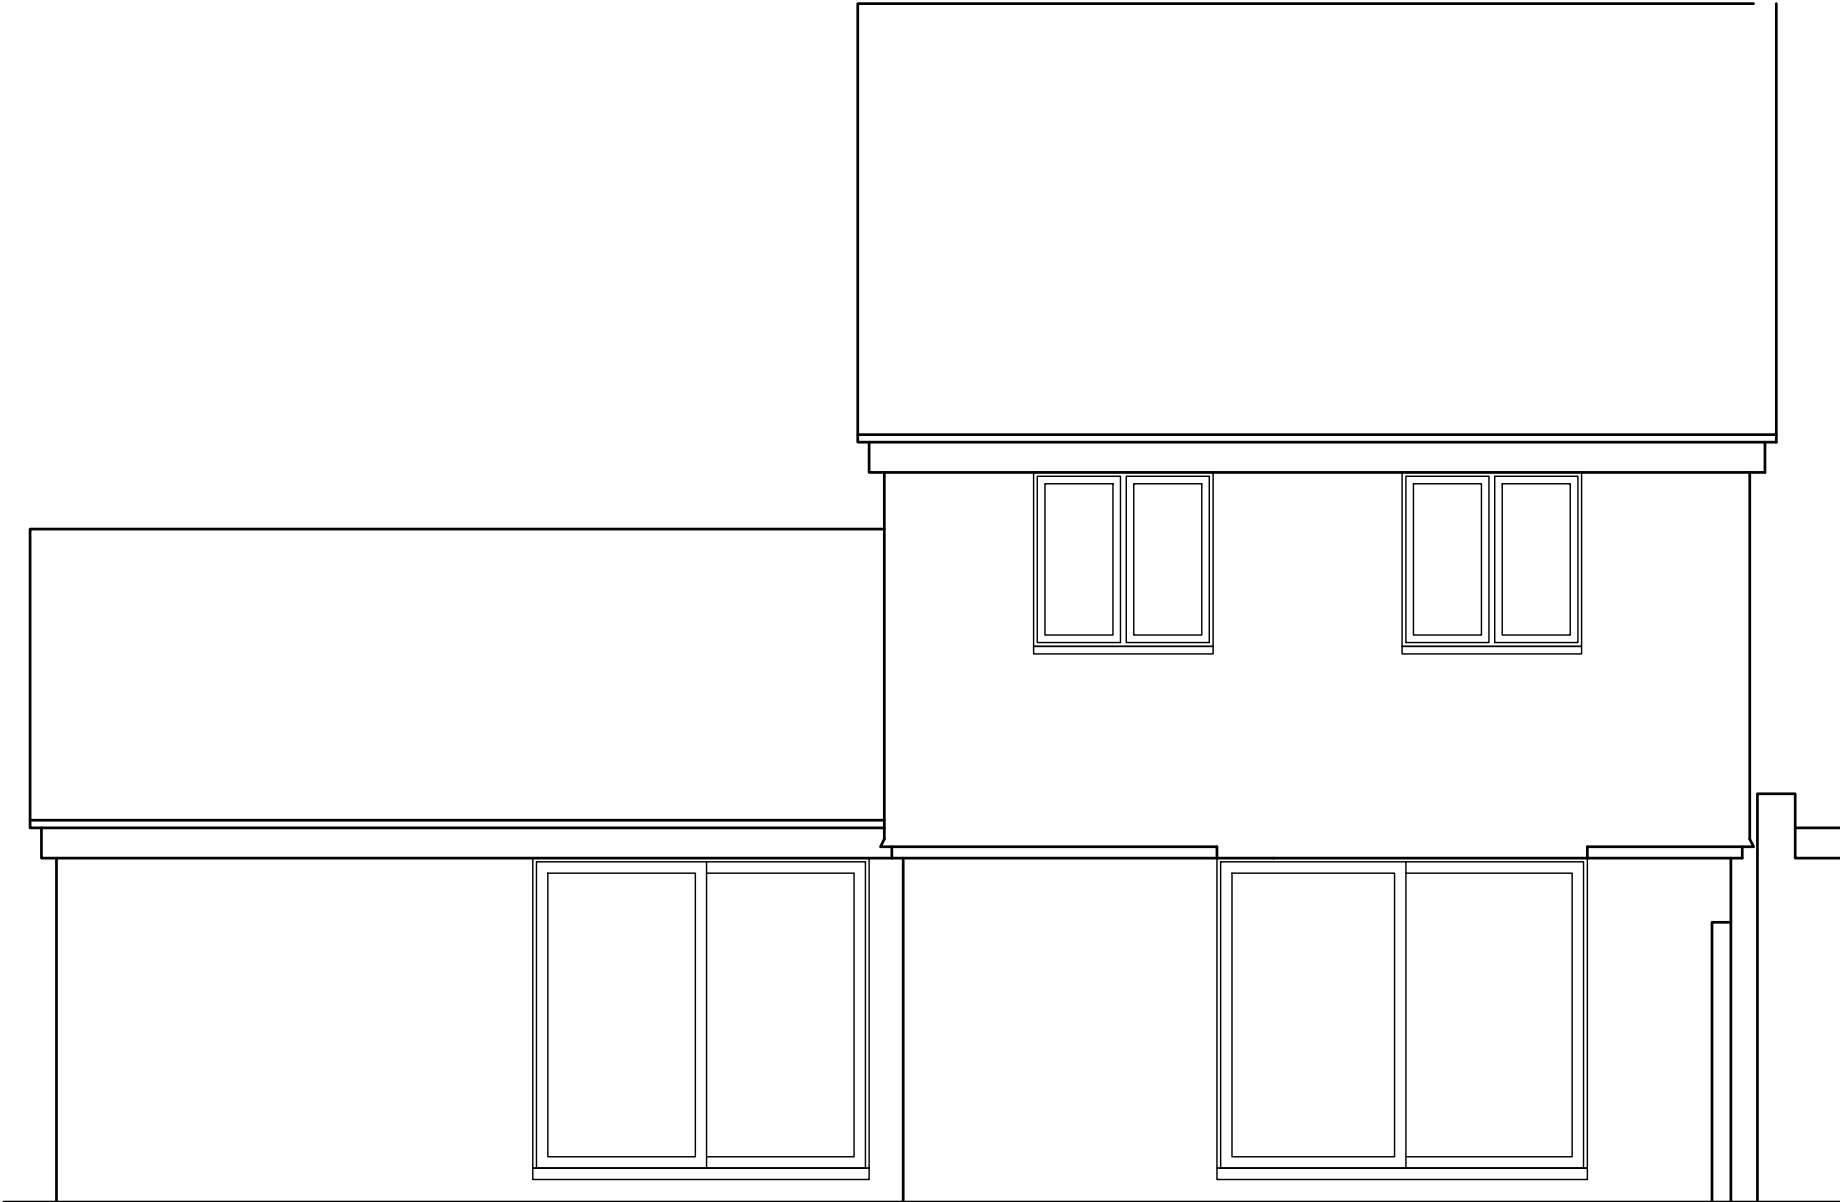

A		M Harrison	25.09.2025	First Issue			
ISSUE	BY	DATE	DESCRIPTION		APPROVED	DATE	
Scale	1:50	Dimensions	mm	Tolerance	Mass	Projection	3rd Angle
Drawing Owner		Title					
 T : 01189 770404		79 Hilmanton, Lower Earley, Wokingham, Berkshire RG6 4HN, Existing South Elevation					
Drawn by				Drawing Number		Sheet	Issue
				25/HEW/031		1/1	A

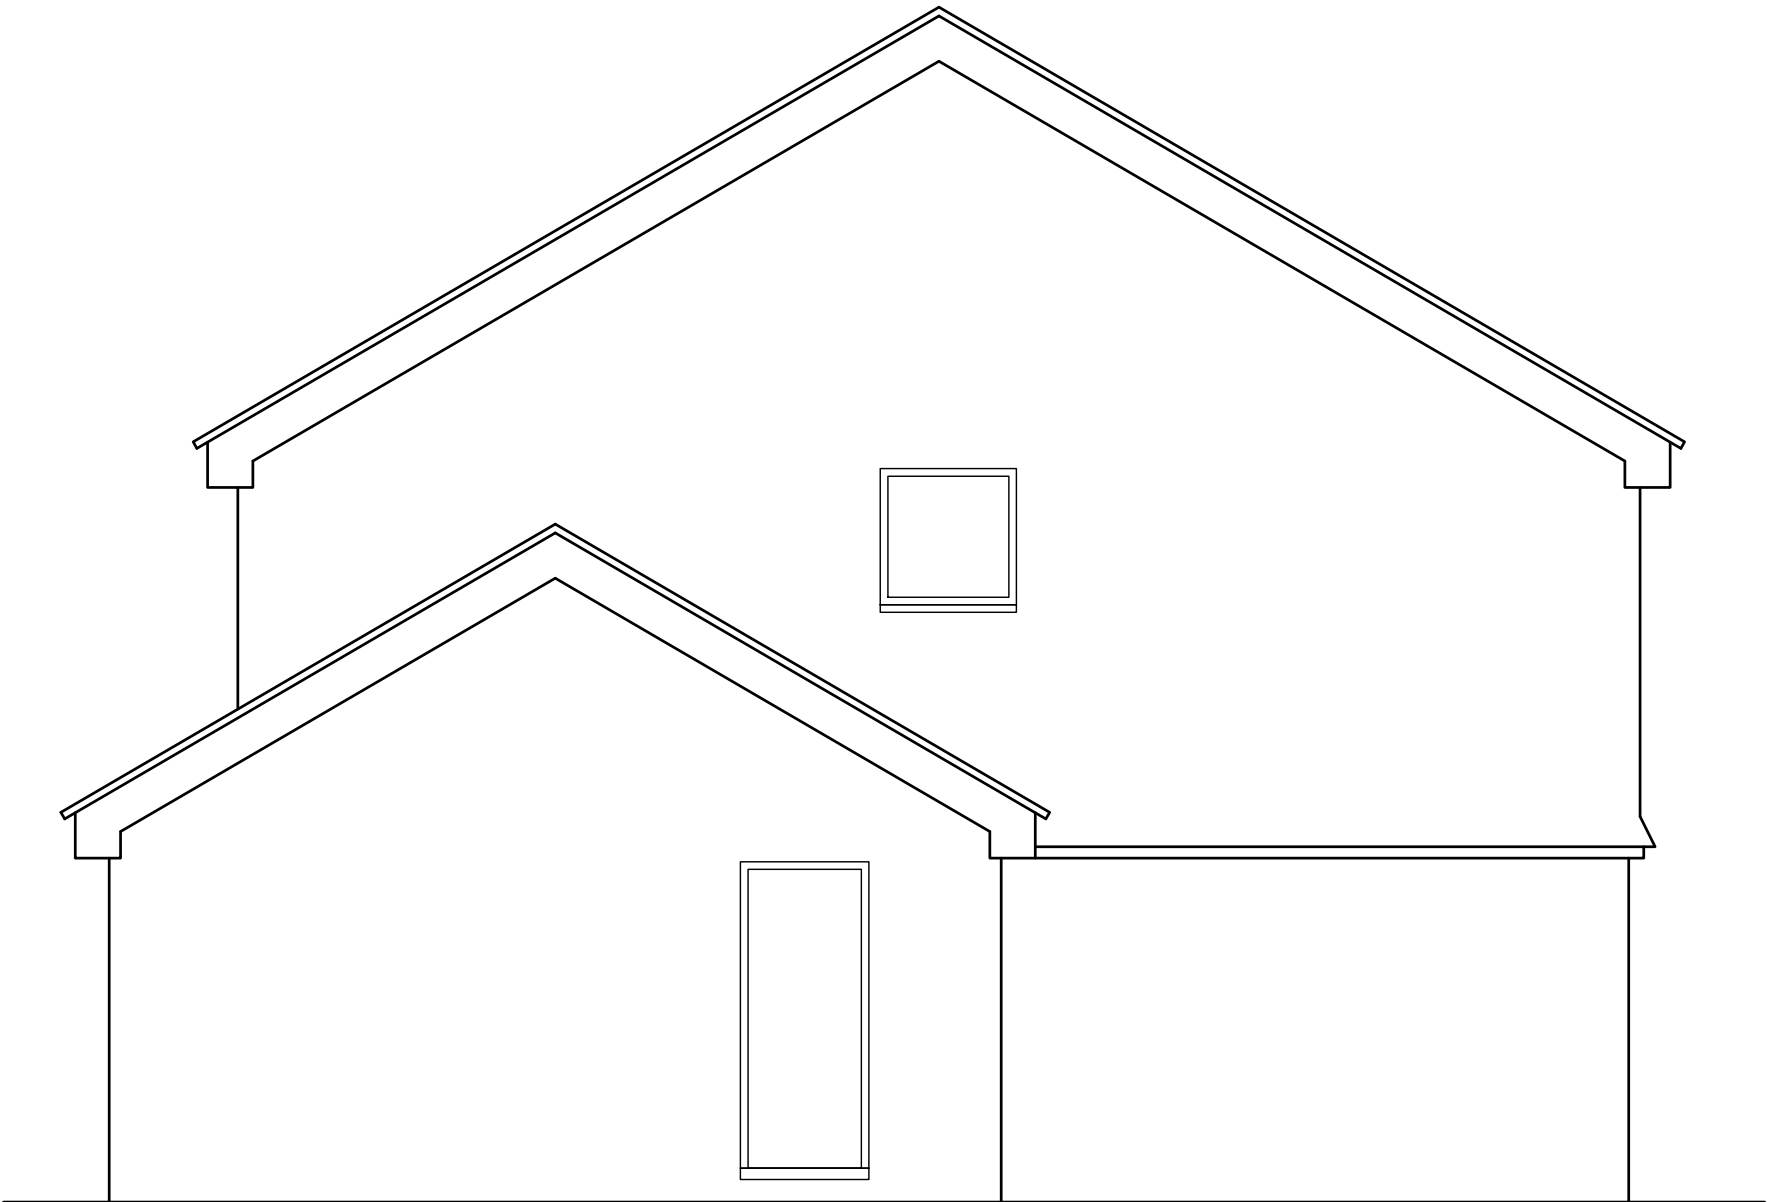

 
A		M Harrison	25.09.2025	First Issue			
ISSUE	BY	DATE	DESCRIPTION		APPROVED	DATE	
Scale	1:50	Dimensions	mm	Tolerance	Mass	Projection	3rd Angle
Drawing Owner		Title					
 T : 01189 770404		79 Hilmanton, Lower Earley, Wokingham, Berkshire RG6 4HN, Existing West Elevation					
Drawn by				Drawing Number		Sheet	Issue
				25/HEW/032		1/1	A




A	M Harrison	25.09.2025	First Issue			
ISSUE	BY	DATE	DESCRIPTION		APPROVED	DATE
Scale	1:50	Dimensions	mm	Tolerance	Mass	Projection 3rd Angle
Drawing Owner			Title			
 T : 01189 770404			79 Hilmanton, Lower Earley, Wokingham, Berkshire RG6 4HN, Proposed Ground Floor Plan			
Drawn by			Drawing Number		Sheet	Issue
			25/HEW/04		1/1	A






A		M Harrison	25.09.2025	First Issue			
ISSUE	BY	DATE	DESCRIPTION		APPROVED	DATE	
Scale	1:50	Dimensions	mm	Tolerance	Mass	Projection	3rd Angle
Drawing Owner		Title					
 T : 01189 770404		79 Hilmanton, Lower Earley, Wokingham, Berkshire RG6 4HN, Proposed South Elevation					
Drawn by				Drawing Number		Sheet	Issue
				25/HEW/051		1/1	A

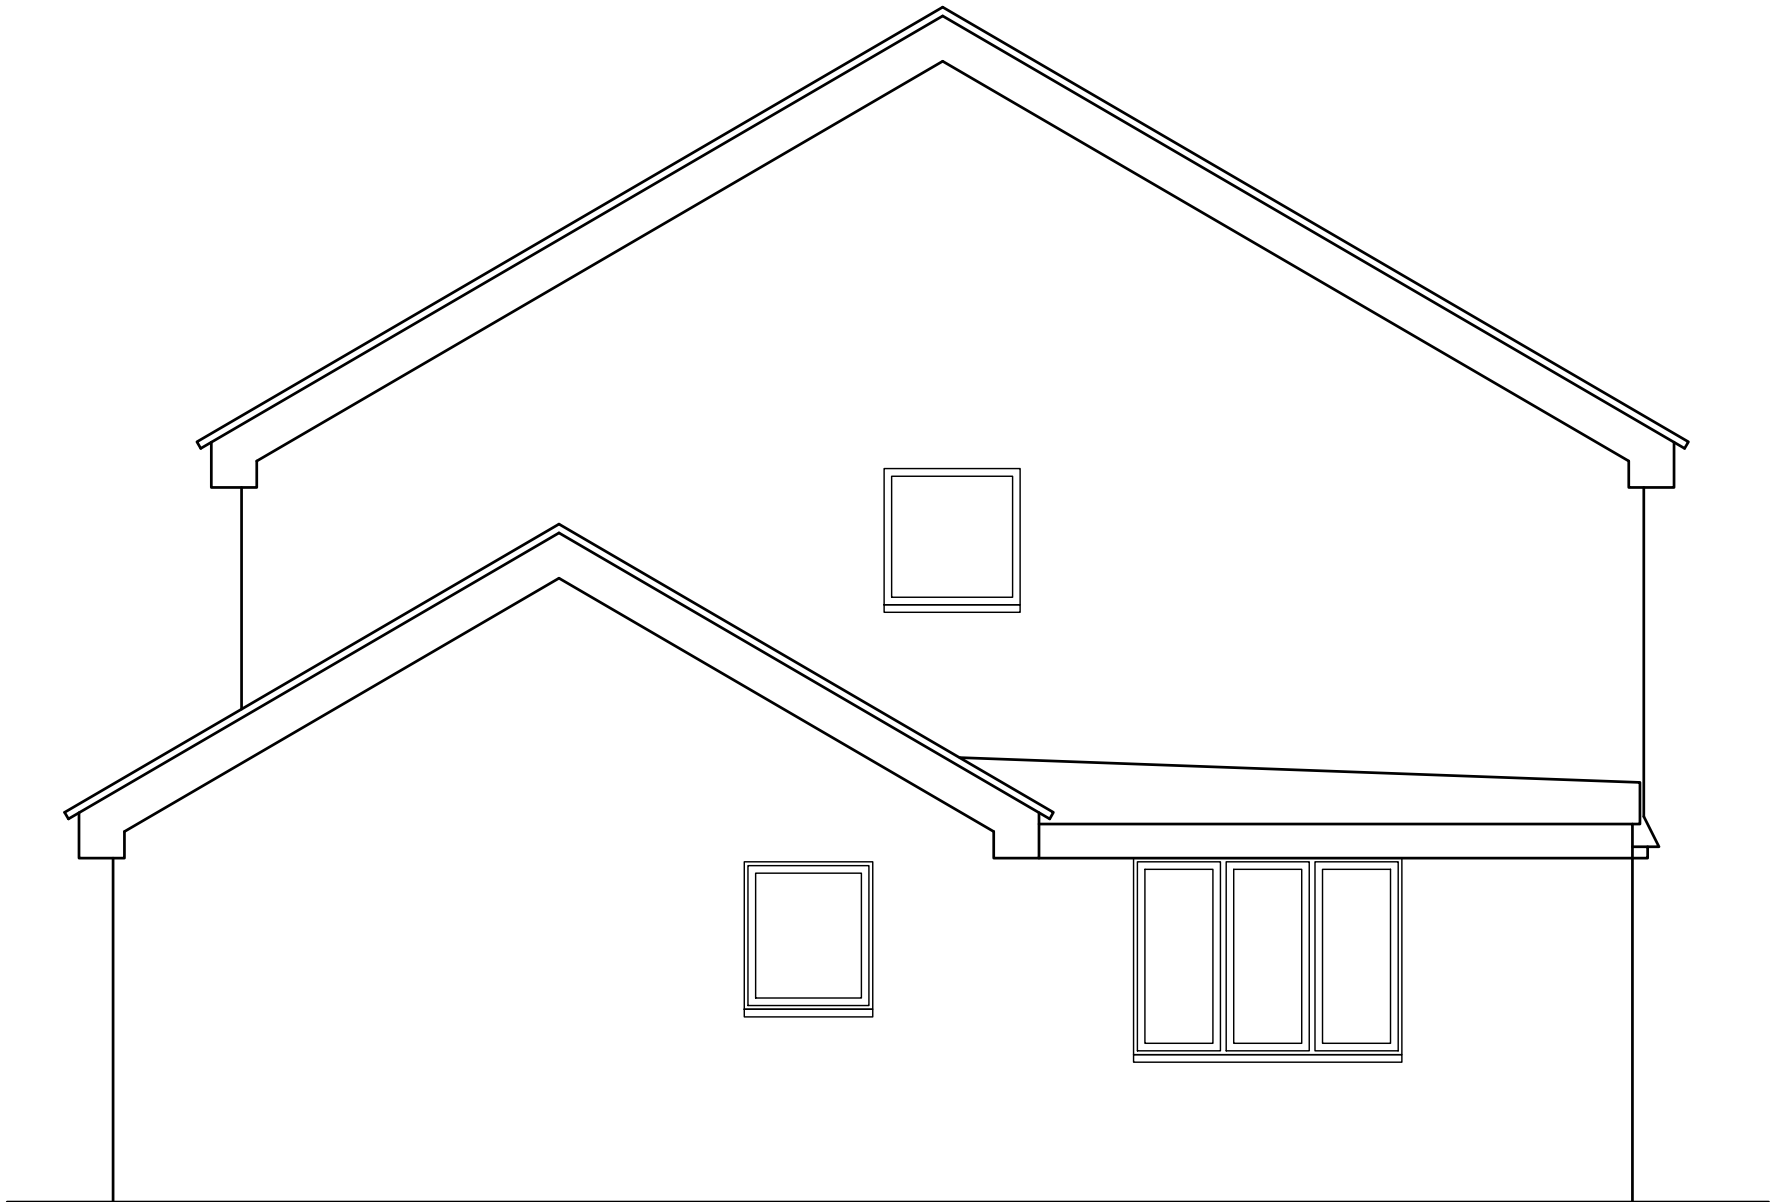


A	M Harrison	25.09.2025	First Issue			
ISSUE	BY	DATE	DESCRIPTION		APPROVED	DATE
Scale	1:50	Dimensions mm	Tolerance	Mass	Projection 3rd Angle	
Drawing Owner		Title				
 T : 01189 770404		79 Hilmanton, Lower Earley, Wokingham, Berkshire RG6 4HN, Proposed West Elevation				
Drawn by		Drawing Number			Sheet	Issue
		25/HEW/052			1/1	A

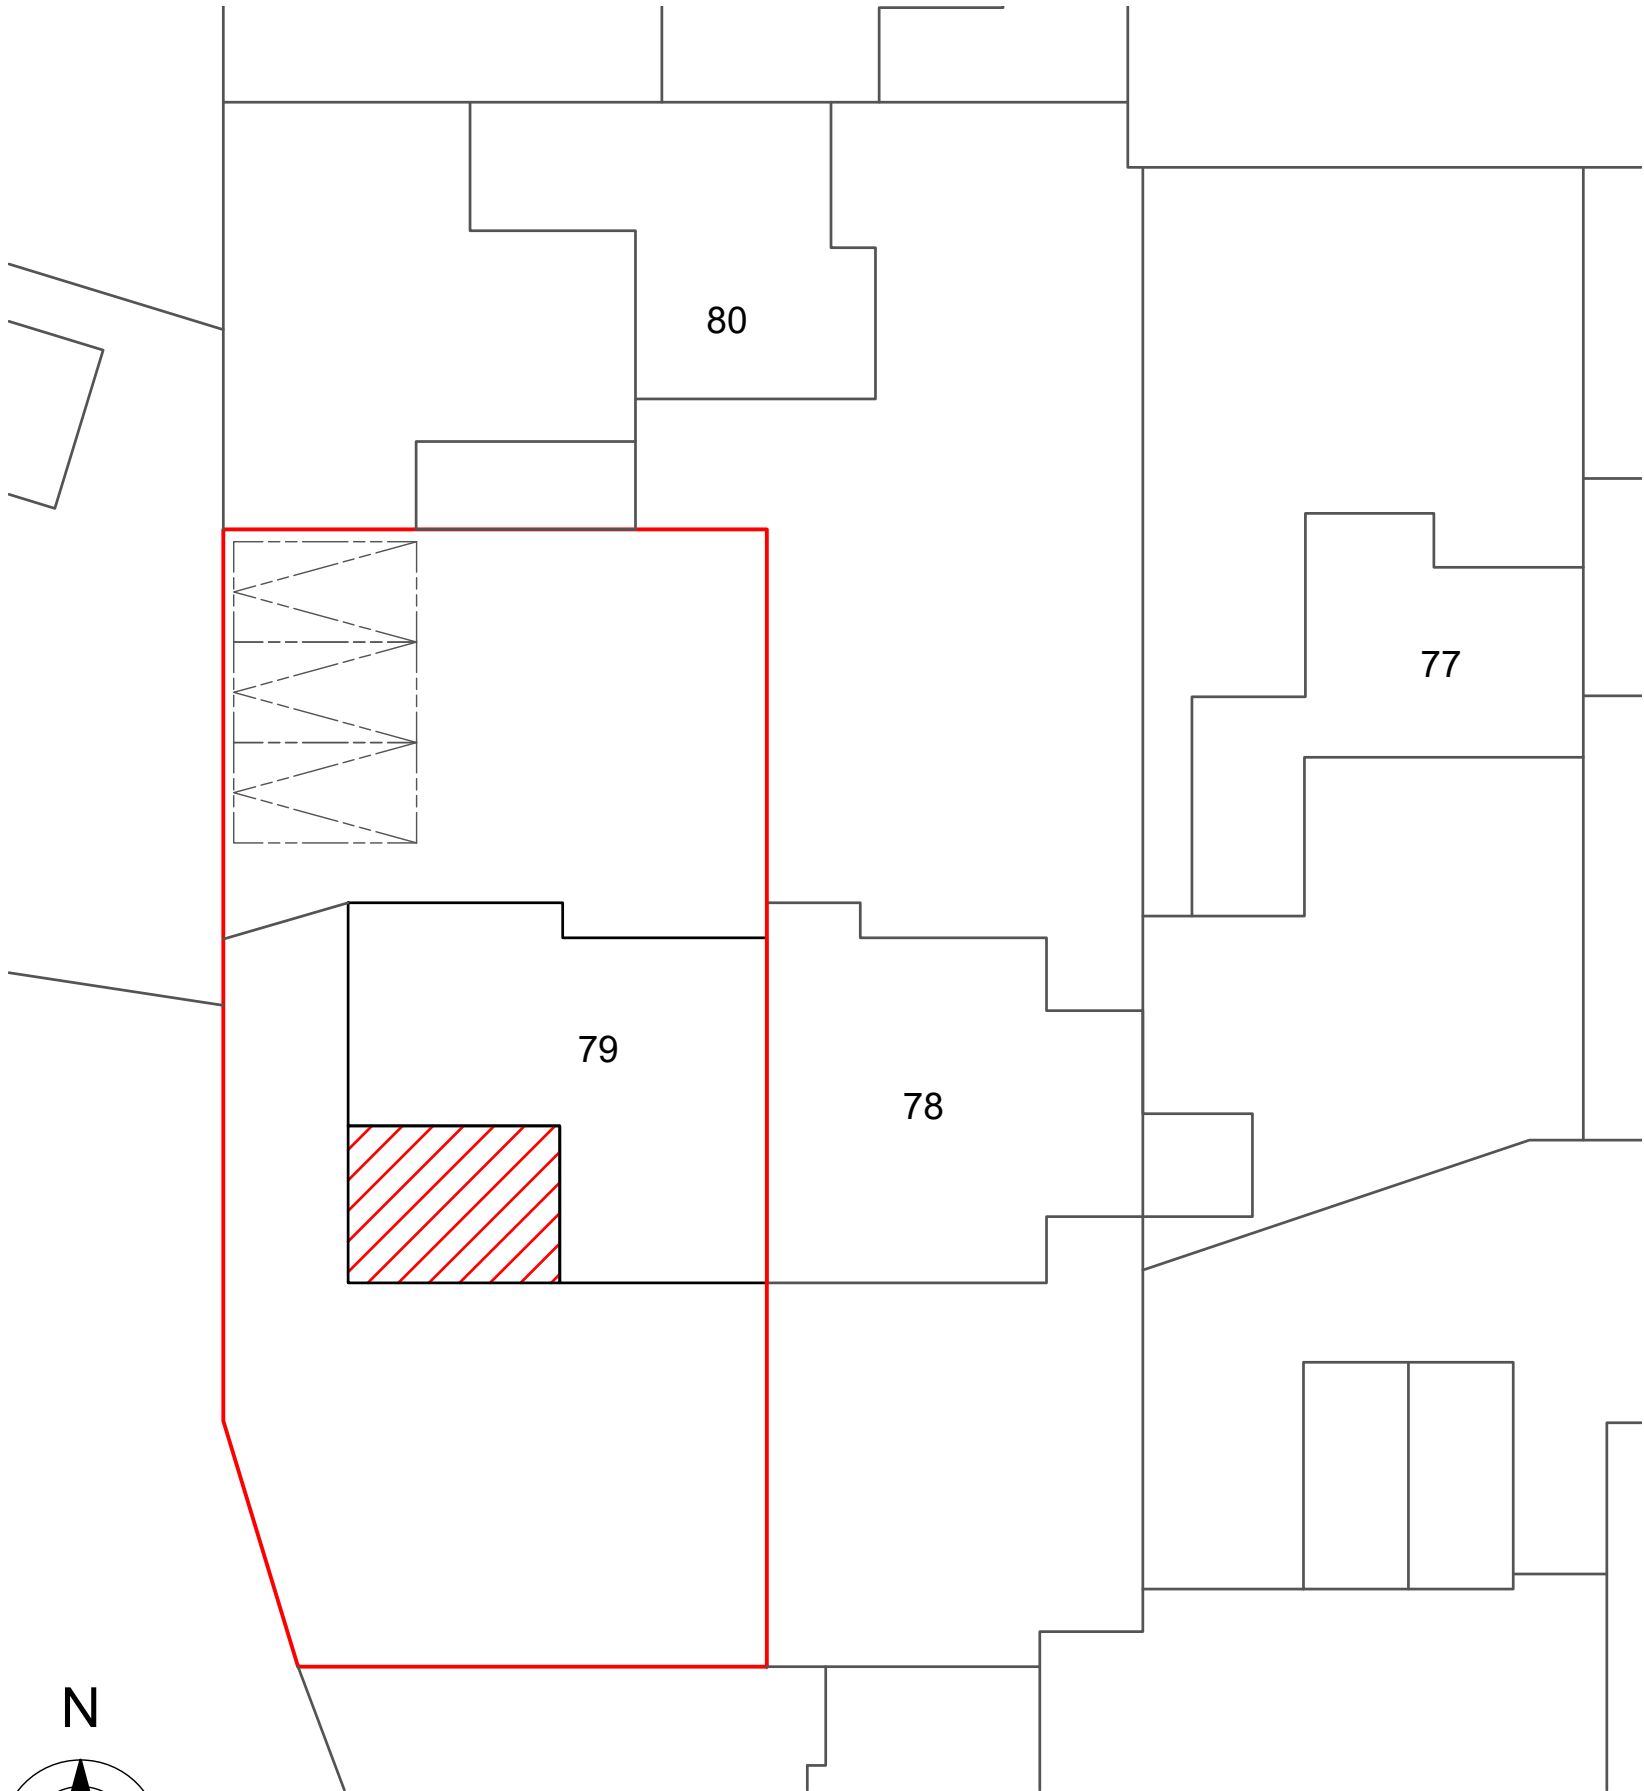

SITE PLAN
SCALE 1:200

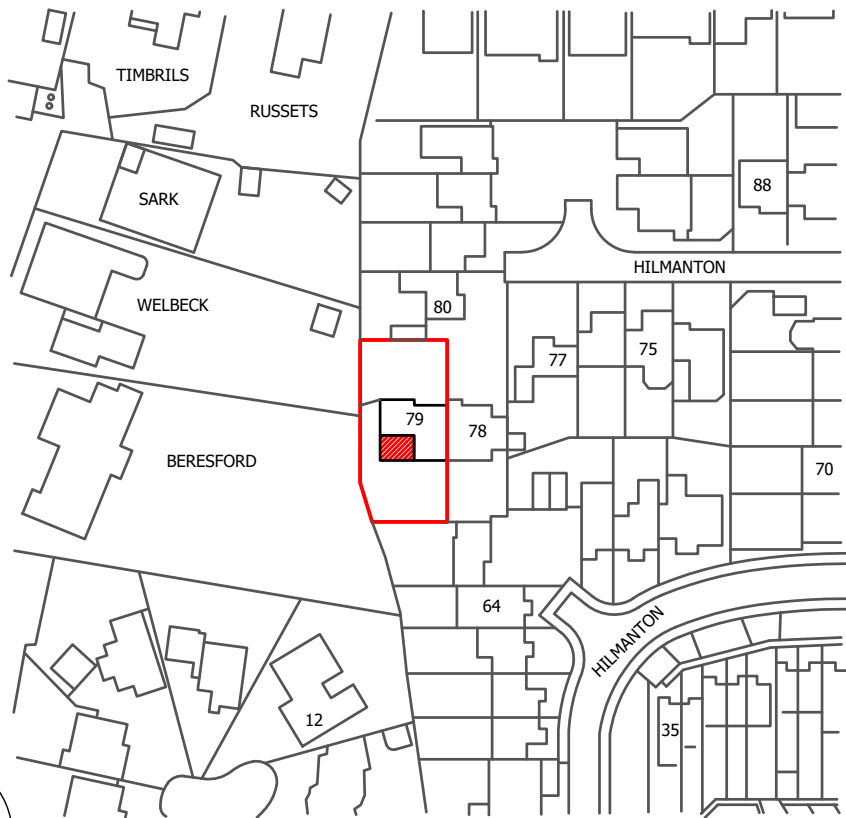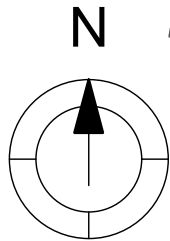 

LOCATION PLAN
SCALE 1:1250

 

B	M Harrison	21.10.2025	Road names added			
A	M Harrison	25.09.2025	First Issue			
ISSUE		BY	DATE	DESCRIPTION	APPROVED	DATE
Scale		Dimensions		Tolerance	Mass	Projection
1:1250		mm				3rd Angle
						
Drawing Owner			Title			
 T : 01189 770404			79 Hilmanton, Lower Earley, Wokingham, Berkshire RG6 4HN, Proposed Site & Location Plans			
Drawn by			Drawing Number		Sheet	Issue
			25/HEW/06		1/1	B