



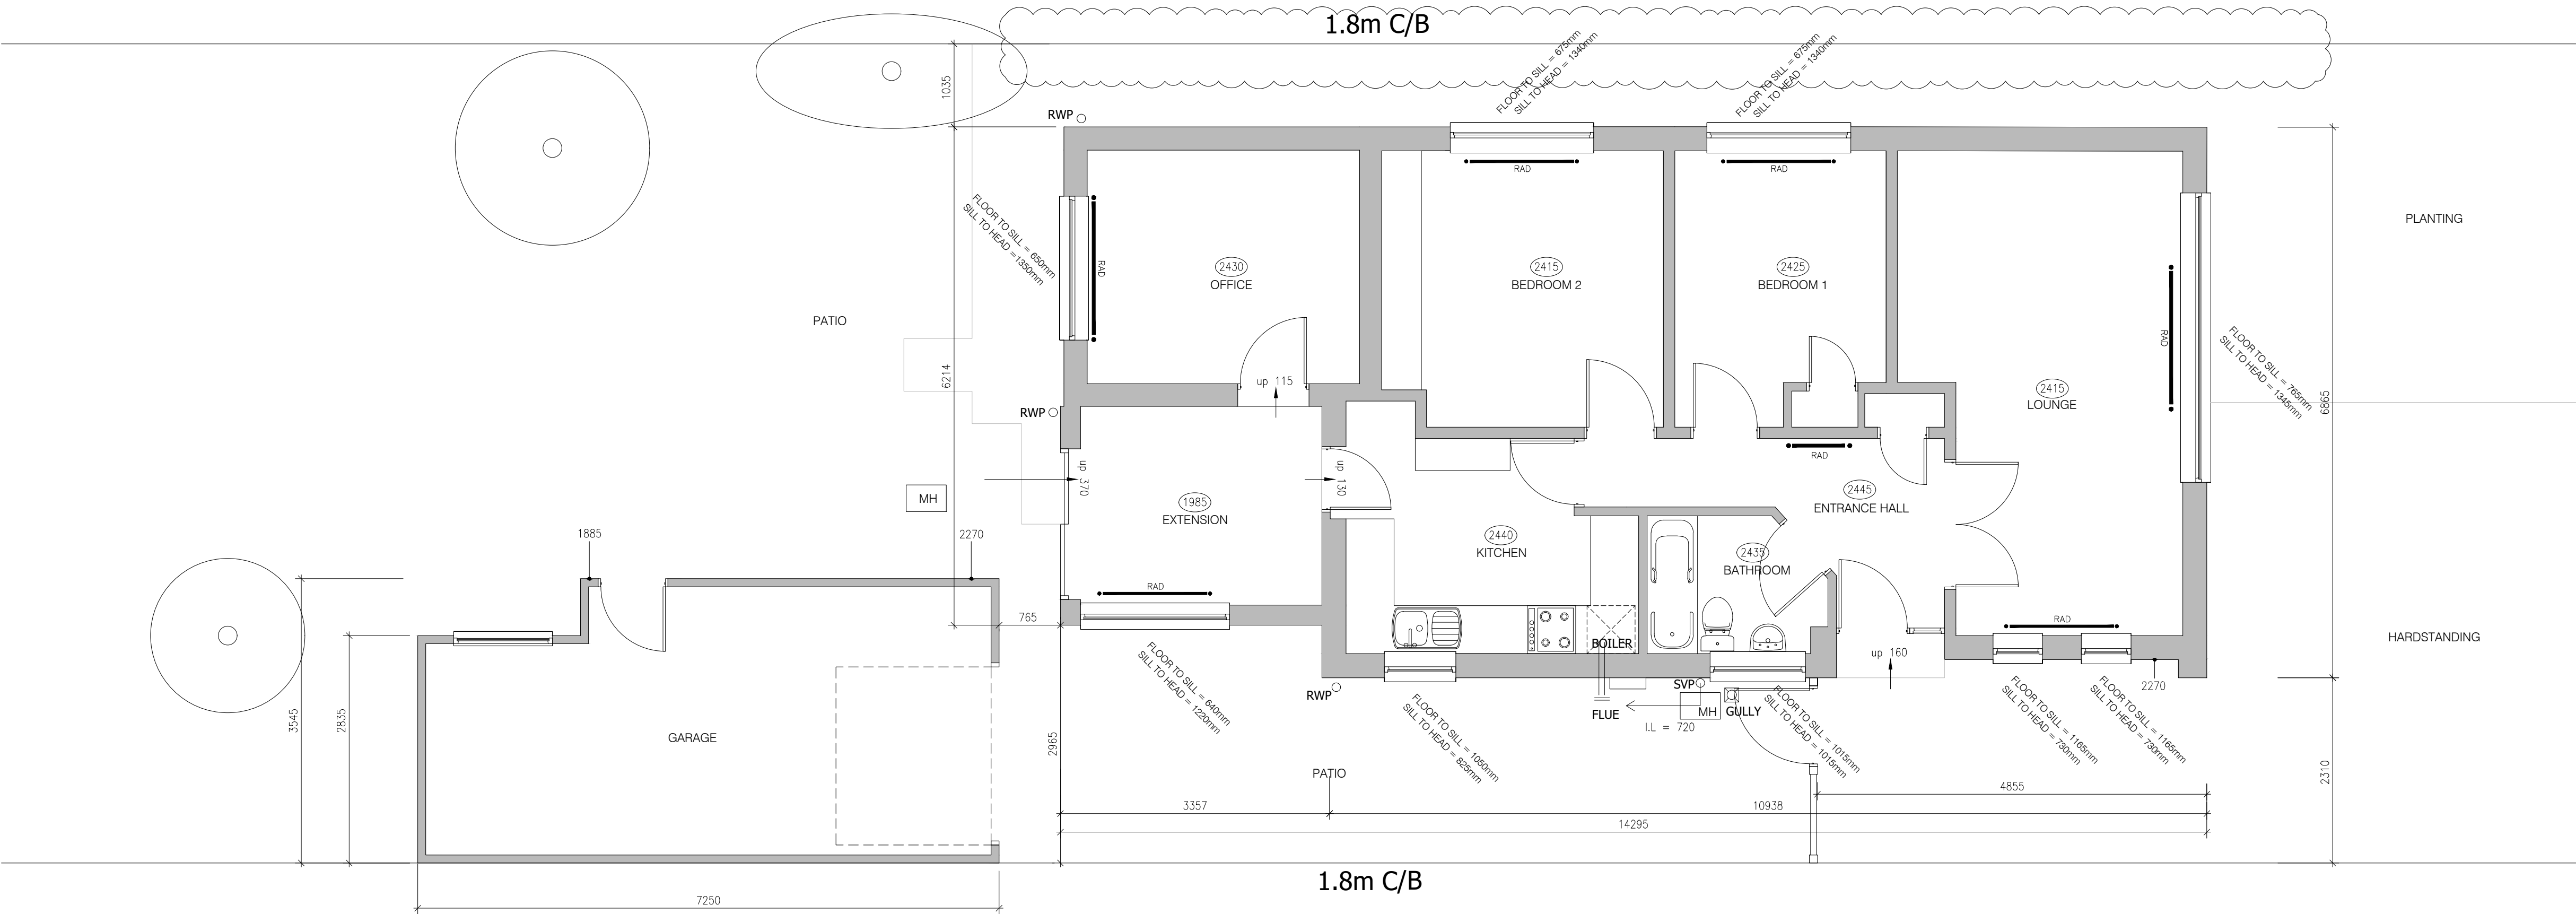


GROUND FLOOR PLAN
SCALE 1:50

- RAFTERS 100 x 50
450 c/c
- JOISTS 100 x 50
450 c/c
- PROPS 75 x 100
- 20mm BOARDING

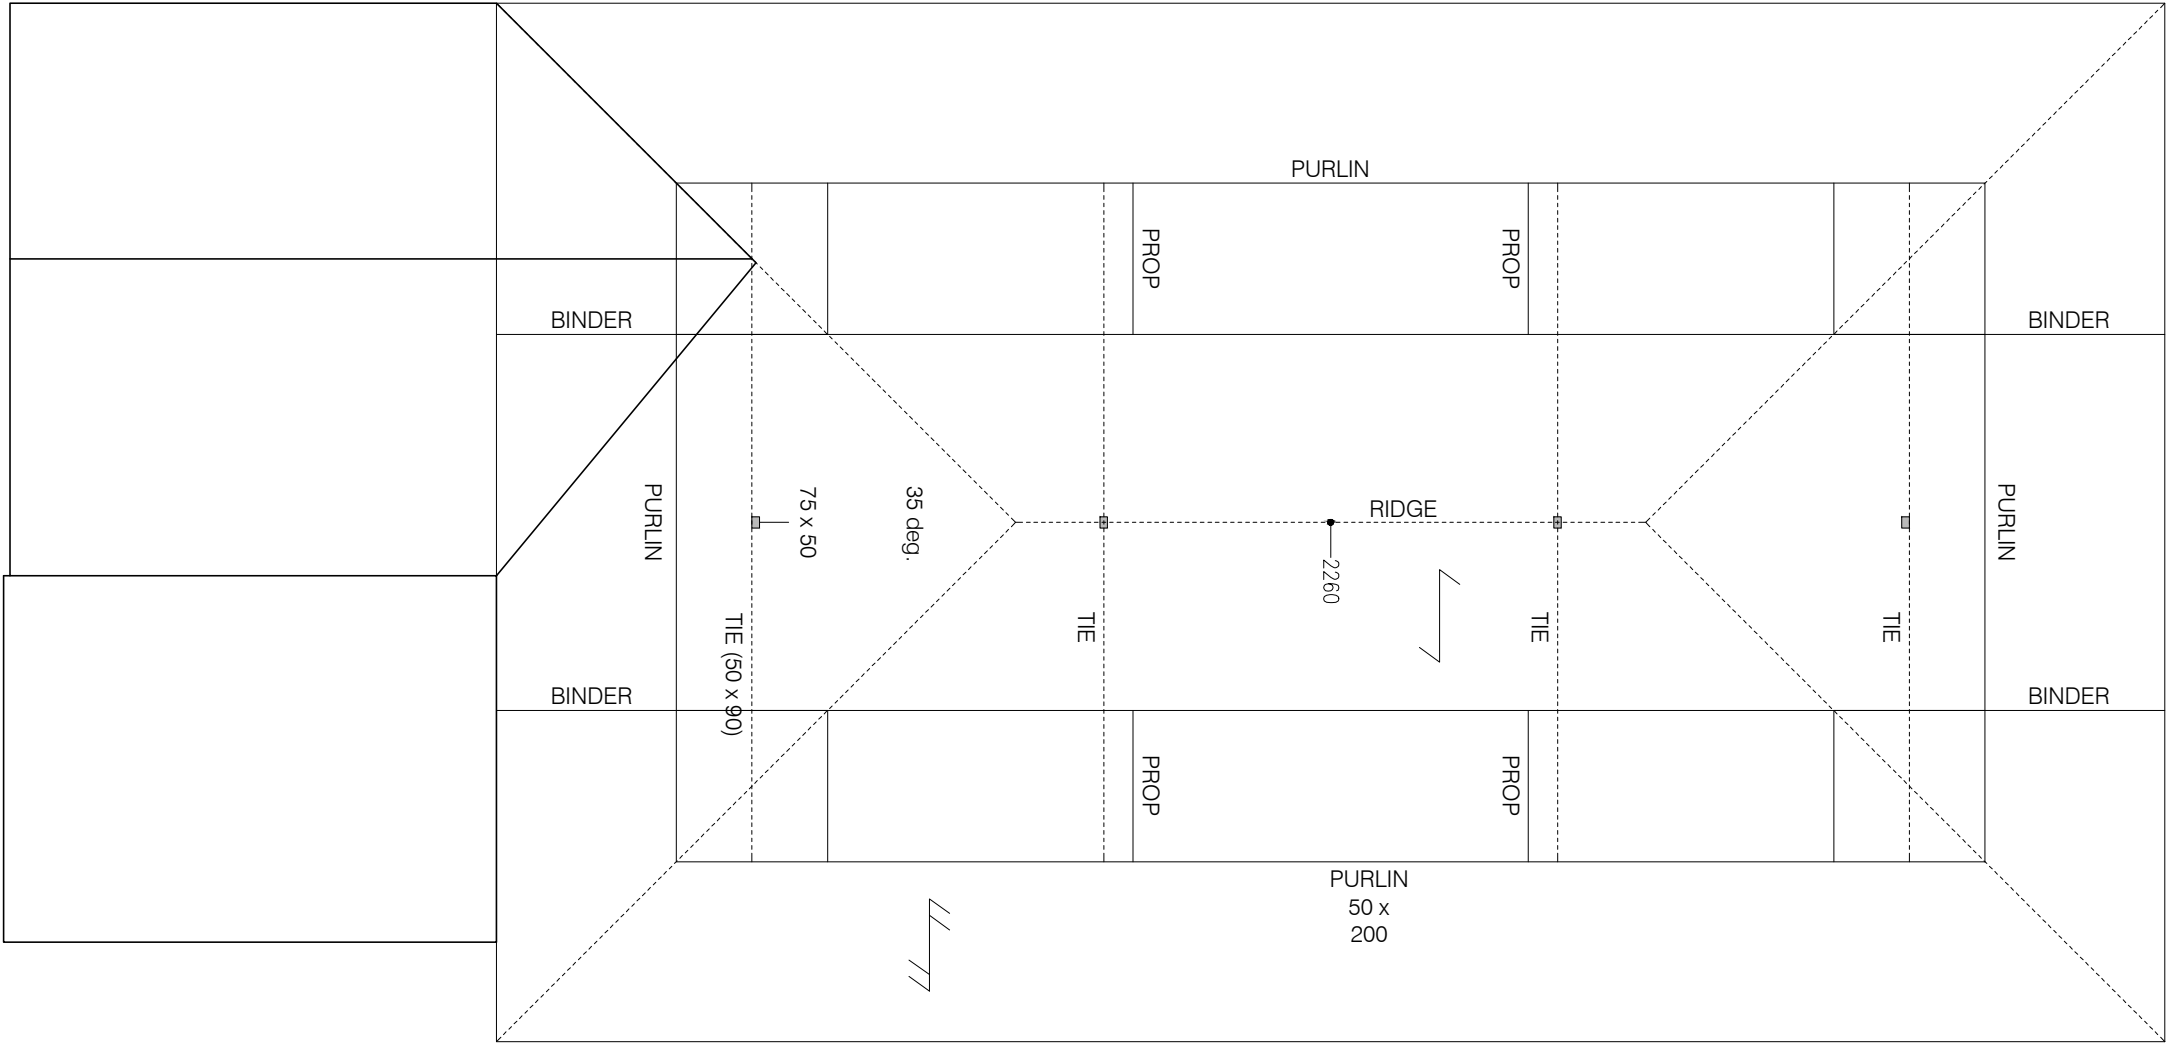

ATTIC AND ROOF PLAN
SCALE 1:50

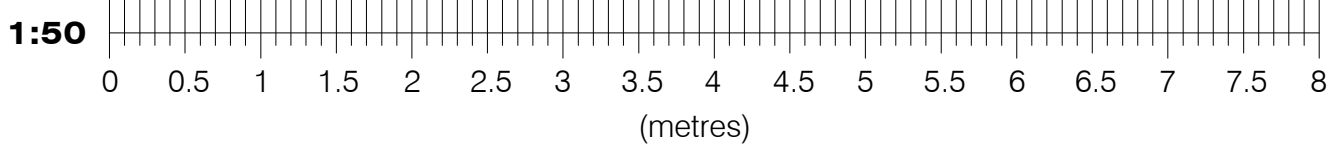

- NOTES:
- THIS DRAWING IS TO BE READ IN CONJUNCTION WITH ALL RELEVANT ARCHITECTS, SUB-CONTRACTORS AND ARCHITECTURAL DRAWINGS.
 - THIS DRAWINGS REMAINS THE COPYRIGHT OF JETARCH DESIGN LTD AND MAY NOT BE SHARED OR REPRODUCED WITHOUT THEIR KNOWLEDGE



100 Berkshire Place
Winnersh Triangle
Wokingham, Berkshire RG41 5RD
Tel: 07787296792

email: info@jetarchdesign.co.uk

Client
MR RHYS DYER & MS IPEK L'AIMABLE

Property:
7 PADDOCK HEIGHTS
TWYFORD
RG10 0AP

Drawing Title:
DETAILS OF EXISTING
FLOOR PLANS

Rev.	Date	Revisions

Drawing No.	Rev.
A1/437/01	
Plot Date:	MARCH 25
Scale	1:50 @ A1
Date	MARCH 25
Drawn	SA