


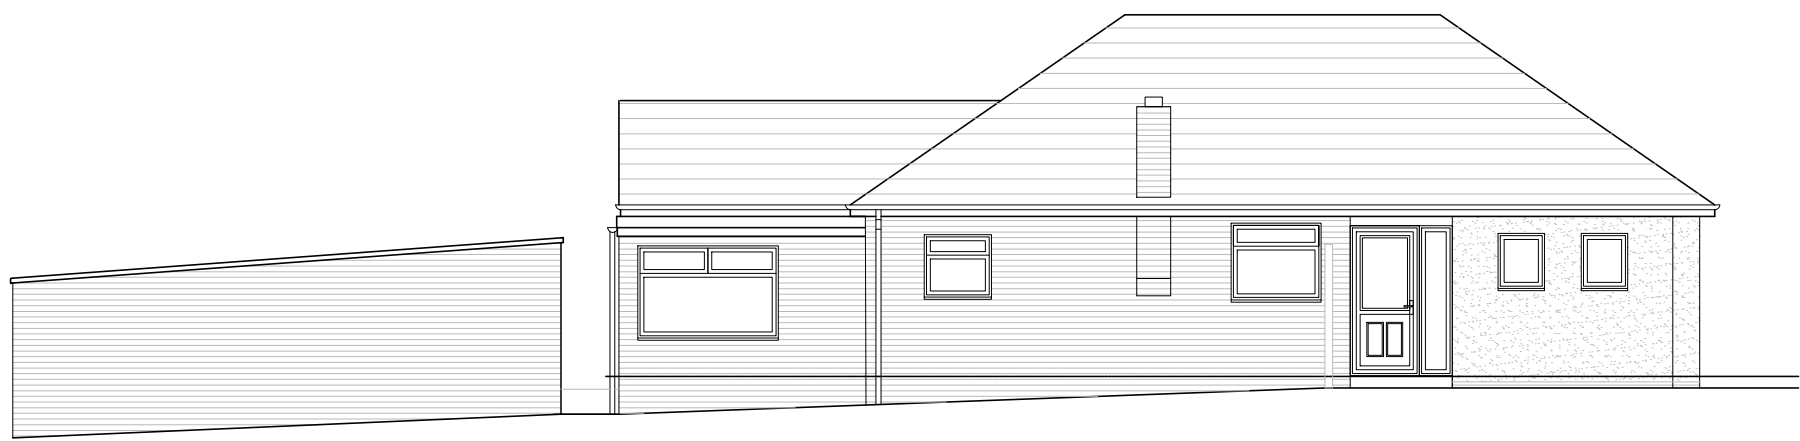


FRONT ELEVATION
SCALE 1:100




REAR ELEVATION
SCALE 1:100



SIDE ELEVATION
SCALE 1:100

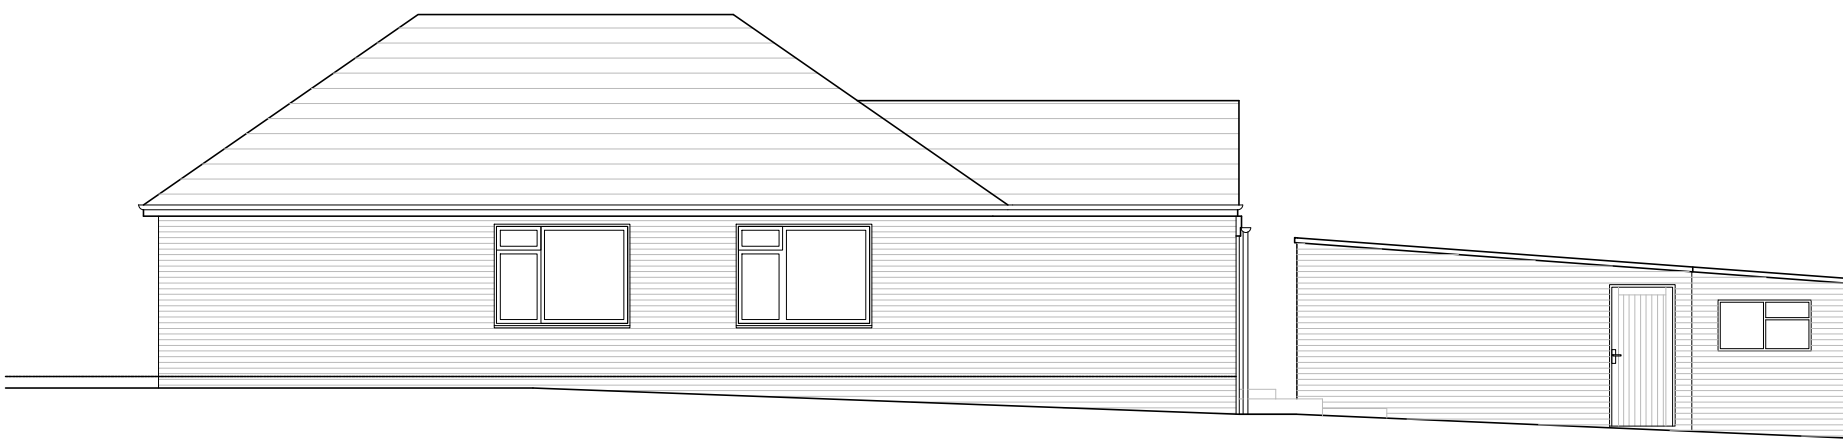

SIDE ELEVATION
SCALE 1:100

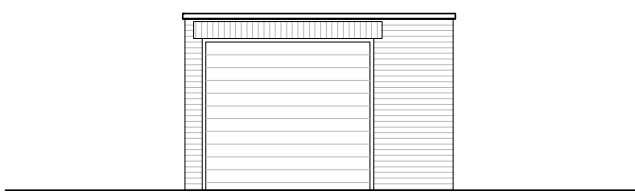

GARAGE FRONT ELEVATION
SCALE 1:100

- NOTES:
- THIS DRAWING IS TO BE READ IN CONJUNCTION WITH ALL RELEVANT ARCHITECTS, SUB-CONTRACTORS AND ARCHITECTURAL DRAWINGS.
 - THIS DRAWINGS REMAINS THE COPYRIGHT OF JETARCH DESIGN LTD AND MAY NOT BE SHARED OR REPRODUCED WITHOUT THEIR KNOWLEDGE



100 Berkshire Place
Winnersh Triangle
Wokingham, Berkshire RG41 5RD
Tel: 07787296792
email: info@jetarchdesign.co.uk

Client
MR RHYS DYER & MS IPEK L'AIMABLE

Property:
7 PADDOCK HEIGHTS
TWYFORD
RG10 0AP

Drawing Title:
DETAILS OF EXISTING
ELEVATIONS

Rev.	Date	Revisions

Drawing No.	A1/437/02	Rev.
Plot Date:	MARCH 25	
Scale	1:100 @ A1	
Date	MARCH 25	Drawn SA