




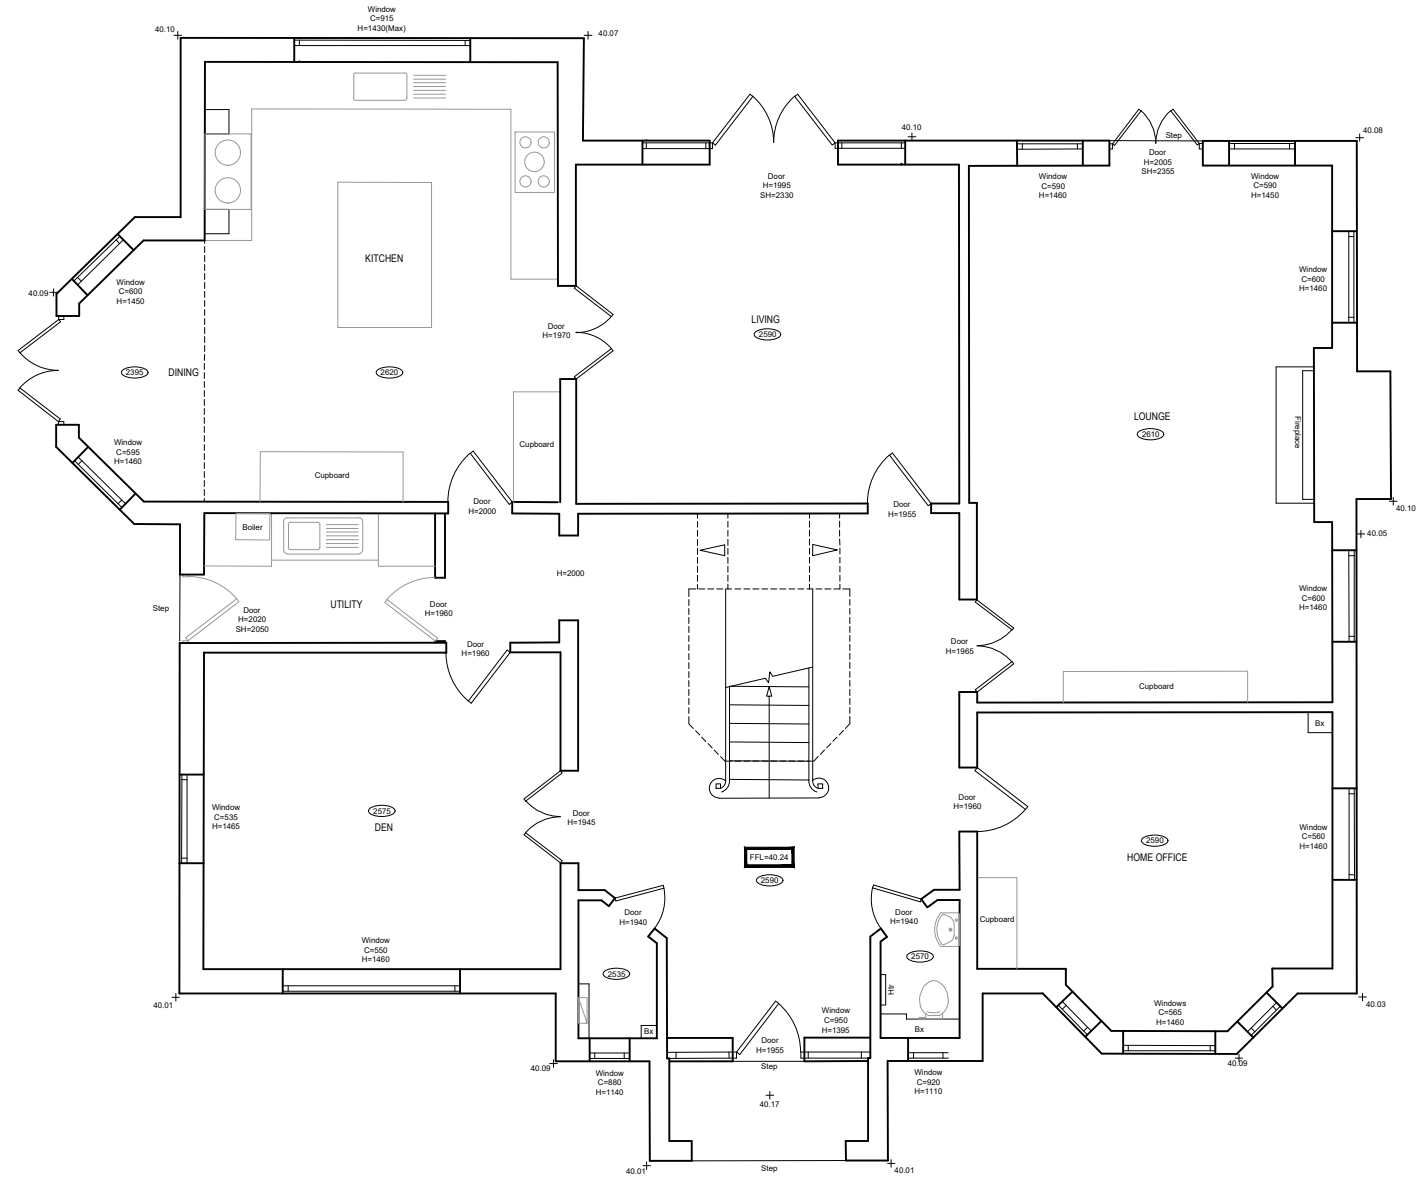

01 EXISTING HOUSE - EXISTING GROUND FLOOR PLAN
GA-008 / 1:100@A1

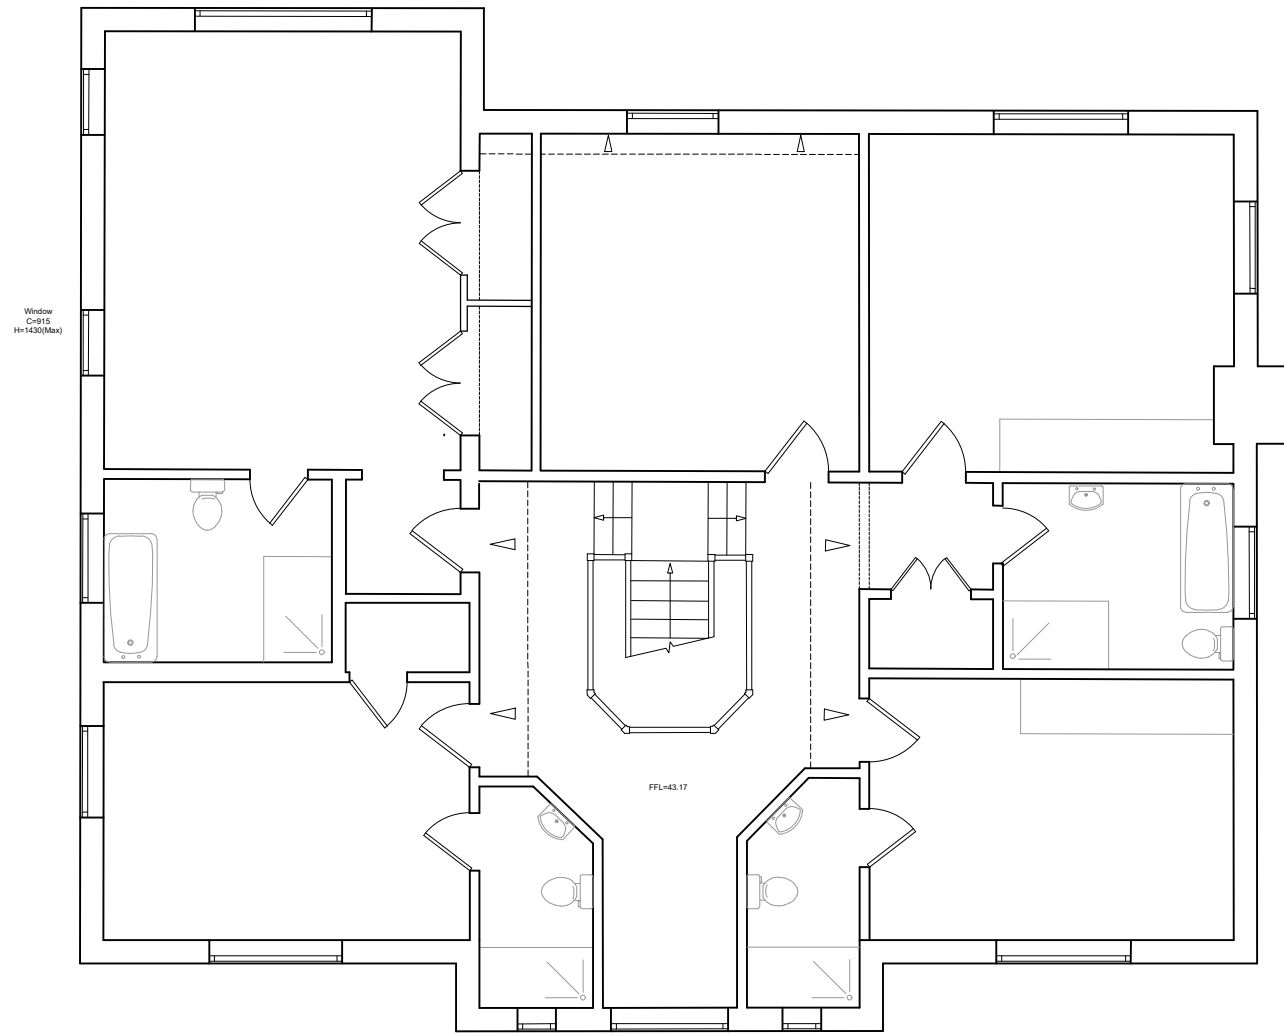

02 EXISTING HOUSE - EXISTING FIRST FLOOR PLAN (NOT IMPACTED BY PROPOSALS)
GA-008 / 1:100@A1

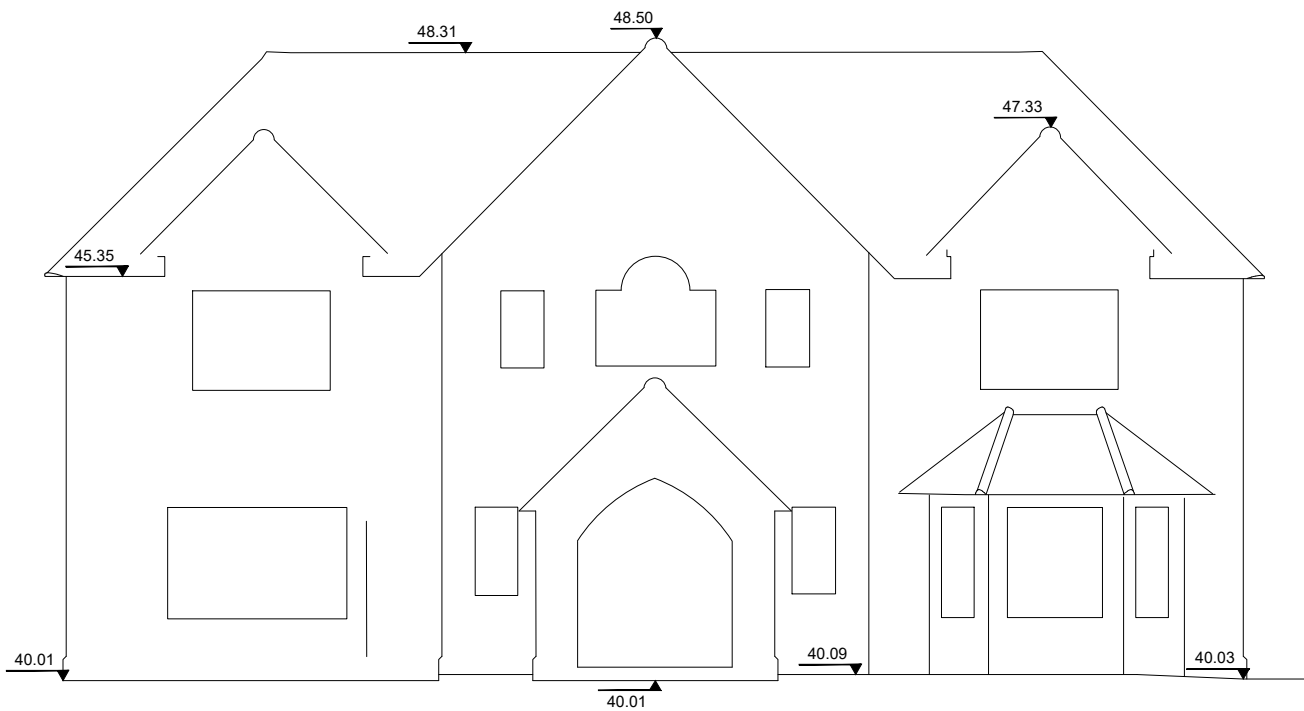

Front (East) Elevation



Rear (West) Elevation





Side (South) Elevation



Side (North) Elevation

ALL DIMENSIONS MUST BE CHECKED ON SITE
INFORM THE ARCHITECT OF ANY DISCREPANCIES PRIOR TO CONSTRUCTION

KEY PLAN

 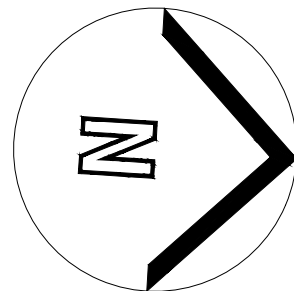

NOTES

DRAWING REMAINS COPYRIGHT OF THE ARCHITECT.

P01 13.02.26 INITIAL ISSUE BG BC
REV DATE DESCRIPTION DRN CHK

CONNECTED
ARCHITECTURE

CLIENT

Mr and Mrs Sellwood

PROJECT

Scarlet Hollies, Wokingham Rd
Hurst, RG10 0RX

DRAWING TITLE

Existing Main House Plans
and Elevations

SCALE 1:50@A1 / 1:100@A3 A1 SHEET

STATUS

PRELIMINARY

DRAWING NO

0243-GA-0008

REV

P01

© 2026 Connected Architecture Limited. all rights reserved