




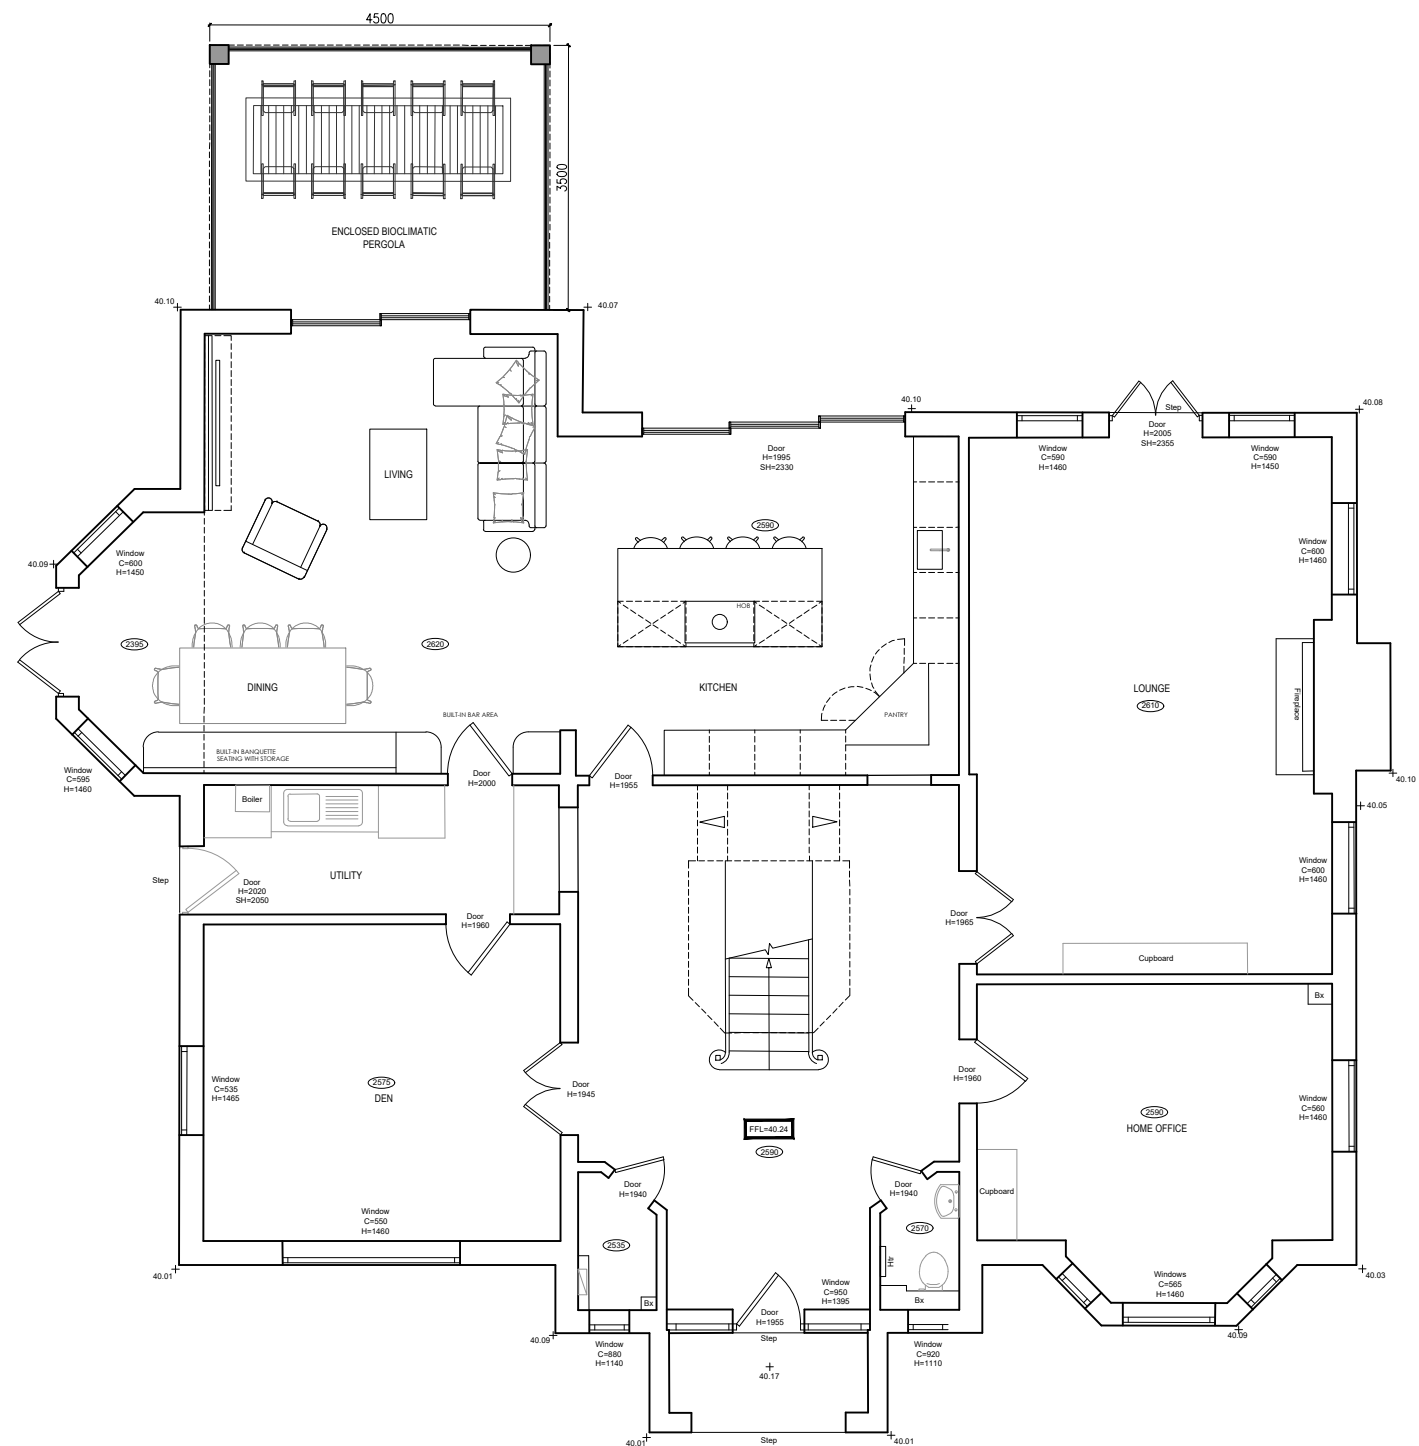


01 EXISTING HOUSE - PROPOSED GROUND FLOOR PLAN
GA-009 / 1:100BA1

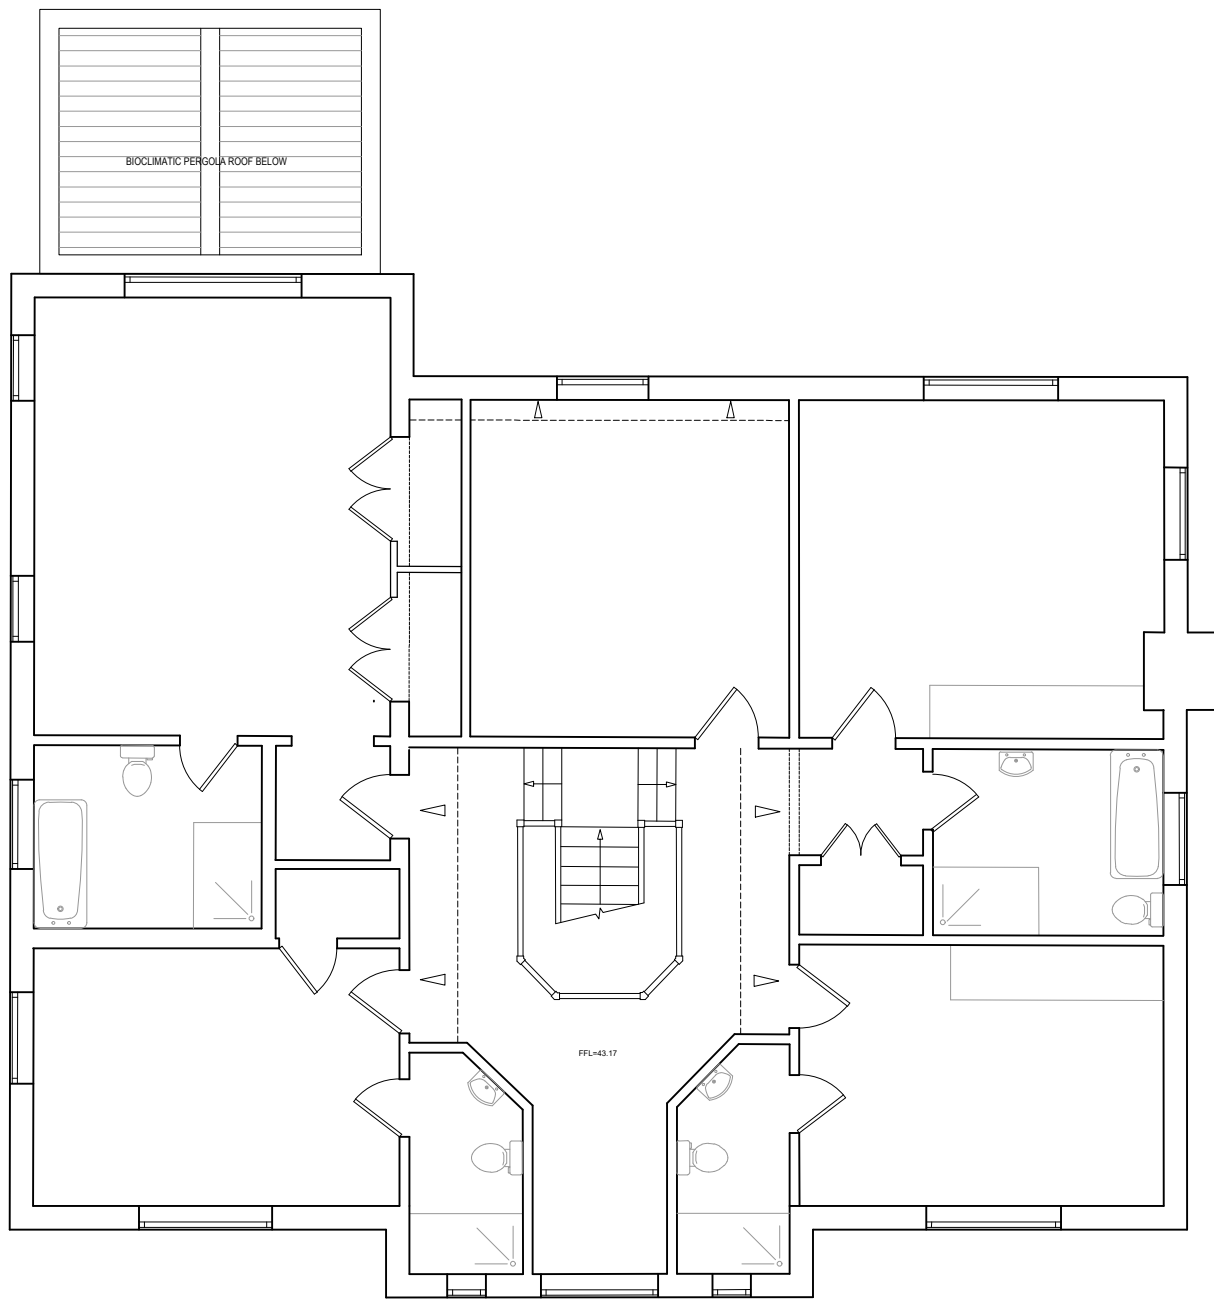

02 EXISTING HOUSE - EXISTING FIRST FLOOR PLAN (UNCHANGED)
GA-009 / 1:100BA1

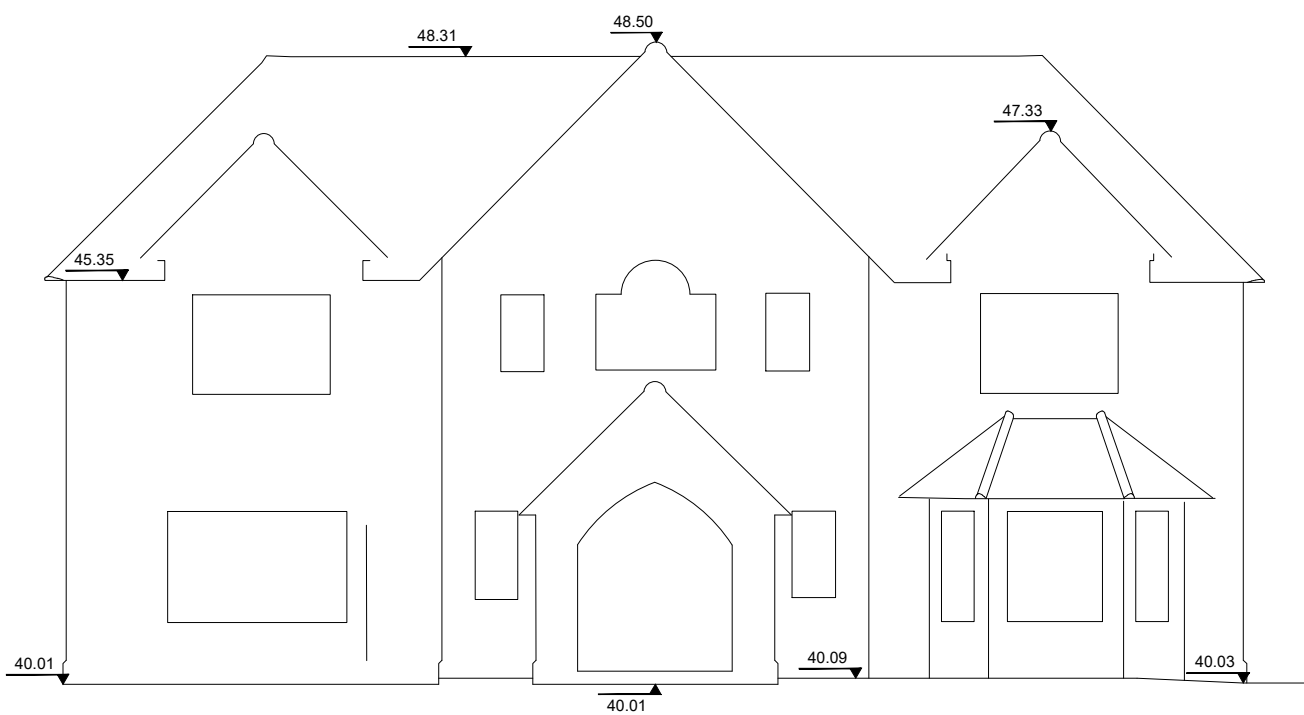


Front (East) Elevation

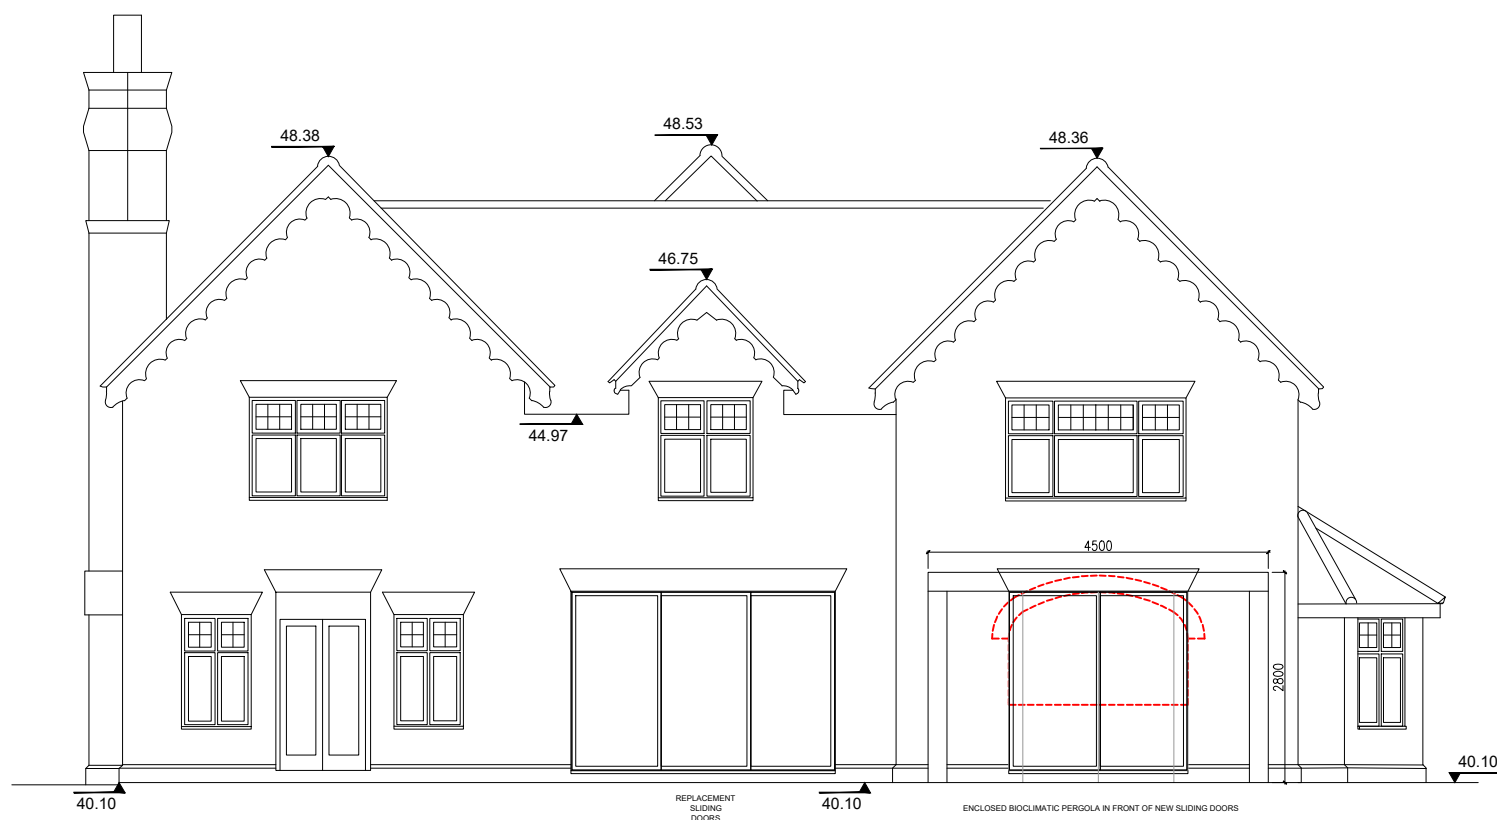

Rear (West) Elevation





Side (South) Elevation

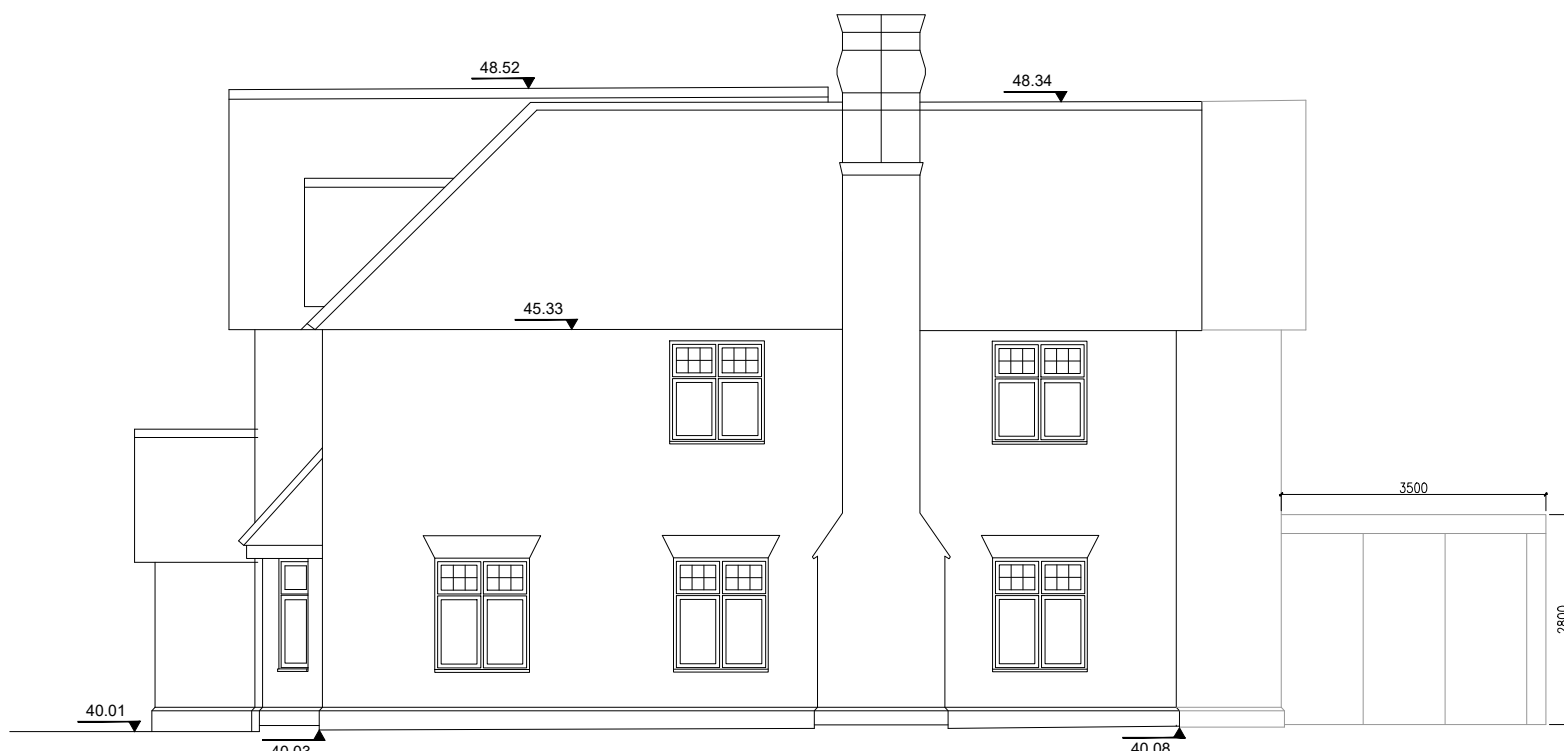

Side (North) Elevation

ALL DIMENSIONS MUST BE CHECKED ON SITE.
INFORM THE ARCHITECT OF ANY DISCREPANCIES PRIOR TO CONSTRUCTION.

KEY PLAN

 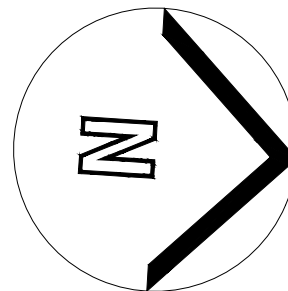

NOTES

DRAWING REMAINS COPYRIGHT OF THE ARCHITECT.

P01 13.02.26 INITIAL ISSUE BG BG
REV DATE DESCRIPTION DRN CHK

CONNECTED
ARCHITECTURE

CLIENT
Mr and Mrs Sellwood
PROJECT
Scarlet Hollies, Wokingham Rd
Hurst, RG10 0RX

DRAWING TITLE
Proposed Main House Plans
and Elevations

SCALE 1:500BA1 / 1:100BA3 A1 SHEET

STATUS

PRELIMINARY

DRAWING NO REV

0243-GA-0009 P01

© 2026 Connected Architecture Limited. All rights reserved.