


SITE LAYOUT 1:200

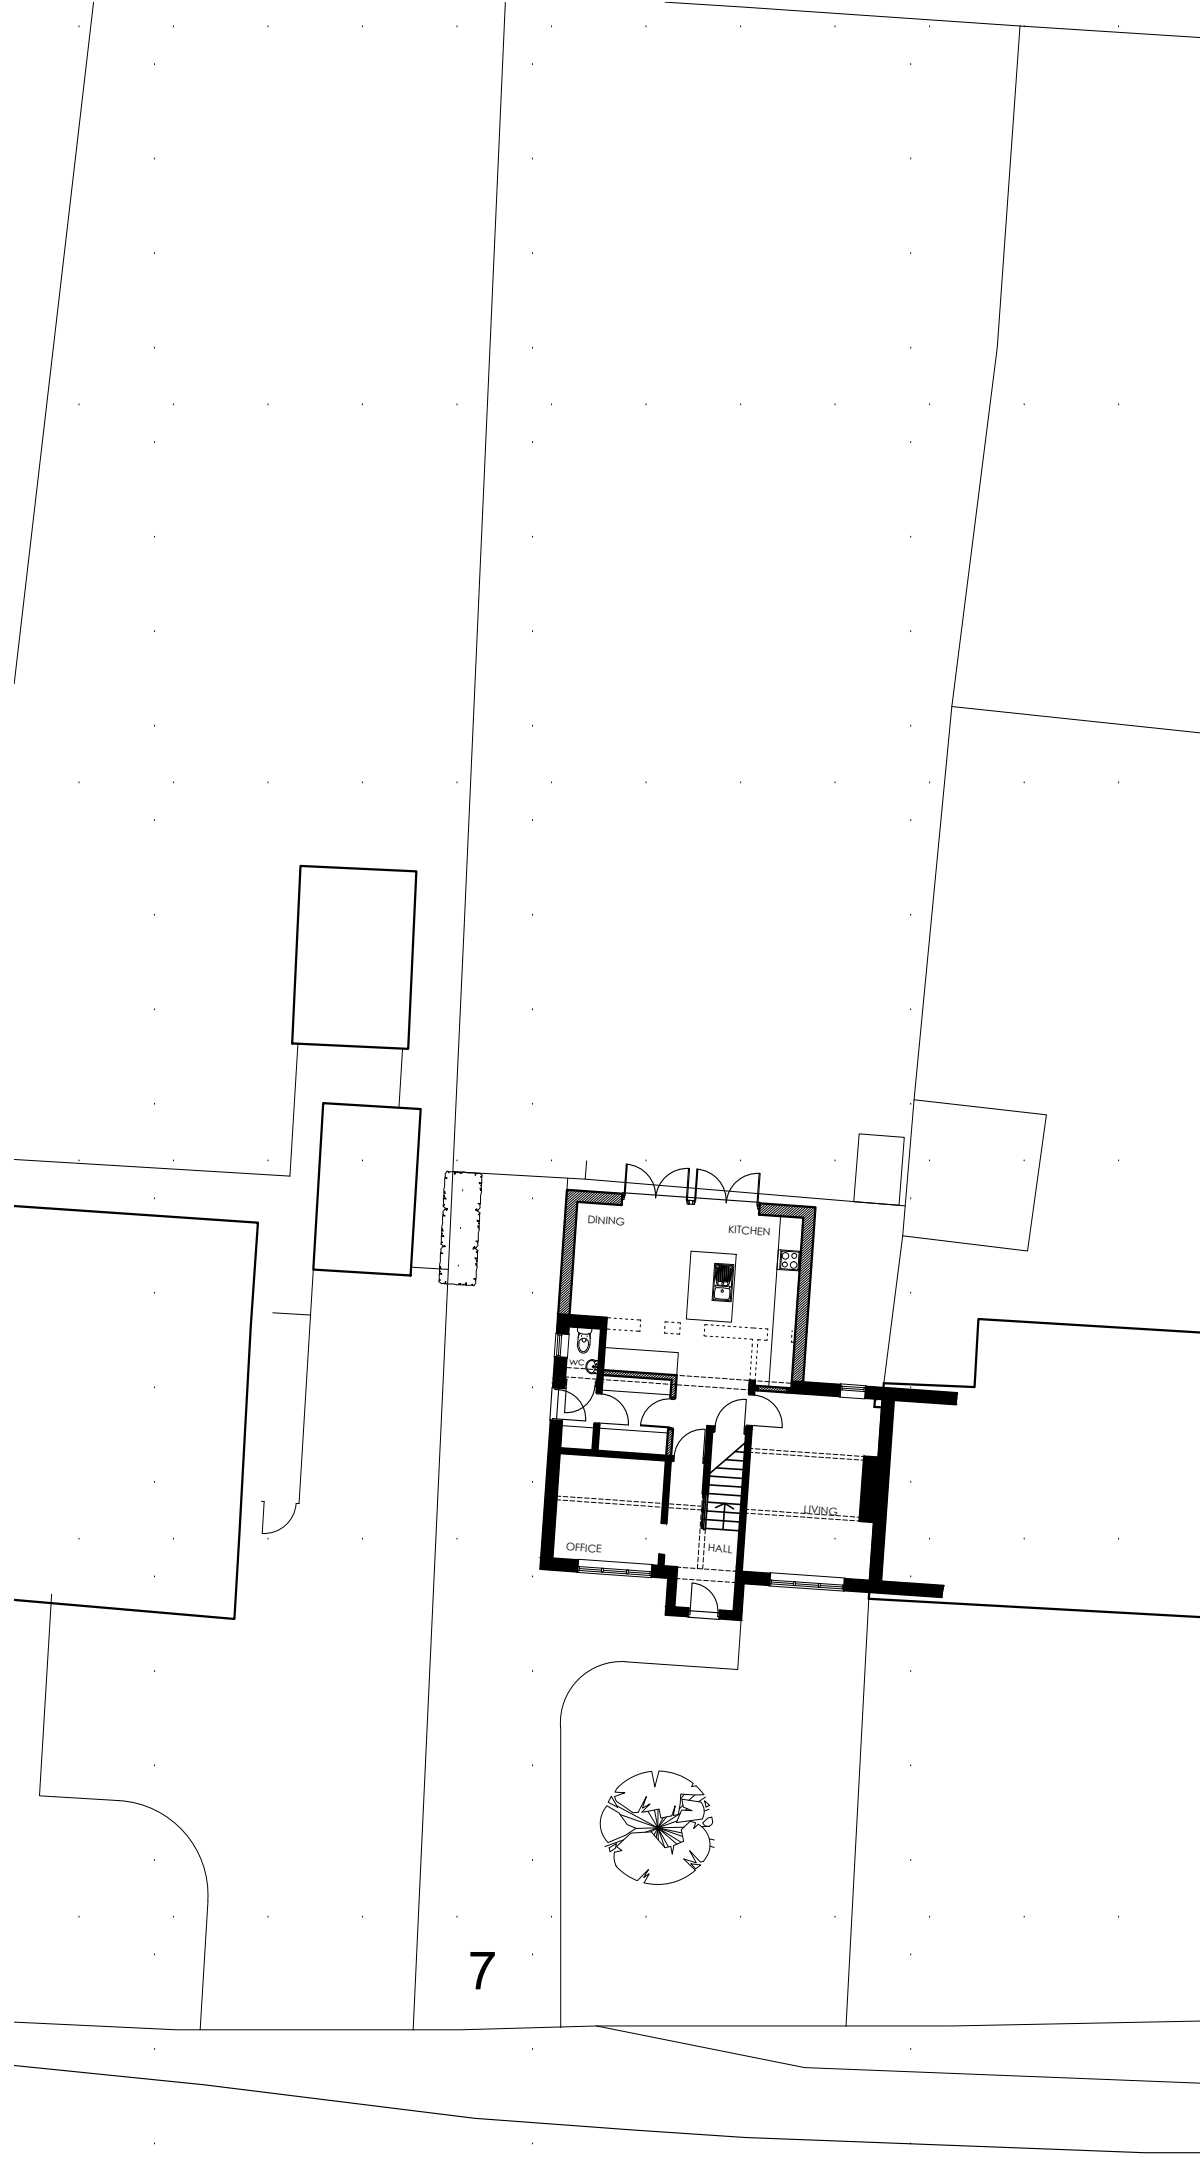

BLOCK PLAN 1:500



CLIENT

Hayley Hamilton
& George Searle

JOB TITLE

Proposed extension
7 Remenham Hill
Remenham

DATE

June 2025

SCALE

1:200/500

REV.

-

DRG TITLE

Proposed Site Plans

JOB No.

2518

DWG No.

06



anne owen
architects

Anne Owen Architects Ltd
24 Springfield Park, Twyford, Reading RG10 9JH
+44(0)118 932 0846 / 07788 262602
anne@annehearchitect.co.uk
www.annehearchitect.co.uk
Director: Anne Owen BA(Hons) BArch RIBA
Company Registered in England & Wales No. 8861202