

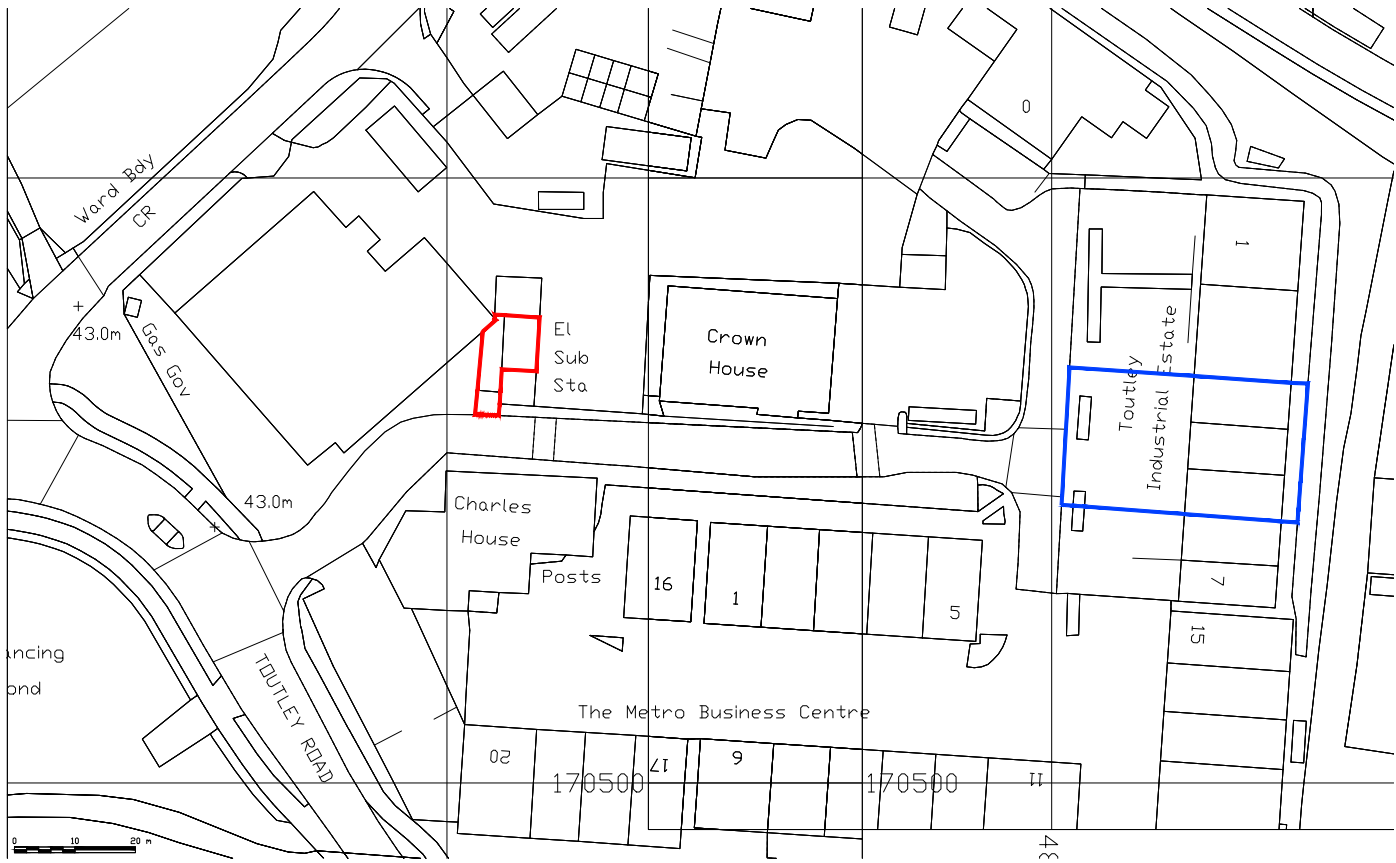


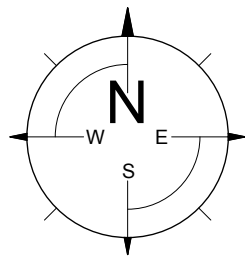

Location Plan (1:1250)

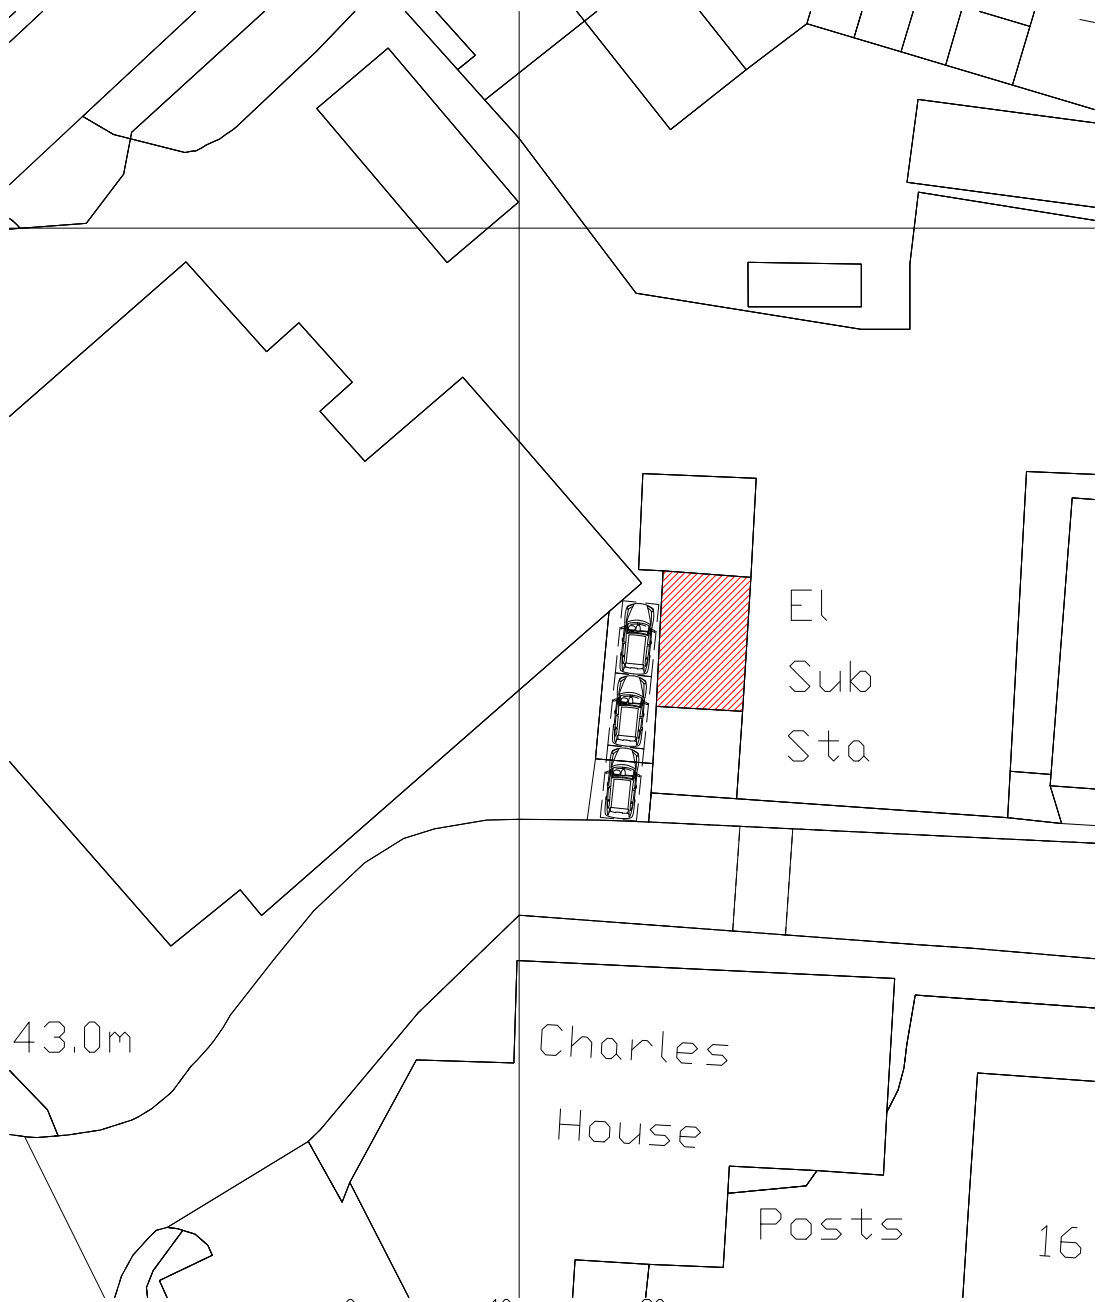

Site Plan (1:500)

The Metro Building
Toutley Road
Wokingham

Site & Location Plans

title :

Alder Glass Limited

client :

Lee Norris Design

27 Eden Way, Winnersh
Wokingham, Berkshire RG41 5PQ
Tel: 01189 787226
Mob: 07795 058193
E-mail: lee@leenorrisdesign.co.uk
Web: www.leenorrisdesign.co.uk

Planning and building regulations drawings
for residential extensions, new build,
renovation and conversion projects.

ref : LN

date : Mar'24

scale : As Shown@A3

project : 24-593

dwg no. / rev : 003/A