



Proposed Front Elevation 1:50




Proposed Rear Elevation 1:50




Proposed Side Elevation 1:50

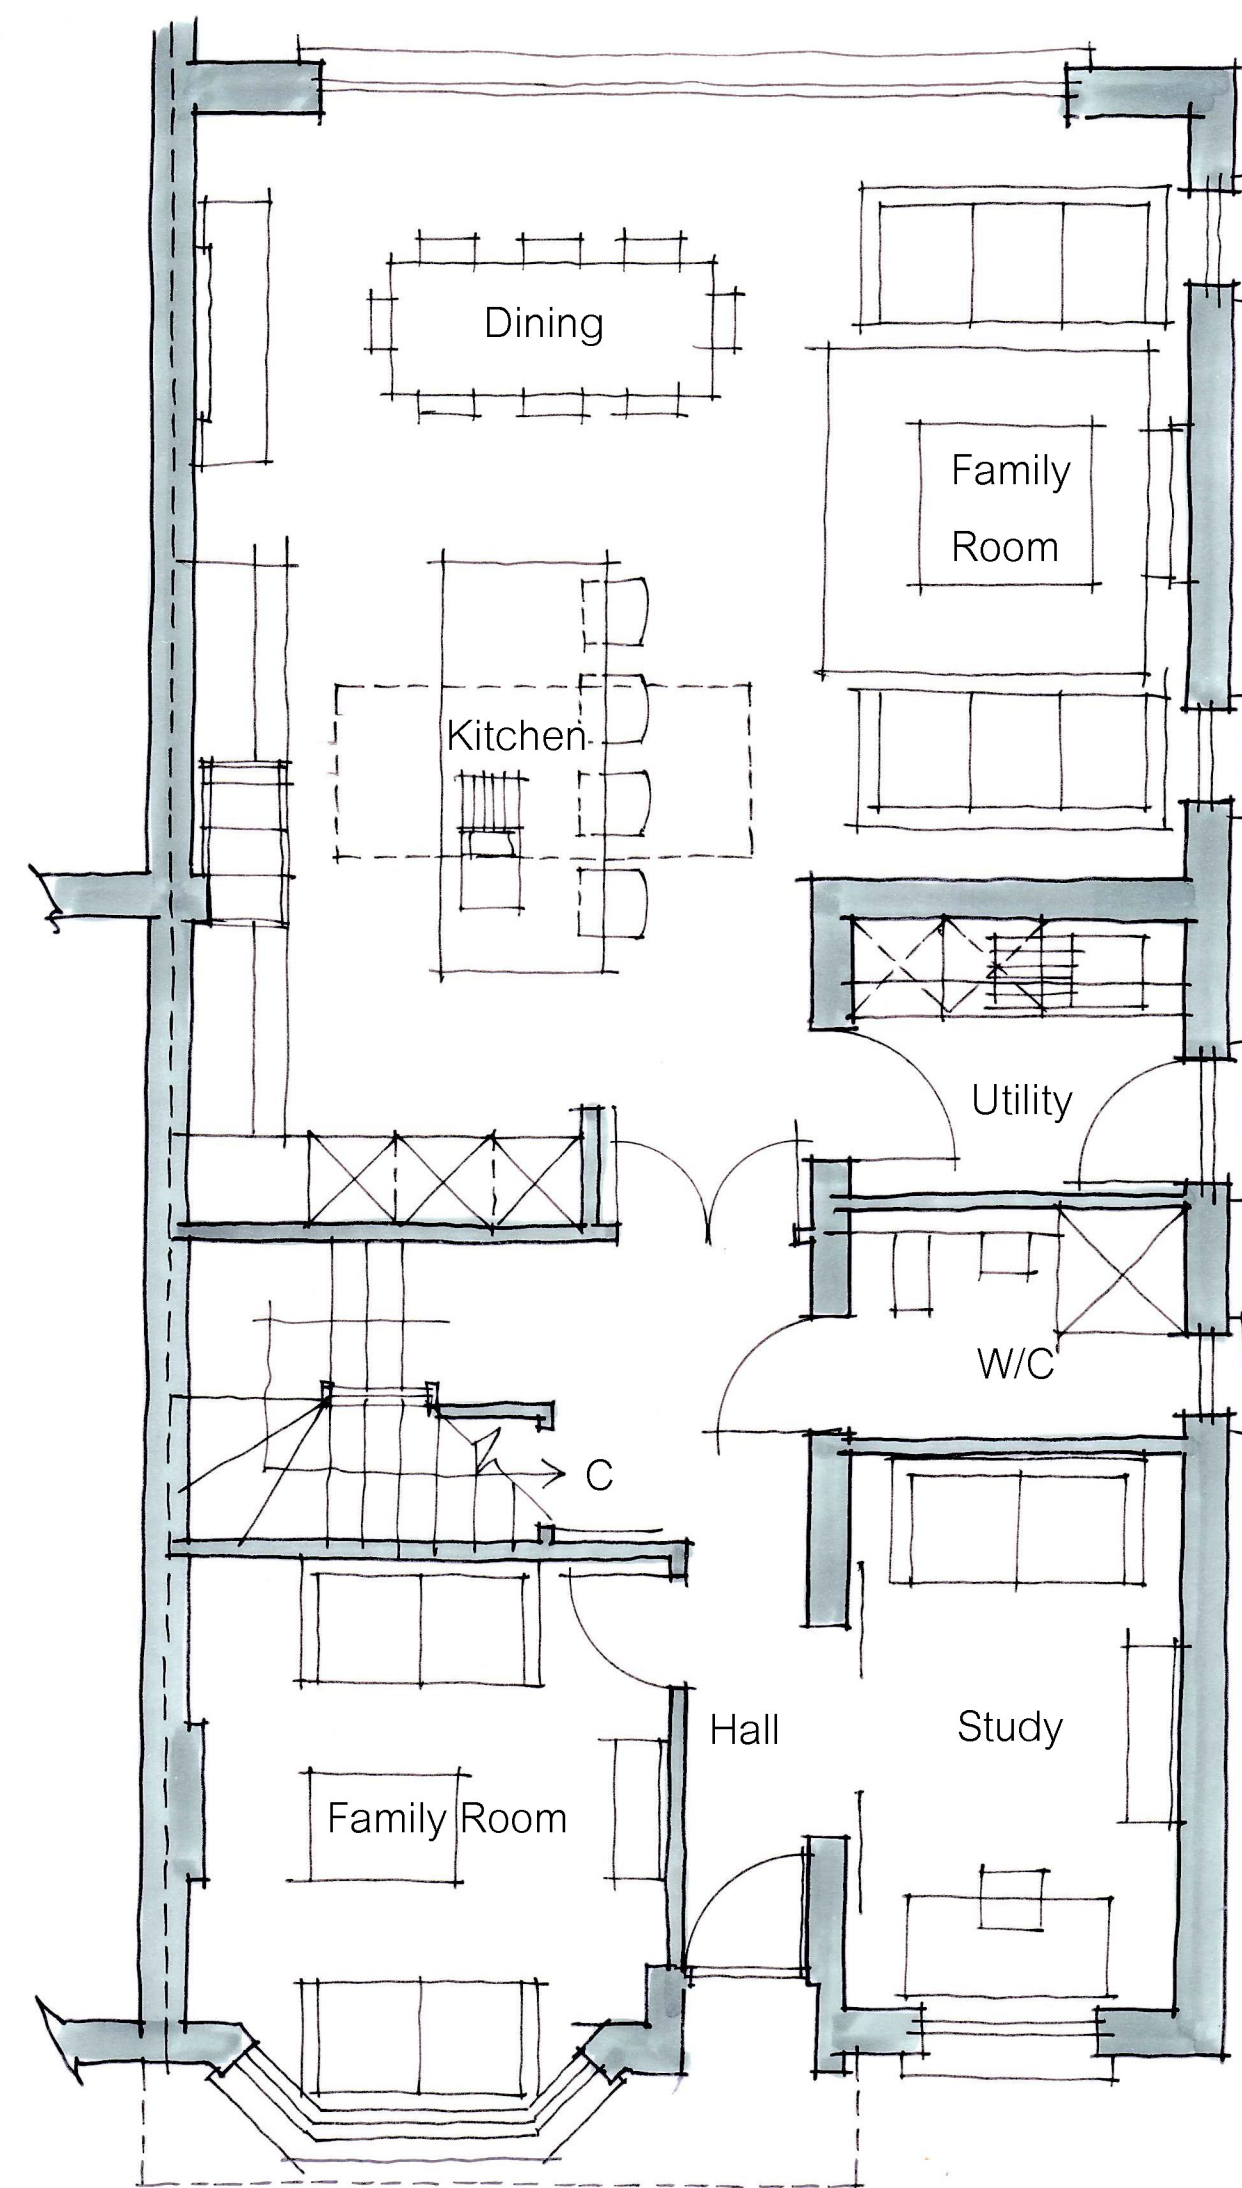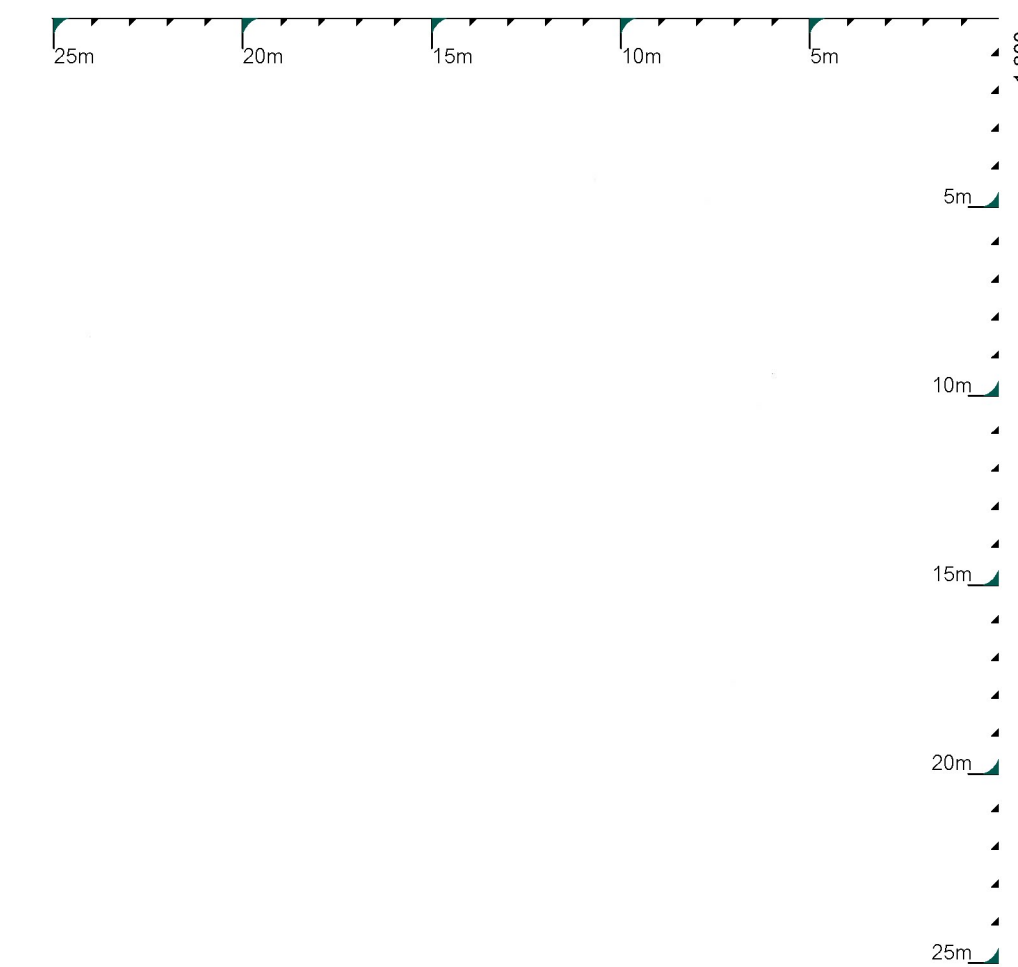

Proposed Ground Floorplan 1:50

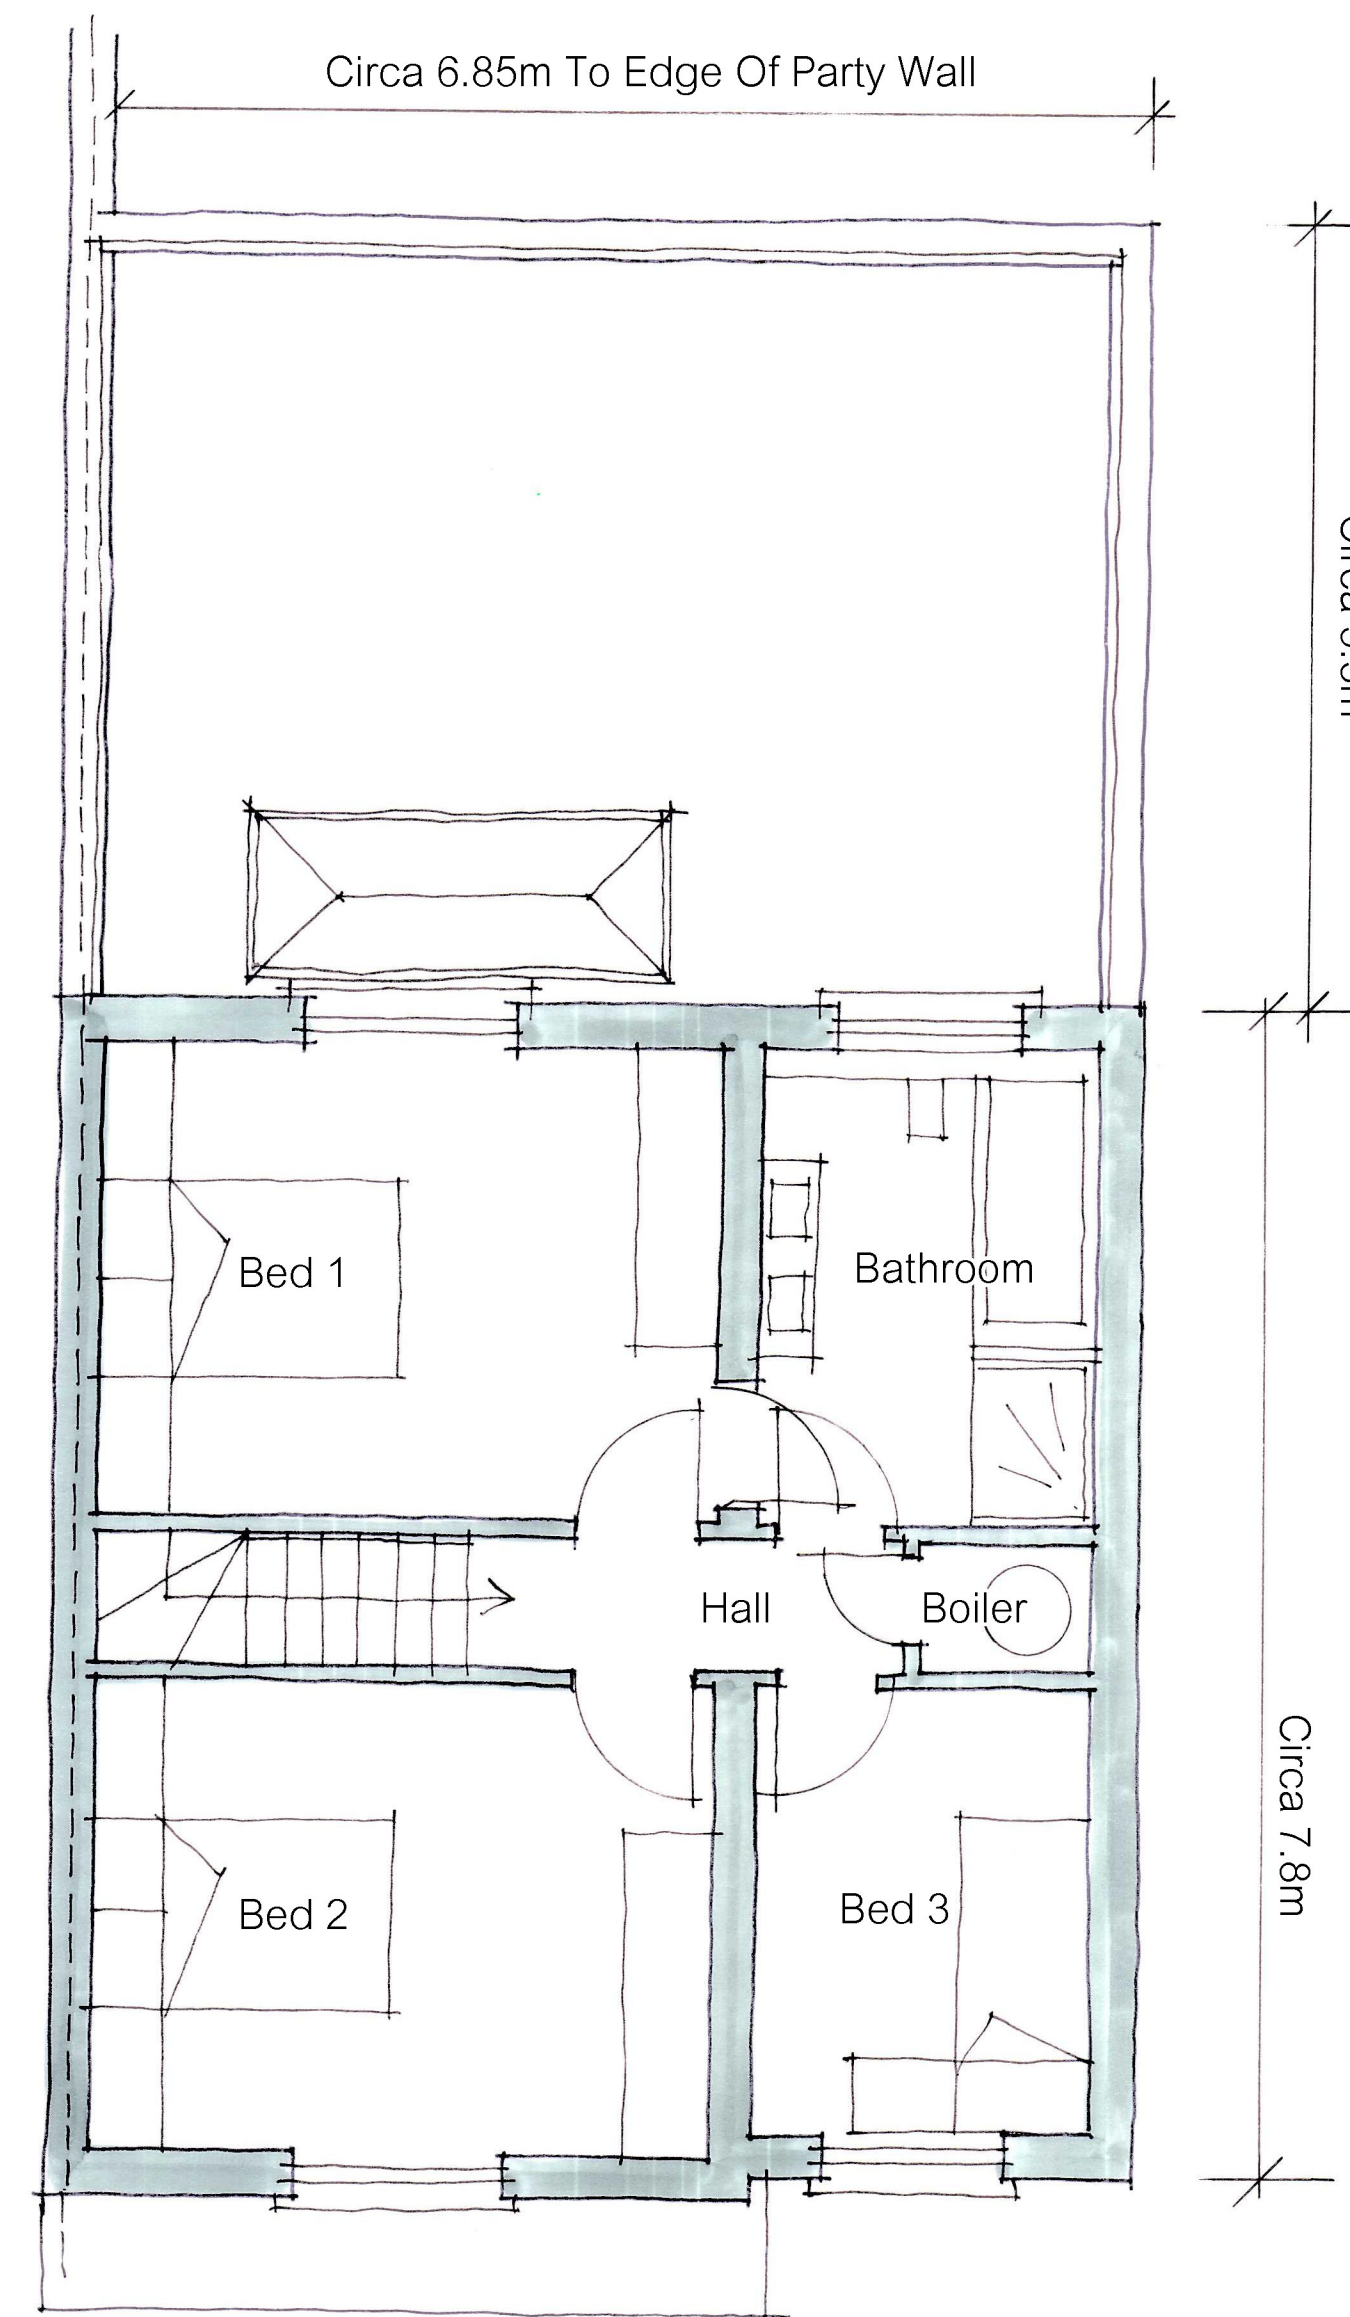

Proposed First Floorplan 1:50

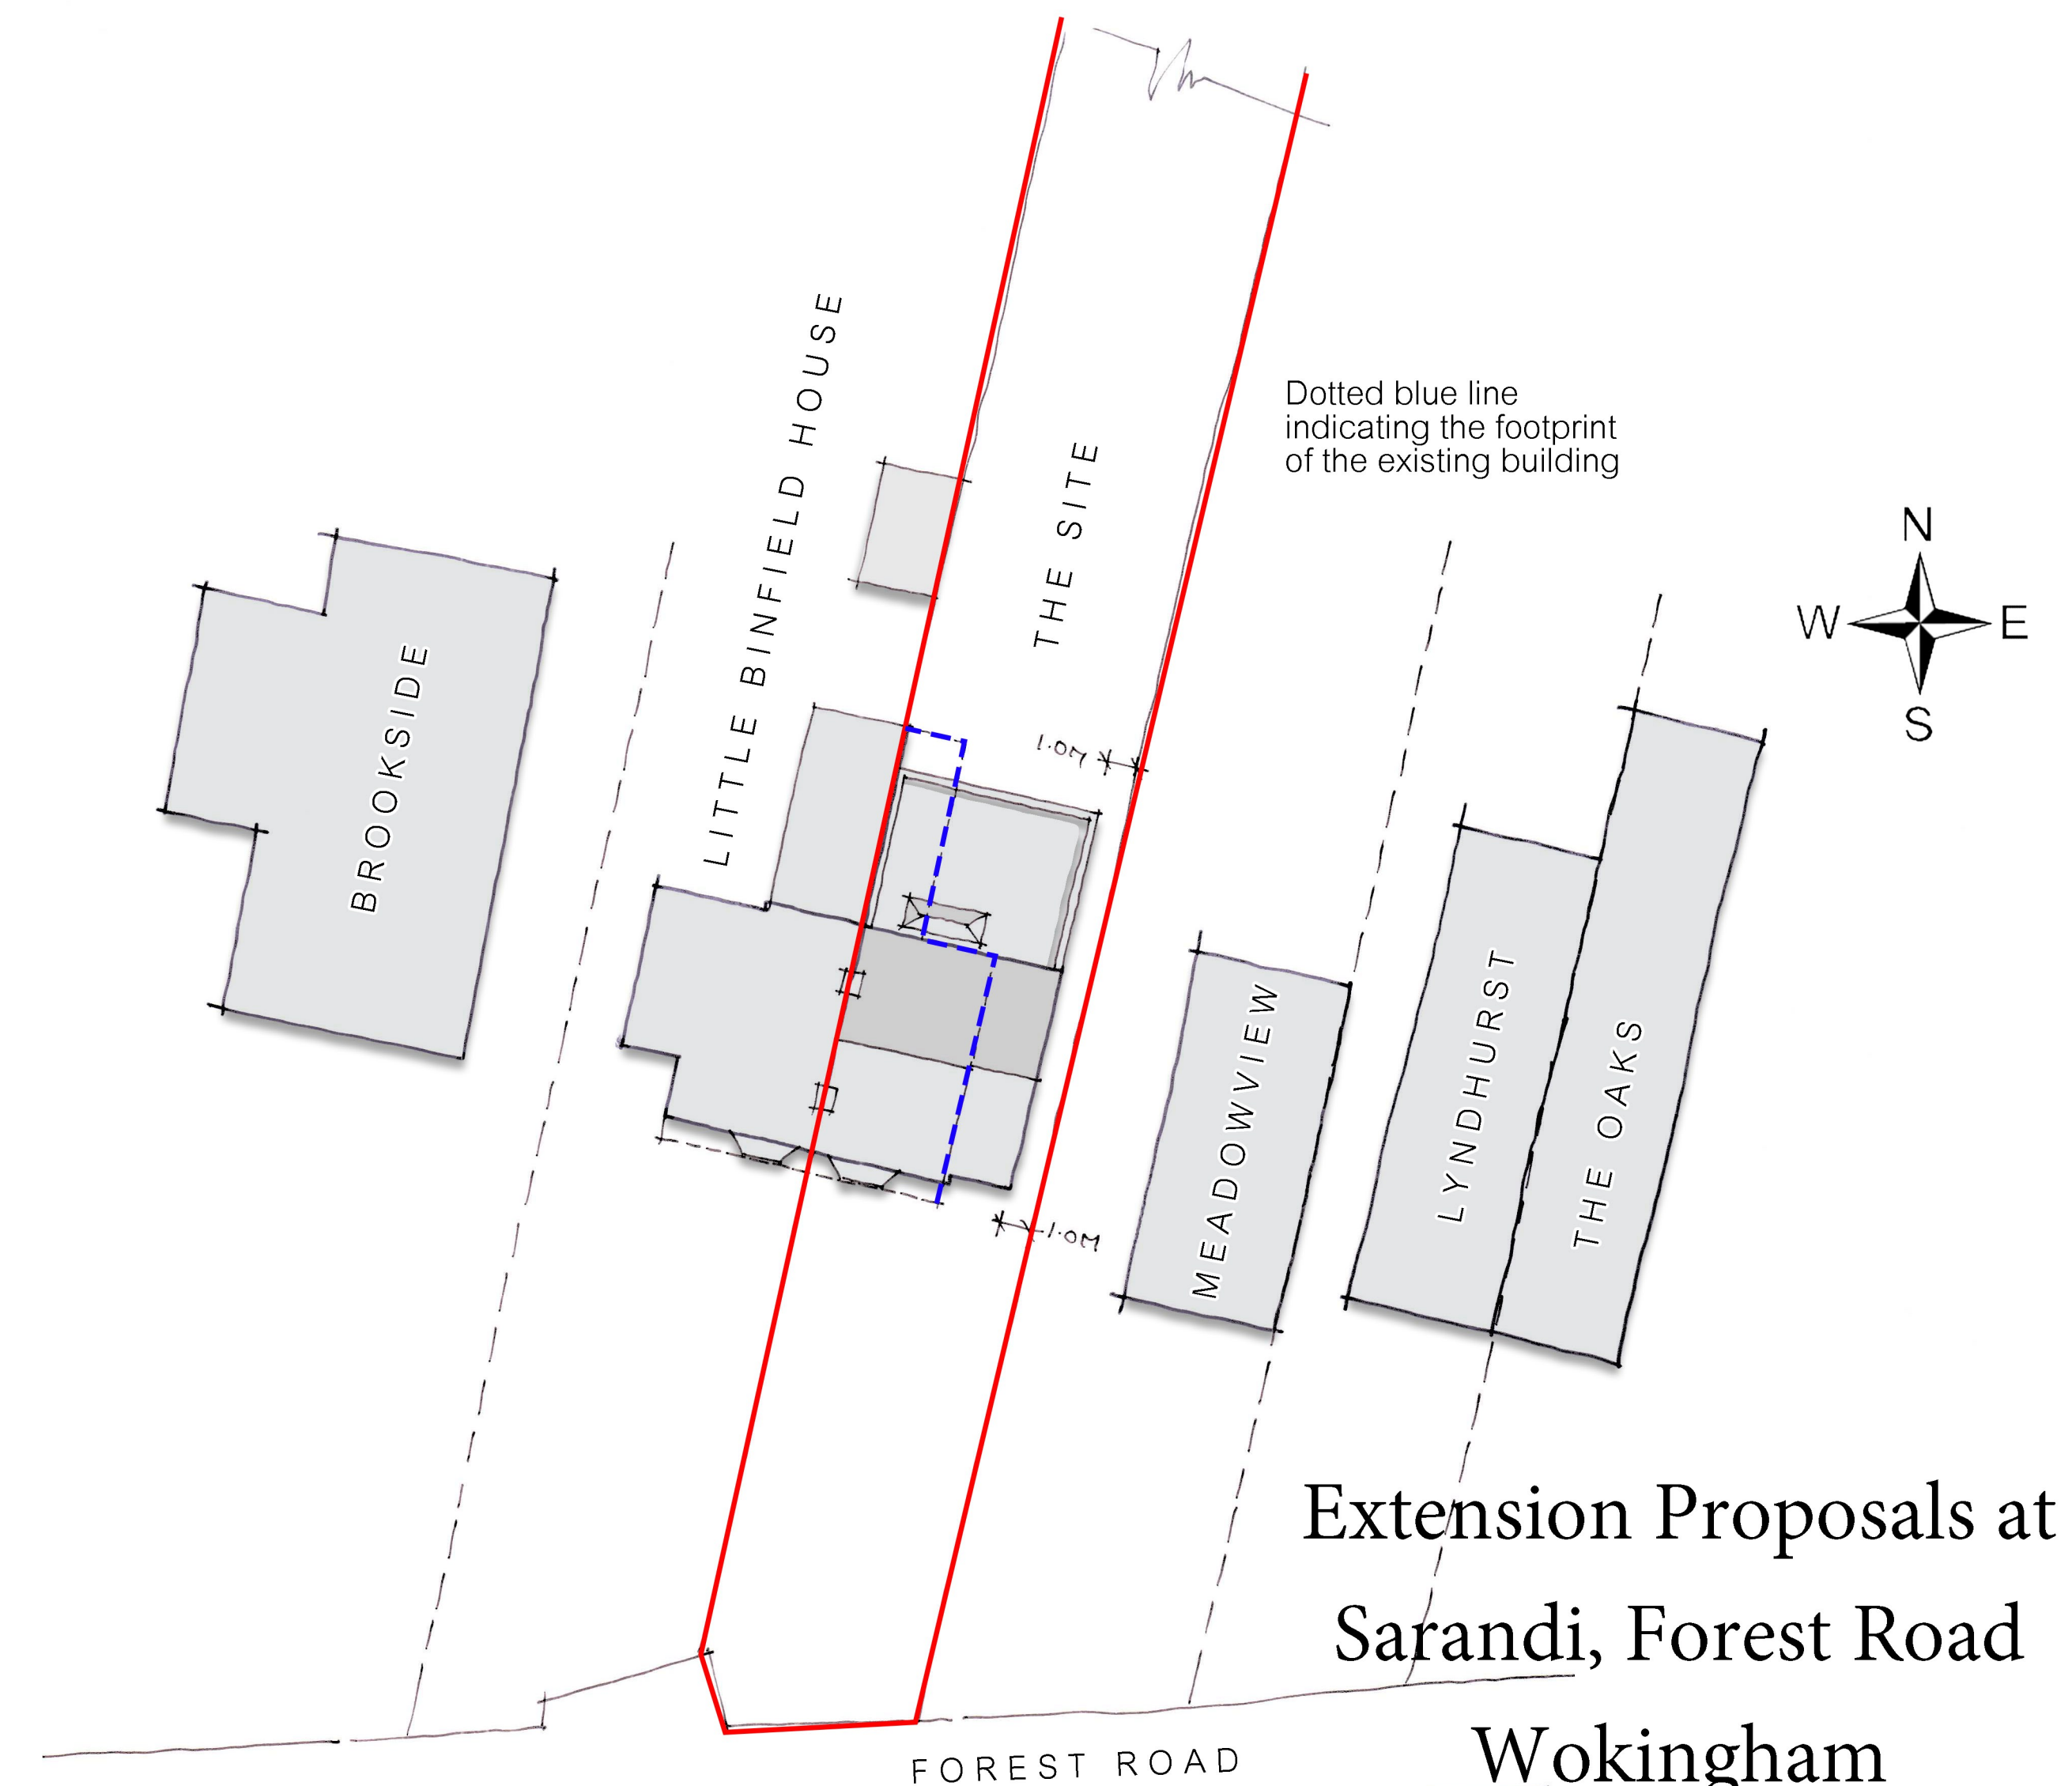

Proposed Layout 1:200

Extension Proposals at
Sarandi, Forest Road
Wokingham
Drawing No. SM02