



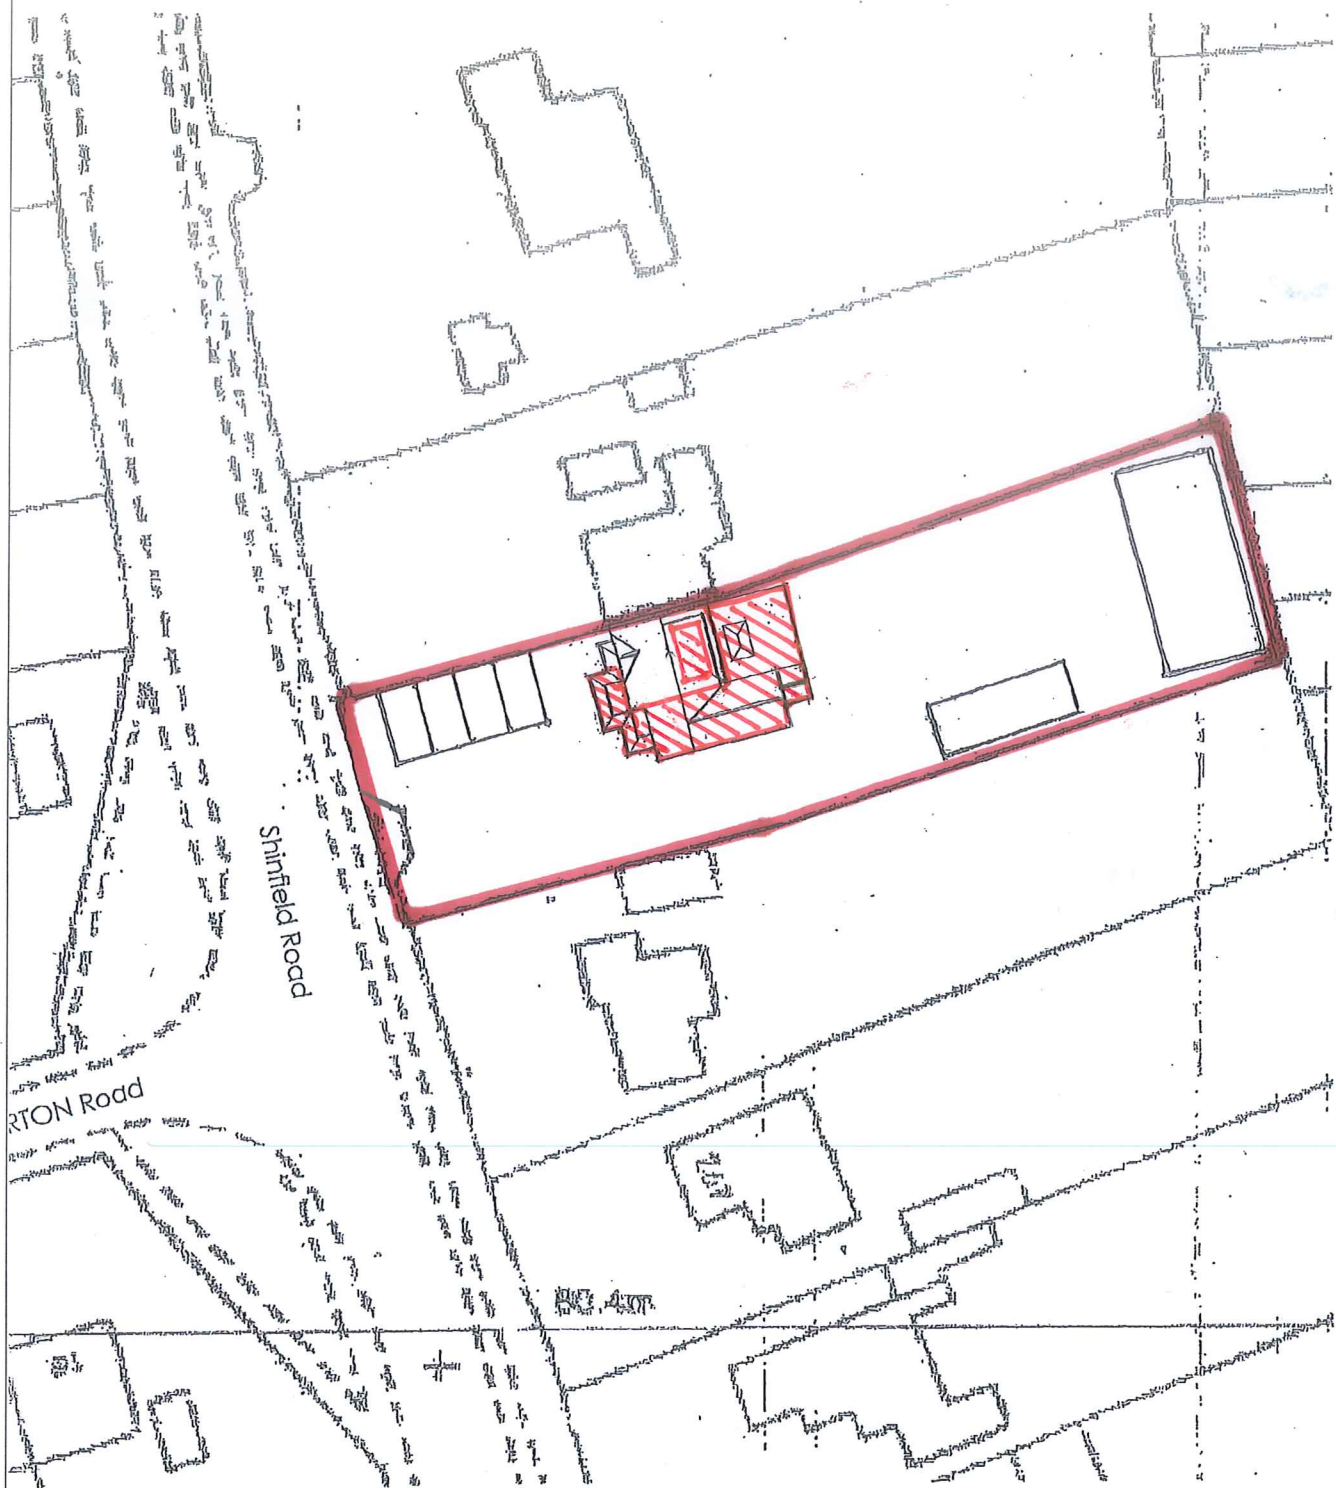

Site plan 1/500 @ A4.

 

Scale bar 1:500

description dm ch.		project 253 Shinfield Road, Reading RG2 8HF	drawing title Location plan Site Plan Parking Plan.	scale 1/500 drawn by date job no. drawing no. 96/02/08/19/07 ch=checked revision E		
--	--	--	---	--	--	--