




FRONT ELEVATION

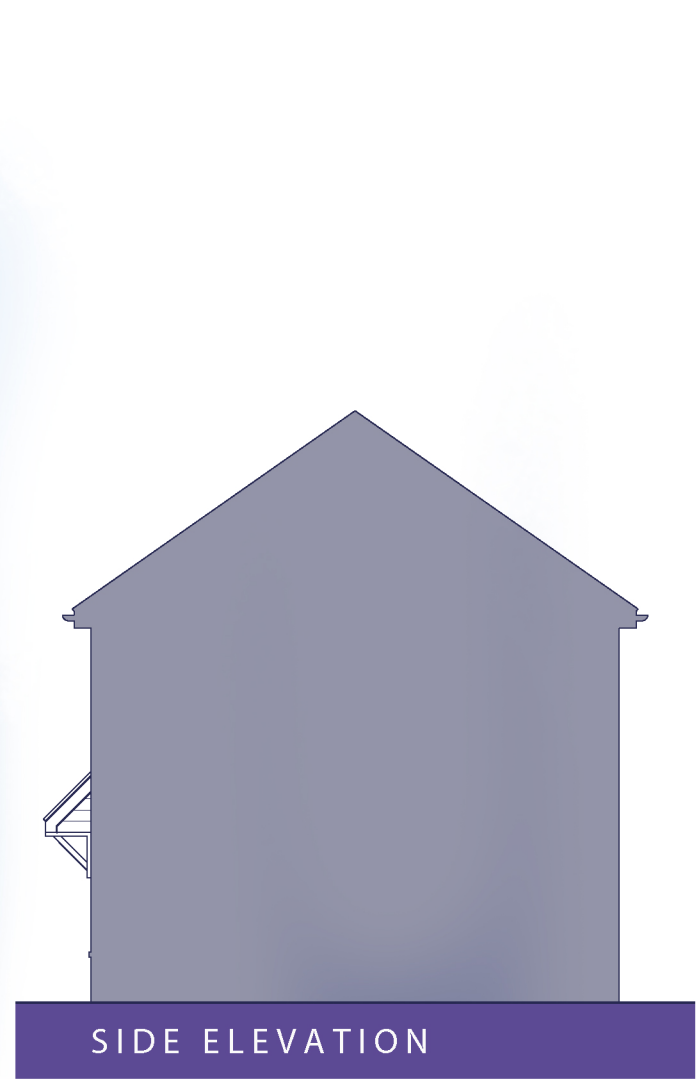

SIDE ELEVATION




REAR ELEVATION

PLOT 2278

FOR MATERIAL COLOURS, PLEASE REFER TO
STREETSCENES AND LAYOUTS.



SIDE ELEVATION

 

B	9.10.25	Gate added to drive through.
A	18.03.25	Plot references amended.
Rev.	Date	Description

ACG	DGP
MCN	DGP
Drawn	Checked

Client	Scale 1:100 @ A3	Drawn MCN	Checked DGP
Project South Wokingham, Phase R11.	Date Nov 2024	File P1904 Type 231	
Drawing Title Type 231S - Style 4 Elevations - Brick	Drg.No. P1904.231S.06	Rev. B	Drawing Status PLANNING



AAP Architecture Ltd
Unit A, Monument Business Centre, Monument Way East, Woking, Surrey GU21 5LG
T 01483 727345 E projects@aap-arc.co.uk W aap-arc.co.uk

Under the Intellectual Property Act 2014, this drawing is the copyright of AAP Architecture Ltd.