

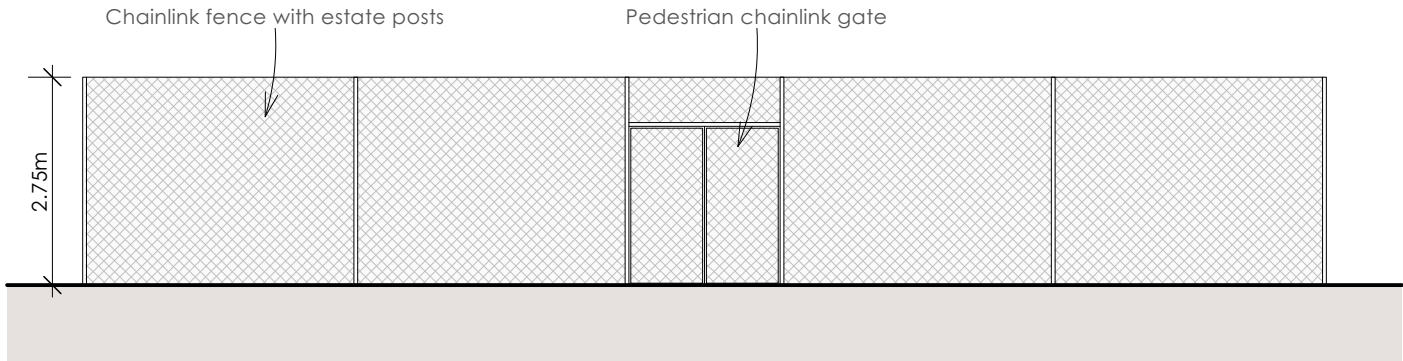


 


TENNIS COURT EAST & WEST ELEVATIONS

Scale: 1:100

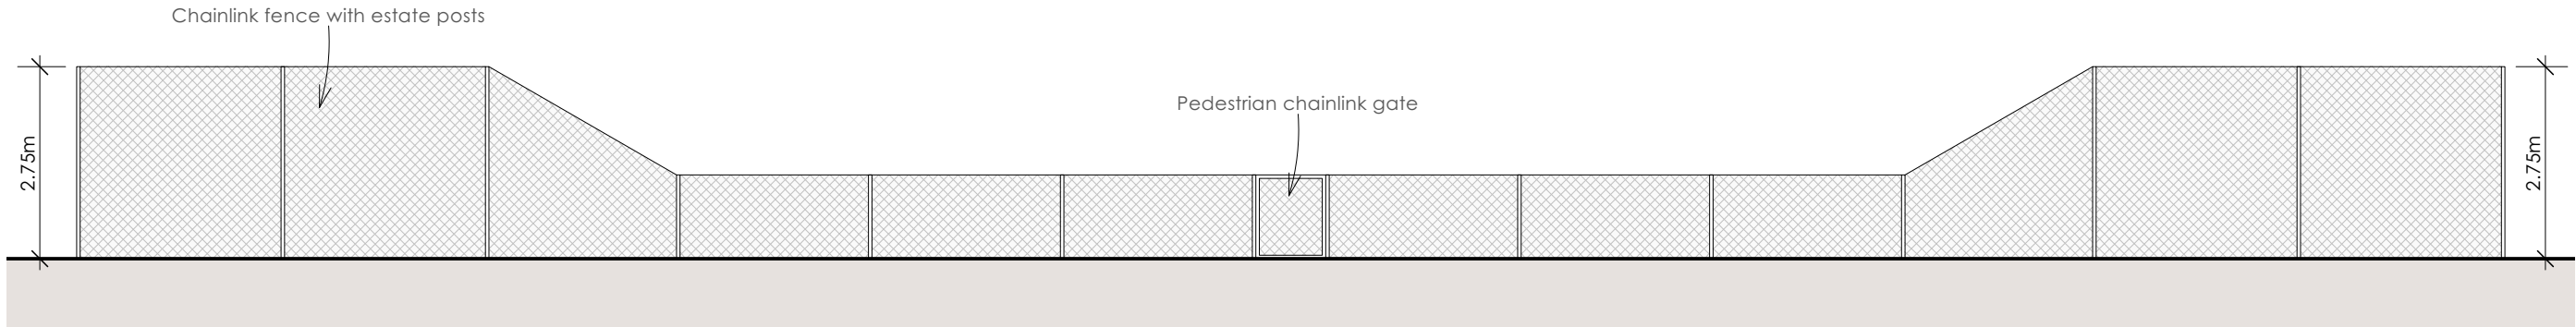


TENNIS COURT NORTH & SOUTH ELEVATIONS

Scale: 1:100

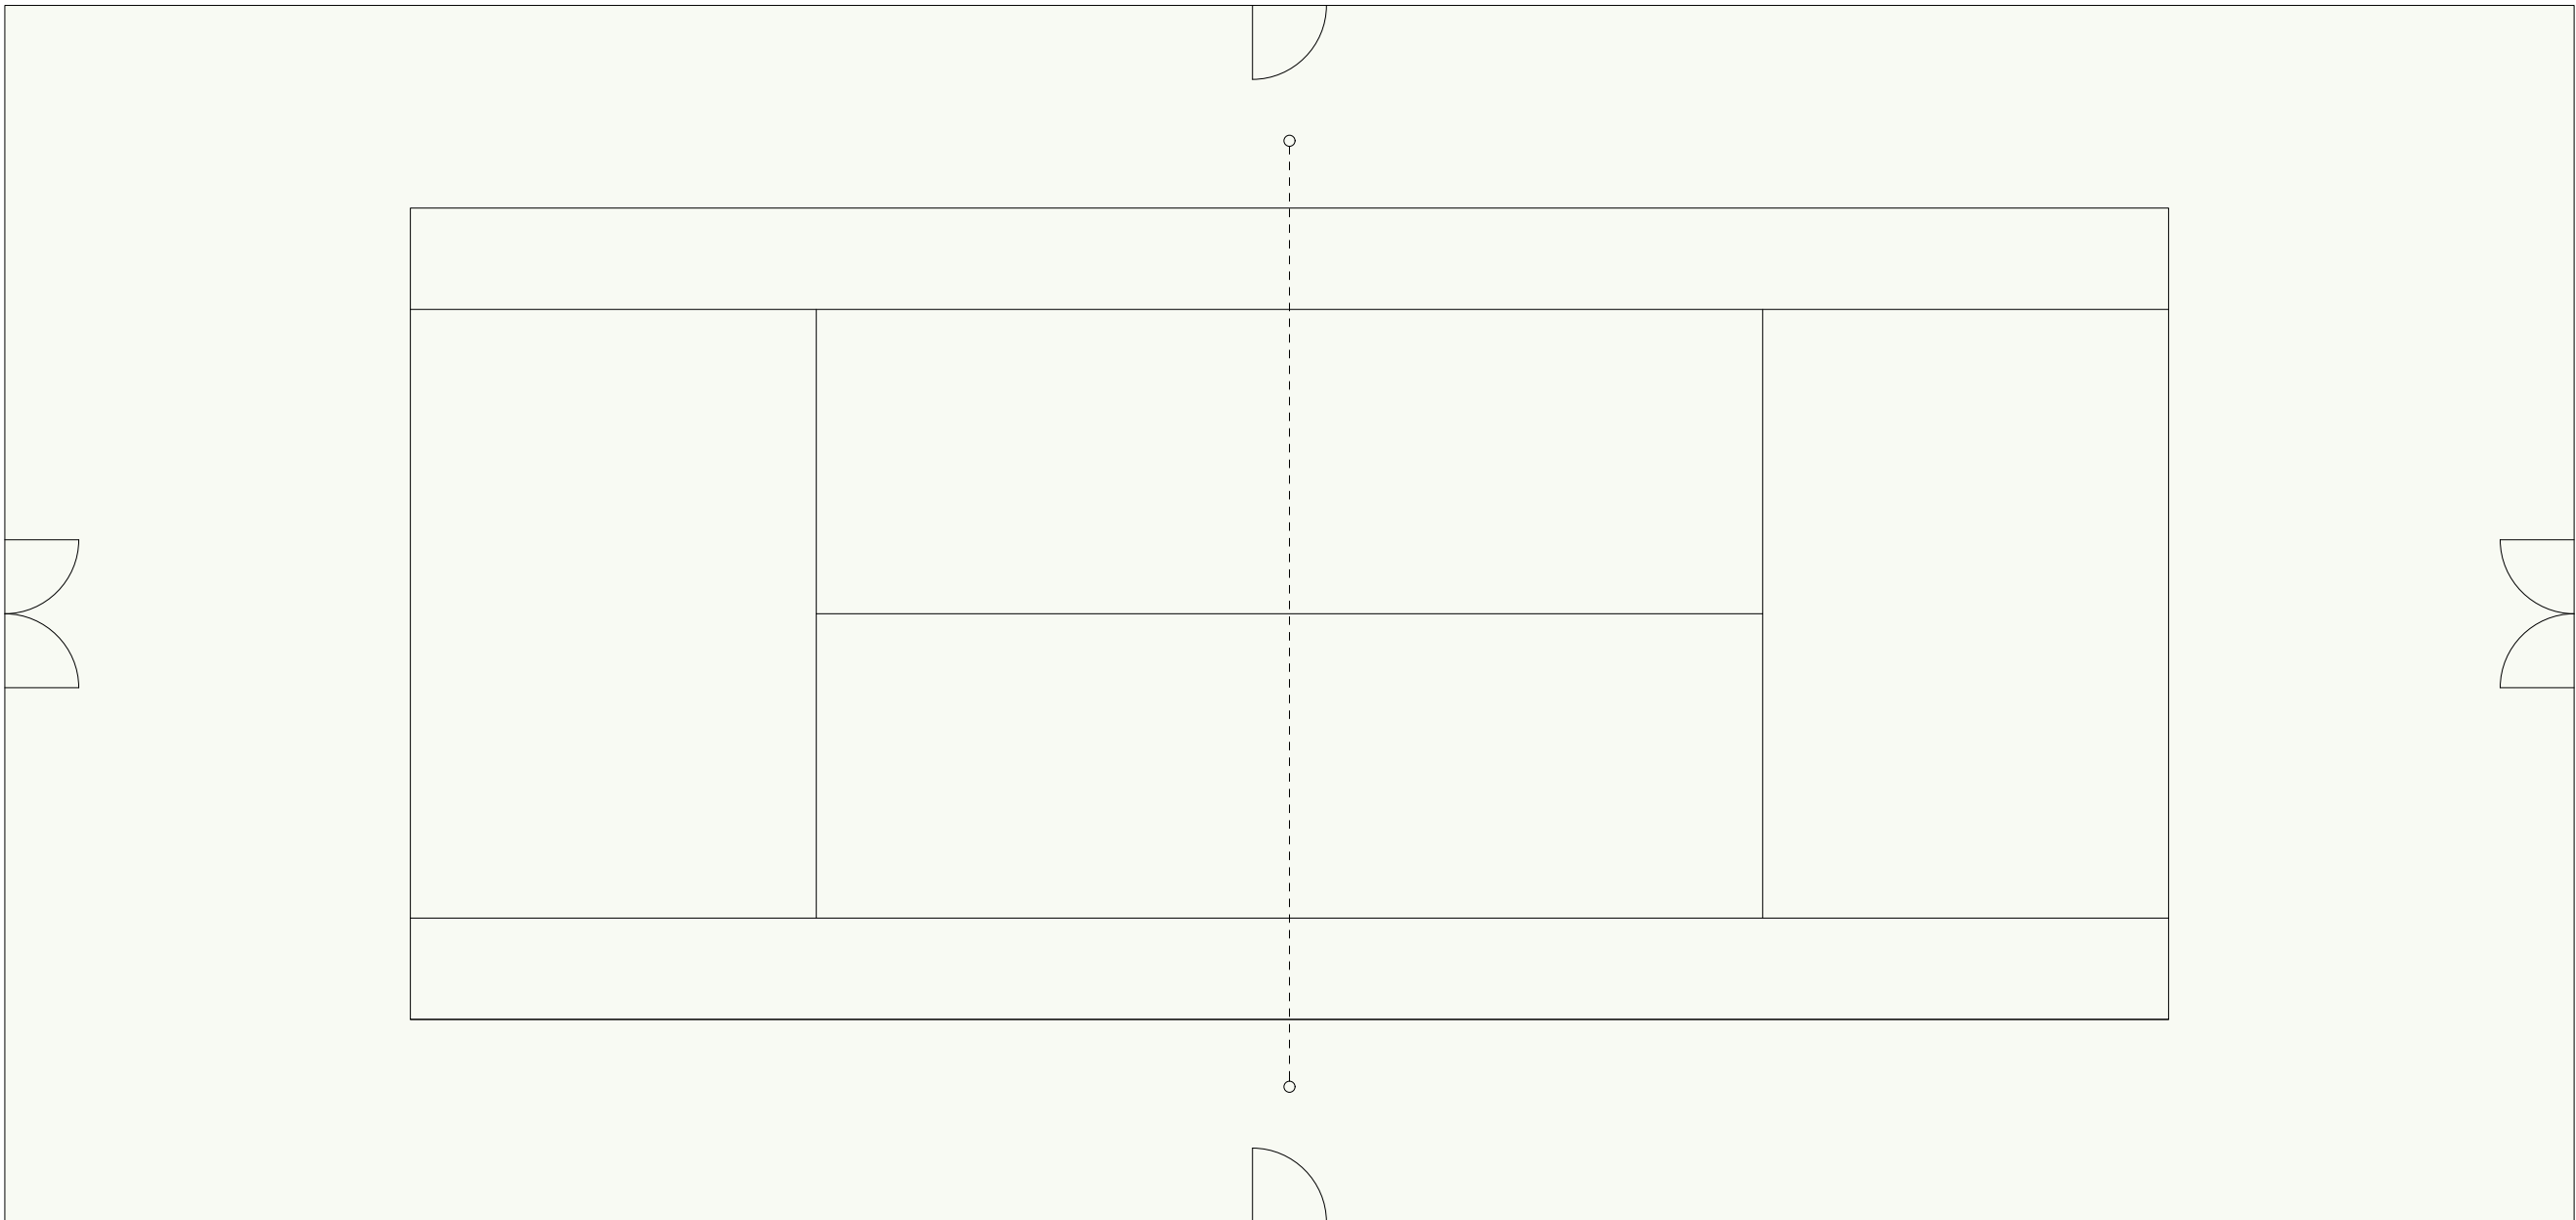

TENNIS COURT PLAN

Scale: 1:100

 

Notes:

No.	Date:	Revision Notes:	Initials:



DP Architects
The Old Brewery Tap, 3 Shirburn Street, Wallington, Oxfordshire, OX49 5BU
Tel: 01491 613 066 Email: mail@dparchitects.co.uk

Client	MR NIGEL HOATH
Project	RESIDENTIAL ALTERATIONS HOLME FARM, ASTON, HENLEY-ON-THAMES, RG9 3DJ

Drawing	TENNIS COURT PLAN & ELEVATIONS
---------	-----------------------------------

Scale 1:100 @ A2	Dwg No. 25 HFNH TC01	Revision
Drawn CB		
Date 11/06/2025	Status PLANNING	