




ALL MATERIALS TO MATCH EXISTING  
UNLESS STATED OTHERWISE.

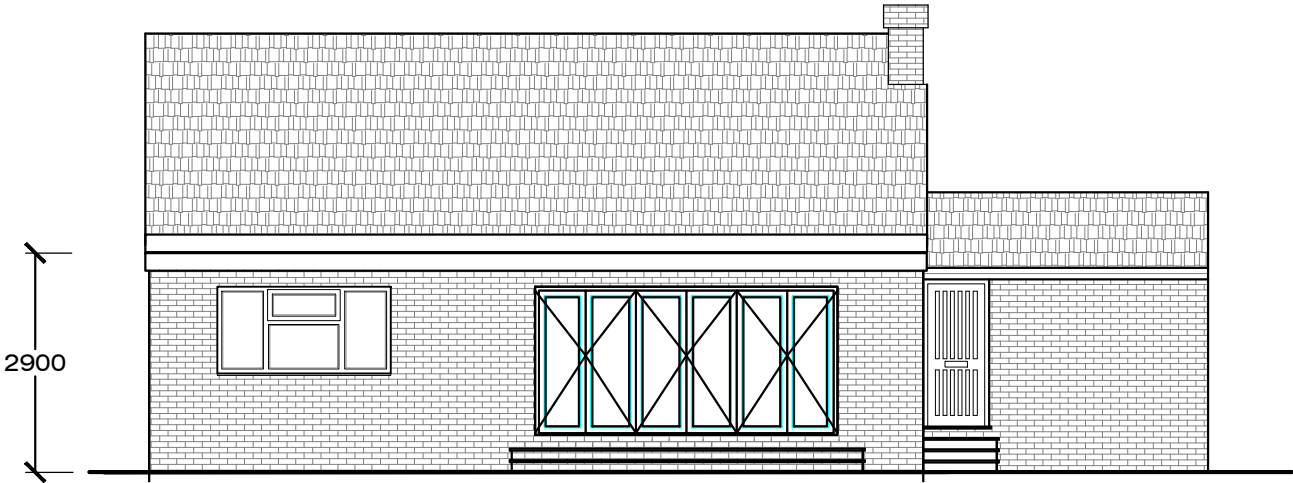

PROPOSED REAR ELEVATION  
SCALE= 1:100

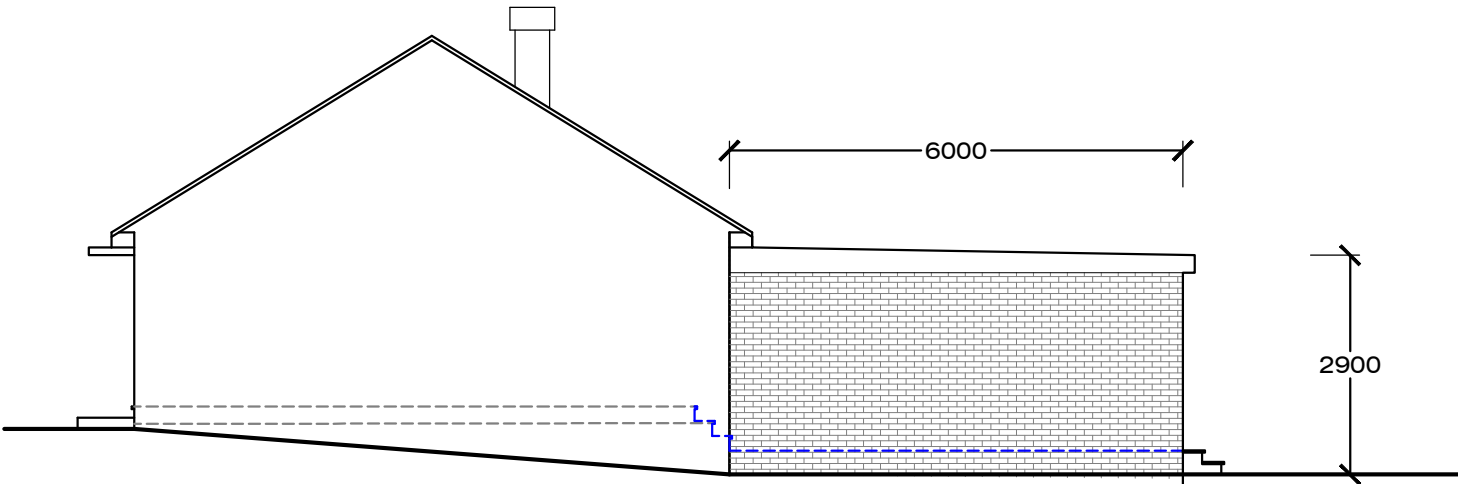

PROPOSED SIDE ELEVATION  
SCALE= 1:100

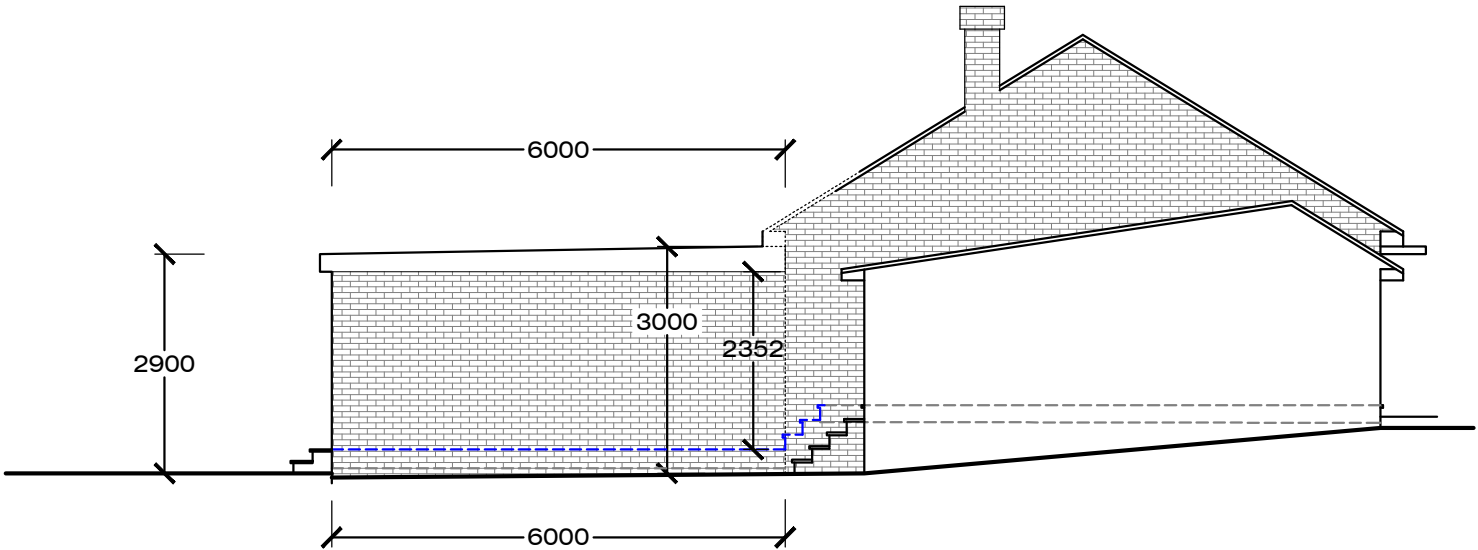

PROPOSED SIDE ELEVATION  
SCALE= 1:100

|   |                                       |           |
|---|---------------------------------------|-----------|
| -   | -                                     | -         |
| Rev.No   | DATE                                  | REV. NOTE |
| Project Title   |                                       |           |
| 8m, SINGLE STOREY REAR EXTENSION   |                                       |           |
| Layout Name   |                                       |           |
| PROPOSED ELEVATIONS   |                                       |           |
| Client   | DR. F BENJAMIN                        |           |
| Site   | 53 Barkham Rd, Wokingham RG41 2RG, UK |           |
| Drawn By   | Designed By                           |           |
| MA   | SA                                    |           |
| Drawing No   | Revision No                           |           |
| 53BR-022   | 00                                    |           |
| Compass   | Date                                  | Scale     |
|   | 21 DEC 2025                           | 1:100@A3  |
|   | Project No                            | Sheet No  |
|   | -                                     | -         |
| HEAD OFFICE : S A Design & Management Ltd<br>saud_ahmad67@outlook.com                                                                           |                                       |           |
| Phone :<br>0044 7930880404   |                                       |           |
| THIS DRAWING IS A COPYRIGHT OF S A DESIGN & MANAGEMENT LTD AND<br>MUST NOT BE<br>DUPLICATED OR REPRODUCED WITHOUT PERMISSION FROM THE DESIGNER. |                                       |           |