



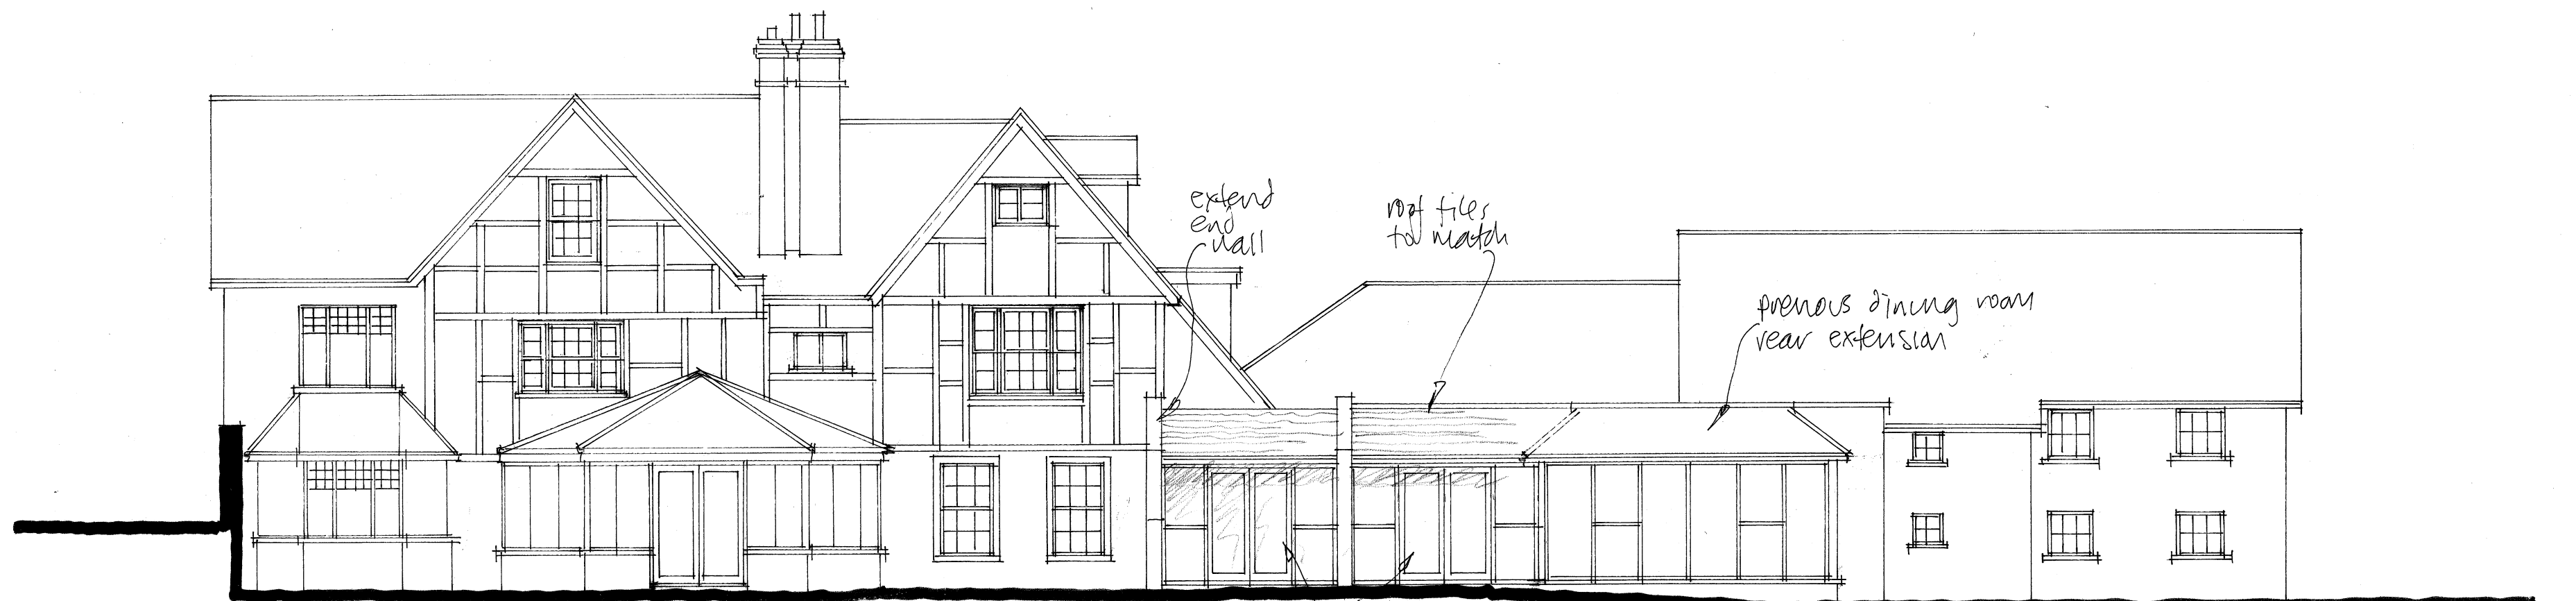

**PROPOSED REAR
ELEVATION
(NORTH-WEST)
1:100**

glazed panels & doors
to match existing

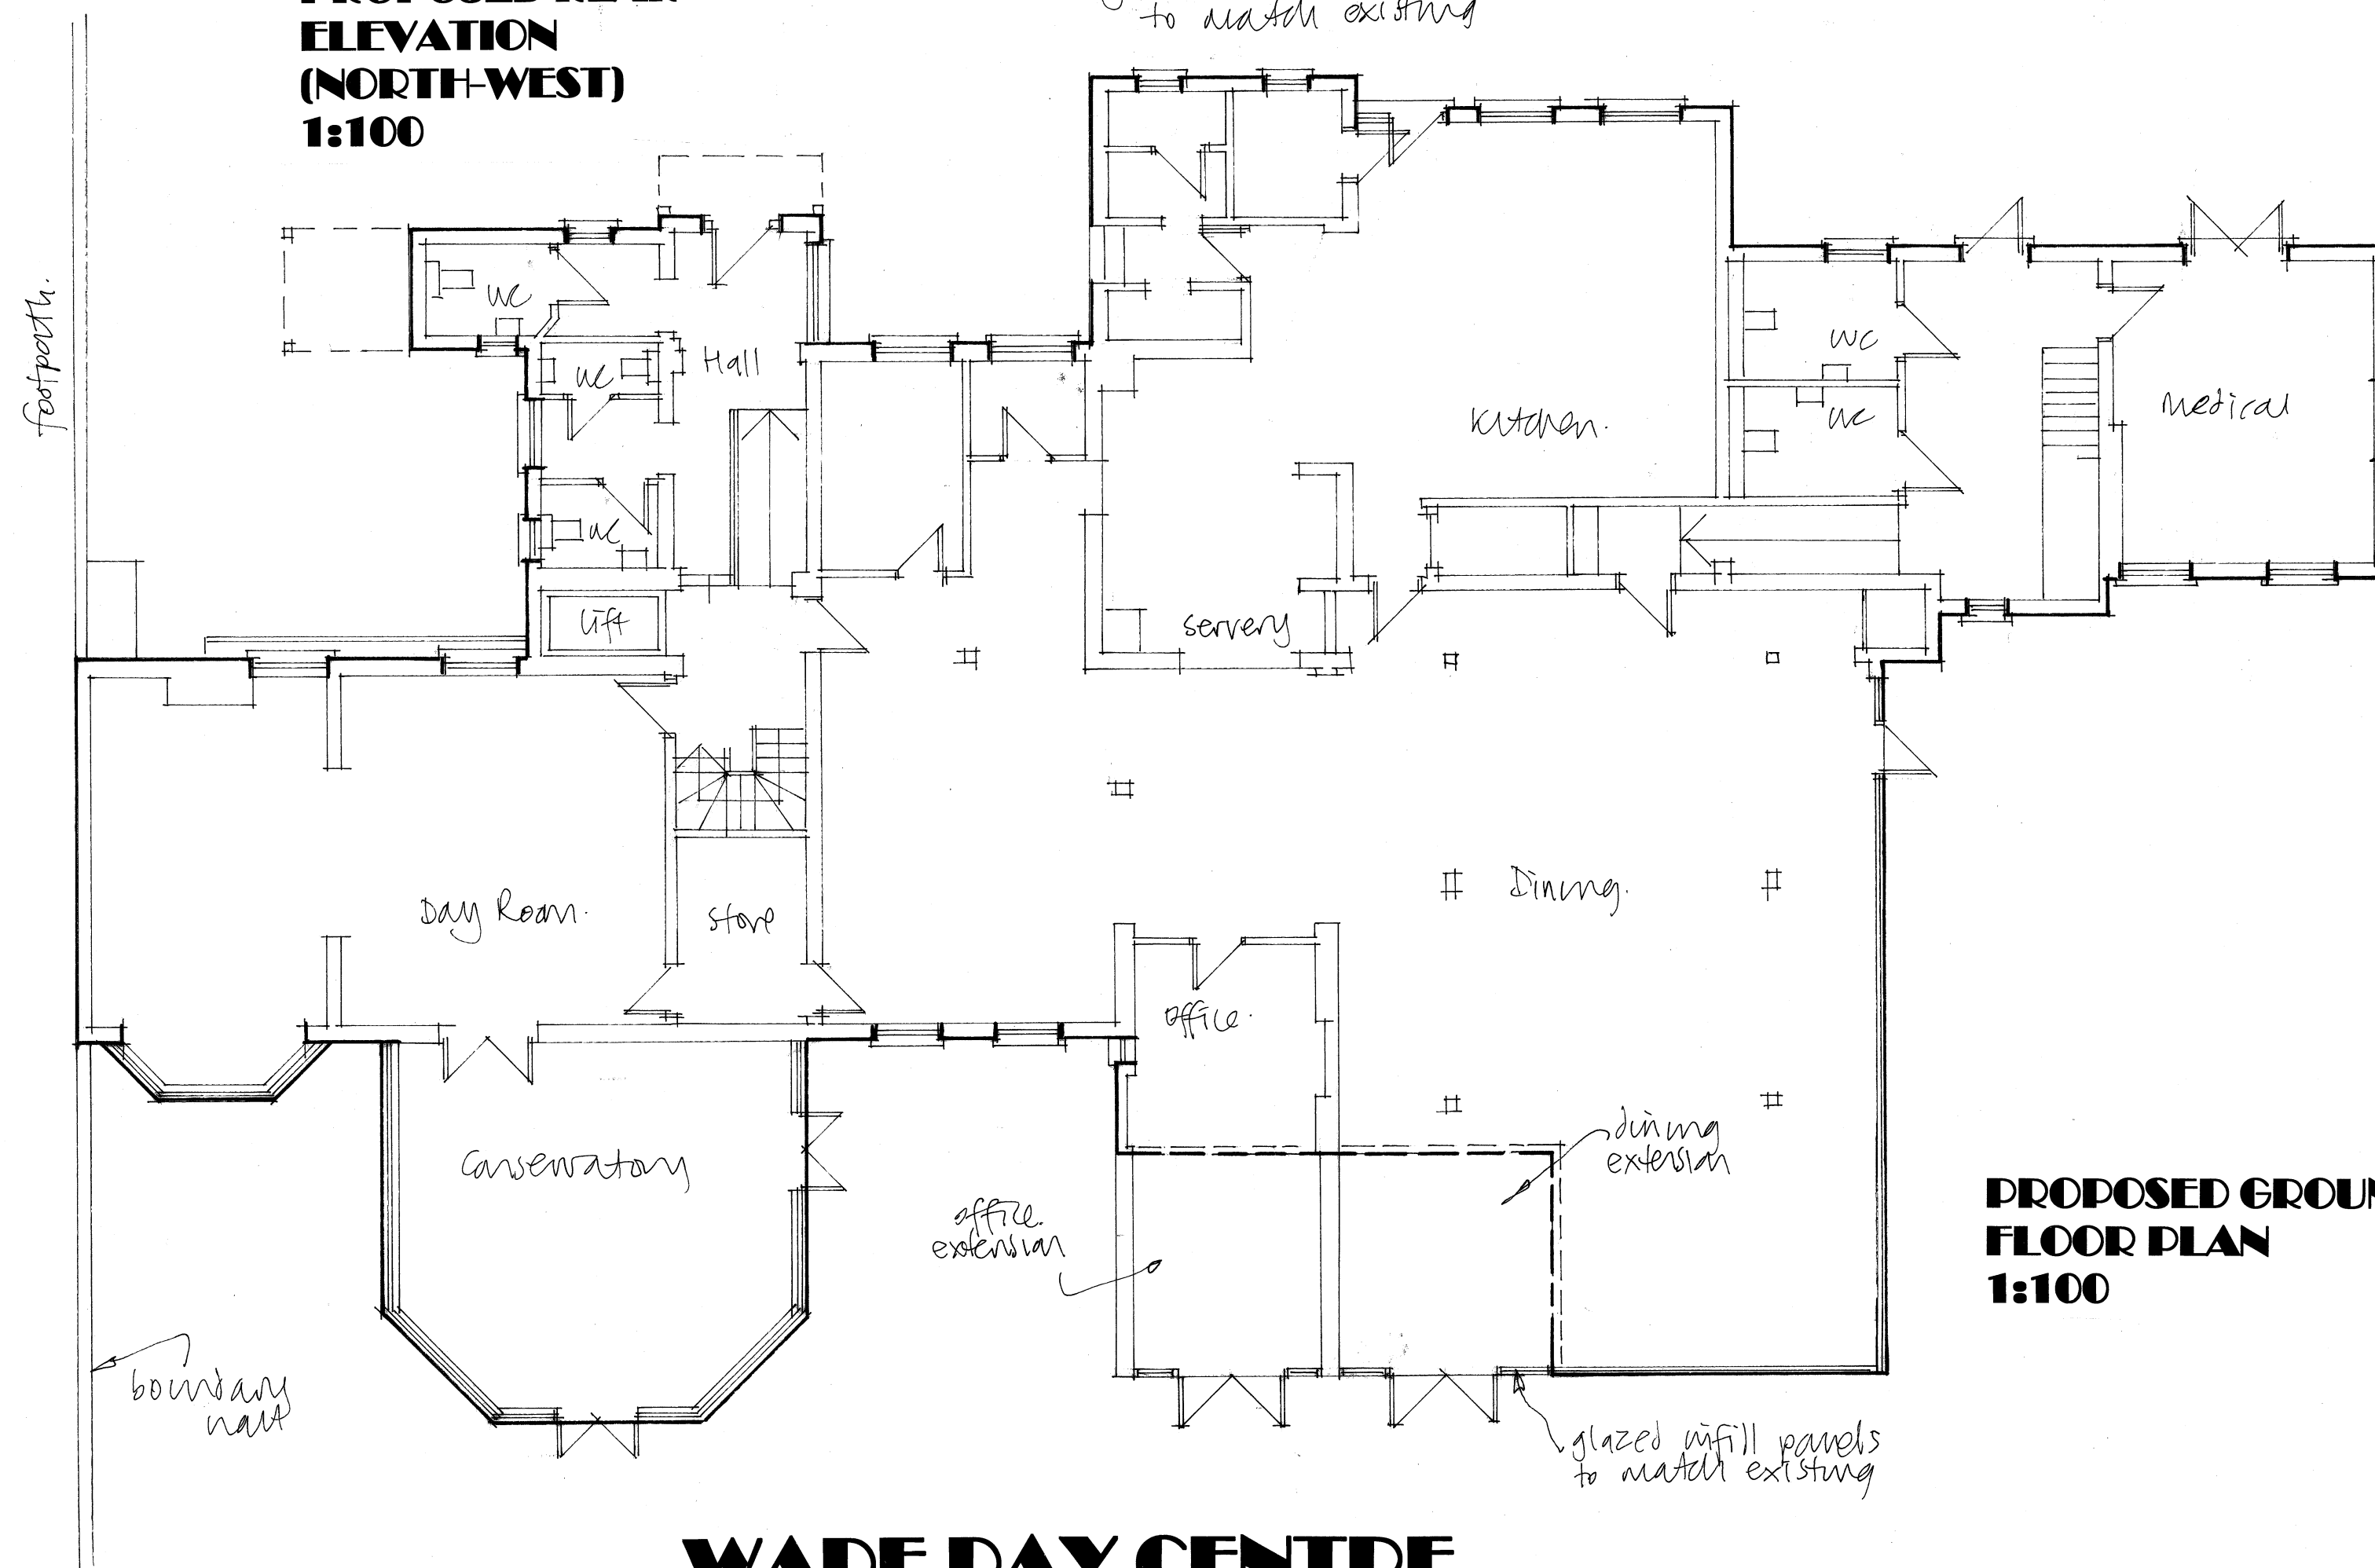

1:100 @ A2
0 1 2 3 4 5.0m

**PROPOSED GROUND
FLOOR PLAN
1:100**

FUSION Architecture Ltd

Orchard End
Hazeley Bottom
Hartley Wintney
Hampshire
RG27 8LU
Tel/Fax 01252 842026

Job Title

Office and dining hall extension and
new fire escape staircase
Wade Day Centre
40 Reading Road
Wokingham
RG41 1EH

Client

Wade Day Centre

Drawing Title

Proposed floor plan and rear elevation

Scale 1:100

Dwg size...A2

Drwg No. 2332/22

Rev

WADE DAY CENTRE